Date MARCH 25, Permit No. 87-18

TOWN OF ACTON

APPLICATION FOR PERMIT TO CONSTRUCT WITHIN A PUBLIC WAY

This application must be submitted not less than five (5) days prior to any Construction within a public way.

Notice 24 hours in advance of any construction must be given to the Town Engineer.

1. Permittee: Boston Gas Address: 99 R Comm Av W Con
1A. Telephone #: 369-4774
2. Location of Proposed Construction: Pole 18 Chester RD (Children's World)
3. Purpose of Construction: New Gas Service
4. Length of Cut: 4'
5. Width of Cut: 1'
6. Width of Existing Pavement: 30'
7. Type of Existing Roadway Surface: Asphalt Type of Curb: None
8. Type of Existing Sidewalk Surface: ~~[illegible]~~, None Type of Shoulder: Gravel
9. Date of Street Opening: From Apply To —
10. For Work Involving Excavations: Dig Safe Number 8717 2163

I, the undersigned, hereby declare that I have read and agree to the Town of Acton Specifications for Regulating Construction with Public Ways dated August 3, 1982. I have deposited the required bond with the Town of Acton, and I covenant and agree that the Town may deduct from this amount the cost of repairs to the road surface, curbs, shoulders, walls or other features within the right-of-way including replacing bounds if not completed by me to the satisfaction of the Town Engineer within the specified time.

Signature of Applicant [signature]

Special Instructions:

INSP. 4-2-87 D.R. & D.A.
WALL IS MISSING - D.H. DESTROYED

Permit Issued: Date 4-2-87 By: Dennis P. Ry

Application Denied: Date By:

Work Inspected and Approved: Date 9/18/95 By: Dennis P. Ry

(over) INDEXED

TOWN OF ACTON
TYPICAL DRIVEWAY & TRENCH DETAIL

FEB. 1969 NO SCALE

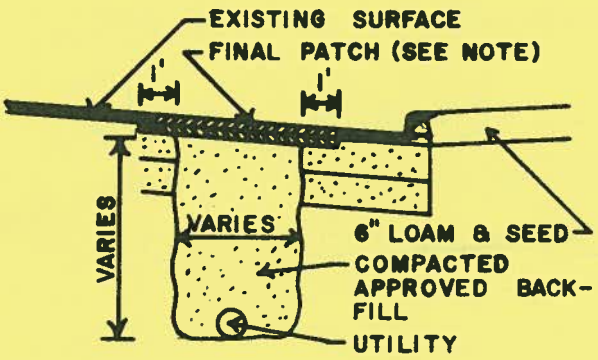

NOTE: 1. FINAL PATCH DEPTH
3" OIL TREATED ROADS
4" BIT. CONC. ROADS
2. SEE SPECIFICATIONS FOR FURTHER REQUIREMENTS

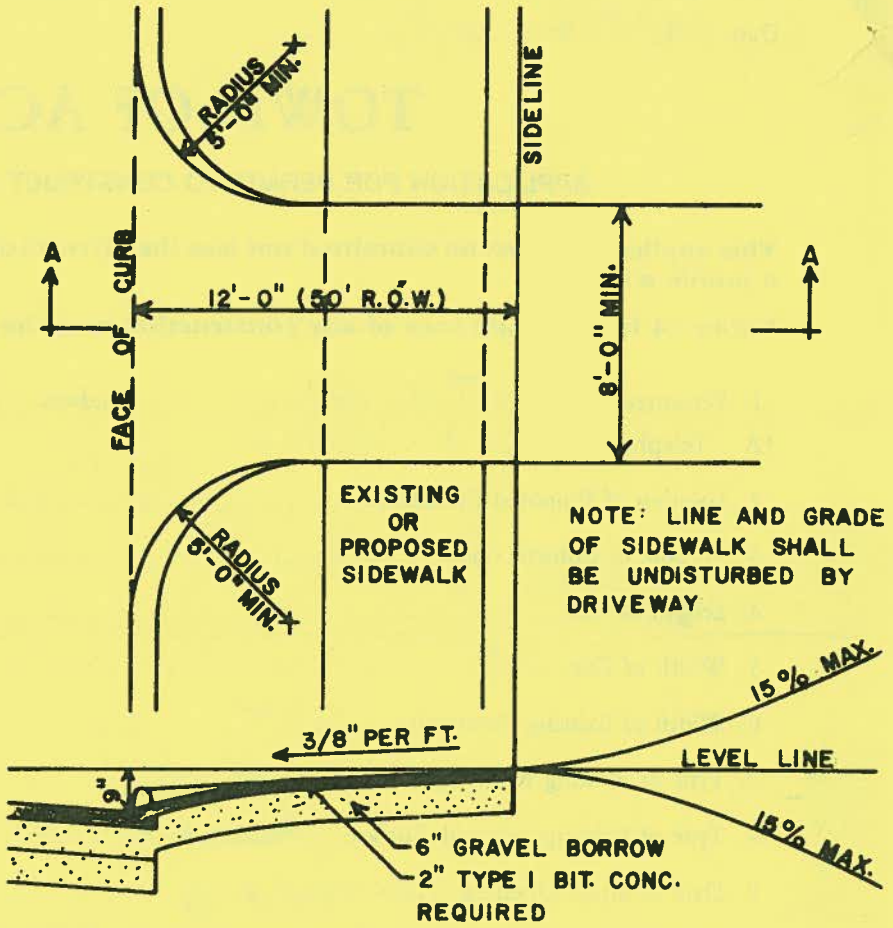

SECTION A-A

SKETCH

HAYWARD RD

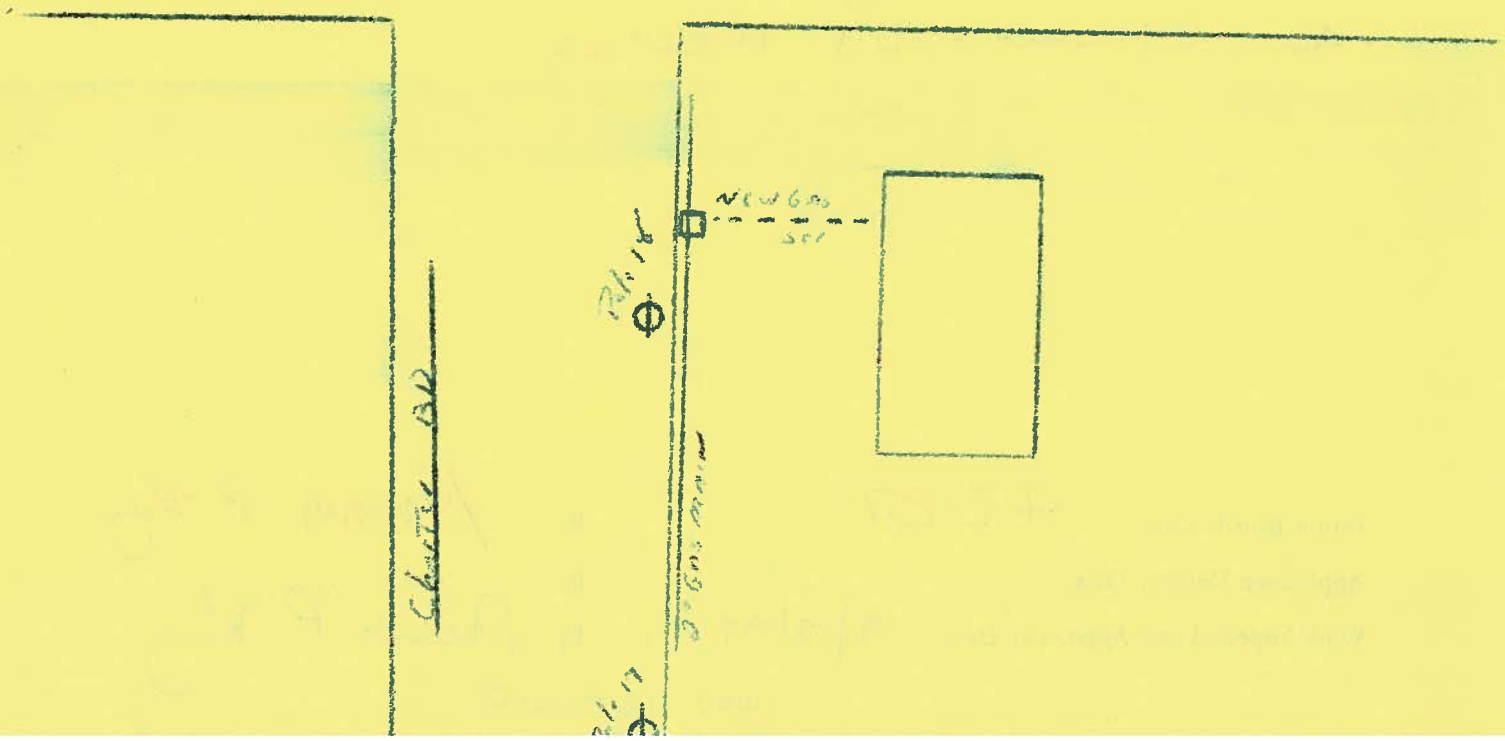

Land in Acton
owned by
William C. Kazokas
and
Jennie A. Kazokas

Surveyed by
Horace F. Tuttle C.E.
May 24, 1951.
Scale 40 feet = 1 inch

Plan Number 1069 of 1951
Recorded, Book 7763 Page 418

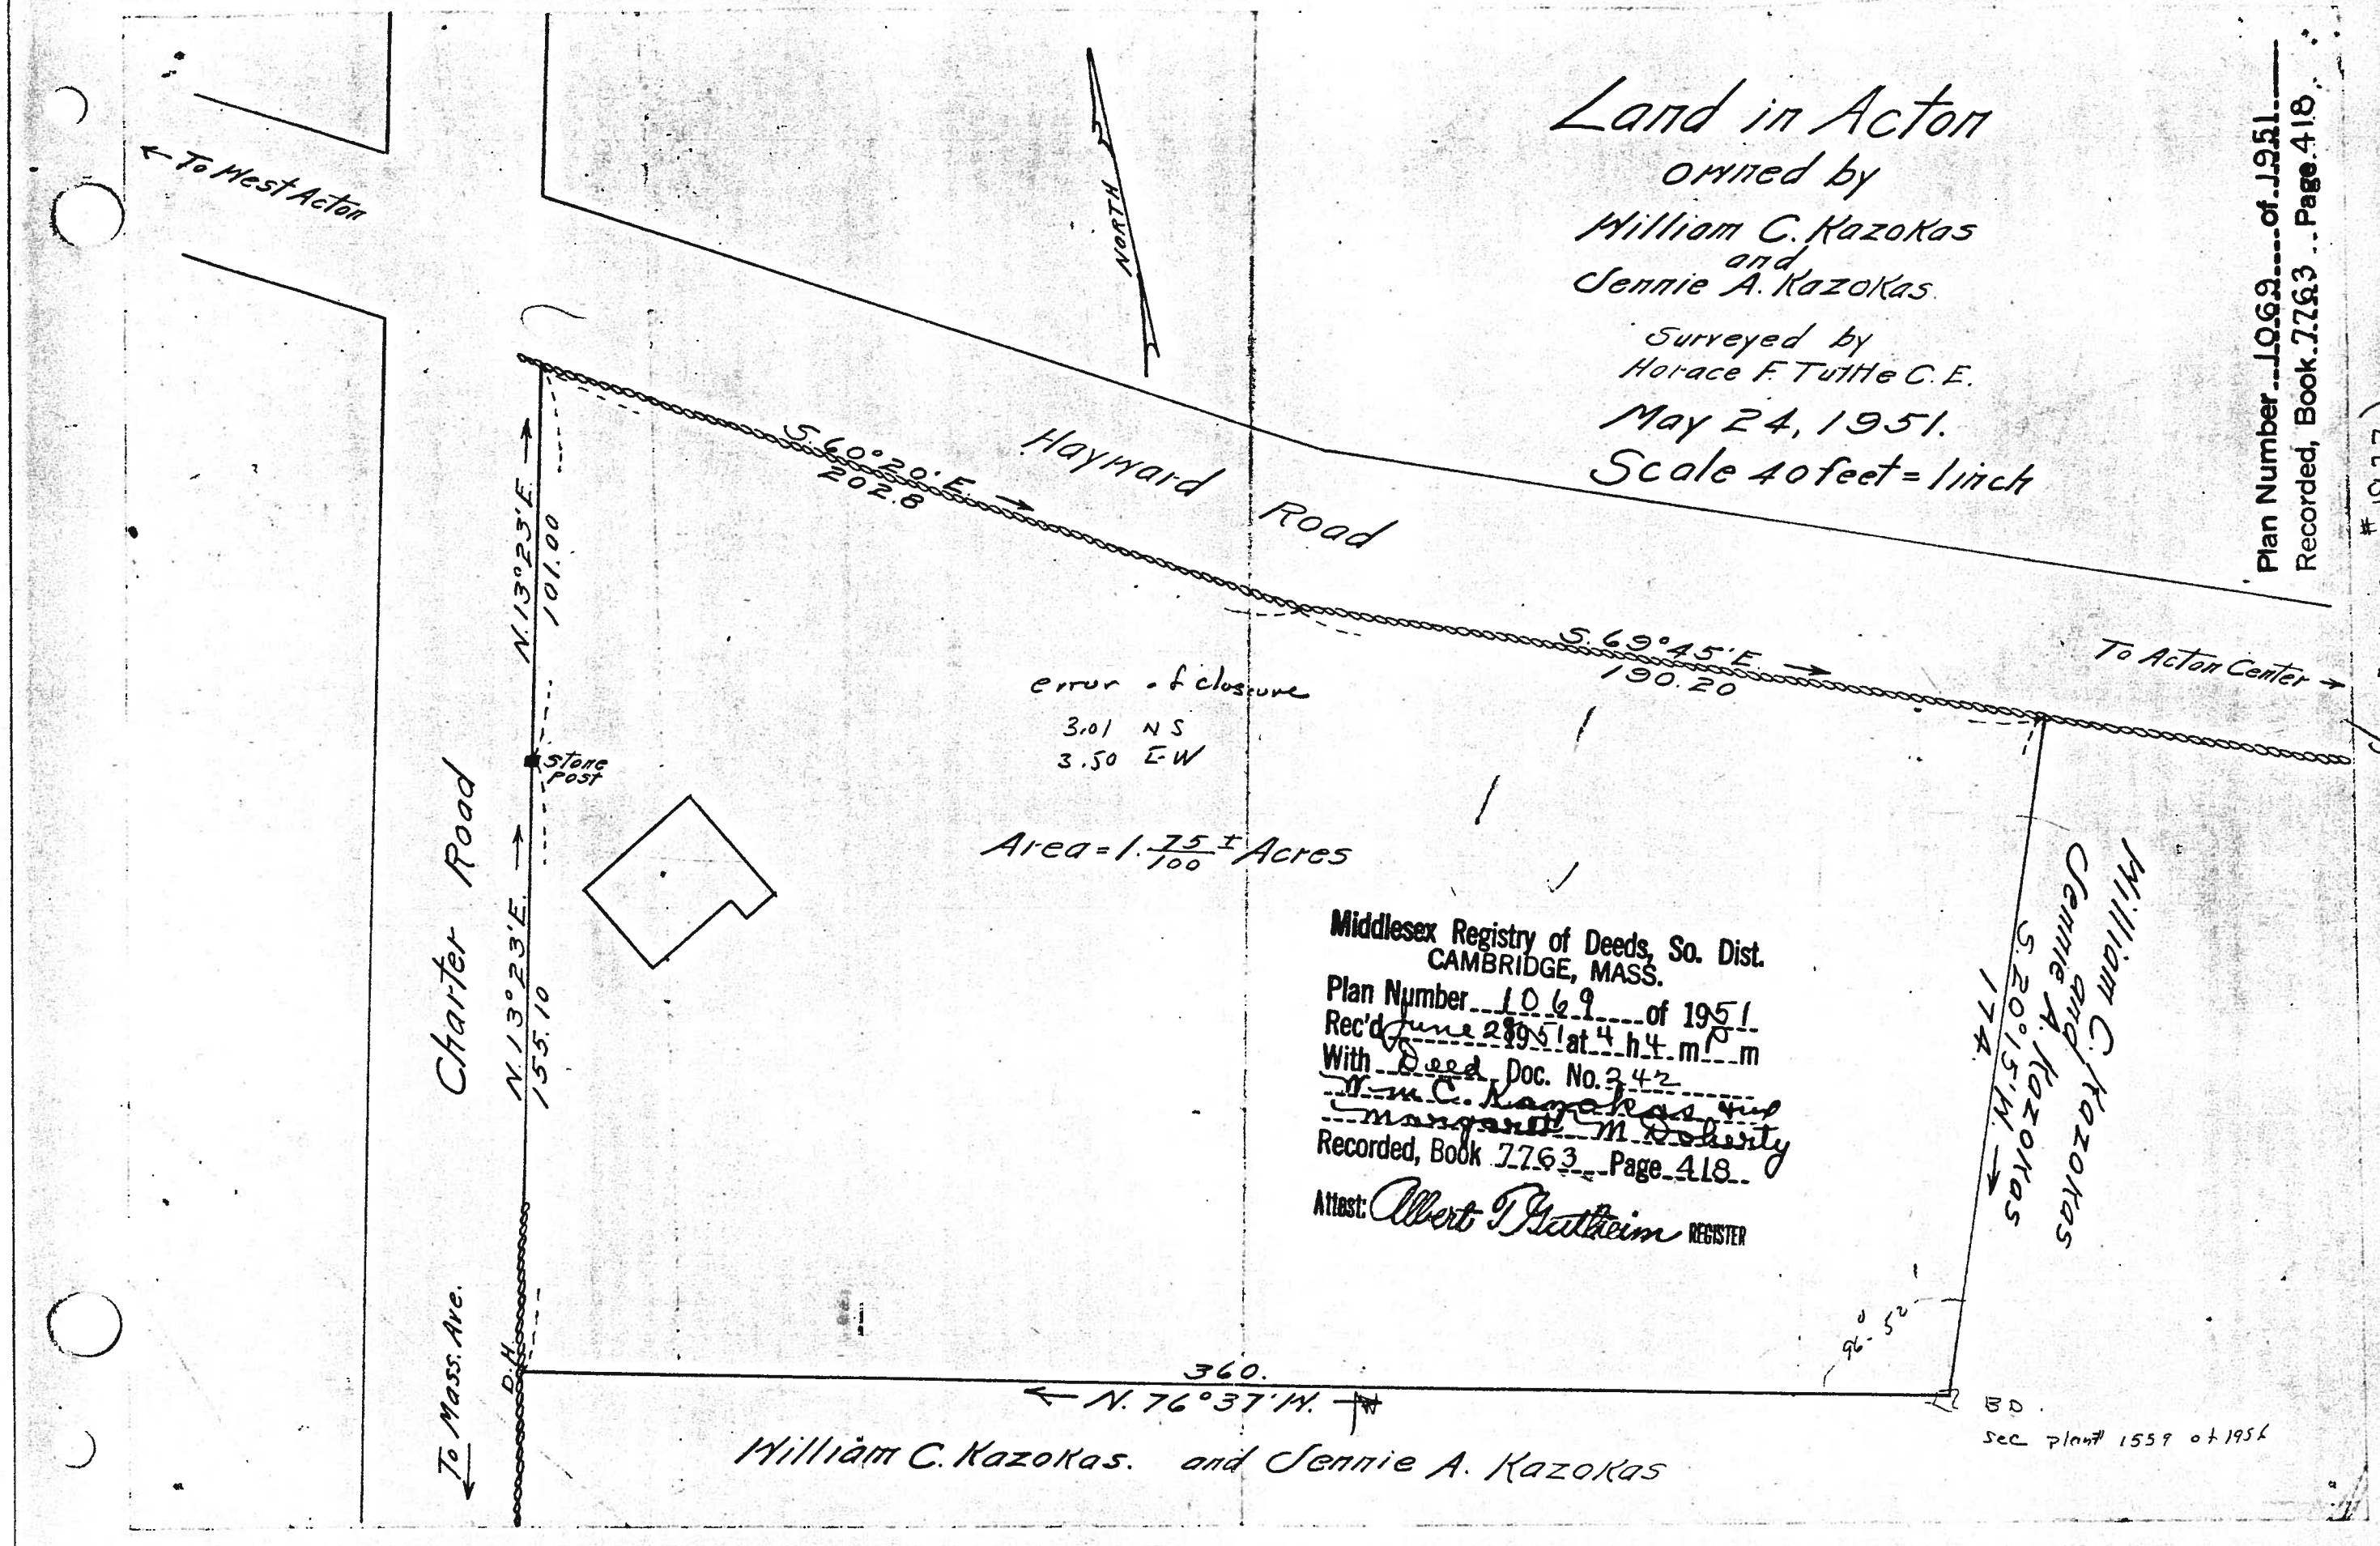

SEE ALSO # 1977 ENGIN. DEPT.

1069 of 1951
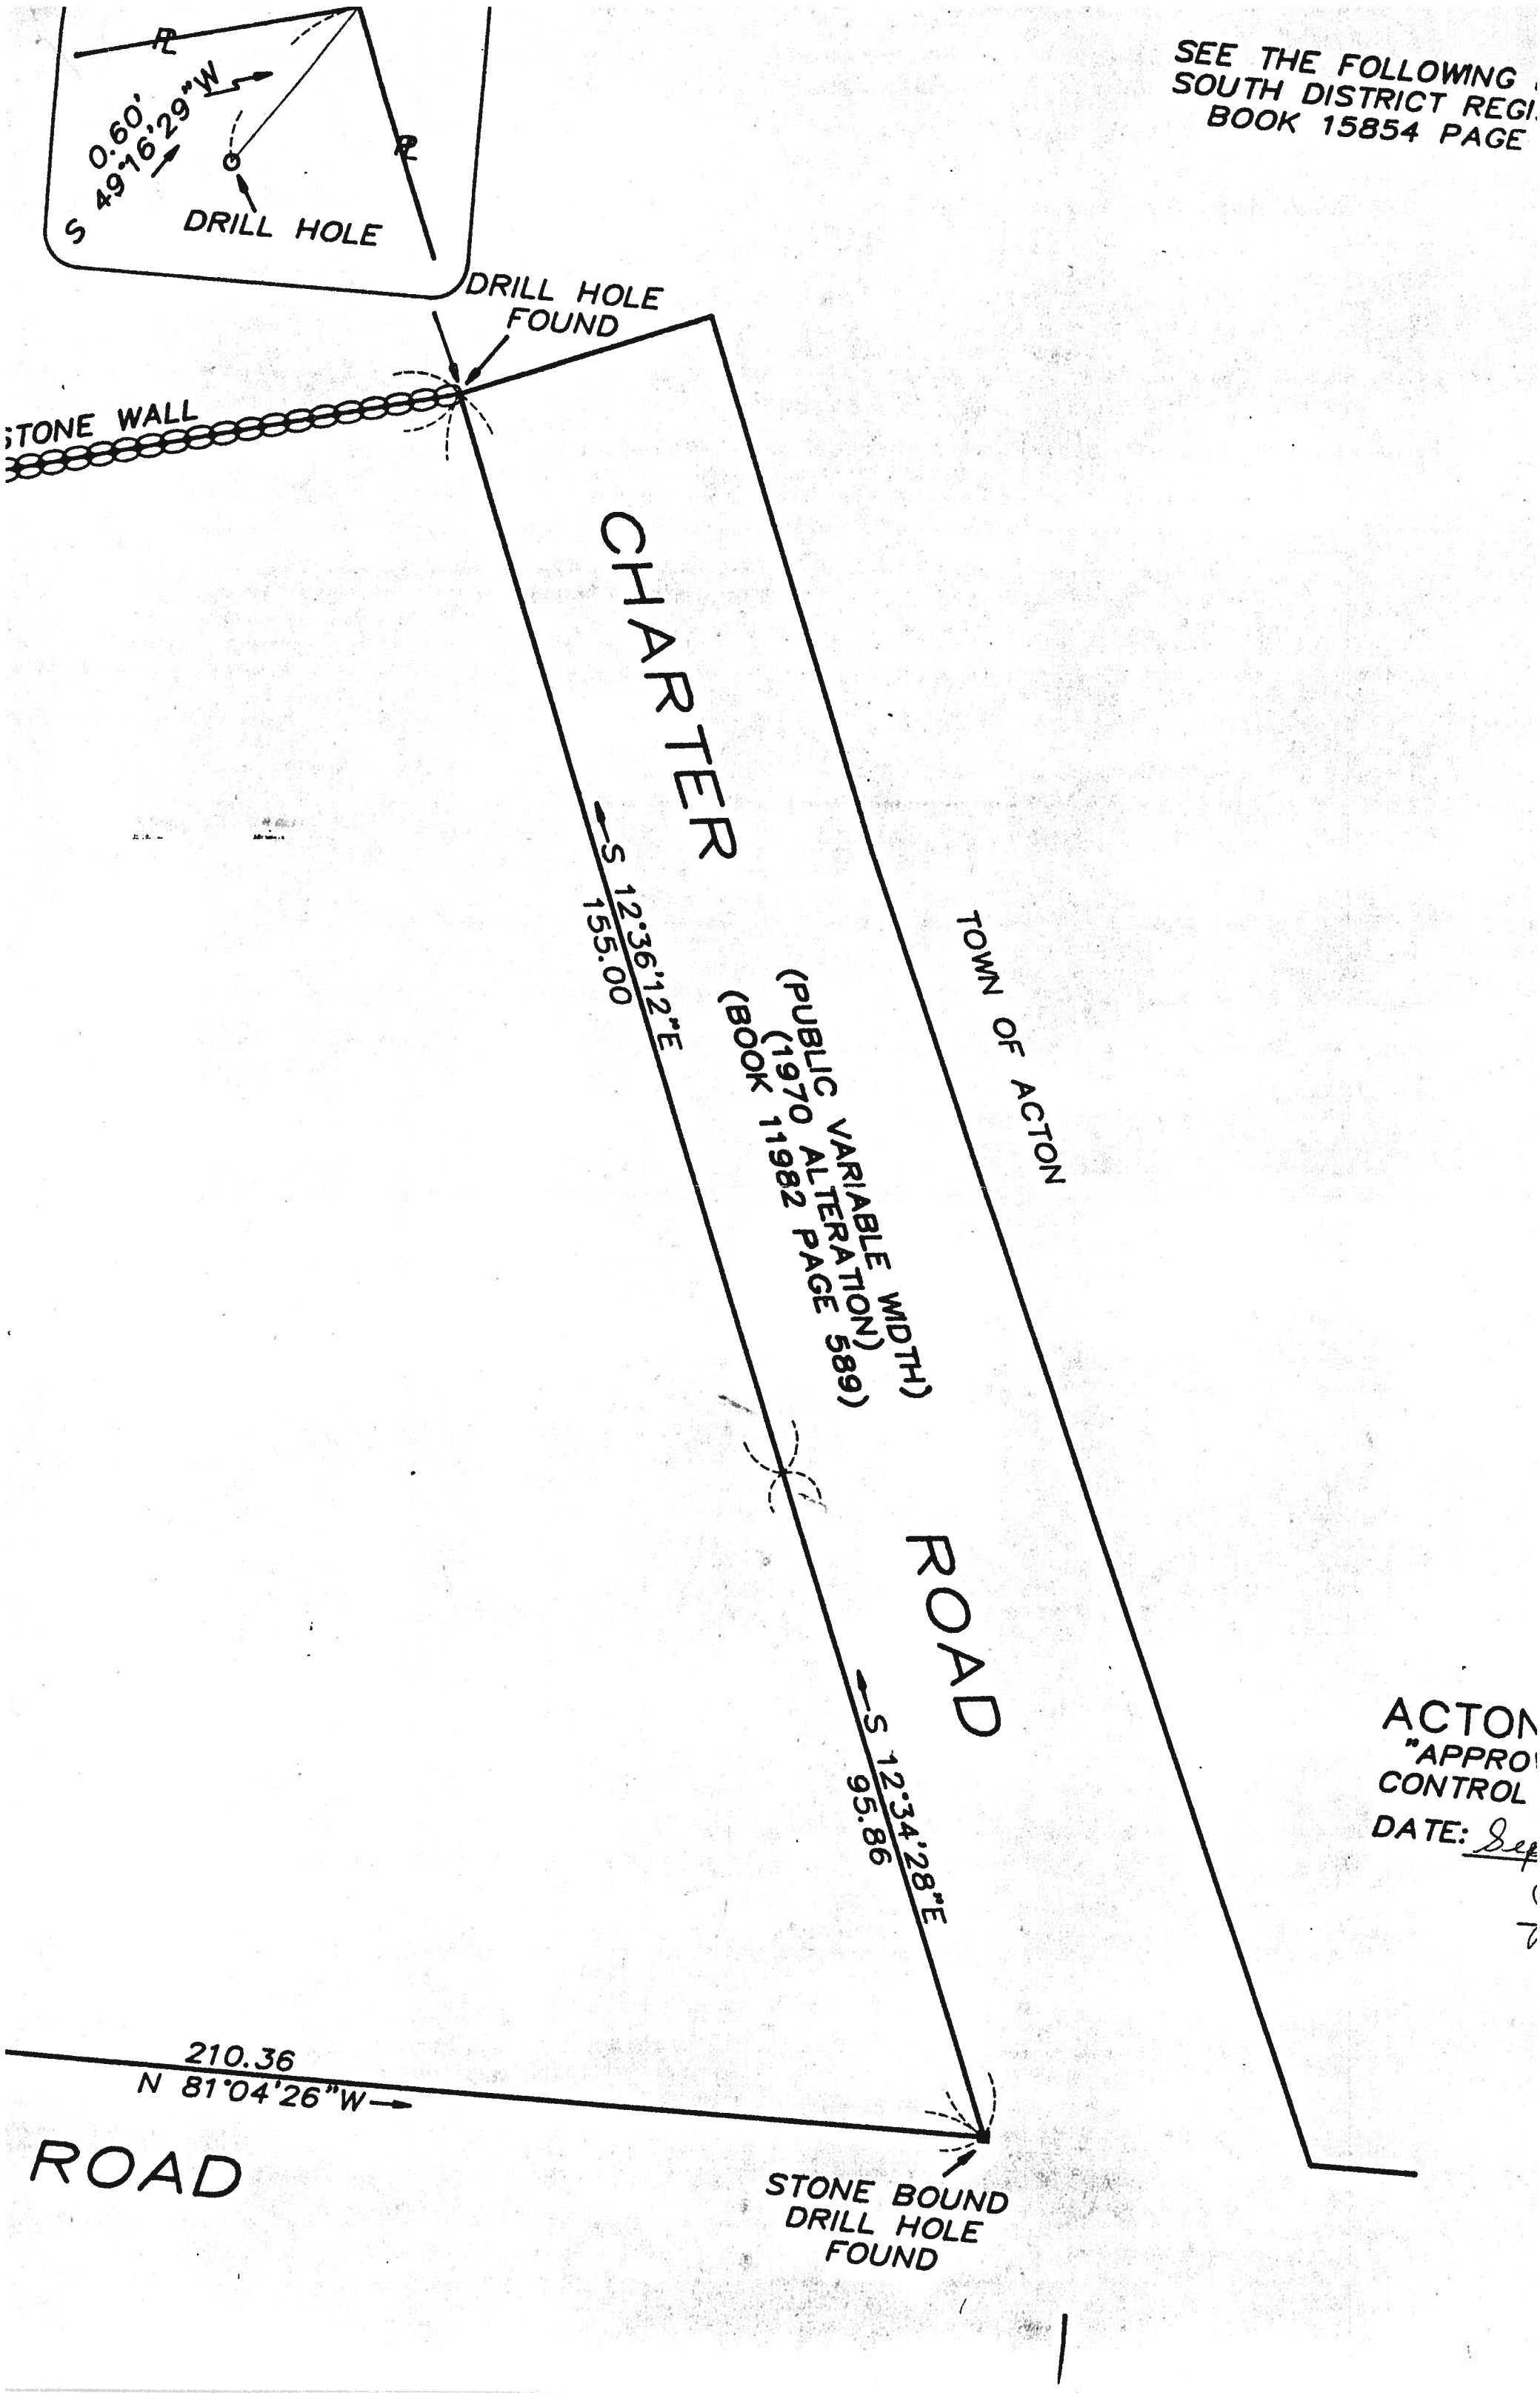
SEE THE FOLLOWING
SOUTH DISTRICT REGI
BOOK 15854 PAGE