Date 9/30/97 Permit No. 97-61

TOWN OF ACTON

APPLICATION FOR PERMIT TO CONSTRUCT WITHIN A PUBLIC WAY

This application must be submitted not less than five (5) days prior to any Construction within a public way.

Notice 24 hours in advance of any construction must be given to the Town Engineer.

1. Permittee: Boston Gas Address: Rdo. Commonwealth w con
1A. Telephone #. 508-369-4775
2. Location of Proposed Construction: 530 Main ST Acton
3. Purpose of Construction: New 2" PL Service
4. Length of Cut: 8'
5. Width of Cut: 2'
6. Width of Existing Pavement: 30'
7. Type of Existing Roadway Surface: Asphalt Type of Curb: None
8. Type of Existing Sidewalk Surface: Type of Shoulder: Gravel
9. Date of Street Opening: From 10-6-97 To 10-6-97
10. For Work Involving Excavations: Dig Safe Number Rdo 193 # 974002380

I, the undersigned, hereby declare that I have read and agree to the Town of Acton Specifications for Regulating Construction with Public Ways dated August 3, 1982. I have deposited the required bond with the Town of Acton, and I covenant and agree that the Town may deduct from this amount the cost of repairs to the road surface, curbs, shoulders, walls or other features within the right-of-way including replacing bounds if not completed by me to the satisfaction of the Town Engineer within the specified time.

Signature of Applicant J P Walsh

Special Instructions:

PATCH TO BE INFRA-RED REPAIR

Permit Issued: Date 10/3/97 By: Dennis P Ry

Application Denied: Date By:

Work Inspected and Approved: Date By:

(over)

TOWN OF ACTON
TYPICAL DRIVEWAY & TRENCH DETAIL

FEB. 1969 NO SCALE

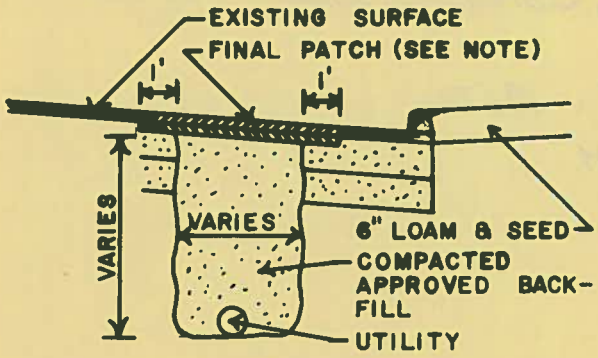

NOTE: 1. FINAL PATCH DEPTH
3" OIL TREATED ROADS
4" BIT. CONC. ROADS
2. SEE SPECIFICATIONS FOR FURTHER REQUIREMENTS

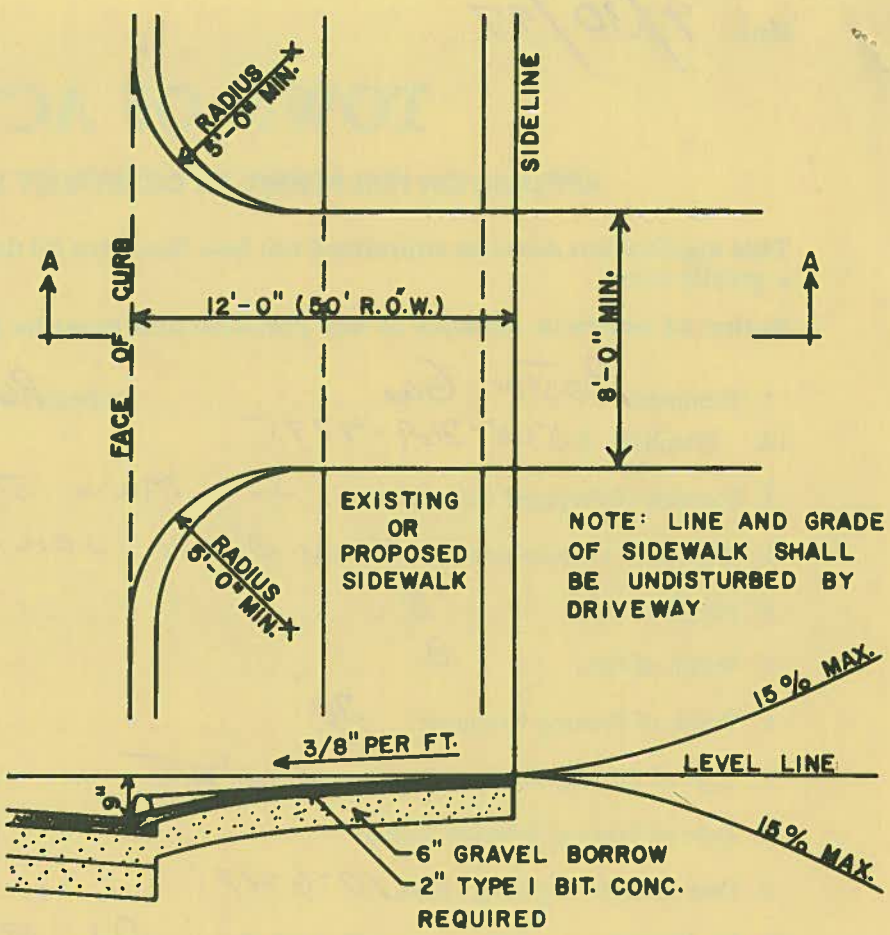

SECTION A-A

SKETCH

Date 9/30/97 Permit No. 97-61

TOWN OF ACTON

APPLICATION FOR PERMIT TO CONSTRUCT WITHIN A PUBLIC WAY

This application must be submitted not less than five (5) days prior to any Construction within a public way.

Notice 24 hours in advance of any construction must be given to the Town Engineer.

1. Permittee: Boston Gas Address: Bldg. Commonwealth Ave
1A. Telephone #: 508-369-4775
2. Location of Proposed Construction: 530 Main ST ACTON
3. Purpose of Construction: New 2" PL Service
4. Length of Cut: 8'
5. Width of Cut: 2'
6. Width of Existing Pavement: 30'
7. Type of Existing Roadway Surface: Asphalt Type of Curb: None
8. Type of Existing Sidewalk Surface: Type of Shoulder: Gravel
9. Date of Street Opening: From 10-6-97 To 10-6-97
10. For Work Involving Excavations: Dig Safe Number Pd. 193 # 974002380

I, the undersigned, hereby declare that I have read and agree to the Town of Acton Specifications for Regulating Construction with Public Ways dated August 3, 1982. I have deposited the required bond with the Town of Acton, and I covenant and agree that the Town may deduct from this amount the cost of repairs to the road surface, curbs, shoulders, walls or other features within the right-of-way including replacing bounds if not completed by me to the satisfaction of the Town Engineer within the specified time.

Signature of Applicant J P Walsh

Special Instructions:

PATCH TO BE INFRO-RED REPAIR

Permit Issued: Date 10/3/97 By: Denis P. Ry

Application Denied: Date By:

Work Inspected and Approved: Date By:

(over)

TOWN OF ACTON
TYPICAL DRIVEWAY & TRENCH DETAIL

FEB. 1969 NO SCALE

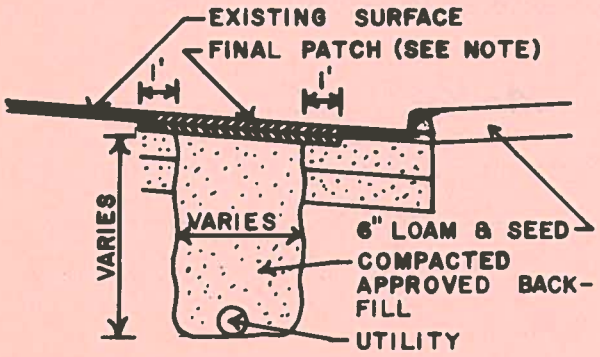

NOTE: 1. FINAL PATCH DEPTH
3" OIL TREATED ROADS
4" BIT. CONC. ROADS
2. SEE SPECIFICATIONS FOR FURTHER REQUIREMENTS

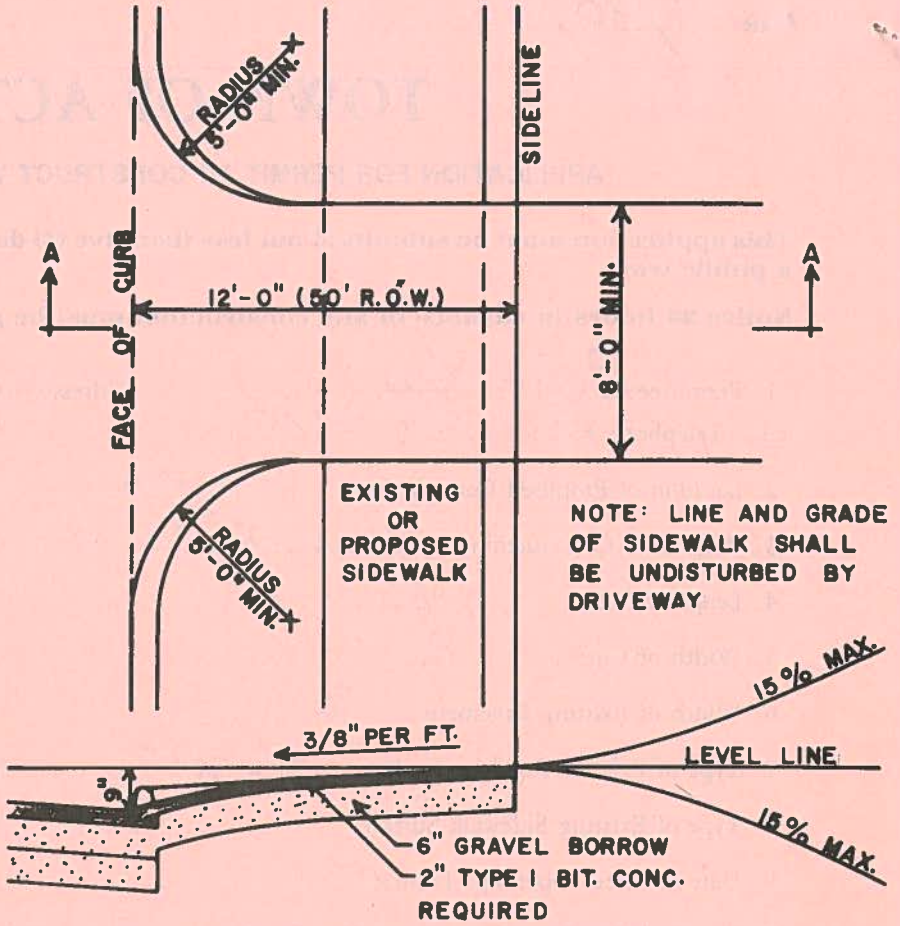

SECTION A-A

SKETCH

Land
in
ACTON
Owned by
Paul M. McPherson
and
Margaret M. McPherson

Harlan E. Tuttle, Surveyor

January 20, 1960 Scale 100 feet = 1 inch

(Original on file)
(Scale of this plan: 1 in. = 200 ft.)

COMMONWEALTH OF MASSACHUSETTS
HARLAN E. TUTTLE
No. 3157
REGISTERED
LAND SURVEYOR

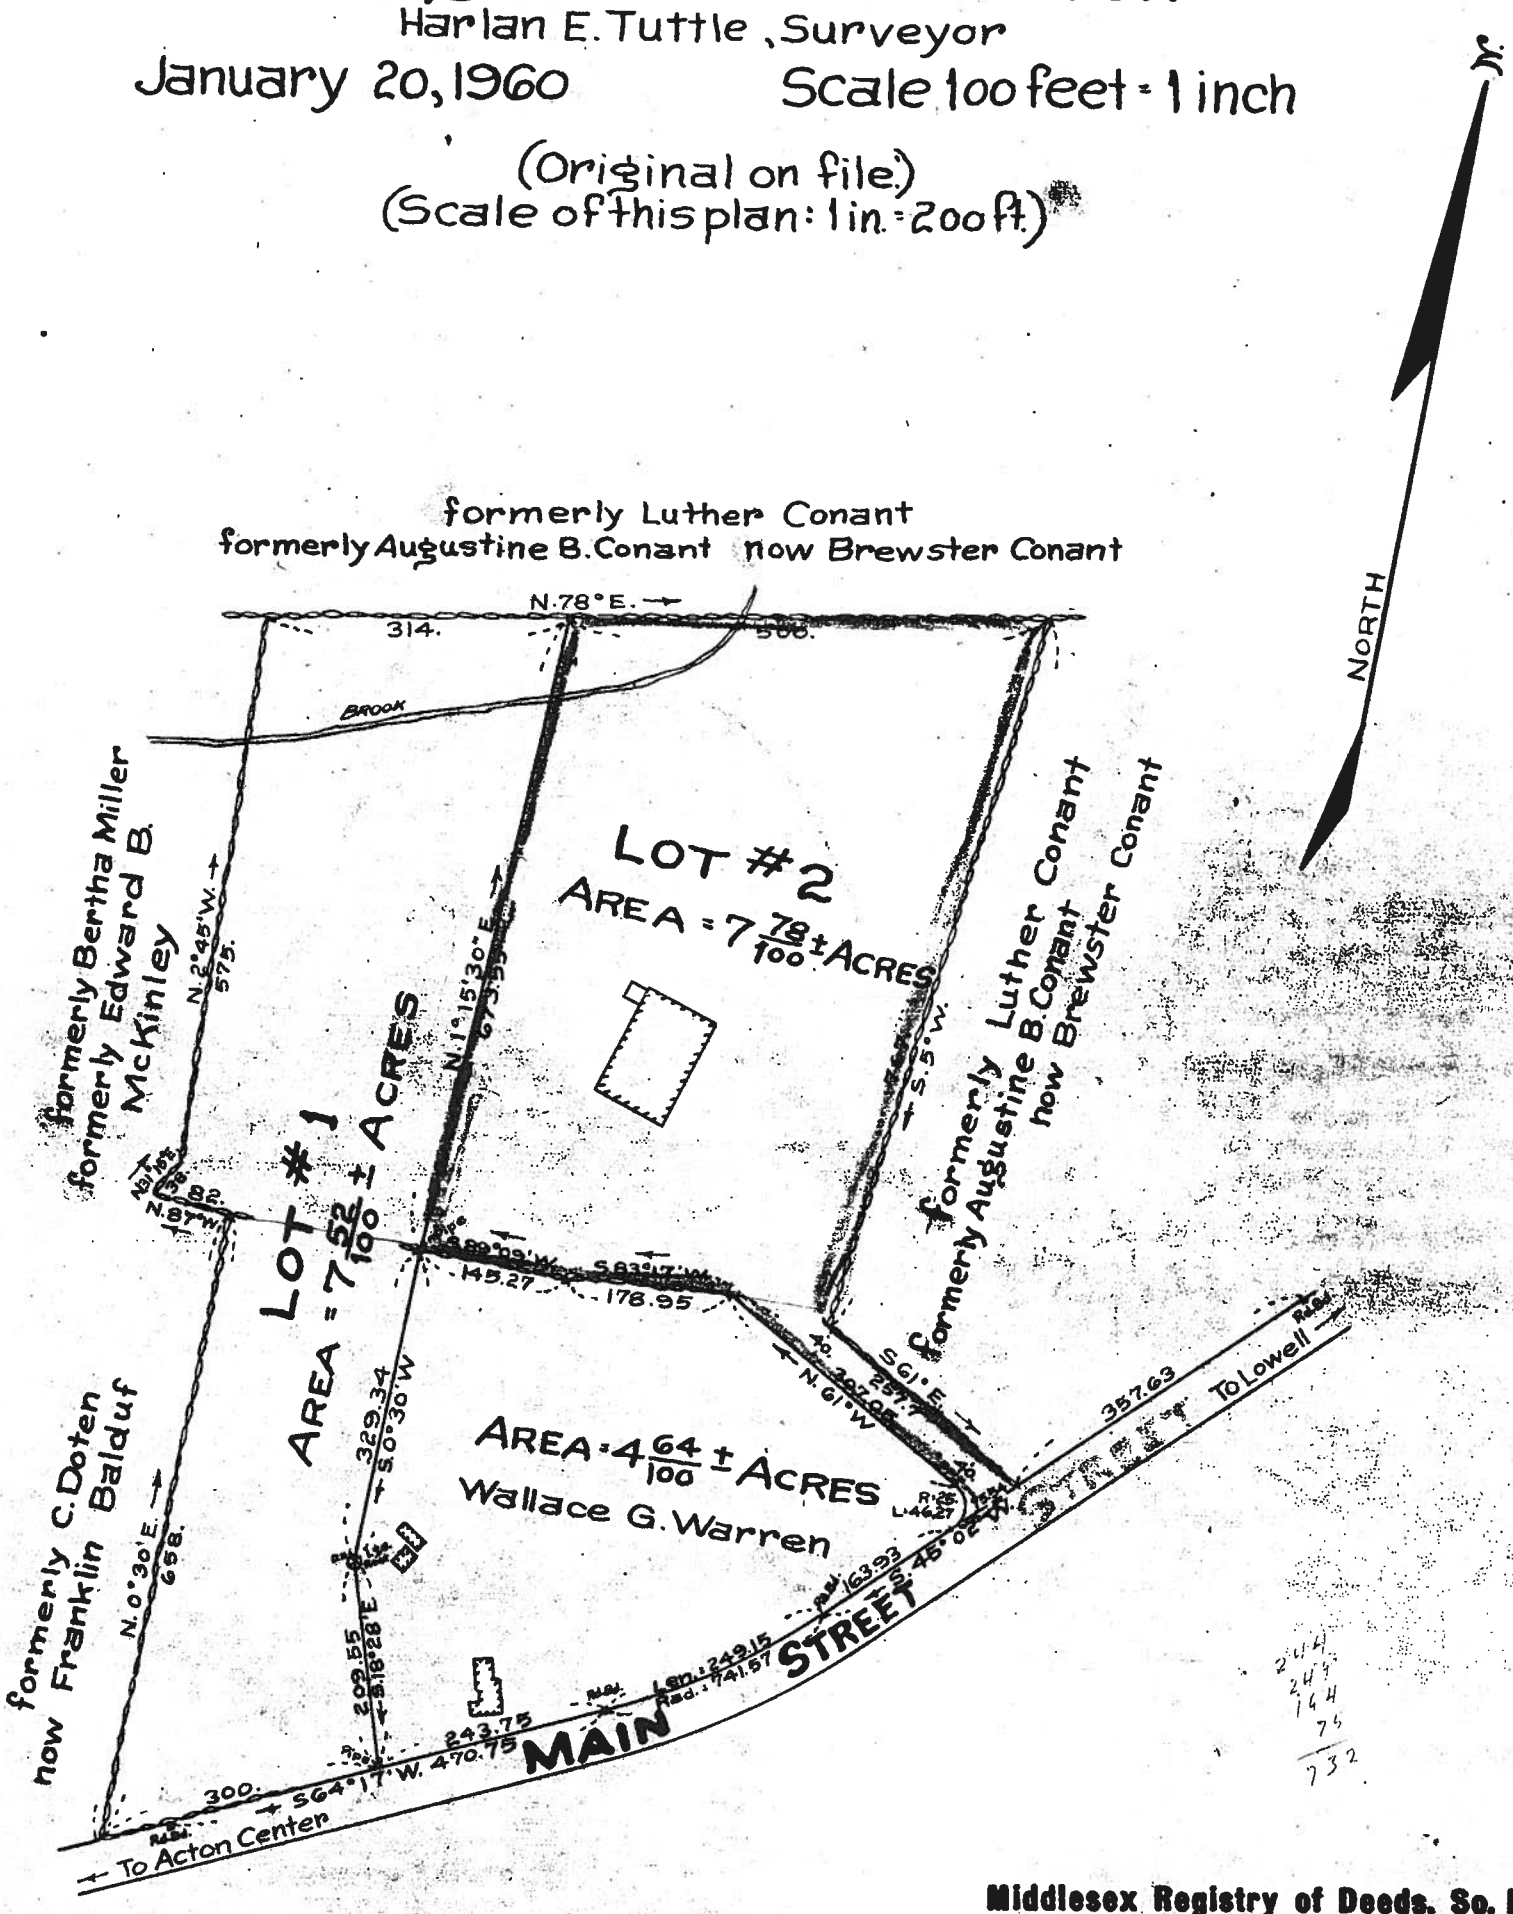

Acton Planning Board
Approval under the Subdivision Control Law
not required Chap. 41 Sec. 81 P
Charles Judd Farley 1/25/60
John H. Loring

Middlesex Registry of Deeds, So. Dist.
CAMBRIDGE, MASS.
Plan Number 99 **of 1960**
Rec'd Jan. 26, 1960 **at** 4 h 23 m **P.M**
with Deed
Paul M. McPherson et ux.
Minute Man Realty Corp.
Recorded, Book 9539 **Page** 44

[redacted]

Attest [signature] **Register.**

99 of 1960