Date..... Permit No. 02-09

TOWN OF ACTON

APPLICATION FOR PERMIT TO CONSTRUCT WITHIN A PUBLIC WAY

This application must be submitted not less than five (5) days prior to any Construction within a public way.

Notice 24 hours in advance of any construction must be given to the Town Engineer.

1. Permittee: VERIZON Address: 5R SUMMER ST LUNENBURG
1A. Telephone #: 978 345 0121 Mobile 9788579672
2. Location of Proposed Construction: P. 44 MASS AVE
3. Purpose of Construction: POLE HIT BY CAR
4. Length of Cut: 5' ~~Sidewalk~~ DRIVEWAY
5. Width of Cut: 5' DRIVEWAY
6. Width of Existing Pavement: .....
7. Type of Existing Roadway Surface: Asphalt Type of Curb: GRANITE
8. Type of Existing Sidewalk Surface: CONCRETE Type of Shoulder: DIRT
9. Date of Street Opening: From..... To.....
10. For Work Involving Excavations: Dig Safe Number 2002-100-7399

I, the undersigned, hereby declare that I have read and agree to the Town of Acton Specifications for Regulating Construction with Public Ways dated August 3, 1982. I have deposited the required bond with the Town of Acton, and I covenant and agree that the Town may deduct from this amount the cost of repairs to the road surface, curbs, shoulders, walls or other features within the right-of-way including replacing bounds if not completed by me to the satisfaction of the Town Engineer within the specified time.

Signature of Applicant: Earl [illegible] C.W.T. VERIZON

Special Instructions:

BREAK into conduit AND PLACE POLE BEND to REPLACE damaged pole

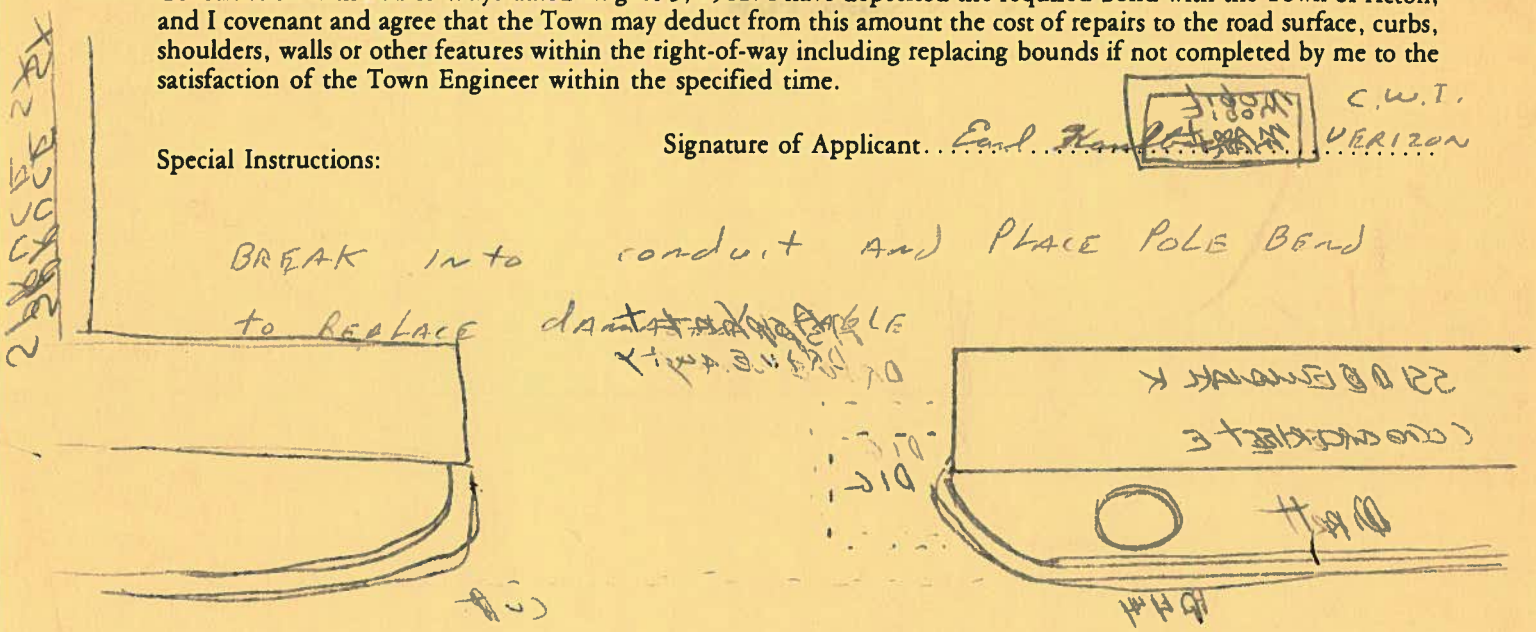

Permit Issued: Date MARCH 12, 2002 By: David [illegible]

Application Denied: Date ..... By: .....

Work Inspected and Approved: Date ..... By: .....

(over)

TOWN OF ACTON
TYPICAL DRIVEWAY & TRENCH DETAIL

FEB. 1969 NO SCALE

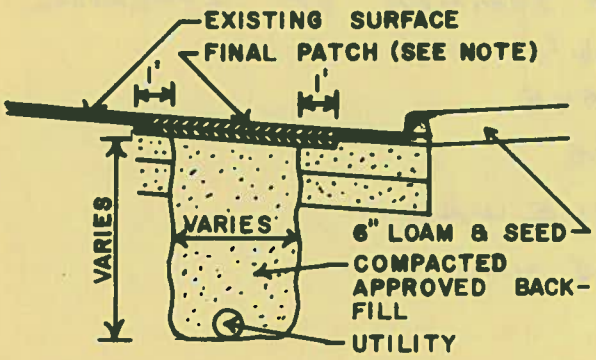

NOTE: 1. FINAL PATCH DEPTH
3" OIL TREATED ROADS
4" BIT. CONC. ROADS
2. SEE SPECIFICATIONS FOR FURTHER REQUIREMENTS

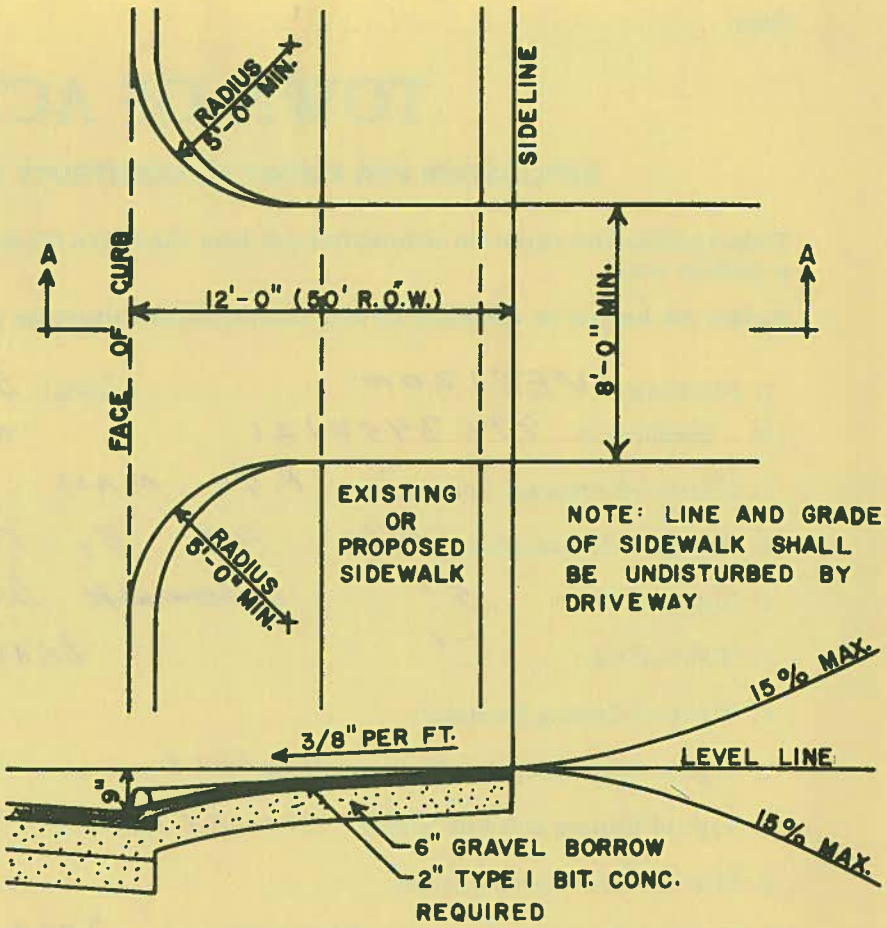

SECTION A-A

SKETCH

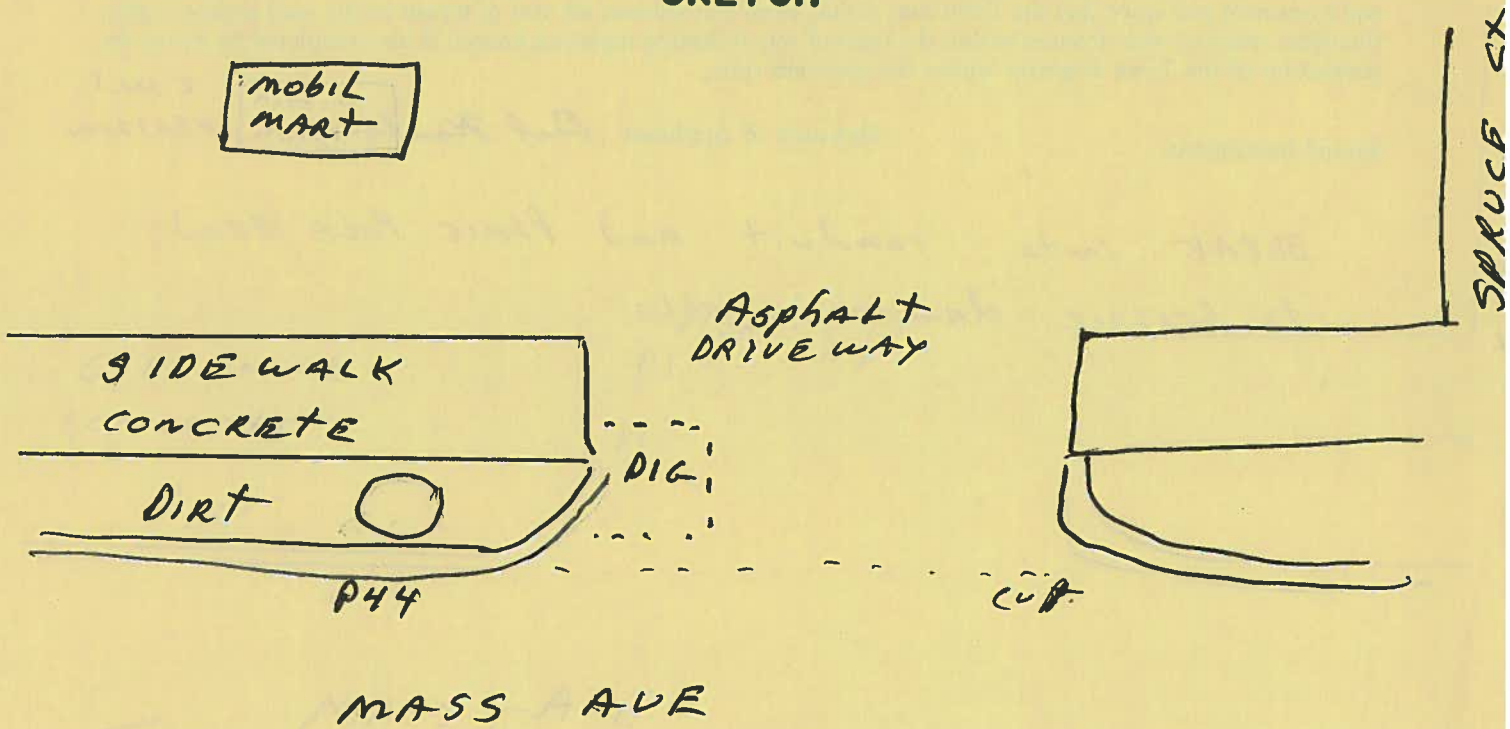

Date..... Permit No. 02-09

TOWN OF ACTON

APPLICATION FOR PERMIT TO CONSTRUCT WITHIN A PUBLIC WAY

This application must be submitted not less than five (5) days prior to any Construction within a public way.

Notice 24 hours in advance of any construction must be given to the Town Engineer.

1. Permittee: VERIZON Address: 5R SUMMER ST LUNENBURG
1A. Telephone #: 978 345 0121 Mobile 9788579672
2. Location of Proposed Construction: P.44 MASS AVE
3. Purpose of Construction: Pole Hit By CAR
4. Length of Cut: 5' ~~Sidewalk~~ DRIVEWAY
5. Width of Cut: 5' DRIVEWAY
6. Width of Existing Pavement: .....
7. Type of Existing Roadway Surface: Asphalt Type of Curb: GRANITE
8. Type of Existing Sidewalk Surface: CONCRETE Type of Shoulder: DIRT
9. Date of Street Opening: From..... To.....
10. For Work Involving Excavations: Dig Safe Number 2002-100-7399

I, the undersigned, hereby declare that I have read and agree to the Town of Acton Specifications for Regulating Construction with Public Ways dated August 3, 1982. I have deposited the required bond with the Town of Acton, and I covenant and agree that the Town may deduct from this amount the cost of repairs to the road surface, curbs, shoulders, walls or other features within the right-of-way including replacing bounds if not completed by me to the satisfaction of the Town Engineer within the specified time.

Signature of Applicant: Earl Hamilton [Jidom] C.W.T. VERIZON

Special Instructions:

BREAK into conduit and PLACE POLE BEND to REPLACE damaged cable

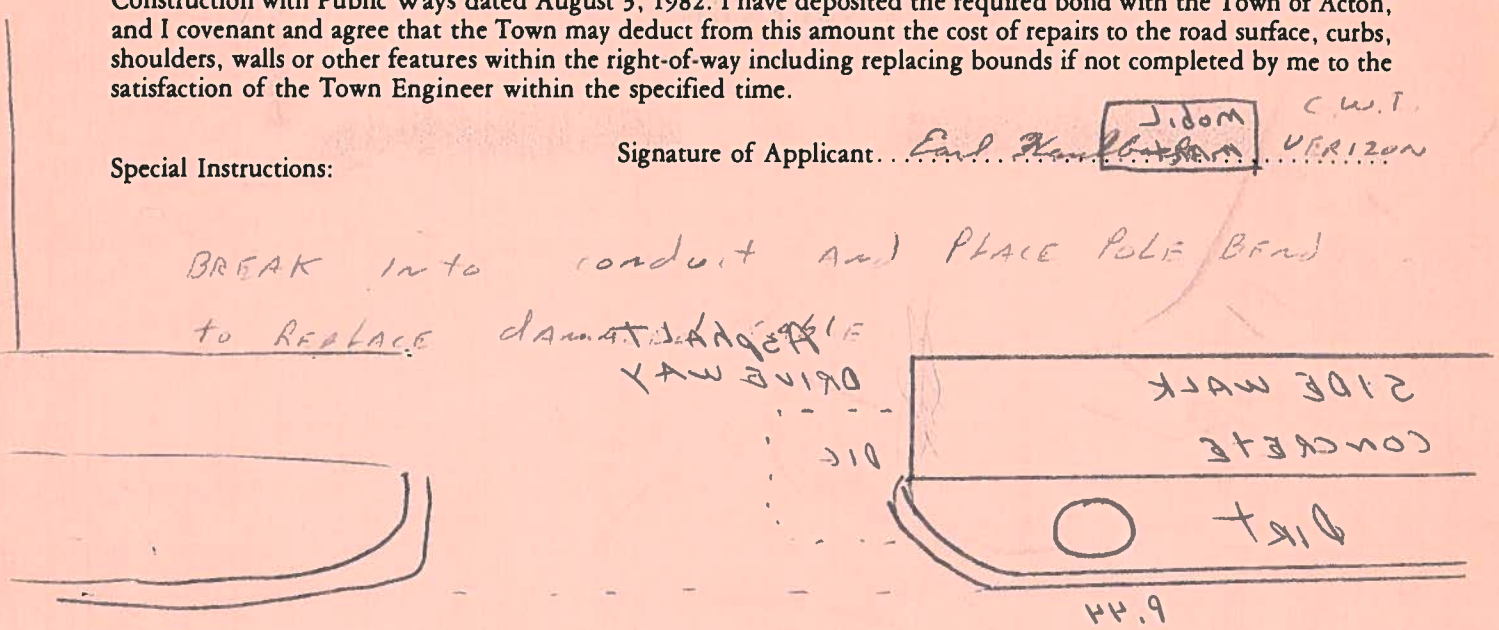

Permit Issued: Date MARCH 12, 2002 By: David Abbot

Application Denied: Date..... By:.....

Work Inspected and Approved: Date..... By:.....

(over)

TOWN OF ACTON
TYPICAL DRIVEWAY & TRENCH DETAIL

FEB. 1969 NO SCALE

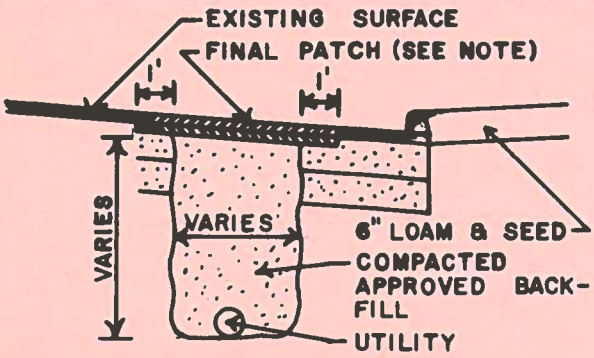

NOTE: 1. FINAL PATCH DEPTH
3" OIL TREATED ROADS
4" BIT. CONC. ROADS
2. SEE SPECIFICATIONS FOR FURTHER REQUIREMENTS

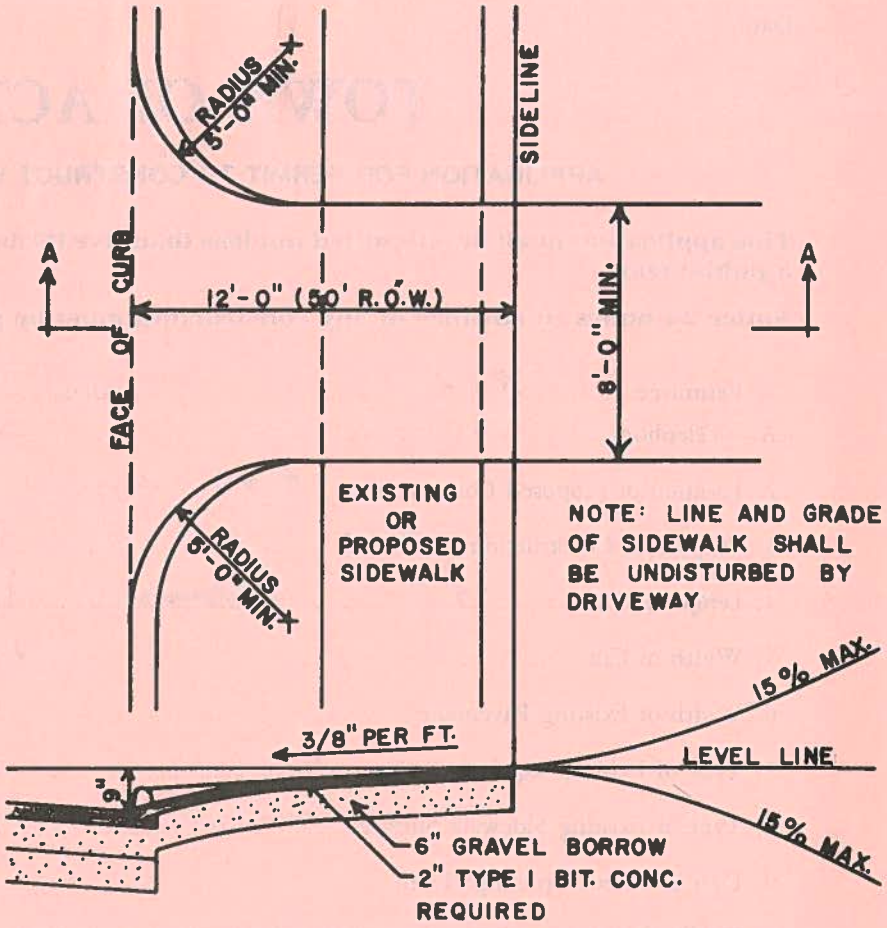

SECTION A-A

SKETCH

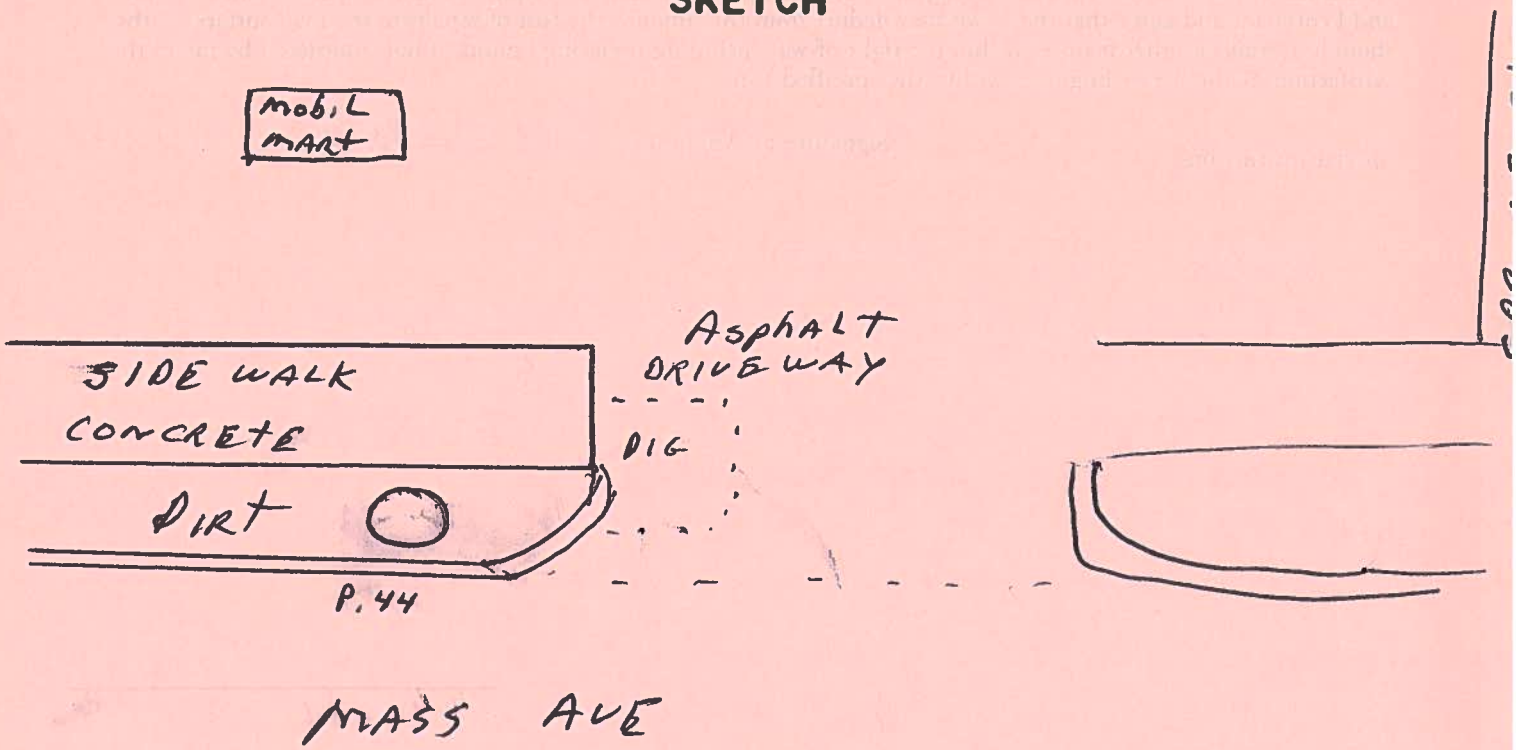

verizon

EARL
~~Phil Finley~~
Contract Work Inspector
Contract Work Department

5R Summer Street
Lunenburg, MA 01462
Phone 978 345-0121
Pager 508 354-8482
Mobile 978 857-9672