Date 9-10-04 Permit No. 04-49

TOWN OF ACTON

APPLICATION FOR PERMIT TO CONSTRUCT WITHIN A PUBLIC WAY

This application must be submitted not less than five (5) days prior to any Construction within a public way.

Notice 24 hours in advance of any construction must be given to the Town Engineer.

1. Permittee: KeySpan Energy Delivery Address: 120 Newton St
1A. Telephone #: 781-398-7394
2. Location of Proposed Construction: 396 Arlington St
3. Purpose of Construction: New Gas Service Installation
4. Length of Cut: 30 X 1-5
5. Width of Cut: 4' X 4'
6. Width of Existing Pavement:
7. Type of Existing Roadway Surface: Type of Curb:
8. Type of Existing Sidewalk Surface: Asphalt Type of Shoulder:
9. Date of Street Opening: From asap To
10. For Work Involving Excavations: Dig Safe Number 2004-370-8756

I, the undersigned, hereby declare that I have read and agree to the Town of Acton Specifications for Regulating Construction with Public Ways dated January 8, 1991. I have deposited the required bond with the Town of Acton, and I covenant and agree that the Town may deduct from this amount the cost of repairs to the road surface, curbs, shoulders, walls or other features within the right-of-way including replacing bounds if not completed by me to the satisfaction of the Town Engineer within the specified time.

Signature of Applicant N. DeShong

Special Instructions:

Road Pavement - 1996

Plans 2222 of 1953 (lot 8)

Stone bound @ lot corner - Do not Disturb

Permit Issued: Date 9/17/04 By: CJ

Application Denied: Date By:

Work Inspected and Approved: Date By:

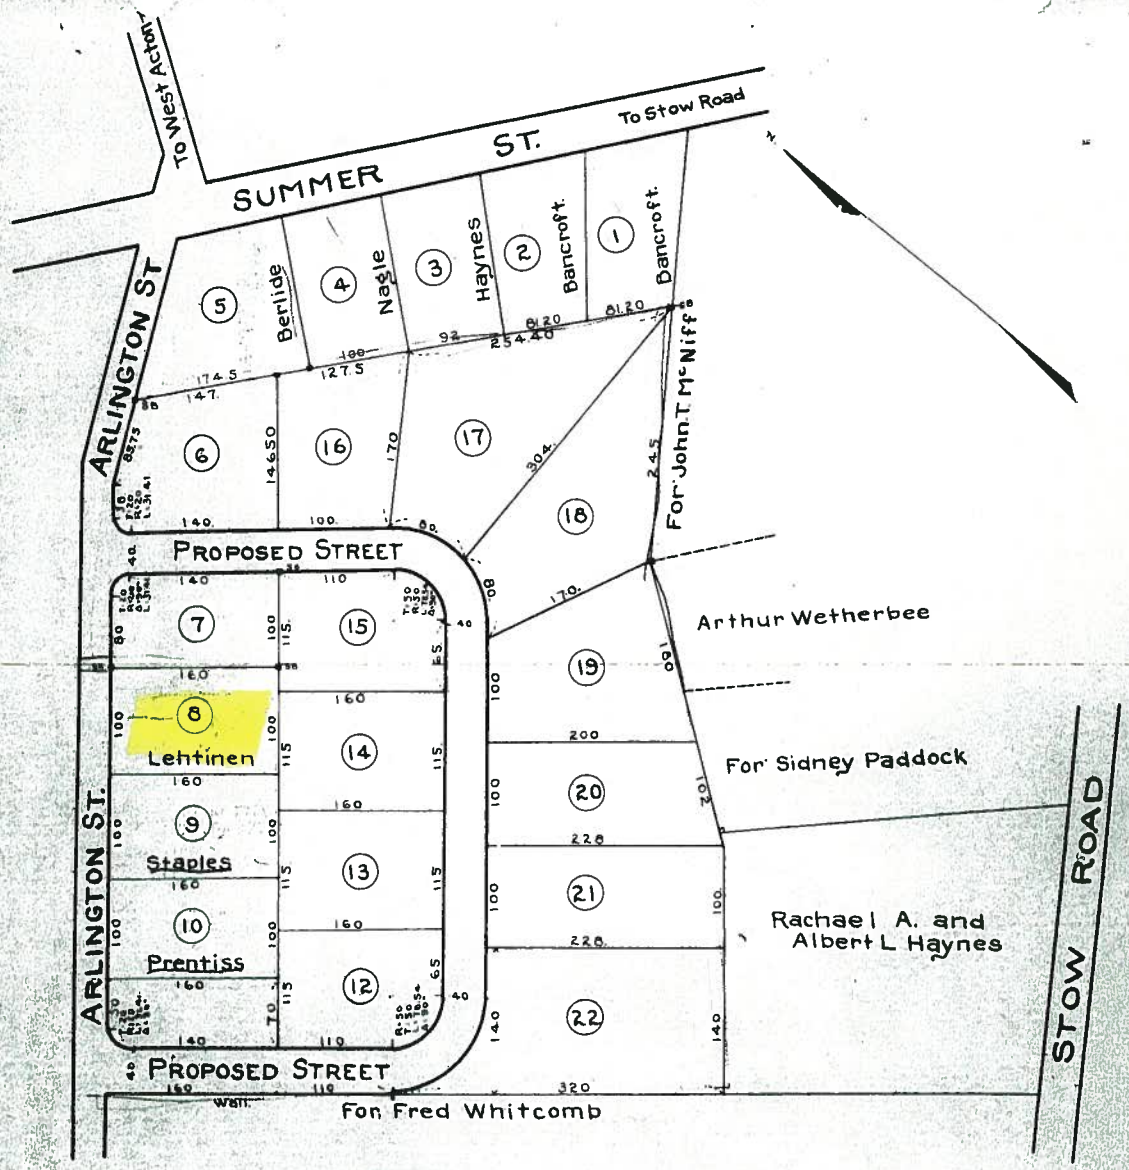

Land in ACTON

owned by

Rachael A. Haynes and Albert L. Haynes.

Horace. F. Tuttle C.E.

Dec. 10 1953. Scale. 80 feet to an inch

(Original on file.)

(Scale of this plan: 1 in. = 120 ft.)

Approved by Planning Board Town of Acton 12/15/53
APB "10
Arthur W Lee
Lawrence Donnely
George S. Braman

Approved Board of Health
Edward J. Higgins
Agent

Middlesex Registry of Deeds, So. Dist.
CAMBRIDGE, MASS.
Plan Number 2222 of 1953
Rec'd. Dec. 16, 1953 at 2 h 24 m P.M
with

Recorded, Book 8188 Page End

Attest William A Bailey Register.

2222 of 1953

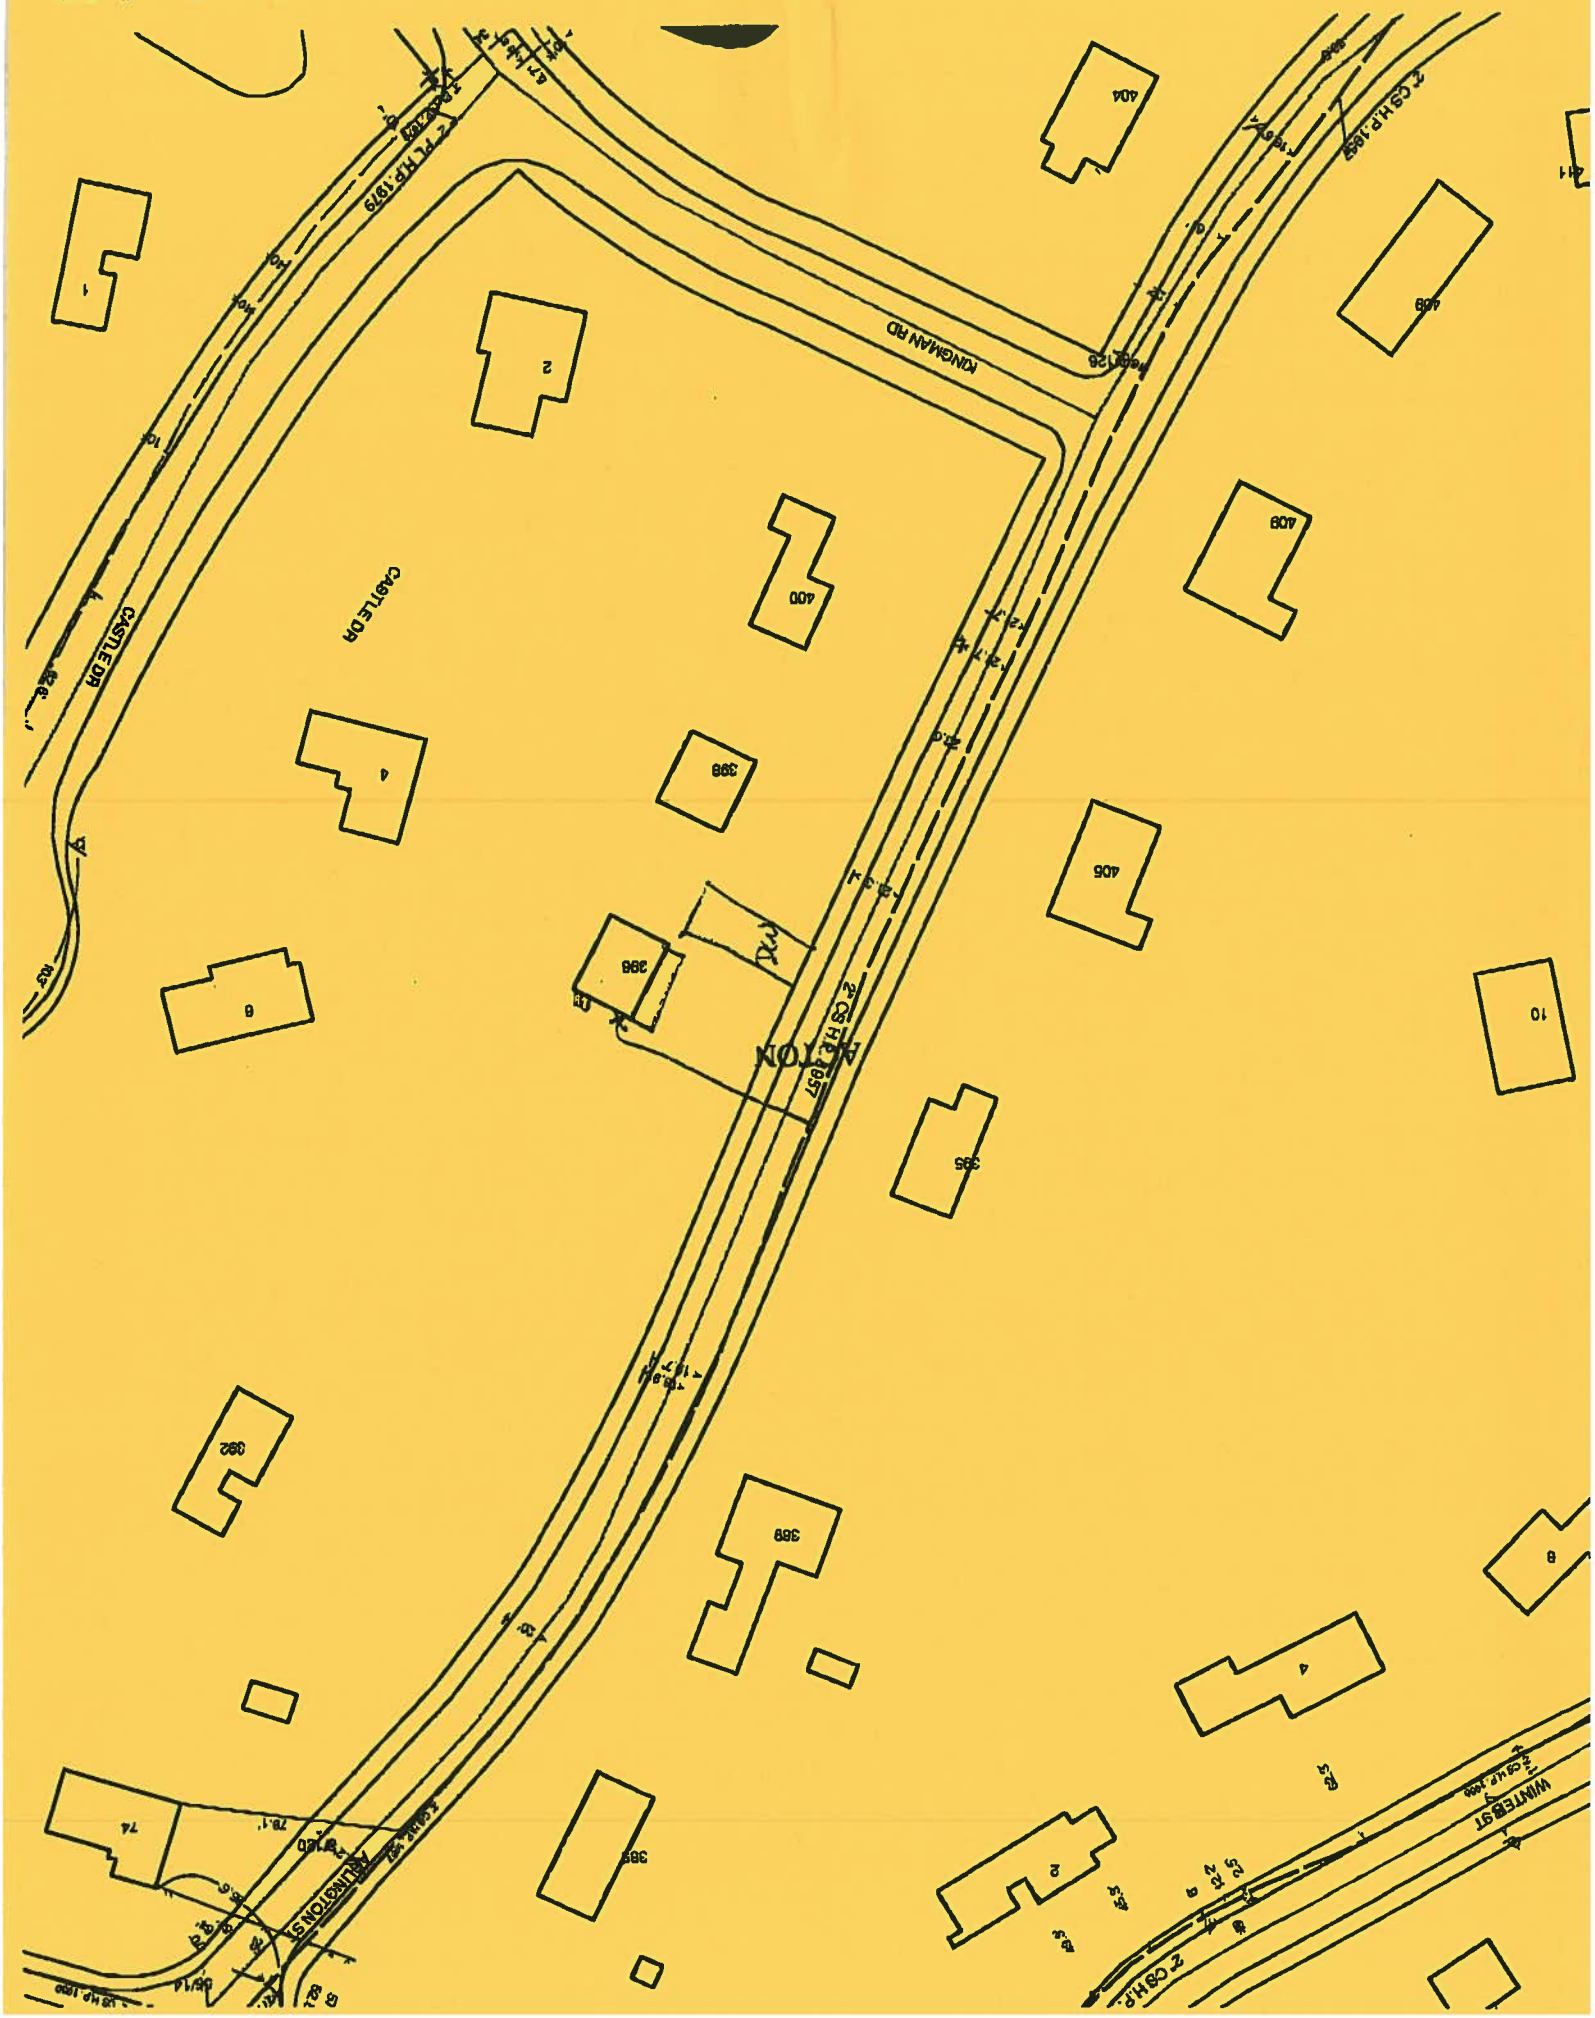
KINGMAN RD
CASTLE DR
CASTLE DR
ARLINGTON ST
WINTER ST
2" CS H.P. 1957
2" PL H.P. 1979
2" CS H.P. 1957
2" CS H.P.
404
408
400
398
396
405
395
392
389
385
74
10
8
4
2
1