Date DEC-15-2010 Permit No. 10-104

TOWN OF ACTON

APPLICATION FOR PERMIT TO CONSTRUCT WITHIN A PUBLIC WAY

This application must be submitted not less than five (5) days prior to any Construction within a public way.

Notice 24 hours in advance of any construction must be given to the Town Engineer.

1. Permittee: ALAIN SITEWORK Address: 53 HIGH BRIDGE ROAD
1A. Telephone # 978-815-4045
2. Location of Proposed Construction: 906 MAIN STREET ACTON, MA
3. Purpose of Construction: NEW ROAD (TREVOR ROAD)
4. Length of Cut: — 0 —
5. Width of Cut: — 0 —
6. Width of Existing Pavement: PROPOSED TREVOR ROAD 20' WIDE
7. Type of Existing Roadway Surface: BITUMINOUS Type of Curb: PROPOSED DCONS
8. Type of Existing Sidewalk Surface: N/A Type of Shoulder:
9. Date of Street Opening: From To
10. For Work Involving Excavations: Dig Safe Number 2010-470-7146

I, the undersigned, hereby declare that I have read and agree to the Town of Acton Specifications for Regulating Construction with Public Ways dated January 8, 1991. I have deposited the required bond with the Town of Acton, and I covenant and agree that the Town may deduct from this amount the cost of repairs to the road surface, curbs, shoulders, walls or other features within the right-of-way including replacing bounds if not completed by me to the satisfaction of the Town Engineer within the specified time.

Signature of Applicant [signature]

Special Instructions:

- Part of SPSP 11/18/98-366 (Eng plan #3544)

Permit Issued: Date 12/15/10 By: [signature]

Application Denied: Date By:

Work Inspected and Approved: Date By:

(over)

ALLAIN SITEWORK INC.
PH. 978-928-5689
53 HIGH BRIDGE RD.
HUBBARDSTON, MA 01452-1634

53-274/113

126

DATE DEC 15 2010

PAY TO THE ORDER OF Town of Acton $ 500.-

Five Hundred 00/100 DOLLARS

Security Features Included. Details on Back.

Enterprise Bank
Enterprise Bank & Trust Company
LOWELL, MASSACHUSETTS

MEMO STREET CUT 500.-

Frank Allain

MP

⑆011302742⑆ 535 863⑈0126

© DELUXE WALLET OR DUPLICATE SAFETY PAPER

Special Conditions
Relating to
Permit to Construct Within a Public Way # 10 - 104
Location: 906 Main St

Construction Methods:

All construction shall meet the standards set forth in the **Town of Acton Specifications For Regulating Construction Within Public Ways** dated January 8, 1991.

Any sidewalk reconstruction shall be in accordance with the Architectural Access Board requirements set forth in **521 CMR.**

Inspection Schedule:

The contractor is responsible to contact the Acton Engineering Department 24 hours in advance of the start of any excavation and/or necessary inspections. (978) 264-9628

Survey Plans[1]:

[1] If any survey markers (i.e. stone bounds, iron pipes, drill holes in stone walls, etc…) are damaged or destroyed during construction, the Permittee will be required to hire a registered land surveyor to reset the monuments and certify the new locations.

Road Pavement[2]:

[2]The cutting of road surfaces less than 3 years old will not be permitted, unless final patching is done with infrared patching equipment.

No work is allowed to take place within the road pavement between November 15th & March 15th (Special Winter Regulations apply during these months).

Traffic:

Police Details as required by the Acton Police Department (978) 264-9638

No work is allowed to take place within the road during the AM & PM peak travel times, unless approved in advance by the Acton Engineering and Police Departments.

Public Shade Trees:

Any work within the dripline of a public shade tree (MGL Ch 87) will be subject to approval by the Acton Tree Warden – (978) 264-9629

Town of Acton
Permit to Construct Within a Public Way
(Hold)

To: Town Treasurer Date: **December 15, 2010**

From: Engineering Department

Subject: Permit to Construct Within a Public Way # **2010-104**

Please hold the enclosed performance deposit in the form of:

Certified Check #: _____ Bank: _____

Personal Check #: _____ Bank: _____

Other (specify): **0**

In the amount of **$ 500.00** , from (Permitee) **Allain Sitework Inc**

as a security for Permit to Construct Within a Public Way # **2010-104**

located at (address) **906 Main Street**

For authority, see section 3.1 of the Town of Acton Specifications for Regulating Construction Within Public Ways. This deposit is to be held until released in writing by this department.

Account #: **8101-484001**

Amount: **$ 500.00**

Mailing Address:

Allain Sitework Inc
0
0

Signed: _____
Acton Engineering Department

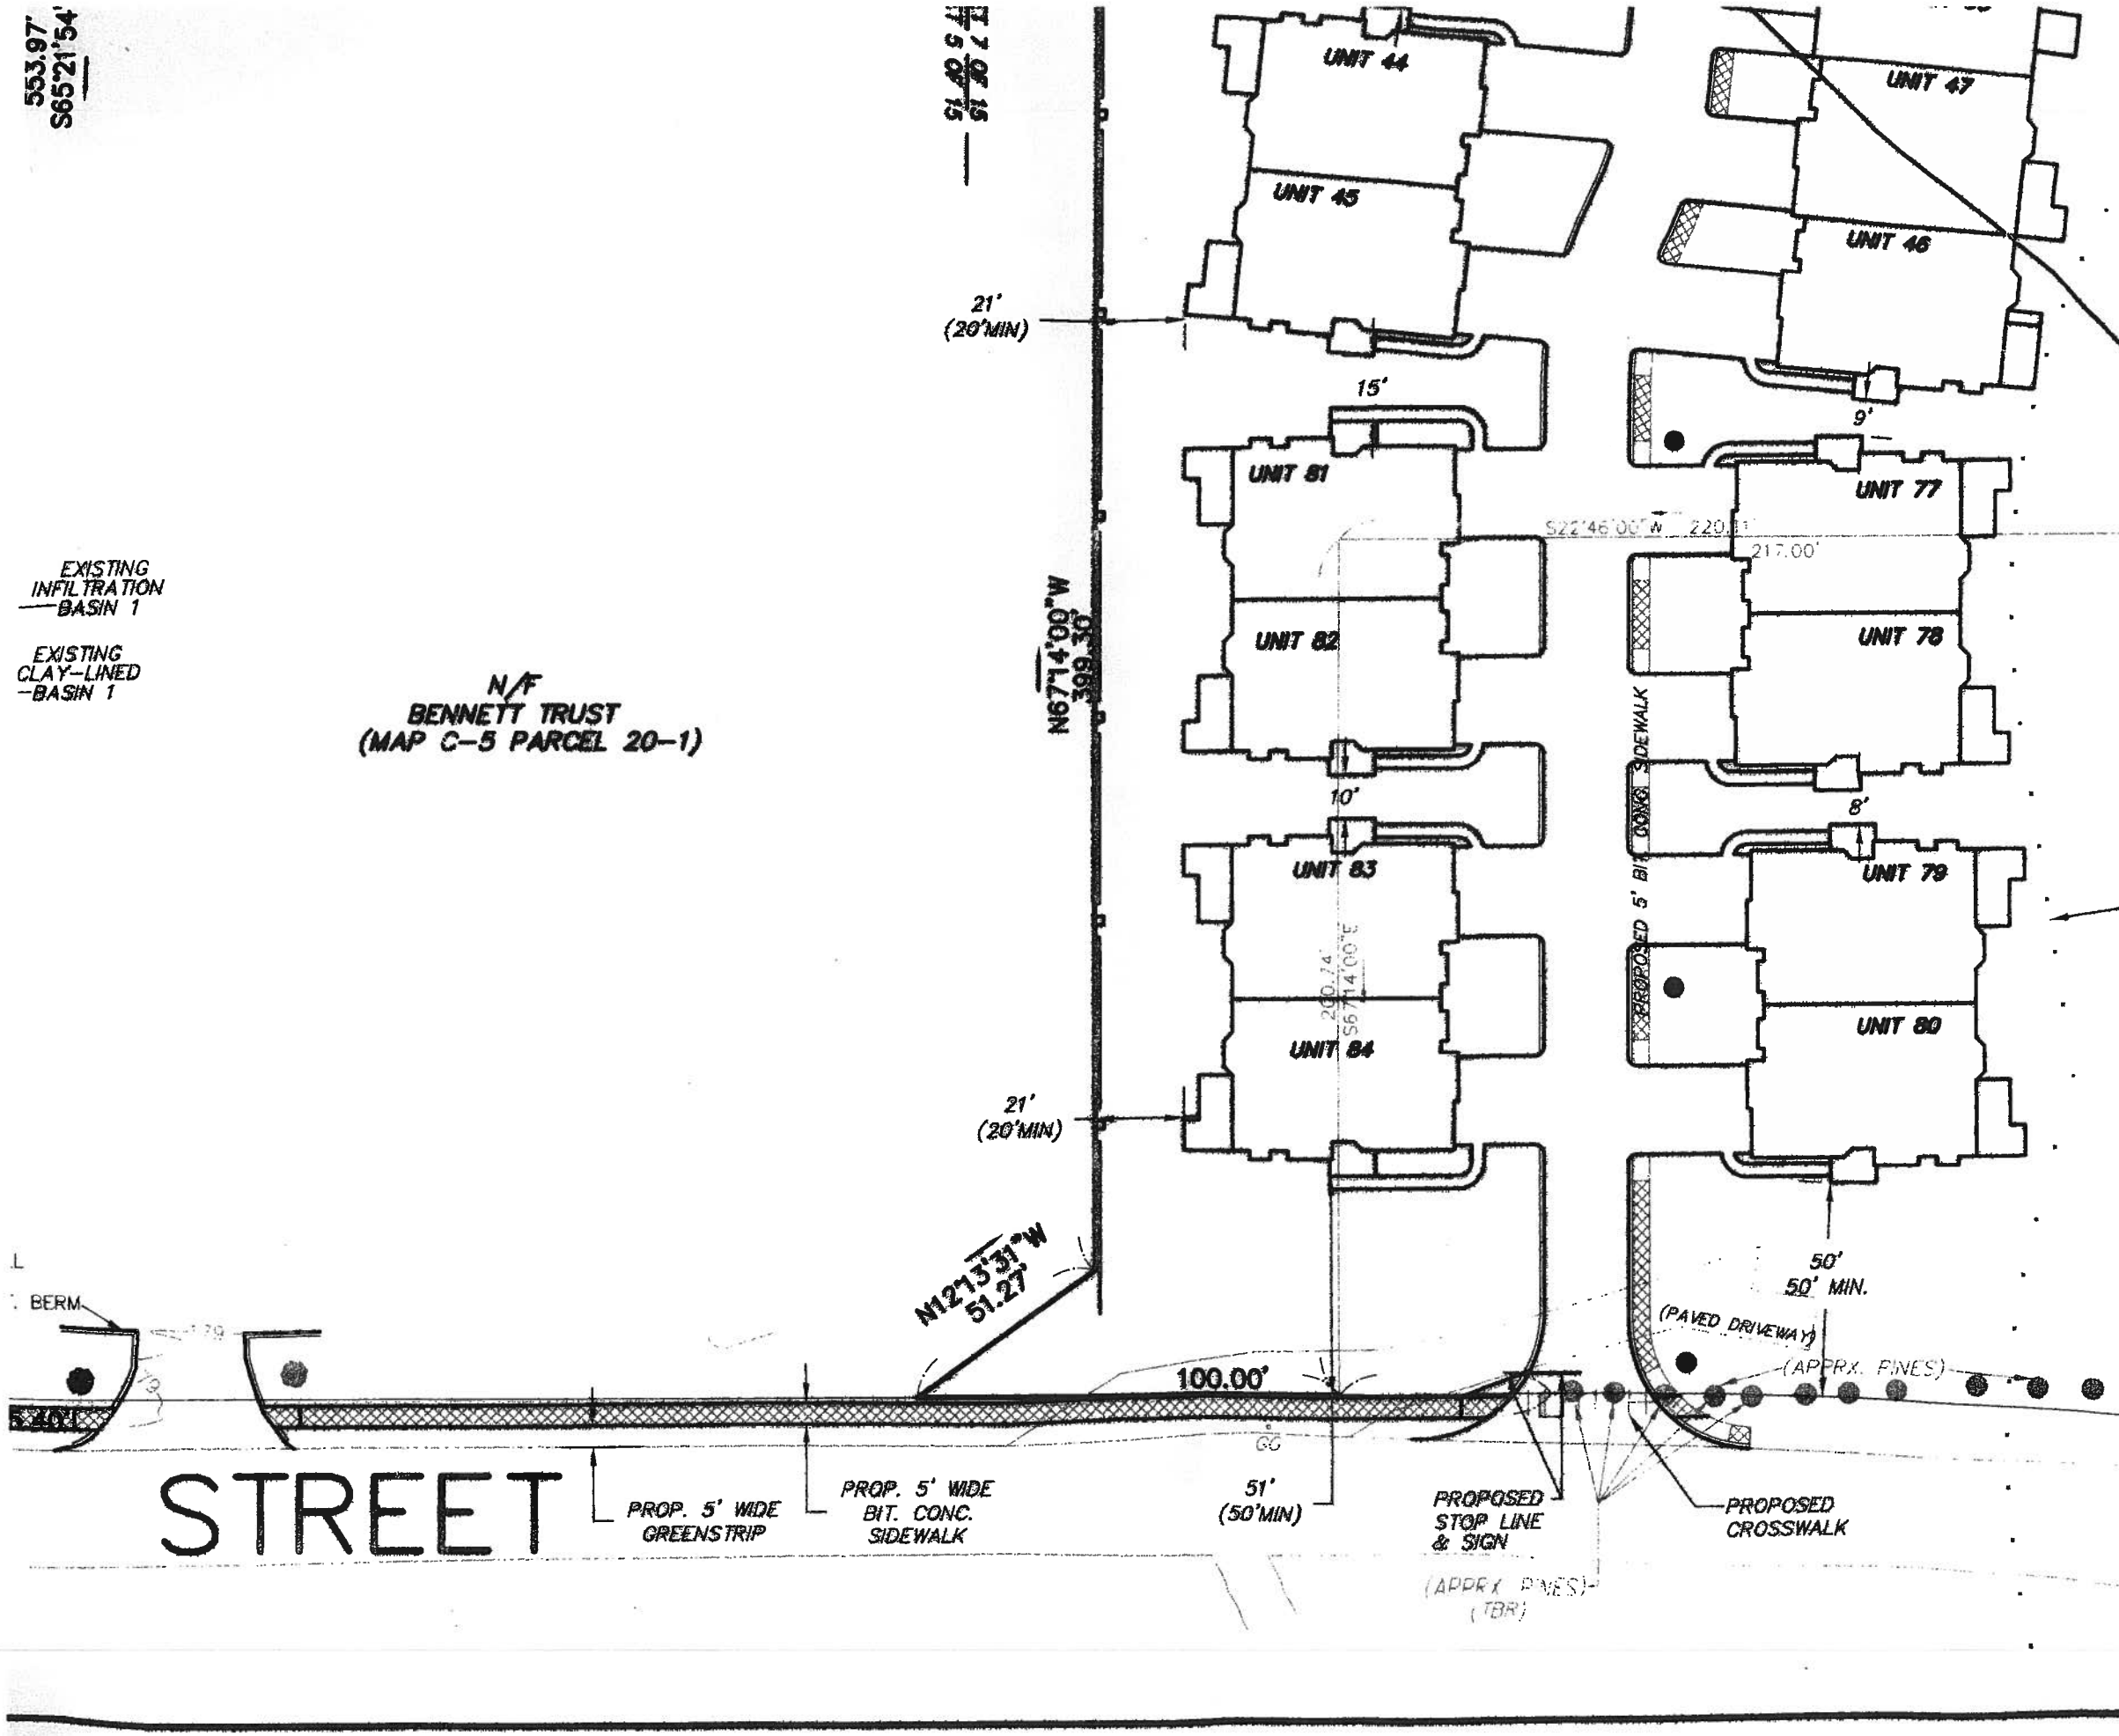

FULL SERVICE
RETIREMENT COMM
ACTON, MAS

LAND USE PLA

FOR: ACTON ASSISTED LIVING,
SCALE: 1"=40' DATE: NOVEMBE

STAMSKI AND McNARY
80 HARRIS STREET - ACTO
ENGINEERING - PLANNING -

0 20 40 80

SM -2294 FILE:2294UGL3.DWG SHEE