200' RIVERFRONT

100' BUFFER

200' RIVERFRONT

NONSET PATH

PROPOSED EROSION CONTROL BARRIER AT EDGE OF WETLANDS. STRAW WATTLES OR APPROVED EQUAL

50' BUFFER

SAGHEM WAY

INSTALL SILT SACK FOR INLET PROTECTION

ADA RAMP (TYP)

RELOCATE STOPLINE

PROPOSED CROSSWALK

ADA RAMP (TYP)

PROPOSED SIDEWALK

3' GRASS STRIP

ADA RAMP (TYP)

END VERTICAL GRANITE CURB

BEGIN VERTICAL GRANITE CURB

ADA RAMP (TYP)

PROPOSED SIDEWALK

REMOVE DRAINAGE SWALE

3' GRASS STRIP

BEGIN VERTICAL GRANITE CURB

EDGE OF WETLANDS

EDGE OF STREAM

HEADWALL

SB DH FOUND

EXISTING SIDEWALK TO BE REBUILT

EXISTING SIDEWALK

TEMPORARY DRIVEWAY HUMP

GREAT ROAD

MAILBOX TO REMAIN

EXISTING SIDEWALK TO BE REBUILT

END VERTICAL GRANITE CURB

EXISTING SIDEWALK

ADA RAMP (TYP)

ADA RAMP (TYP)

BEGIN VERTICAL GRANITE CURB

END VERTICAL GRANITE CURB

TEMPORARY DRIVEWAY HUMP

WALNUT STREET

DEP WETLAND

SCALE IN FEET

0 20 50

SURVEY: PVC/QRP	TOWN OF ACTON ENGINEERING DEPARTMENT	
DESIGN: PVC/QRP	GREAT ROAD SIDEWALK NONSET PATH & HARRIS ST	
DRAFTING: QRP		
CHECKED: CY	NOI FILING	
SCALE: 1" = 20'	DRAWING NO: 2	DATE: 5/9/2014

Drawing name: P:\Drawings\Great Road\Sidewalk - Harris to Upper Nonset Path\CAD\Wetland Filing.dwg
Jul 25, 2014 - 1:54pm

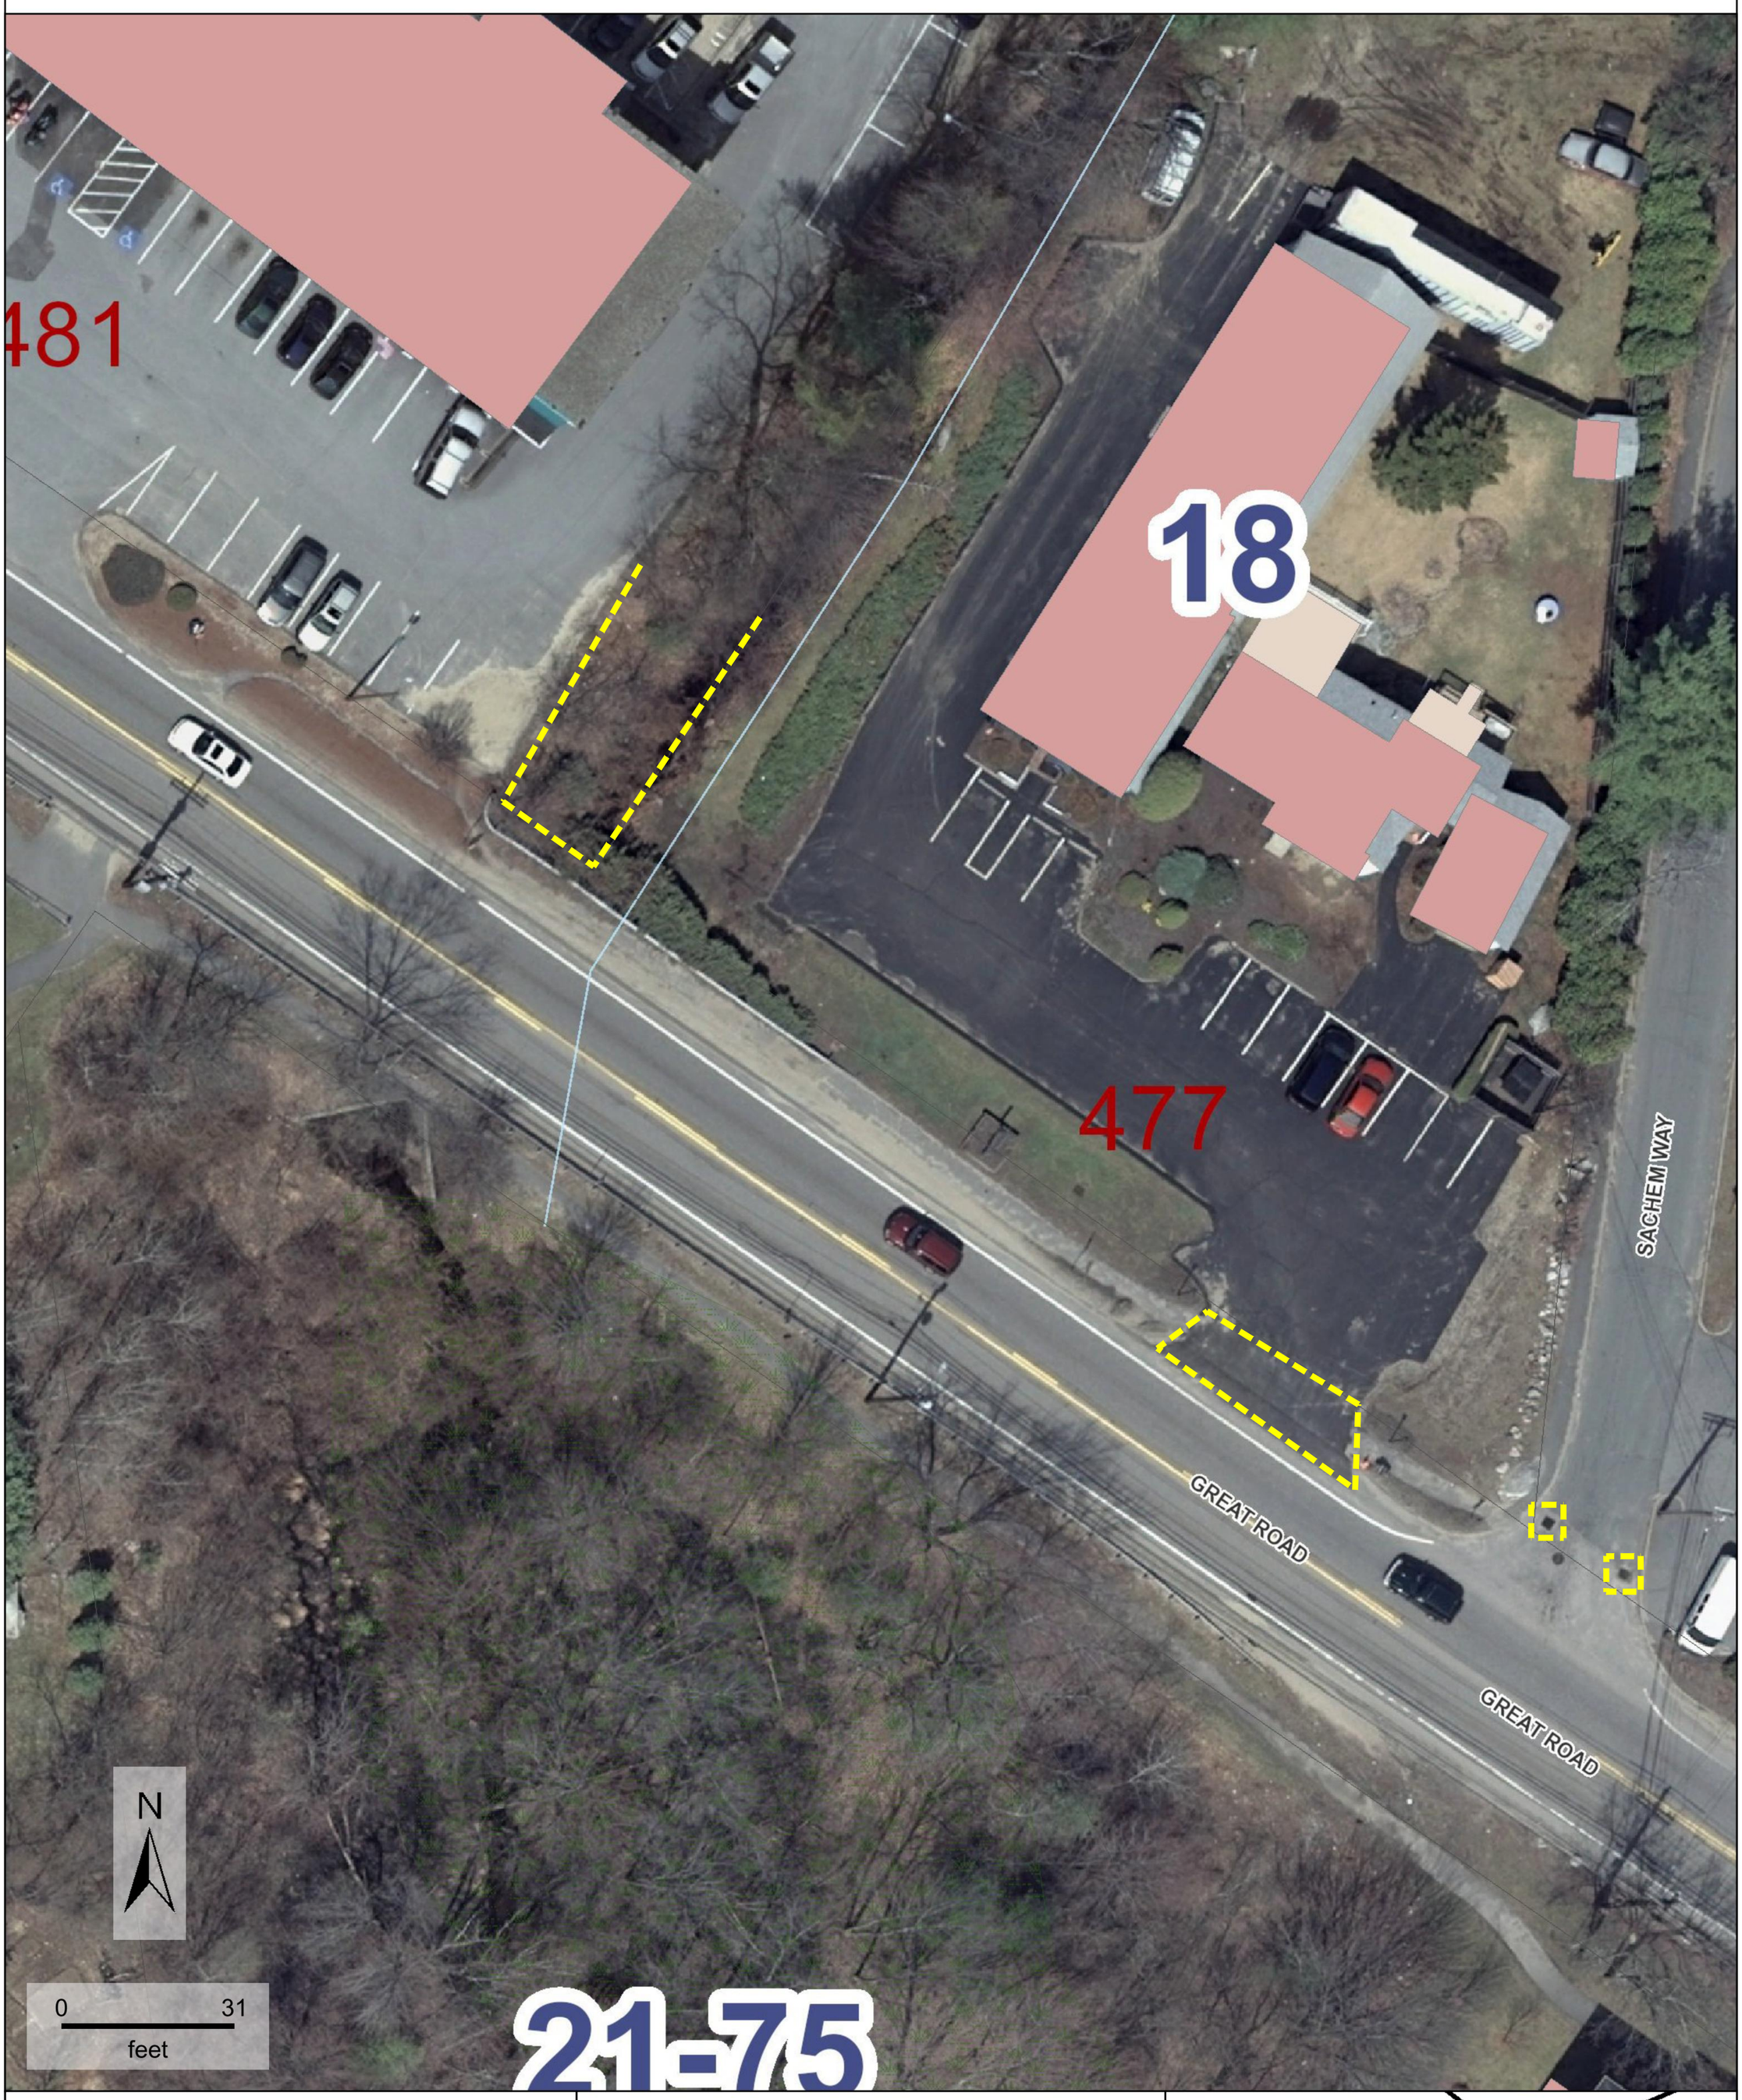

Property Information

Property ID
Location

MAP FOR REFERENCE ONLY
NOT A LEGAL DOCUMENT

This data set/map is for planning purposes only and should not be used for larger scale analysis. The Town of Acton shall not be held liable for any use of the data or images shown on this map, nor is any warranty of accuracy expressed. All uses of this data set/map are subject to field verification.

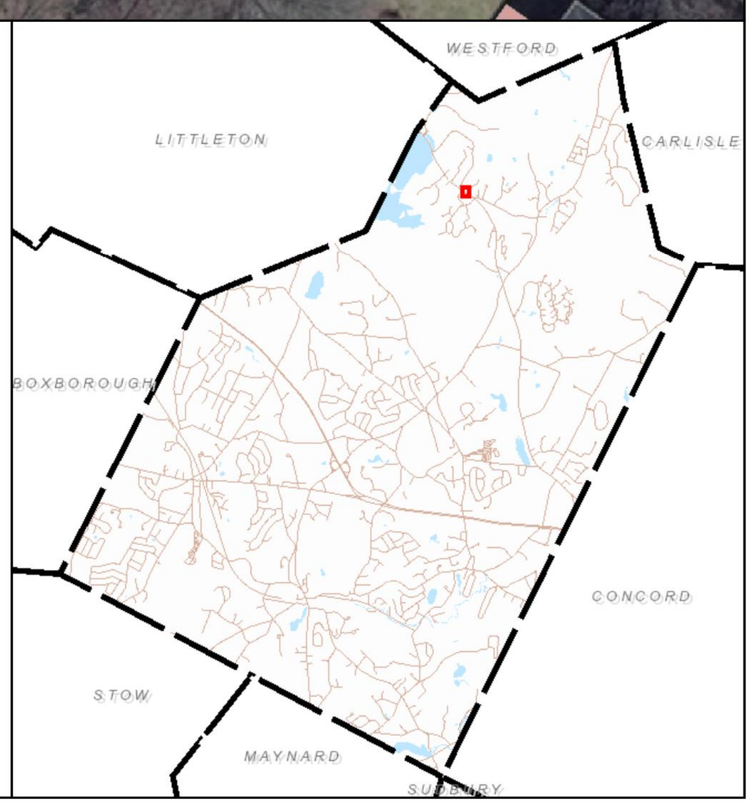

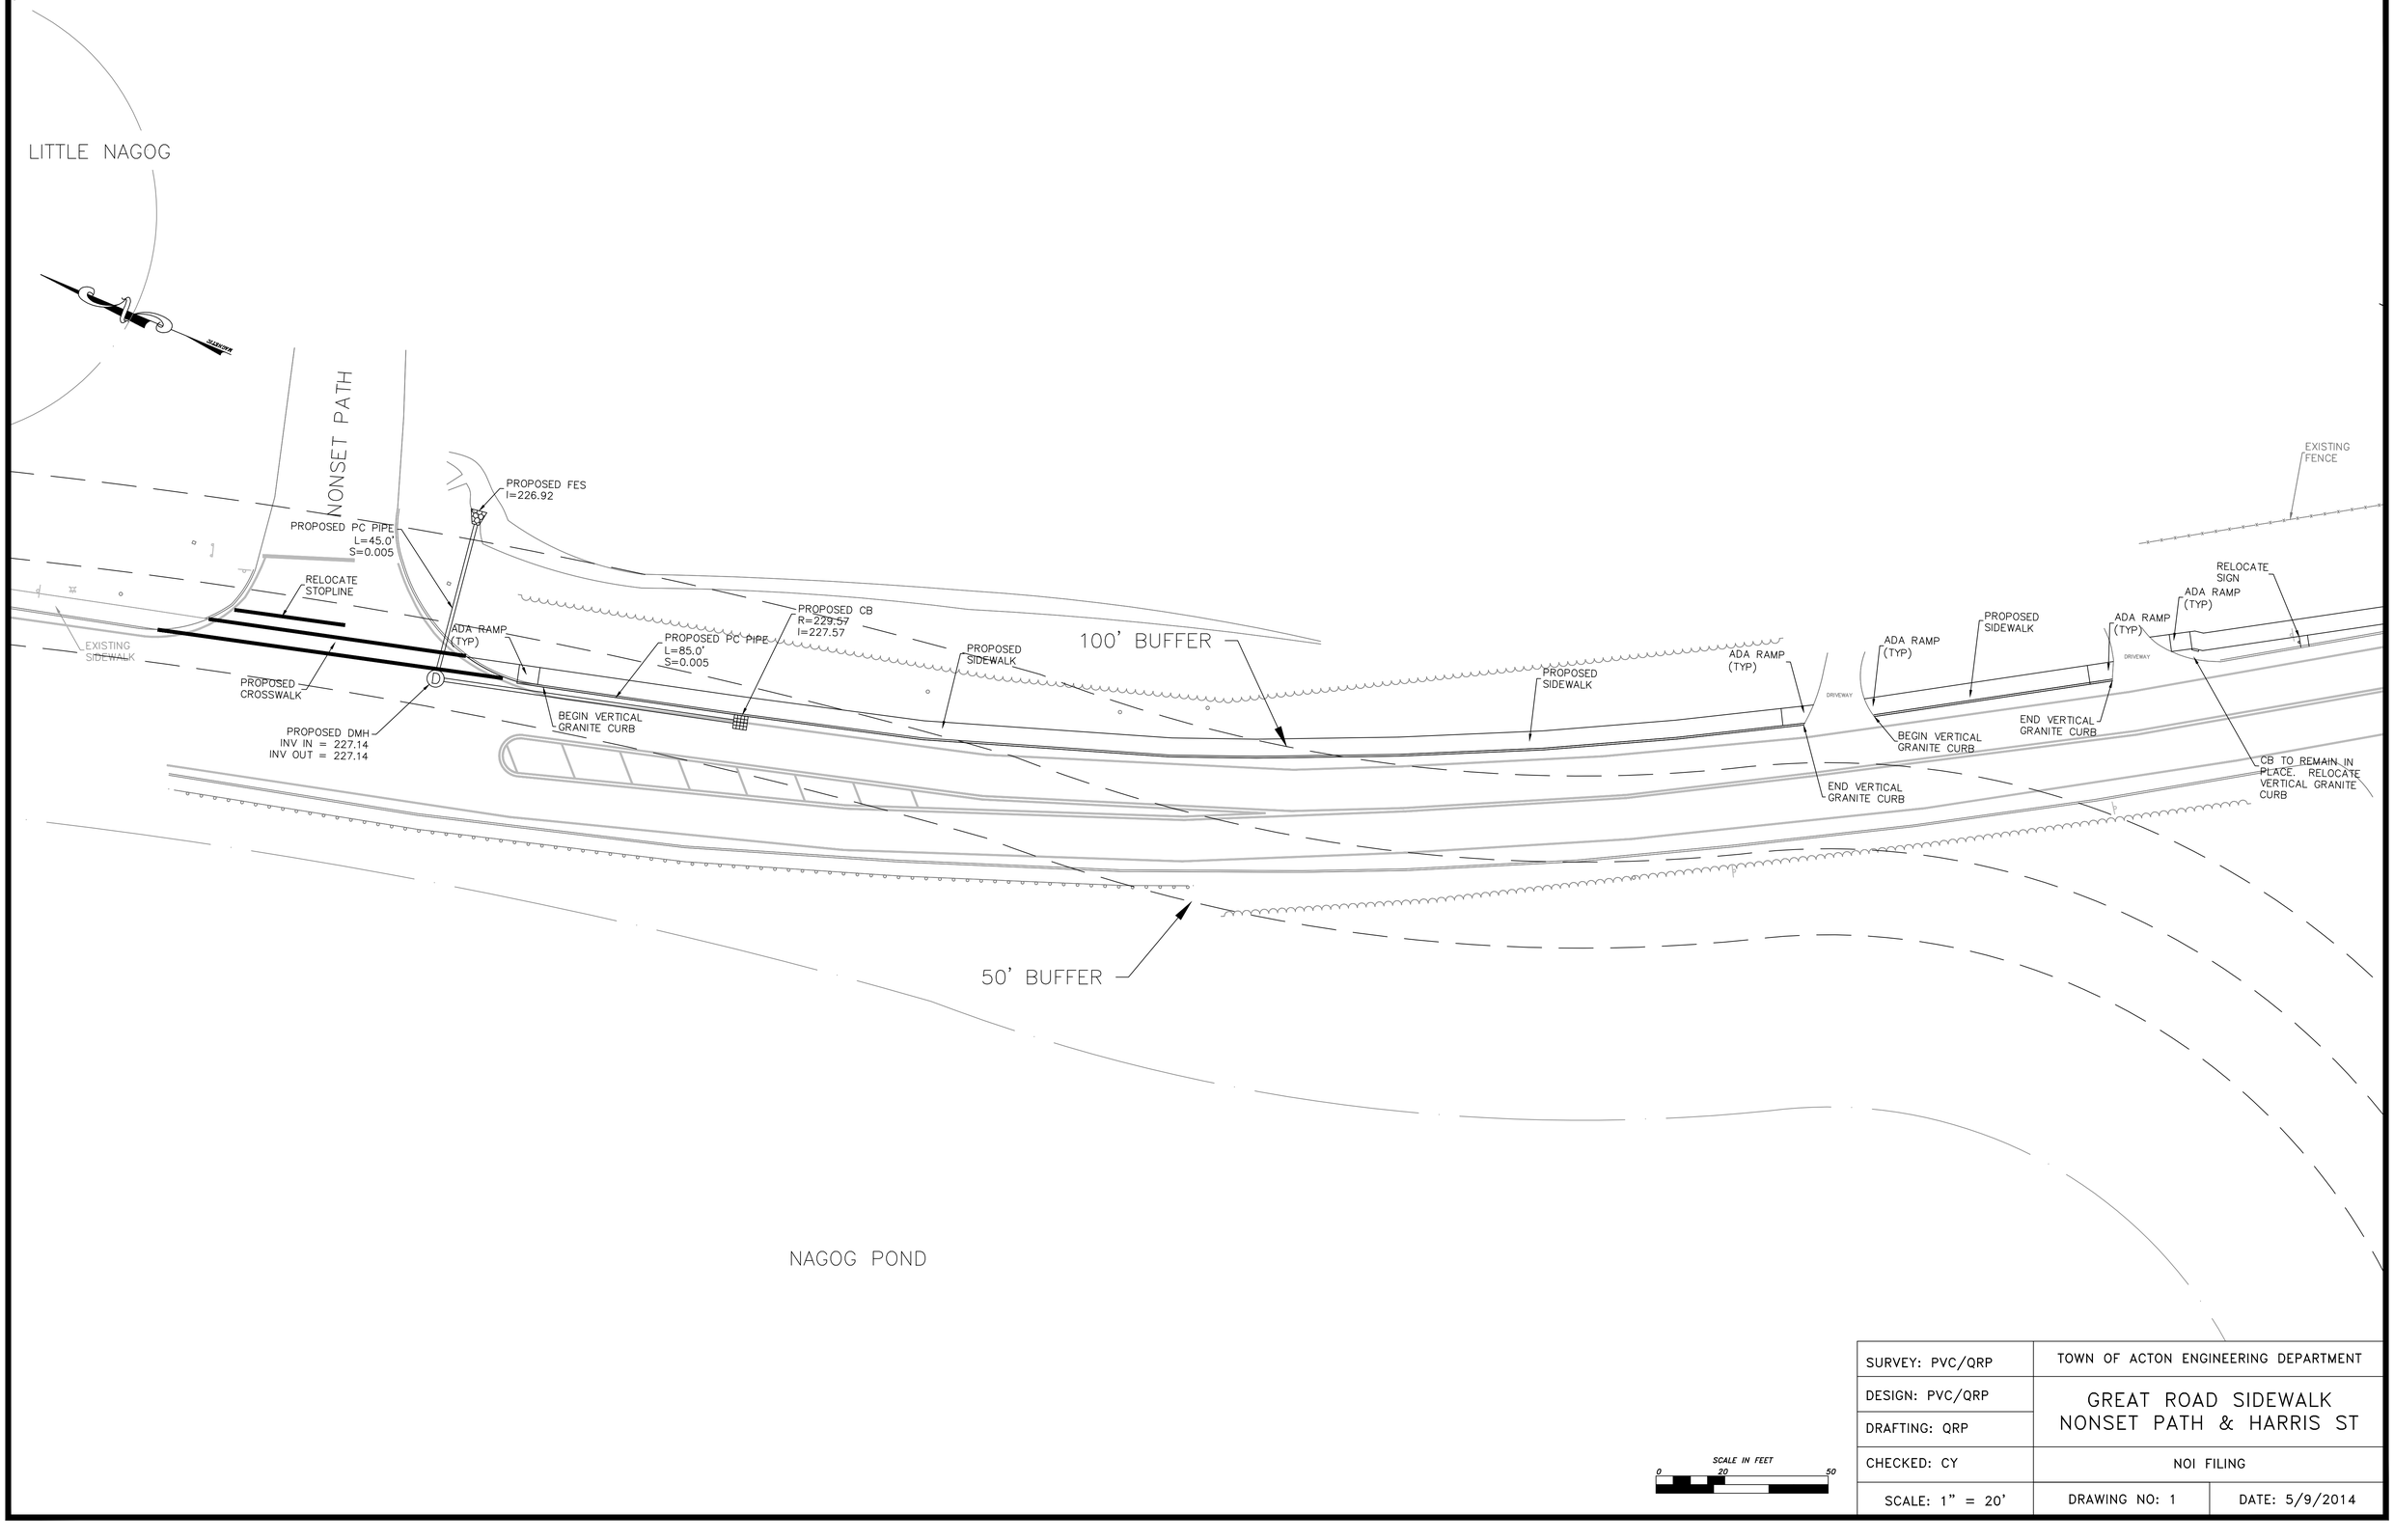

SURVEY: PVC/QRP	TOWN OF ACTON ENGINEERING DEPARTMENT	
DESIGN: PVC/QRP	GREAT ROAD SIDEWALK NONSET PATH & HARRIS ST	
DRAFTING: QRP		
CHECKED: CY	NOI FILING	
SCALE: 1" = 20'	DRAWING NO: 1	DATE: 5/9/2014

Drawing name: P:\Drawings\Great Road\Sidewalk - Harris to Upper Nonset Path\CAD\Wetland Filing.dwg
Jul 14, 2014 - 8:30am