TYPICAL PAVEMENT AND
CAPE COD BERM SECTION
NOT TO SCALE

TRAFFIC LOADS, 12"–36" TYP. IN 6" LAYE

PAVEMENT MATCHING DET
NOT TO SCALE

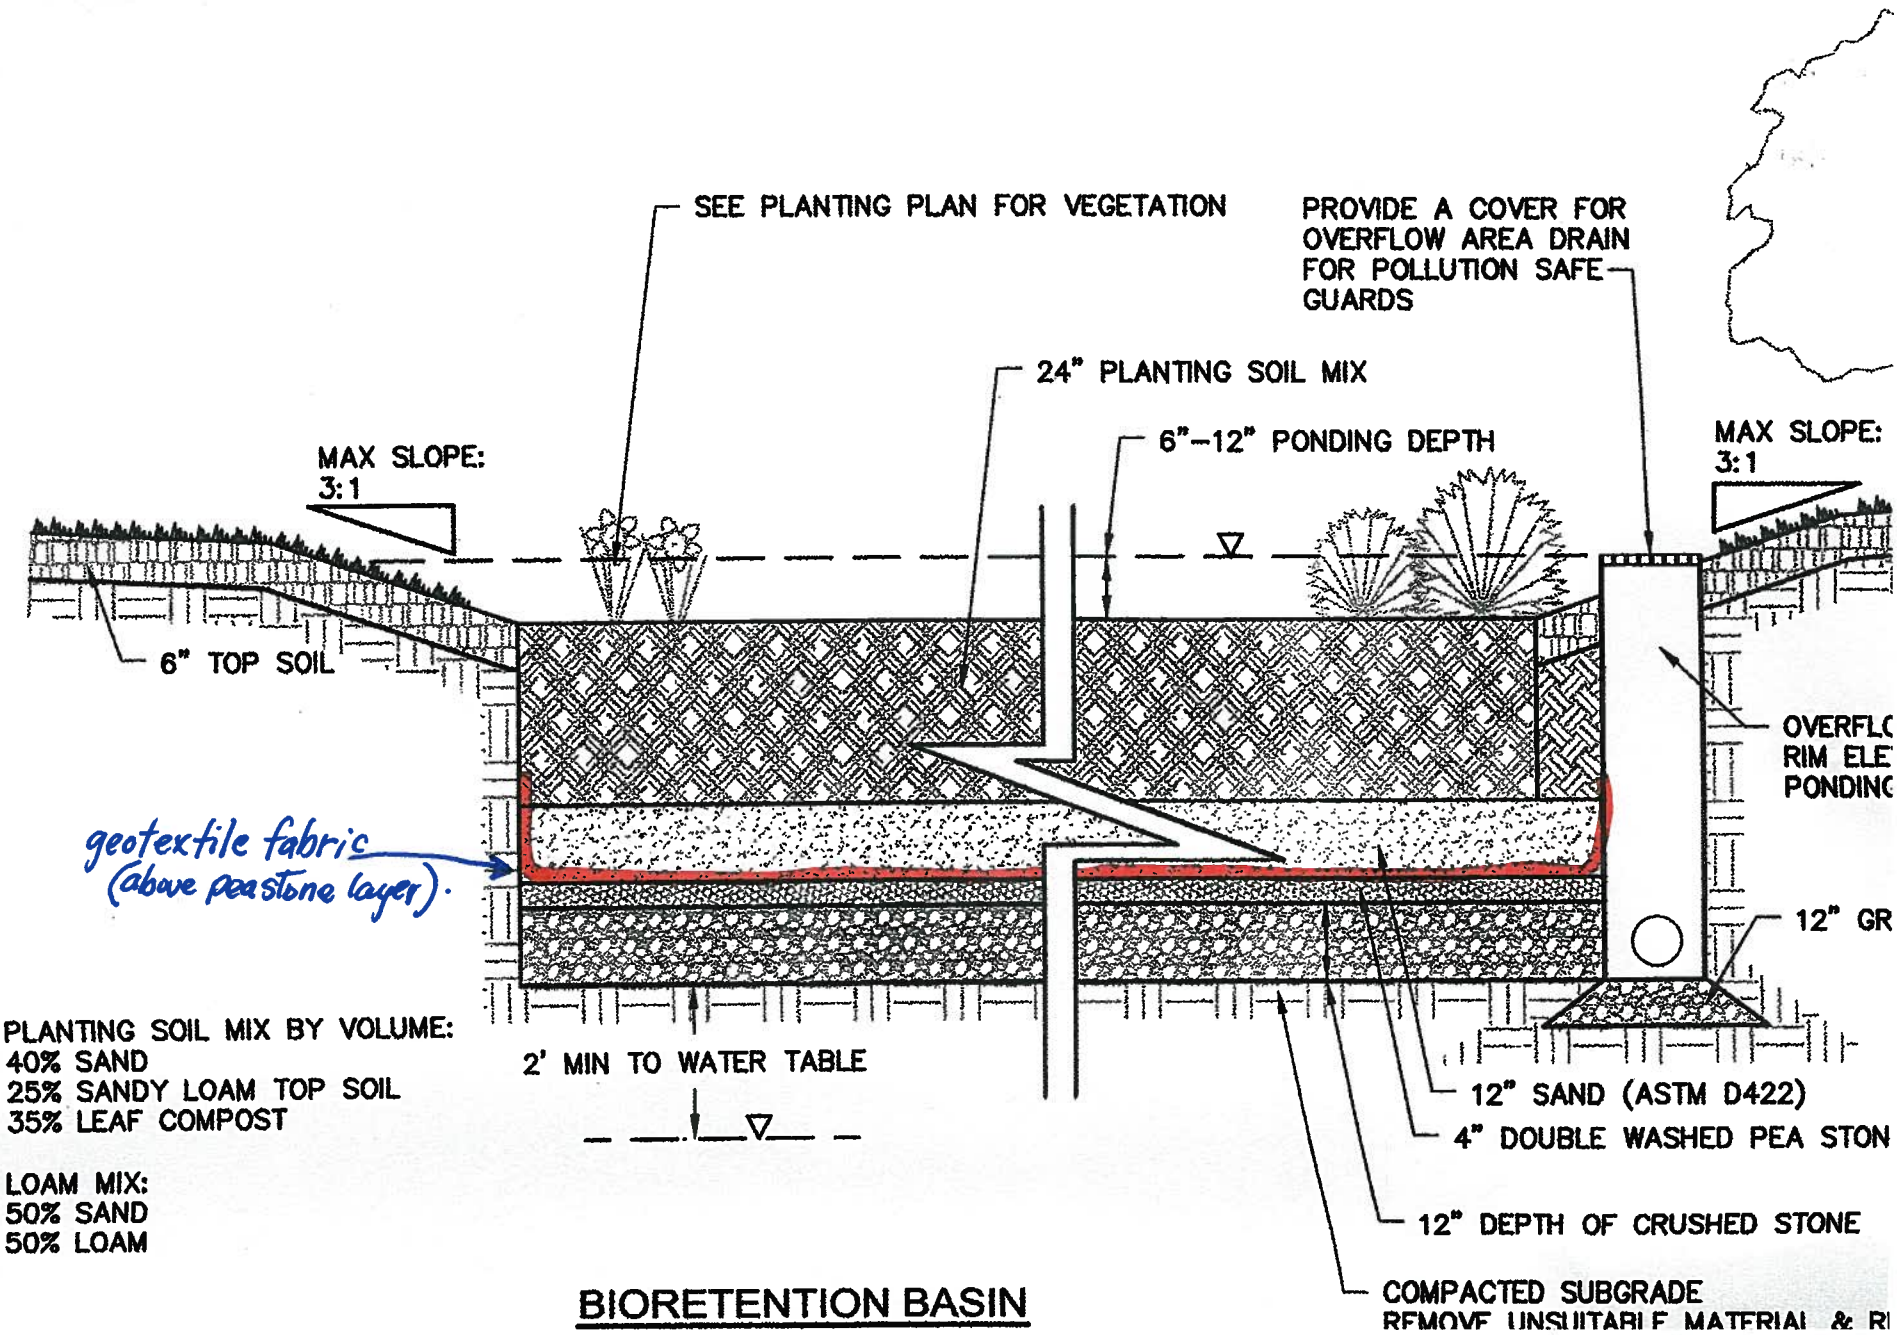

BIORETENTION BASIN