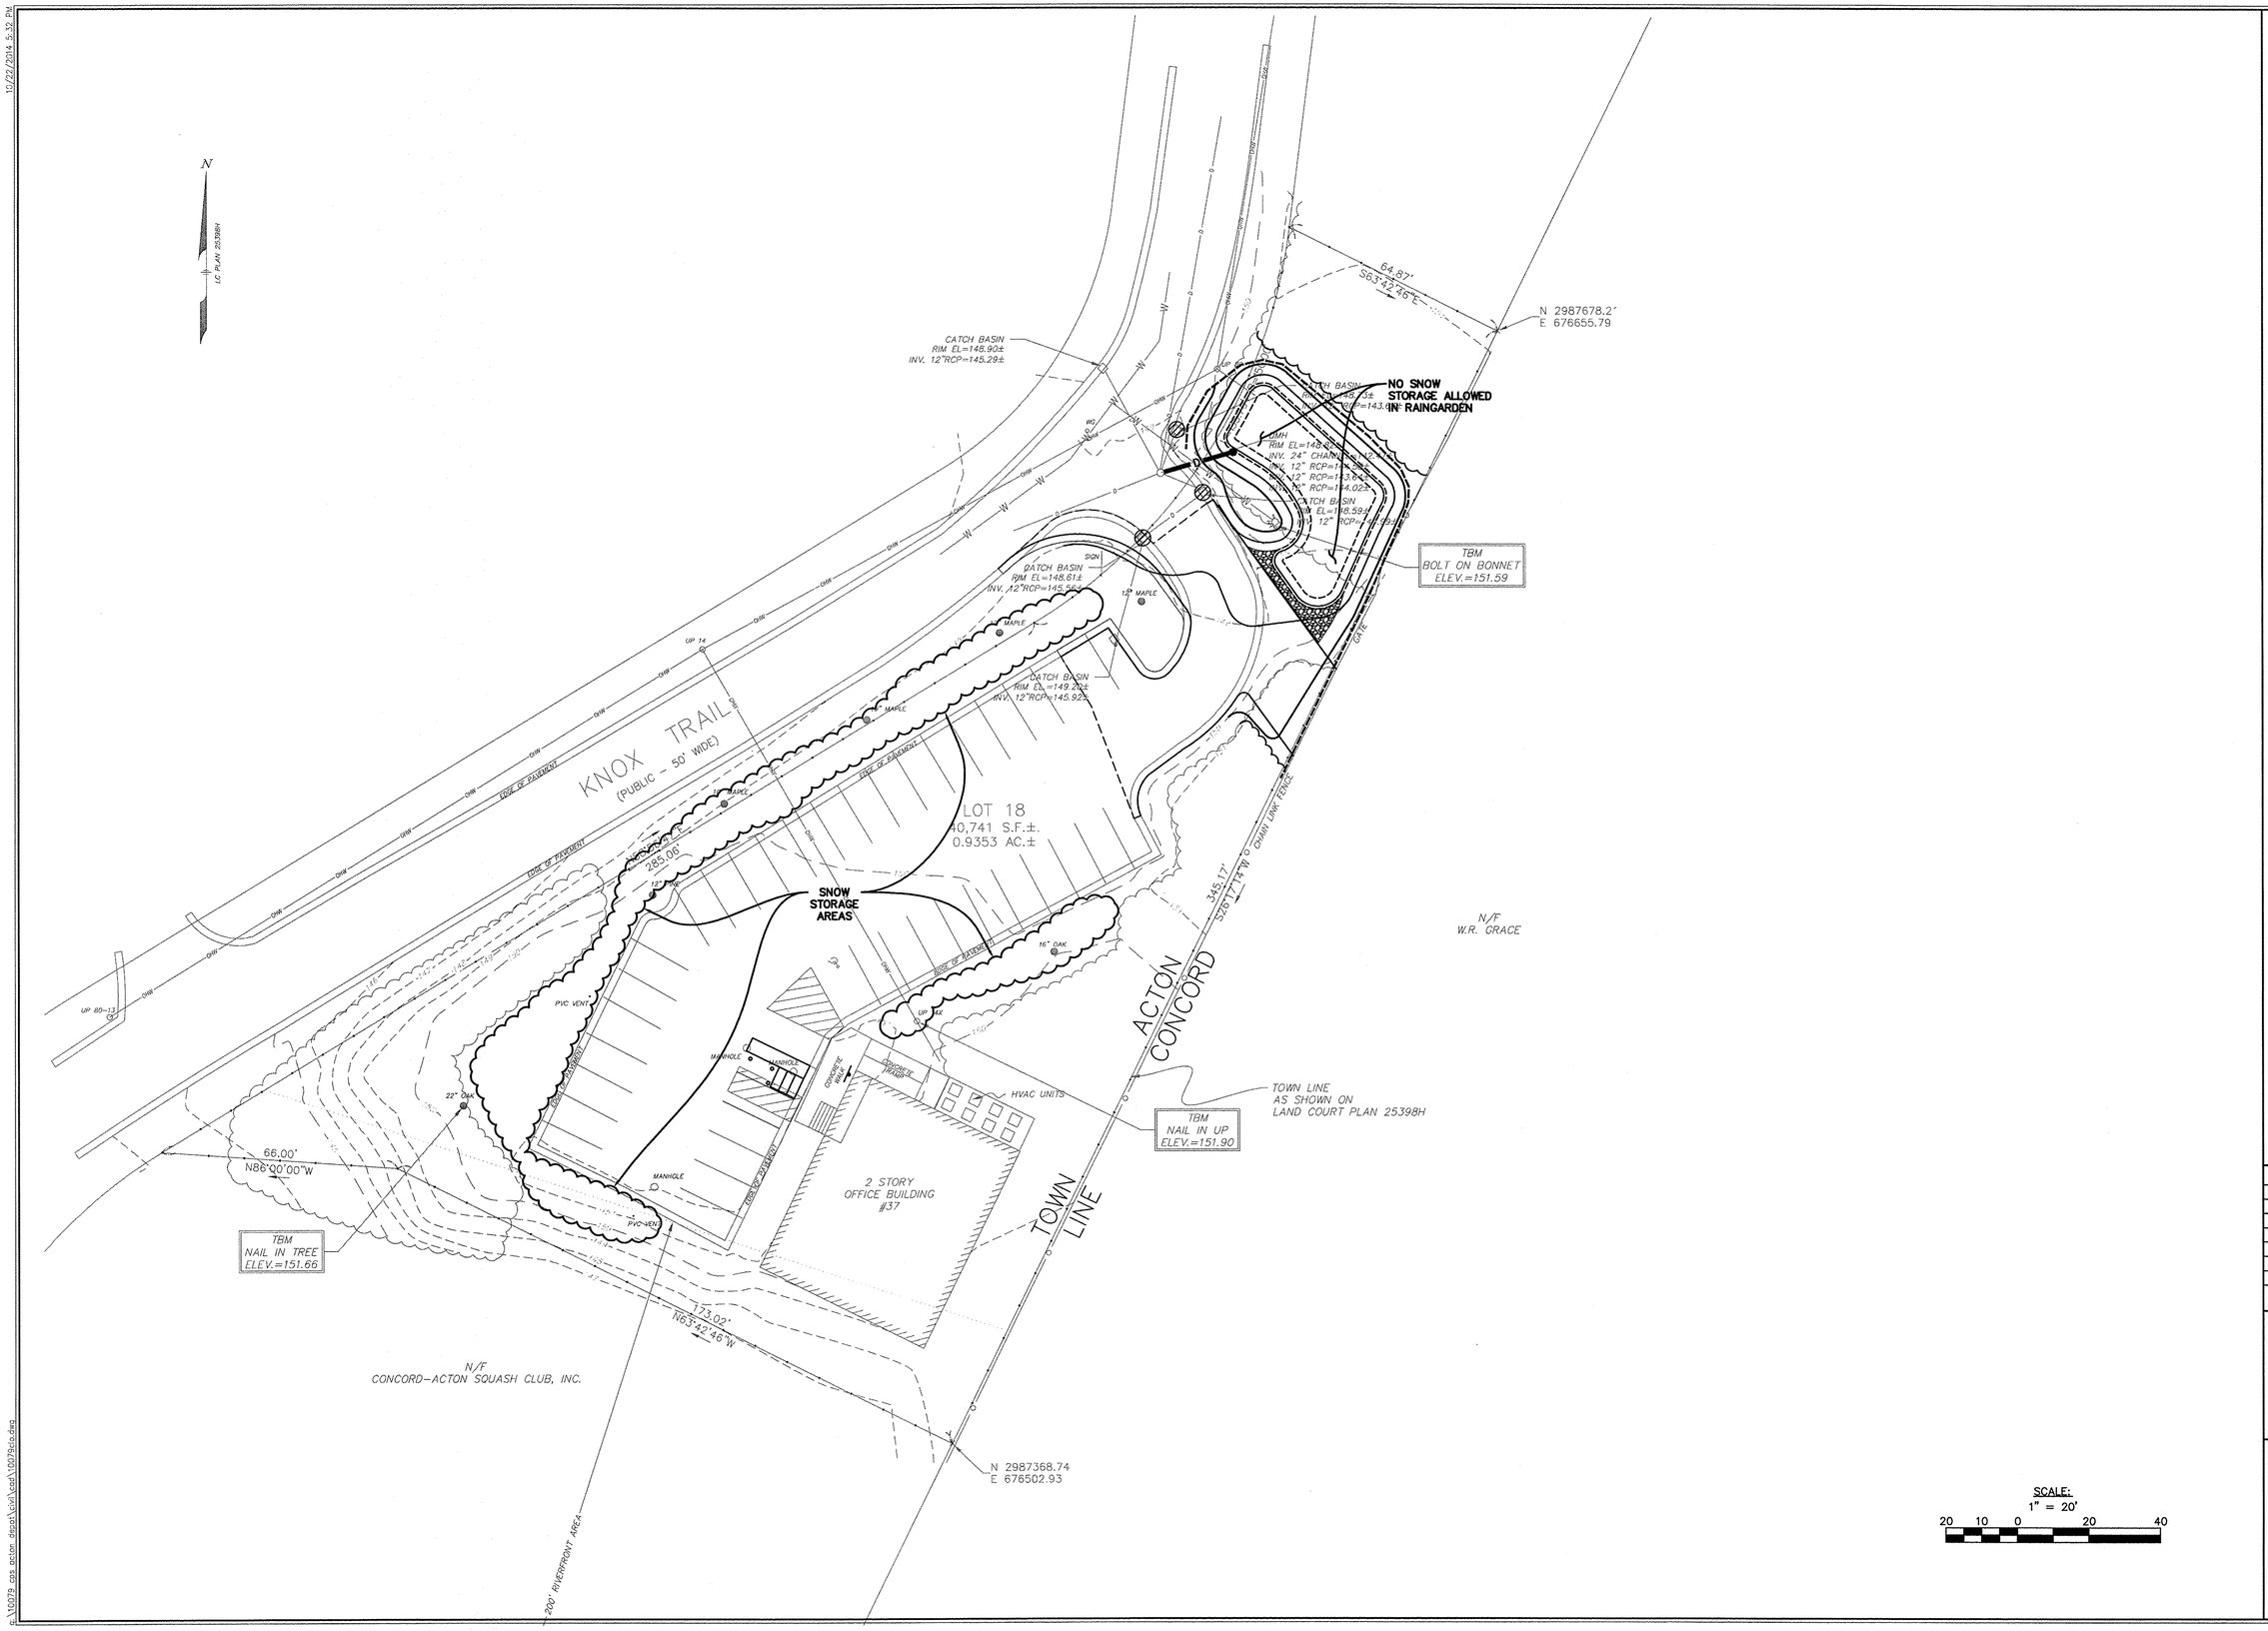

Nitsch Engineering

www.nitscheng.com
2 Center Plaza, Suite 430
Boston, MA 02108
T: (617) 338-0063
F: (617) 338-6472

- Civil Engineering
- Land Surveying
- Transportation Engineering
- Sustainable Site Consulting
- Planning
- GIS

SNOW STORAGE

37 KNOX TRAIL ACTON, MA 01720

PREPARED FOR:

CONCORD PUBLIC SCHOOLS

120 MERIAM ROAD CONCORD, MA 01742

COMMONWEALTH OF MASSACHUSETTS
STEVEN VENTRESCA
CIVIL
No. 46872
REGISTERED PROFESSIONAL ENGINEER
10/24/14

REV.	COMMENTS	DATE
2	TOWN'S COMMENTS	10/24/14
1	TOWN'S COMMENTS	10/6/14

REVISIONS

NITSCH PROJECT #	10079
FILE:	10079CLO.DWG
SCALE:	1" = 20'
DATE:	07/03/2014
PROJECT MANAGER:	SV
SURVEYOR:	
DRAFTED BY:	NGG
CHECKED BY:	SV

C4.0

10/22/2014 5:32 PM

c:\10079 cps acton depot\civil\cad\10079clo.dwg