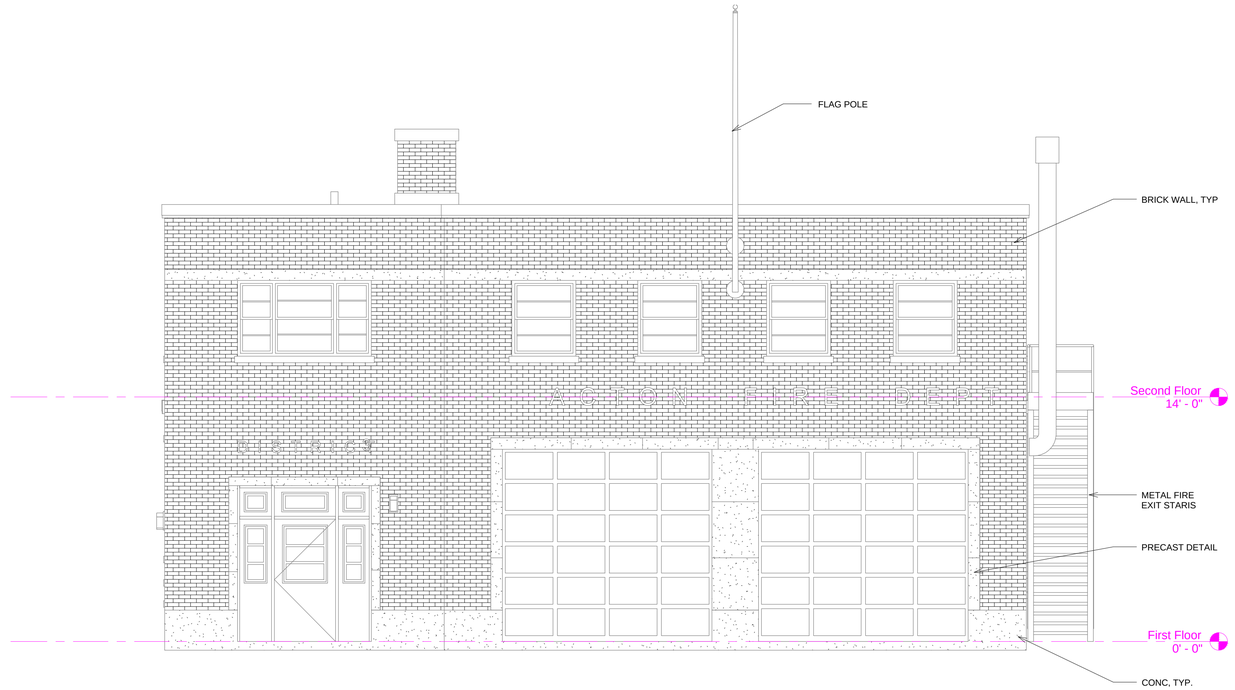

E East
1/4" = 1'-0"

2 South
1/4" = 1'-0"

ALLEGRO
Interior Architecture

225 FRIEND STREET
BOSTON, MA 02114

Date: Issue Date		Job #: Project Number	
Drawn By: PS		Checked By: Checker	
Revision Schedule			
Revision	Date	Description	By

West Fire Station

256 Central Street
Acton, MA 01720

Existing Exterior Elevations

EX03