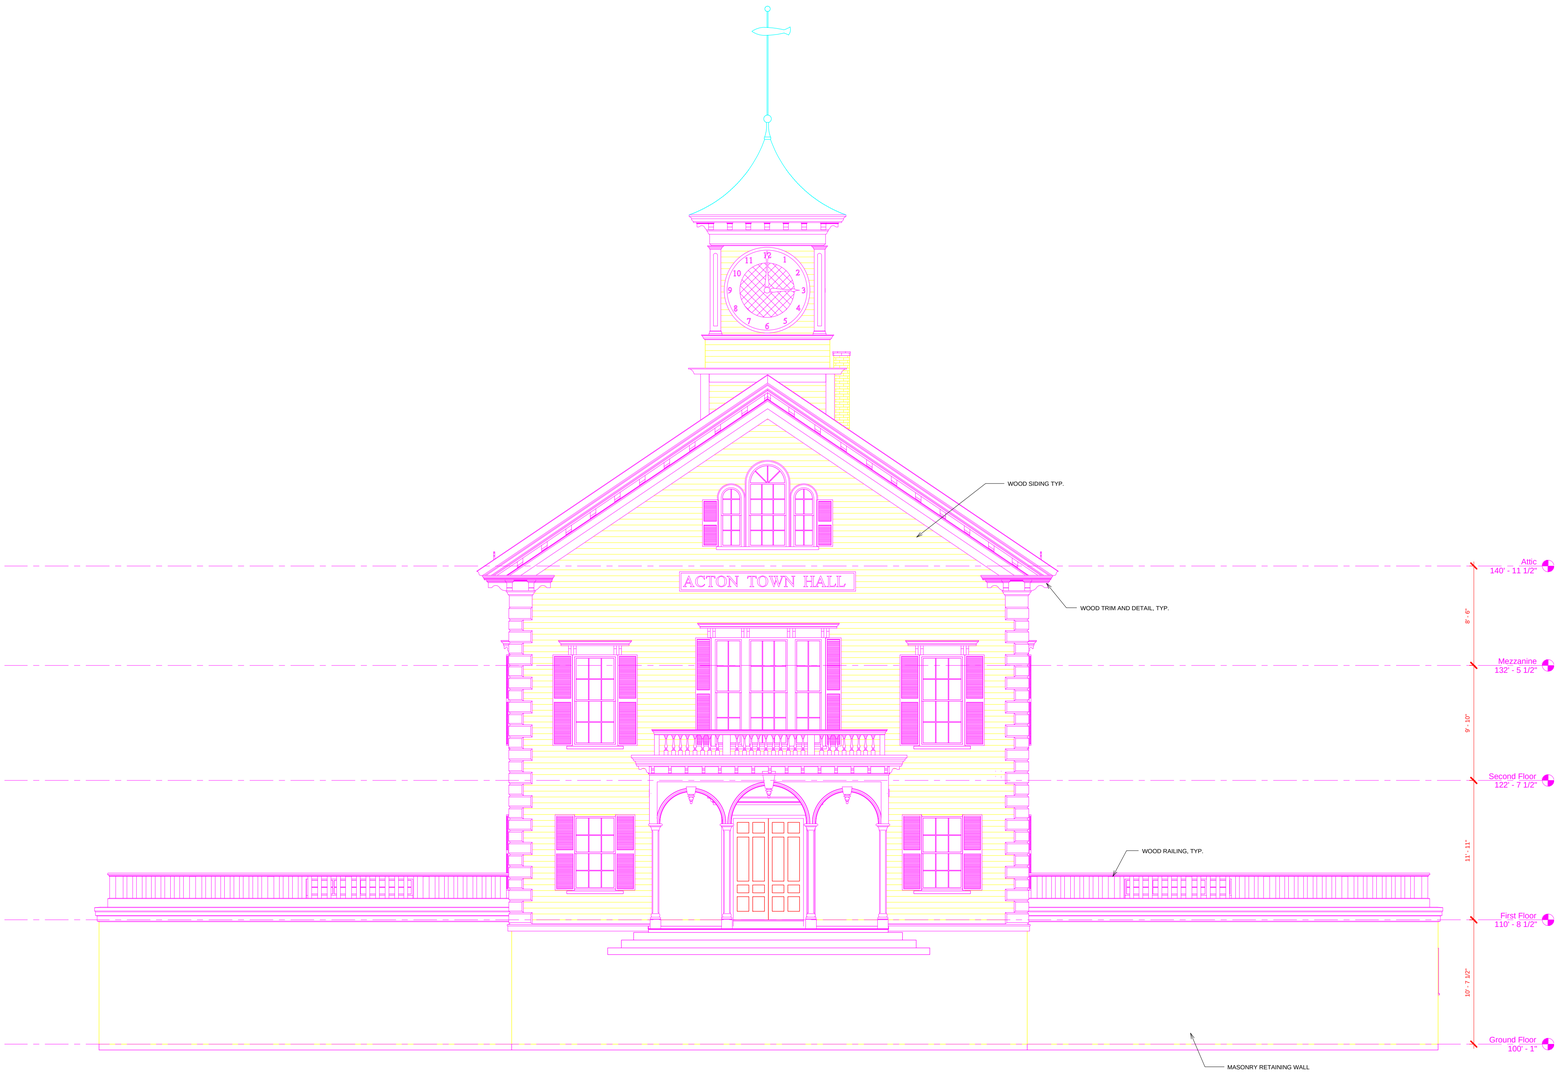

1 South
1/4" = 1'-0"

ALLEGRO
Interior Architecture
225 FRIEND STREET
BOSTON, MA 02114

Date: Issue Date	Job #: Project Number
Drawn By: PJS	Checked By: Checker

Revision Schedule

Revision	Date	Description	By

Acton Town Hall

472 Main St
Acton, MA

Existing Exterior Elevations

EX07