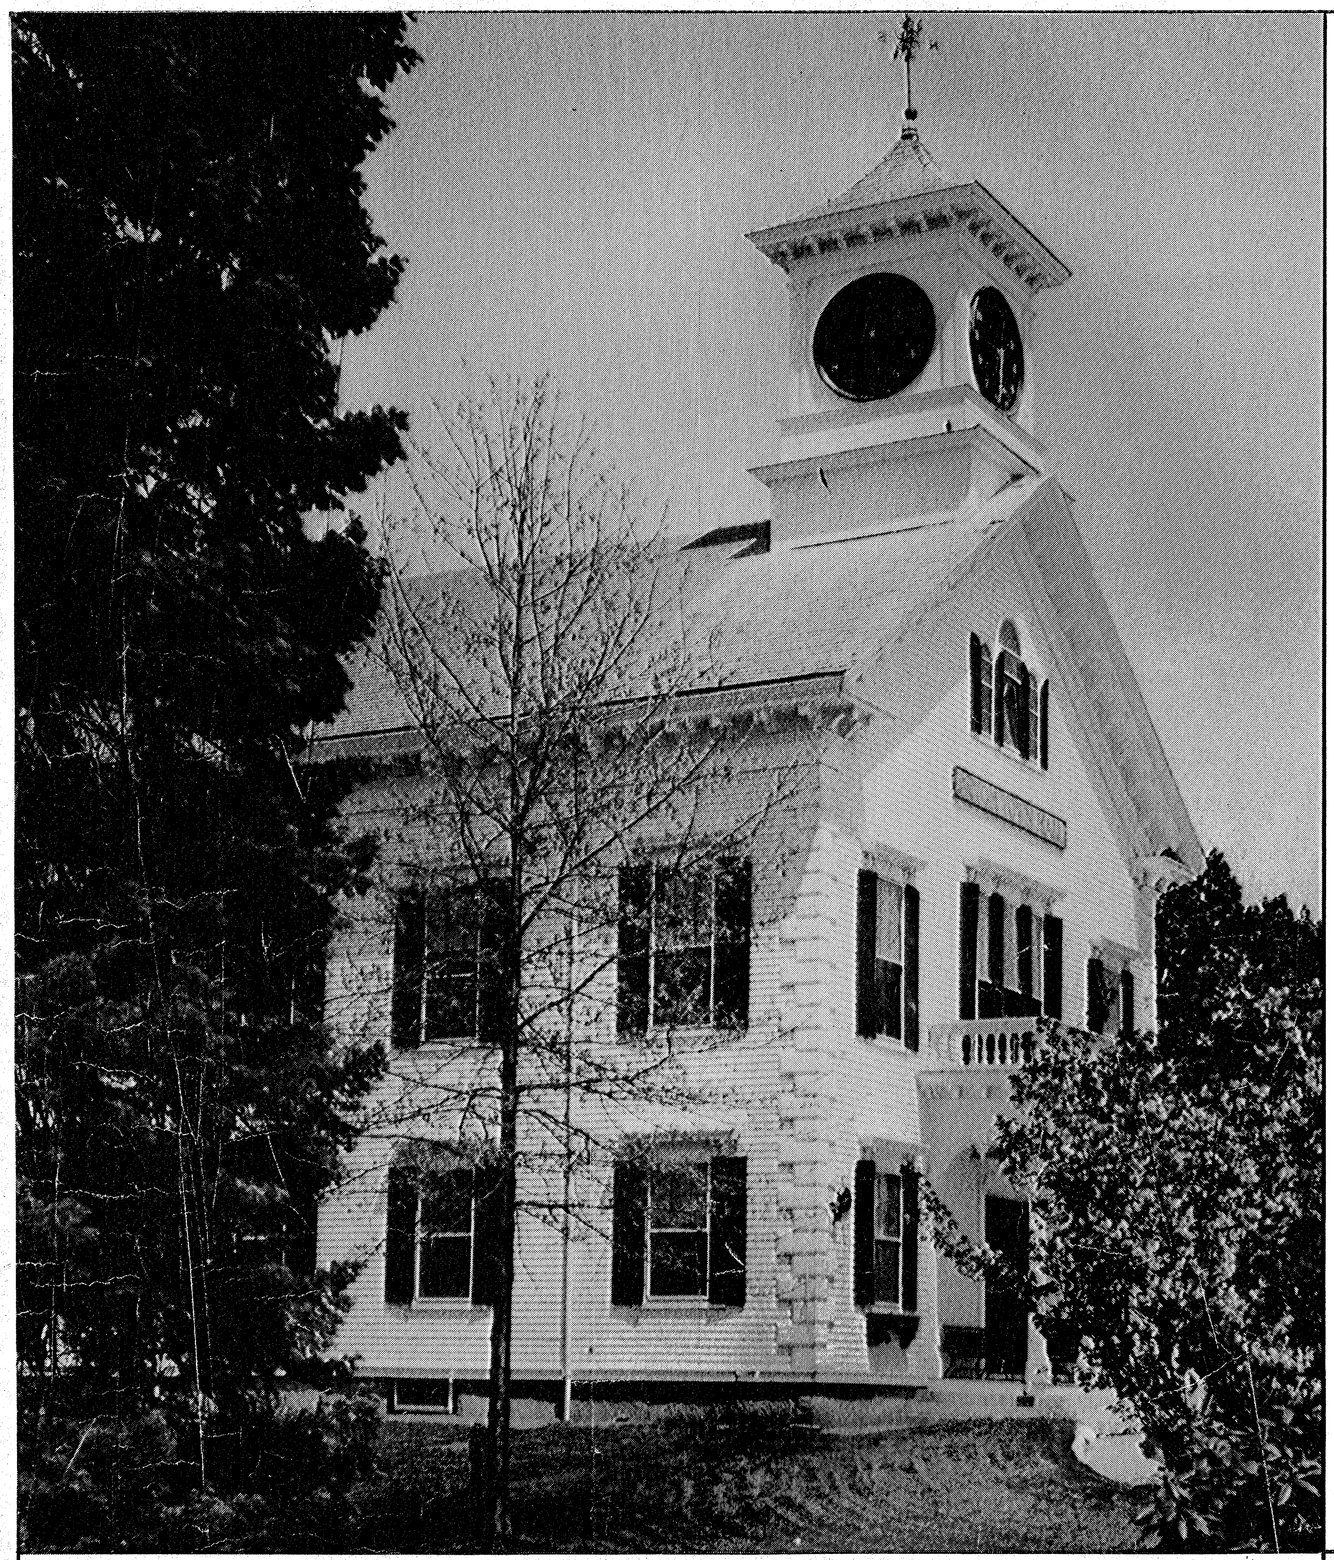

DRAWING LIST

Sitework

S-1 Site Plan
SU-1 Site Plan-Utilities

Architectural

A- 1 Ground and First Floor Plans
A- 2 Second, Attic and Balcony Floor Plans
A- 3 Reflected Ceiling Plans

A- 4 Exterior Elevations: North and East
A- 5 Exterior Elevations: South and West

A- 6 Building Sections A-A and B-B

A- 7 Room Finish Schedule

A- 8 Door Schedule and Details
A- 8 Alt. Door Schedule and Details

A- 9 Window Schedule and Details
A-10 Window and Trim Details

A-11 Interior Elevations: Bathrooms and Misc.
A-12 Interior Elevations: Lobbies
A-12 Alt. Interior Elevations: Lobbies
A-13 Interior Elevations: Information Counter
A-13 Alt. Interior Elevations: Information Counter

A-14 Wall Sections and Details
A-15 Miscellaneous Sections and Details
A-16 Stair A Plans, Sections, Details

Structural

S-1 Structural Notes and Typical Details
S-2 Foundation and Ground Floor Plans
S-3 Roof and First Floor Plans
S-4 Upper Floor Plans
S-5 Structural Details

Plumbing

P-1 Plumbing Floor Plans
P-2 Plumbing Floor Plans and Details

Mechanical

M-1 Ground and First Floor HVAC Plans
M-2 Second, Third and Attic HVAC Plans
M-3 HVAC Schedules and Details

Electrical

E-1 Electric Site Plan and Symbol List
E-2 Ground Floor Electrical Plans
E-3 First Floor Electrical Plans
E-4 Second, Third and Attic Electrical Plans
E-5 Electric Risers and Schedules

CONSULTANTS

Structural Engineers:
Souza, True & Partners

Mechanical Engineers:
Barstow Engineering, Inc.

Electrical Engineers:
Lottero and Mason Associates, Inc.

Civil Engineers:
BSC Bedford

Landscape Architects:
Child Associates, Inc.

Additions and Renovations to
THE ACTON TOWN HALL
Acton, Massachusetts

ROBERT G. NEILEY ARCHITECTS
286 Congress Street, Boston MA 02210