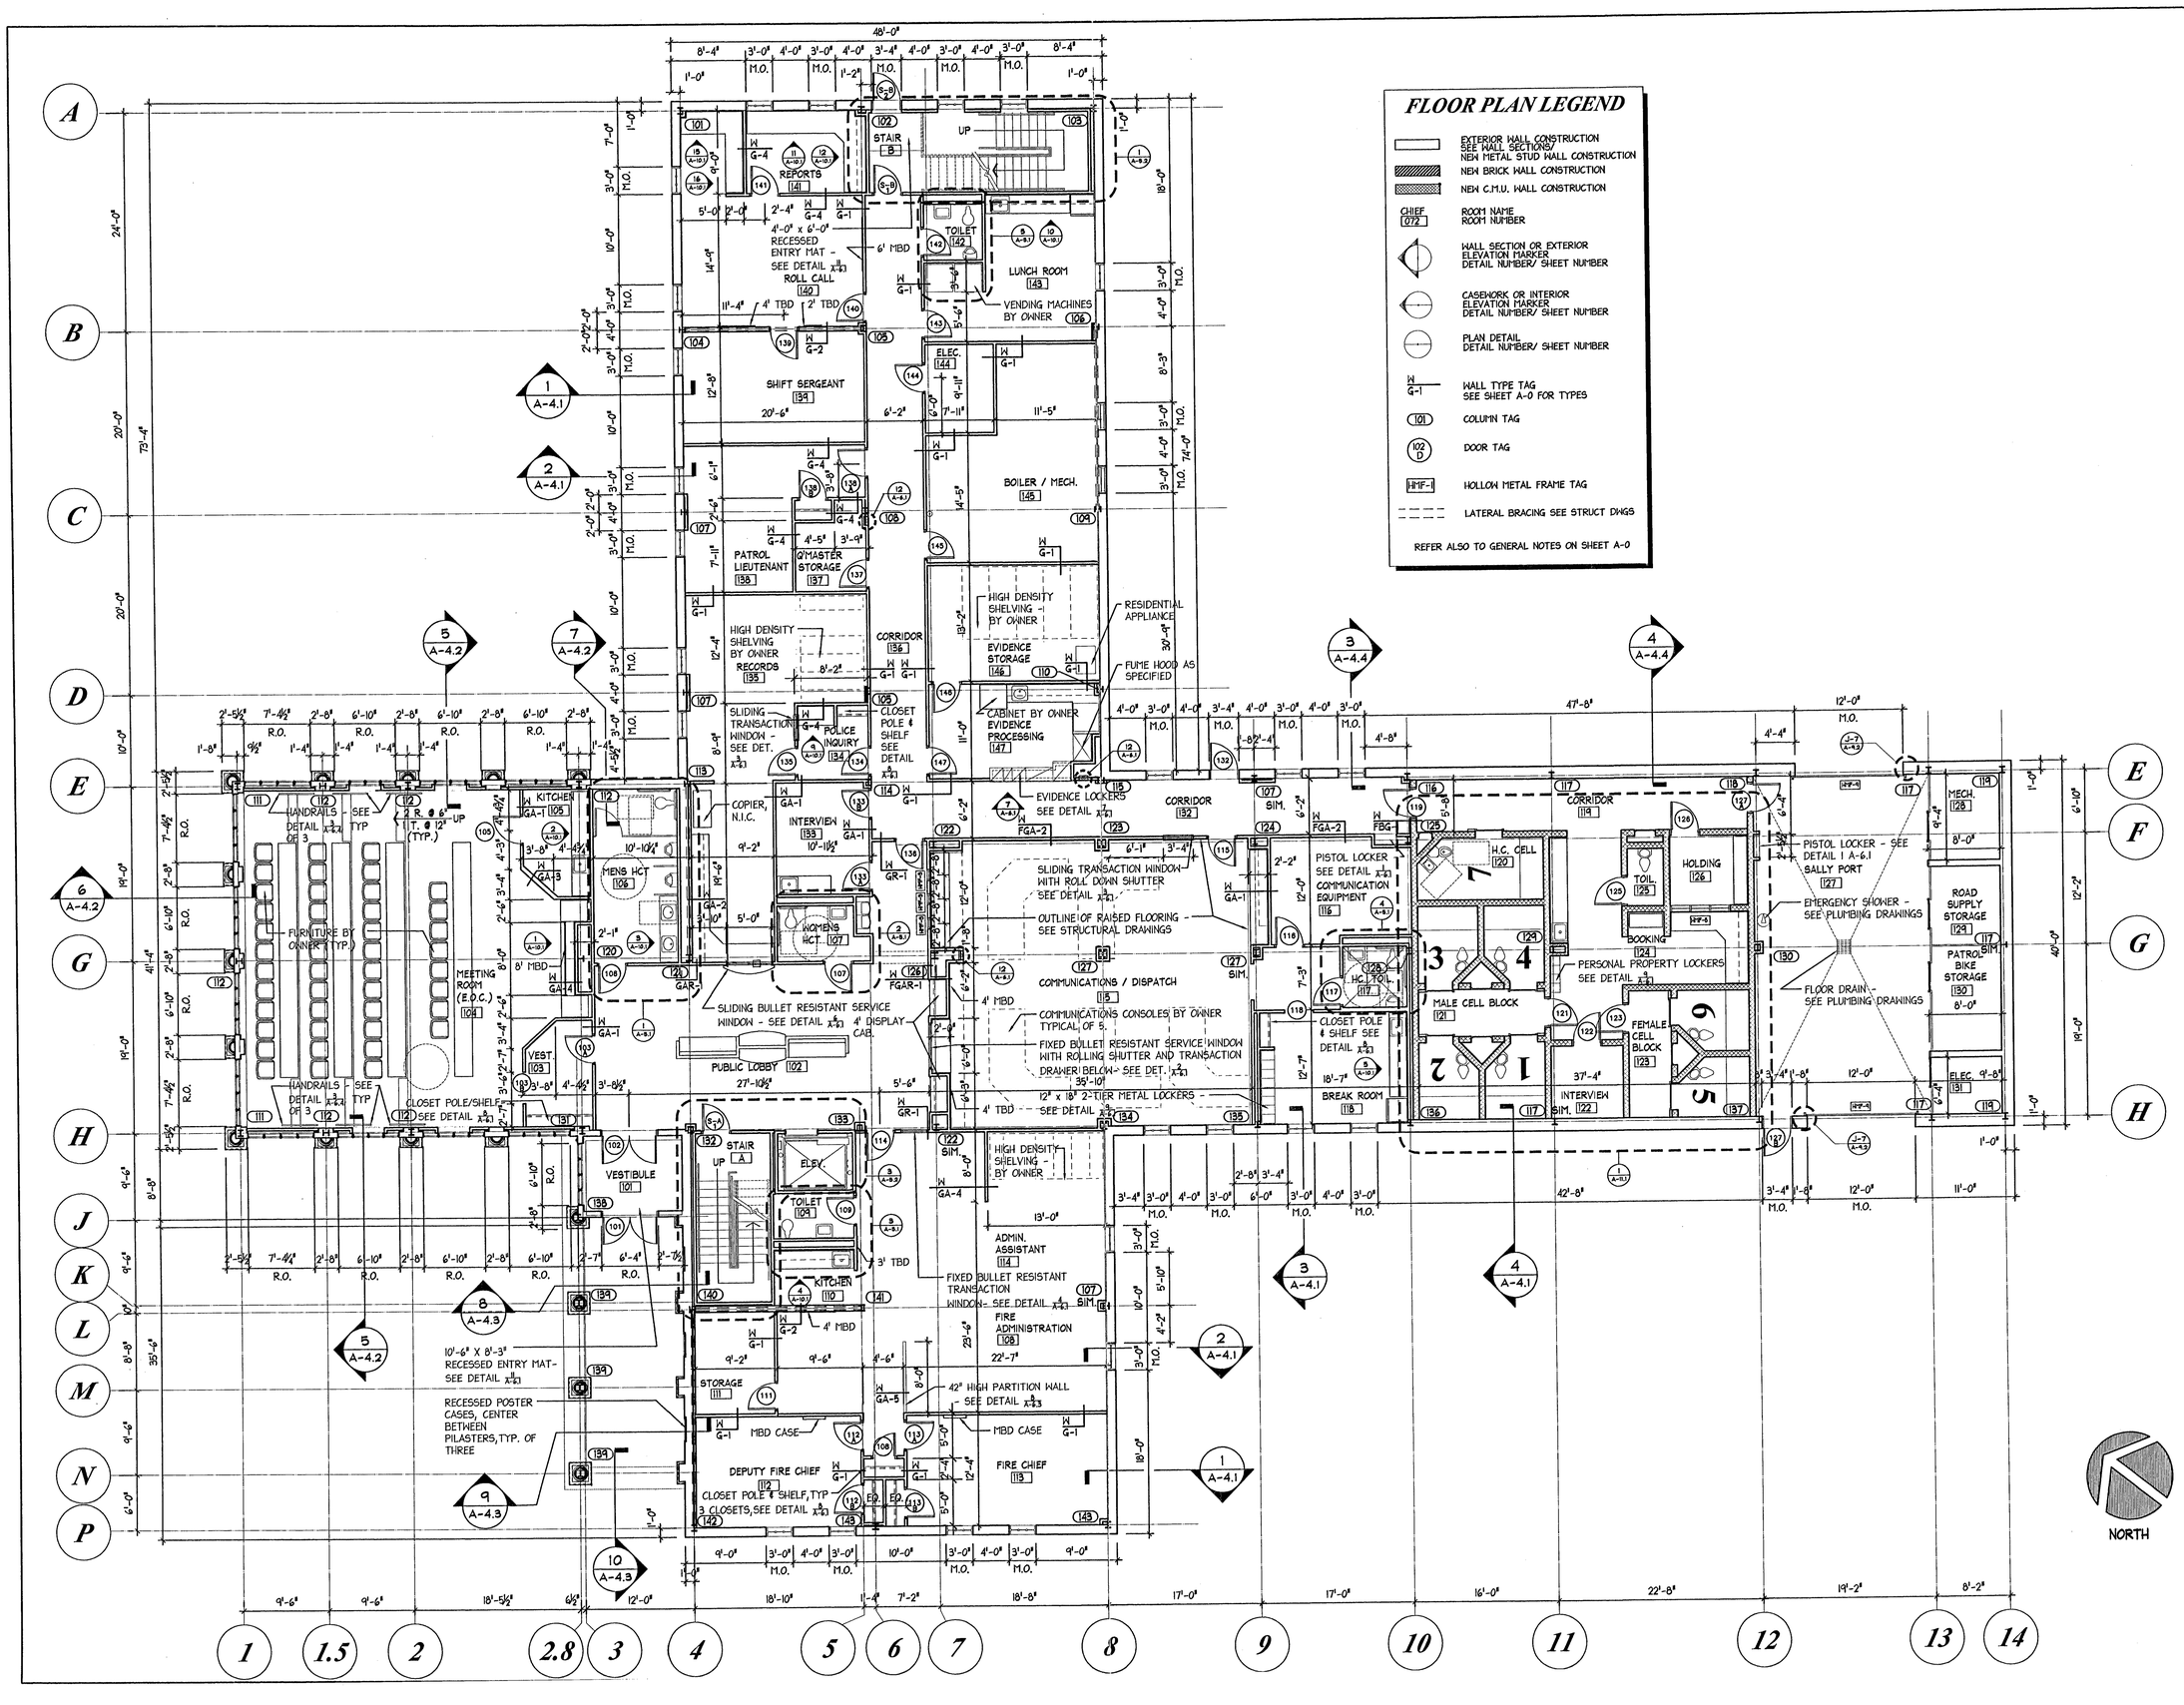

A NEW PUBLIC SAFETY FACILITY FOR THE TOWN OF ACTON

ACTON, MASSACHUSETTS

365 MAIN STREET

JACUNSKI HUMES ARCHITECTS, LLC

FENN PLAZA
121 FENN ROAD
NEWINGTON, CT 06111
FAX 860-667-9114
TEL 860-667-9221

MAIN LEVEL PLAN

PROJ. NO. JH 0243	DRAWING NO. A-1.1
SCALE: 1/8" = 1'-0"	
DATE: JUNE 23, 2003	