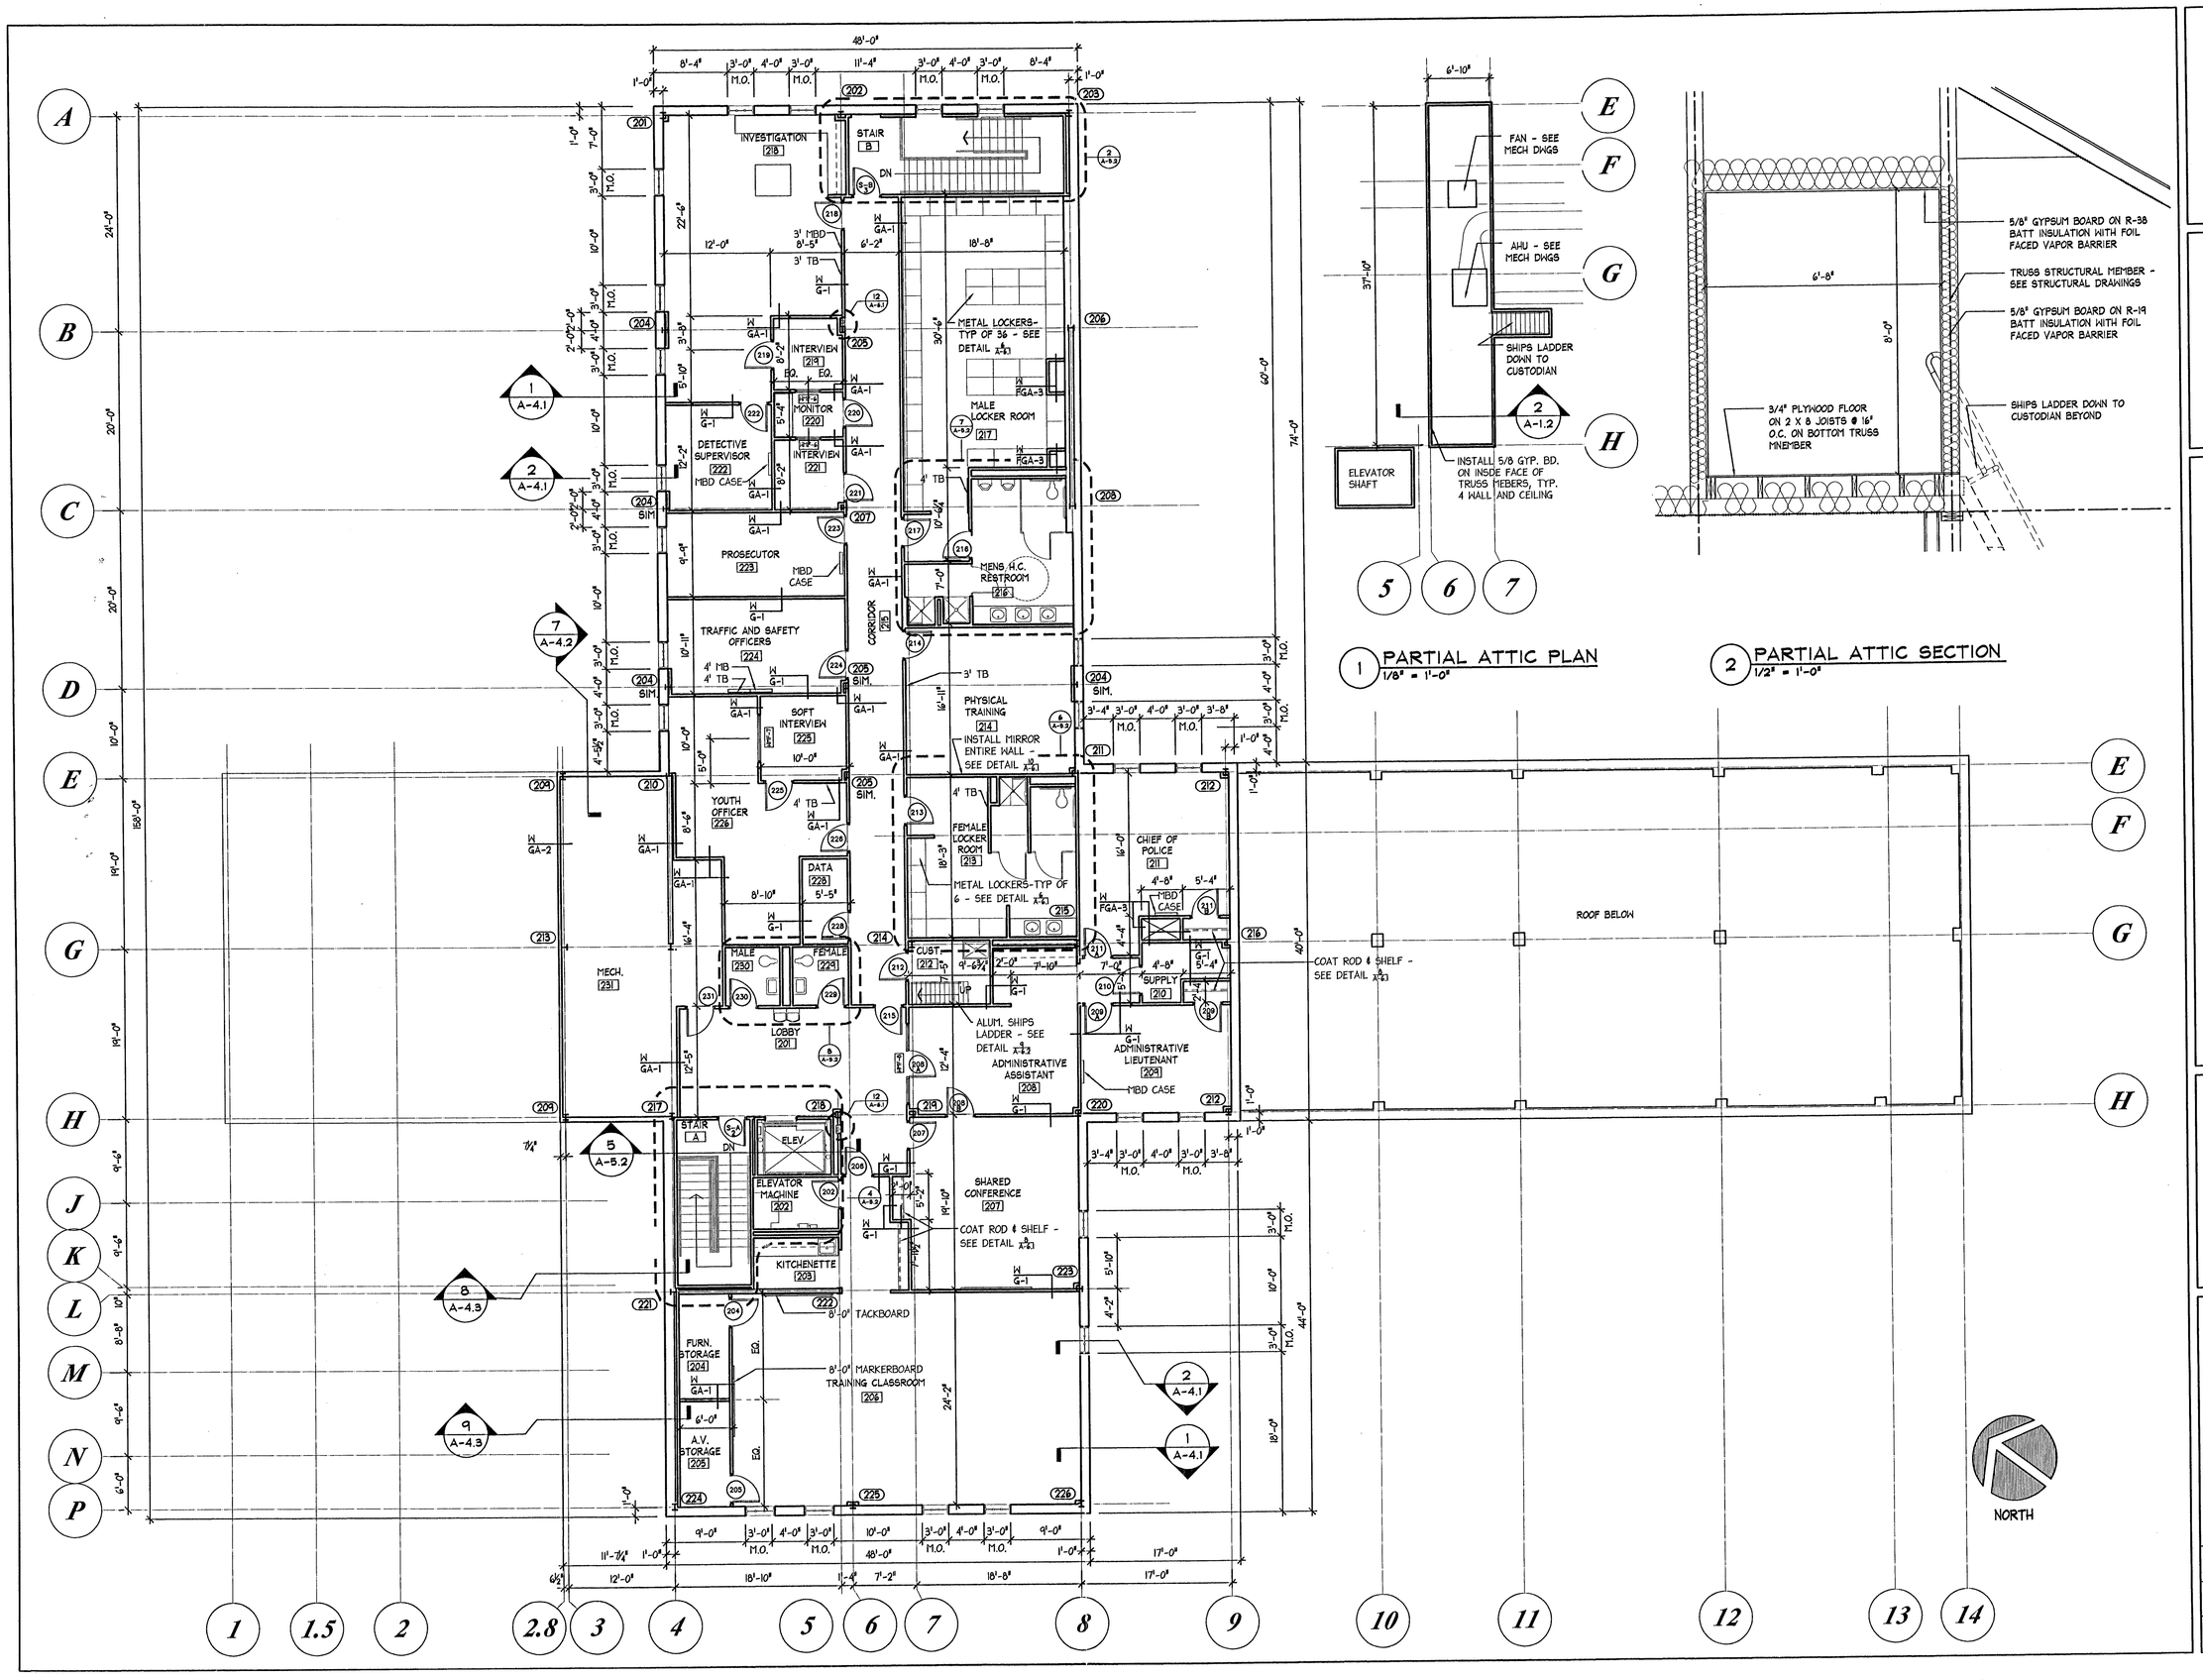

1 PARTIAL ATTIC PLAN
1/8" = 1'-0"

2 PARTIAL ATTIC SECTION
1/2" = 1'-0"

PUBLIC SAFETY FACILITY
A NEW
FOR THE
TOWN OF ACTON
365 MAIN STREET
ACTON, MASSACHUSETTS

JACUNSKI HUMES ARCHITECTS, LLC
FENN PLAZA
121 FENN ROAD
NEWINGTON, CT 06111
FAX 860-667-9114
TEL 860-667-9221

UPPER LEVEL PLAN

PROJ. NO. JH 0243	DRAWING NO. A-1.2
SCALE: 1/8" = 1'-0"	
DATE: JUNE 23, 2003	