MOORMAN RESIDENCE - 11 BERRY LANE . ACTON MA

Existing First Floor Plan

EX1

SCALE: 1/8" = 1'-0" 1.5.2015

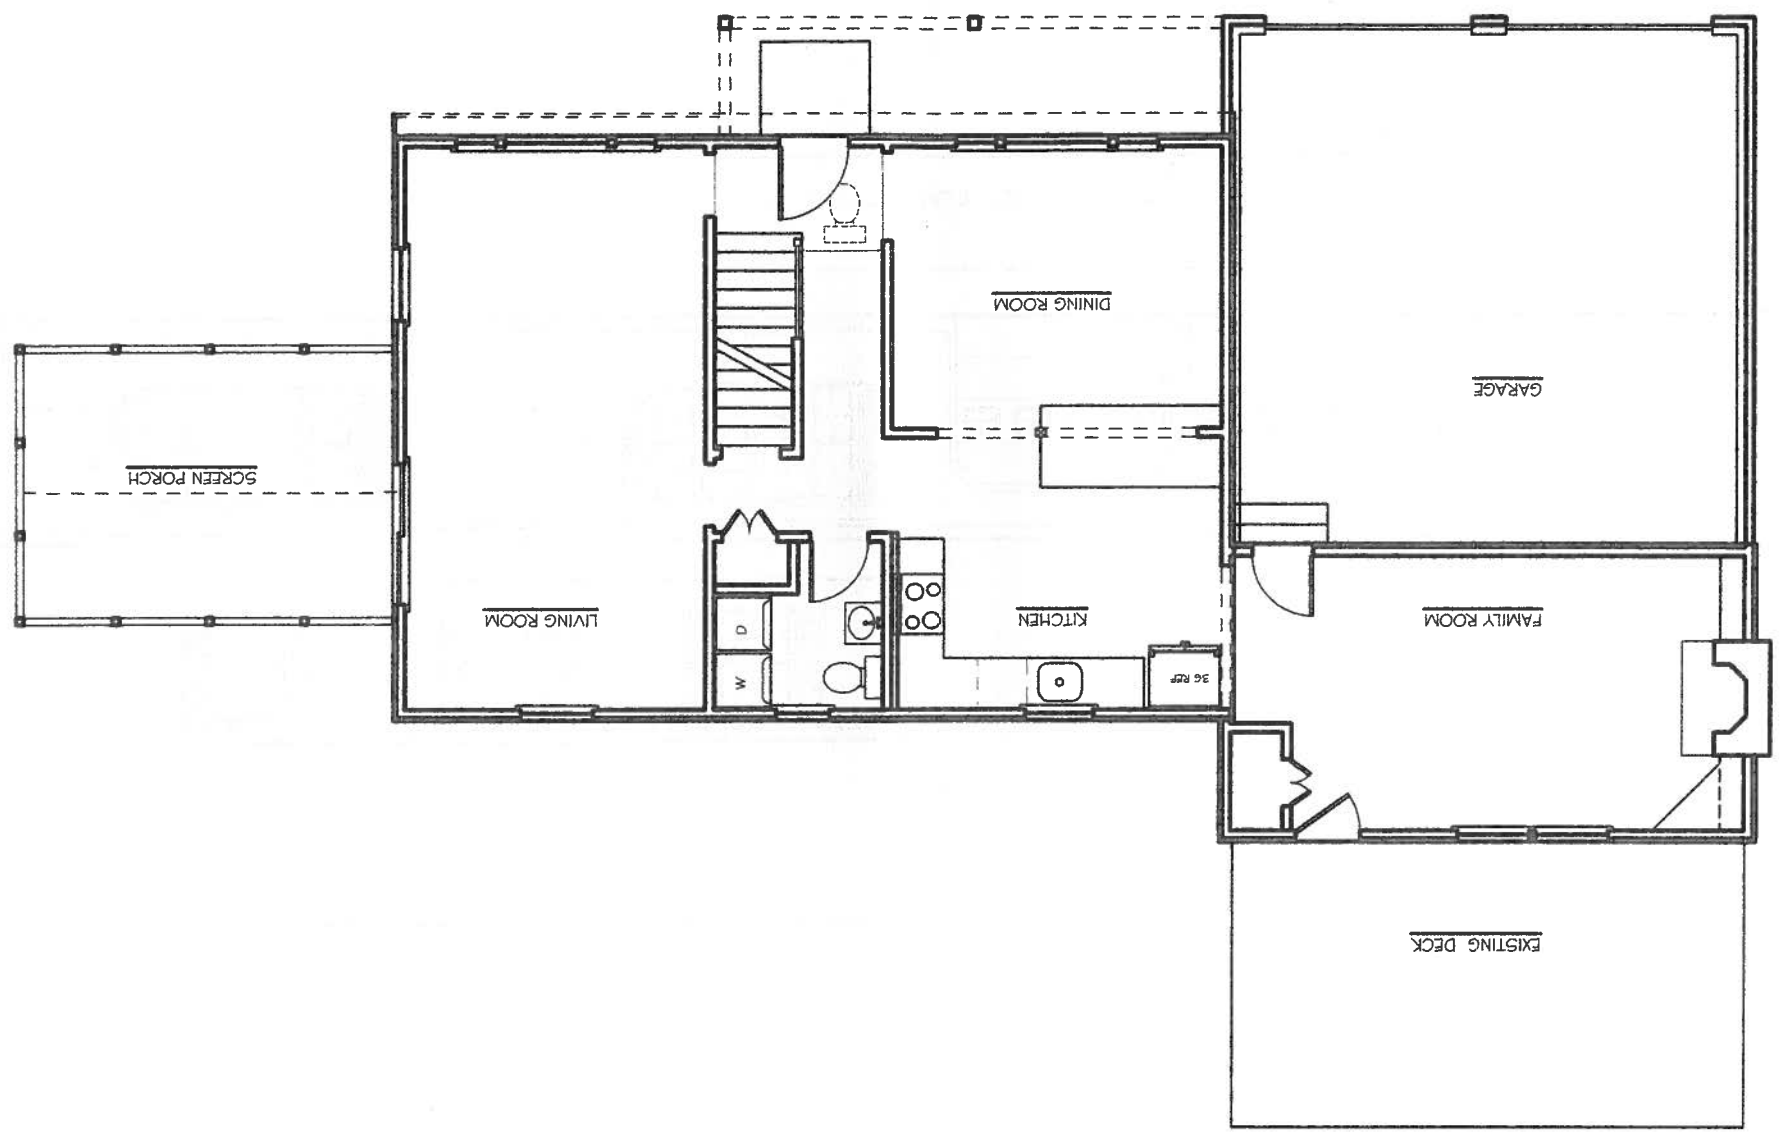

2

MOORMAN RESIDENCE - 11 BERRY LANE . ACTON MA
Front Elevation with Garage Addition
SCALE: 1/8" = 1'-0" 1.5.2015

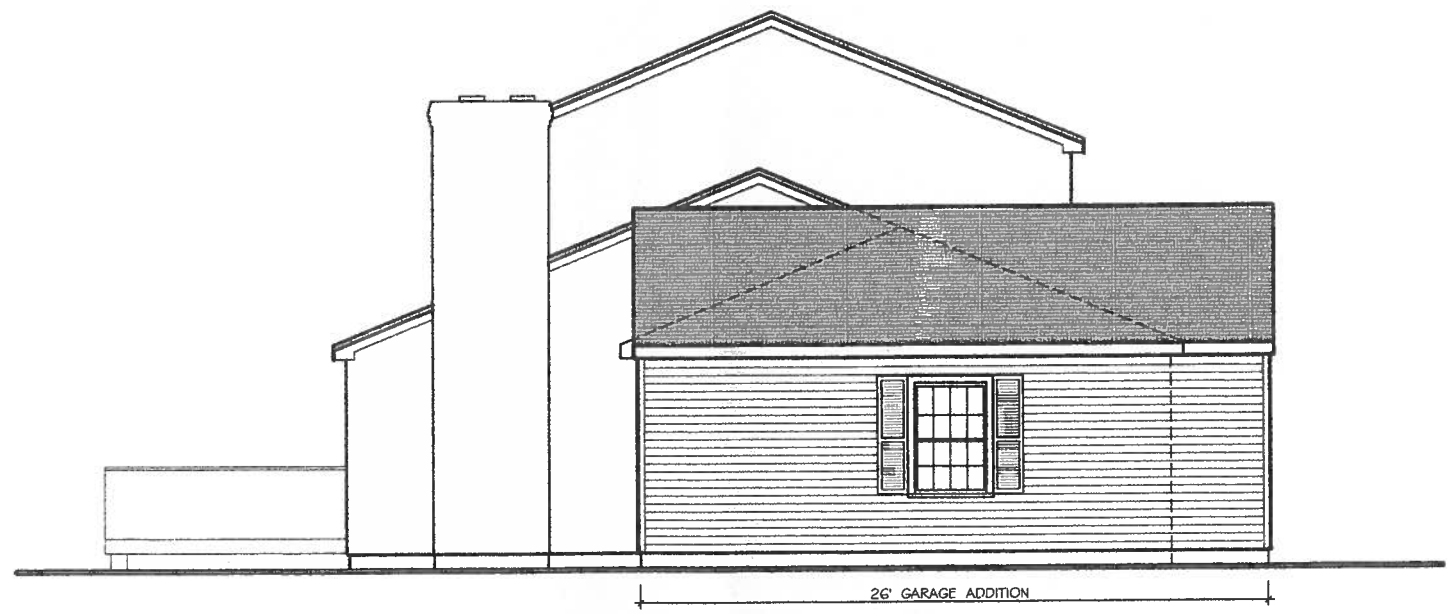

MOORMAN RESIDENCE - 11 BERRY LANE . ACTON MA

3 Left Side Elevation with Garage Addition

SCALE: 1/8" = 1'-0" 1.5.2015