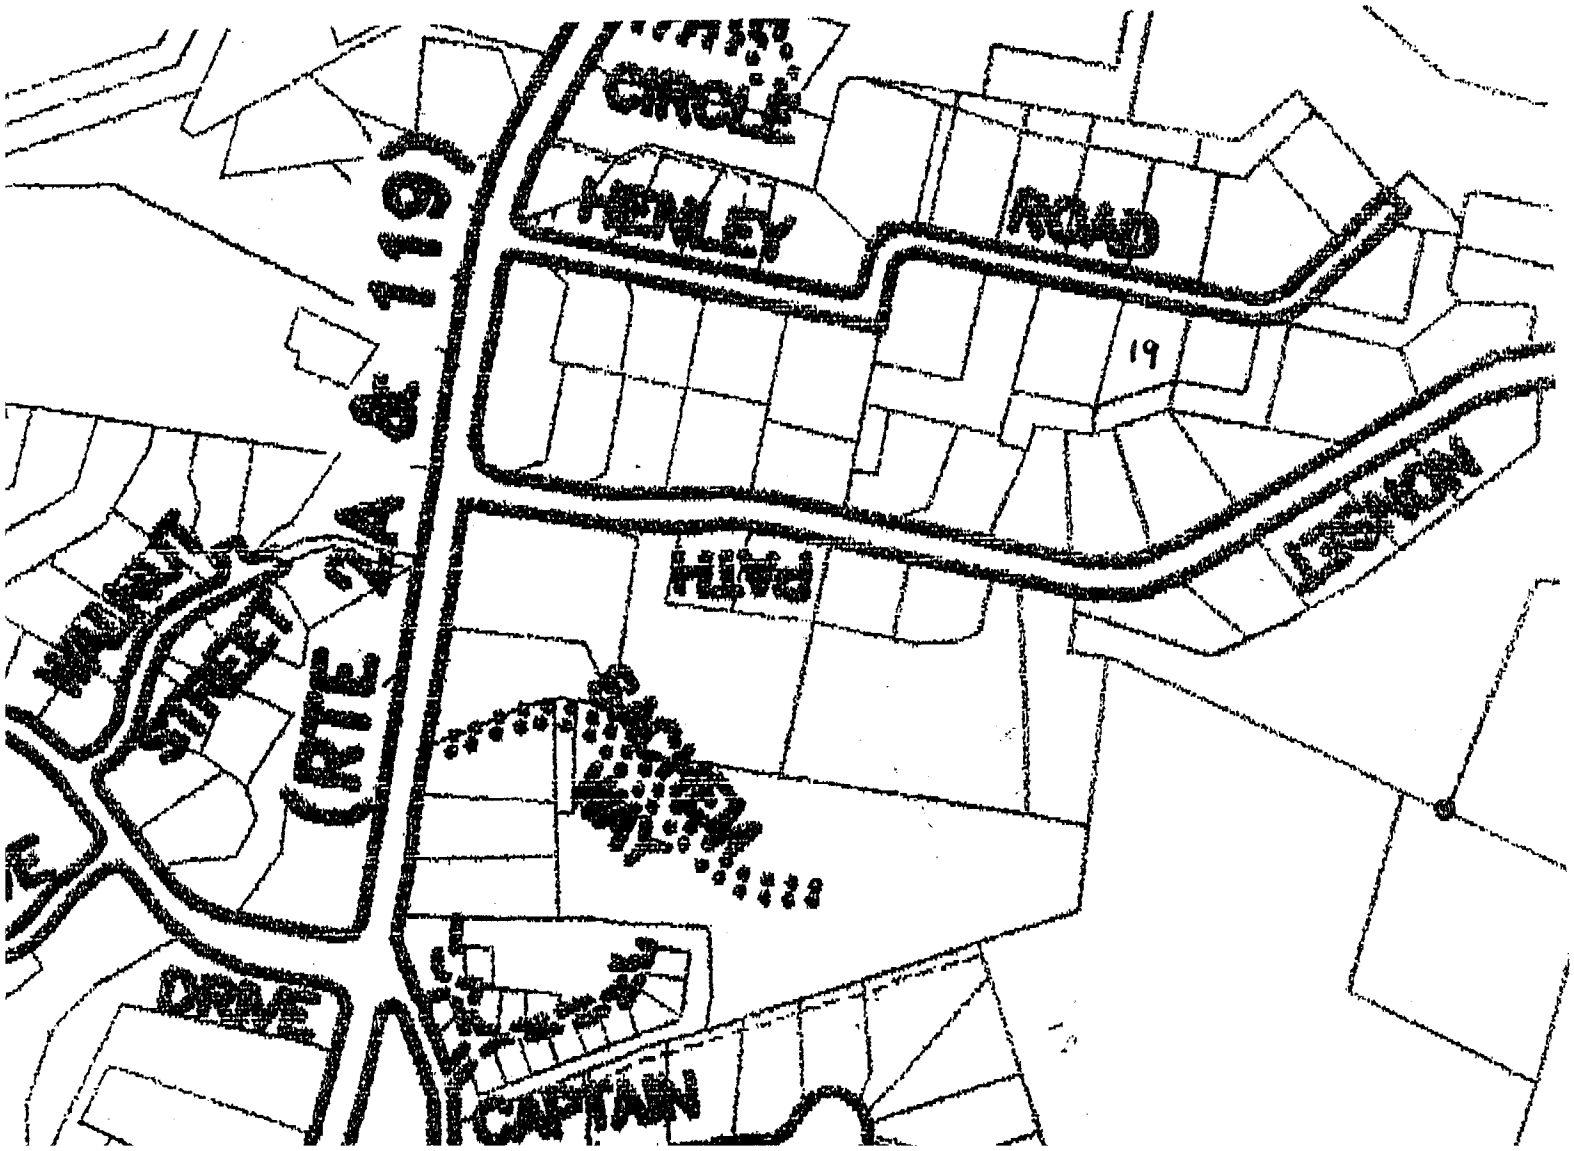
CIRCLE
HENLEY
ROAD
19
(RTE 2A & 119)
PATH
STREET
DRIVE
CAPTAIN

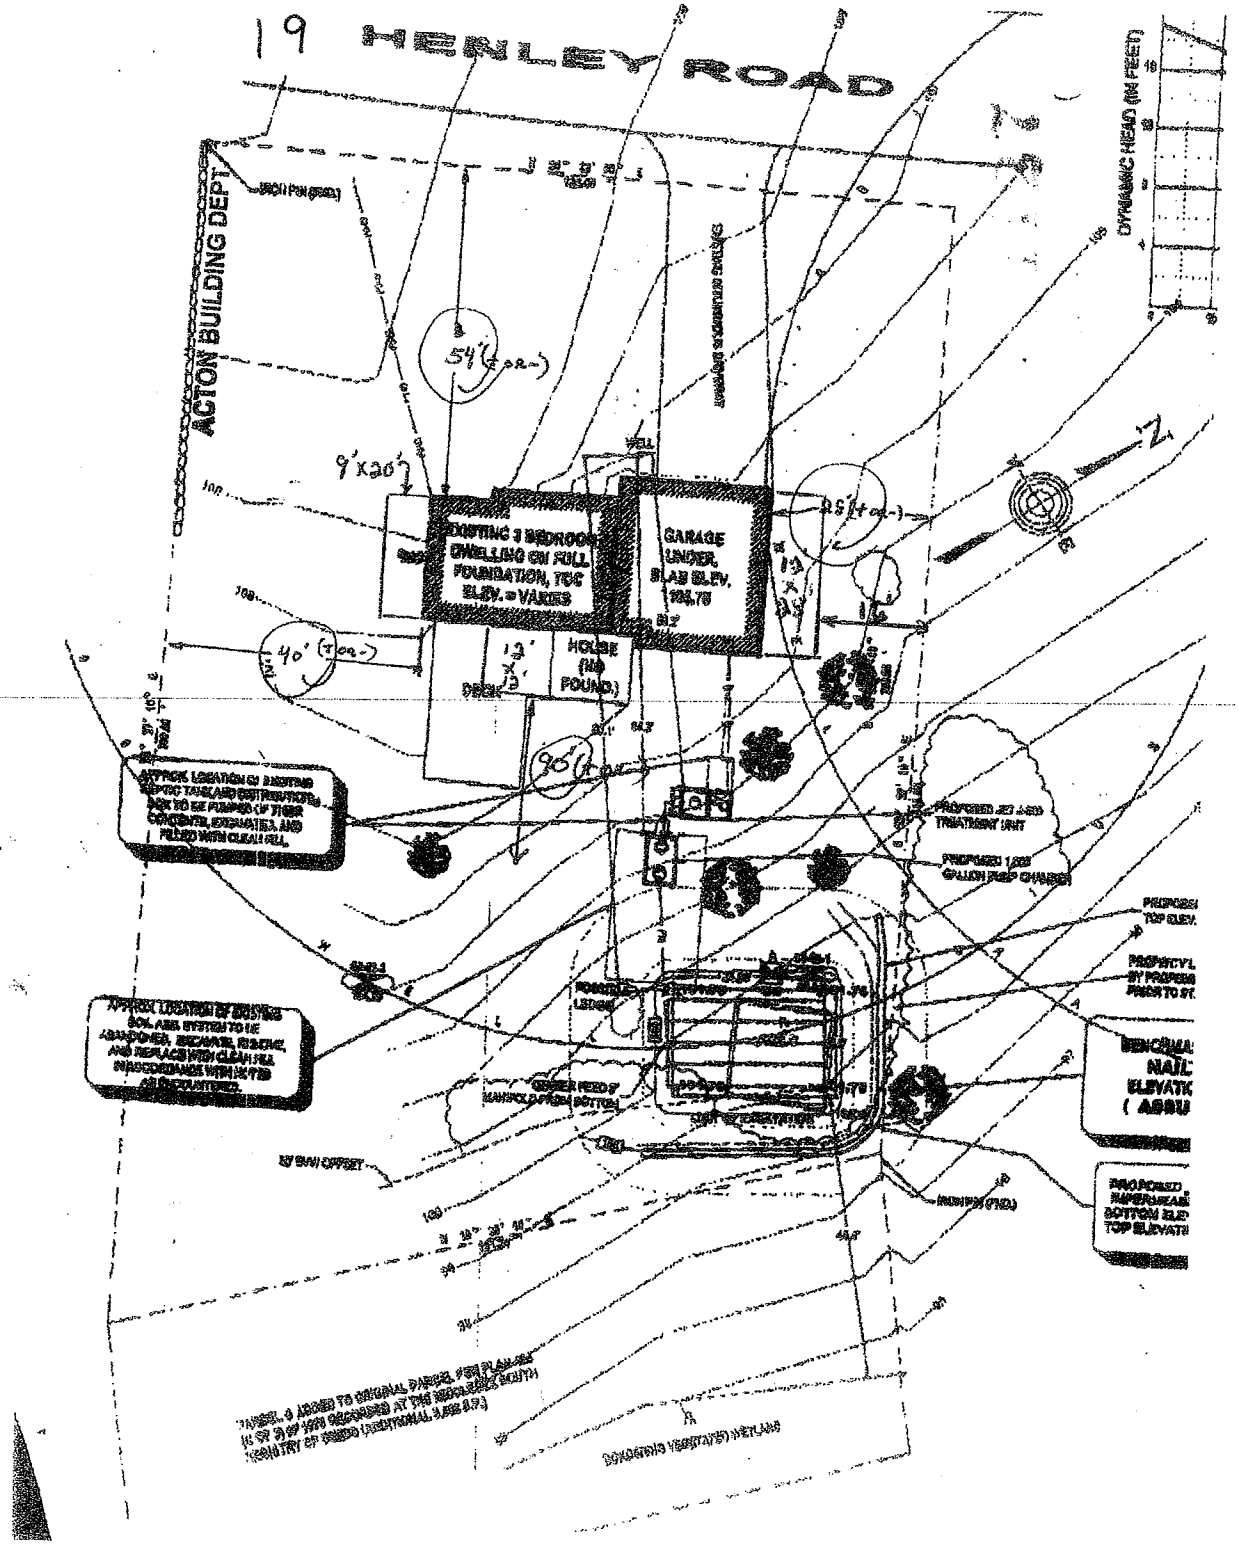
19 HENLEY ROAD
ACTON BUILDING DEPT
DYNAMIC HEAD (IN FEET)
54' (+or-)
9'x20'
EXISTING 3 BEDROOM DWELLING ON FULL FOUNDATION, TOC ELEV. = VARIES
GARAGE UNDER, SLAB ELEV. 105.75
HOUSE (NO FOUND.)
40' (+or-)
90' (+or-)
25' (+or-)
N

R2

10 ft
30'