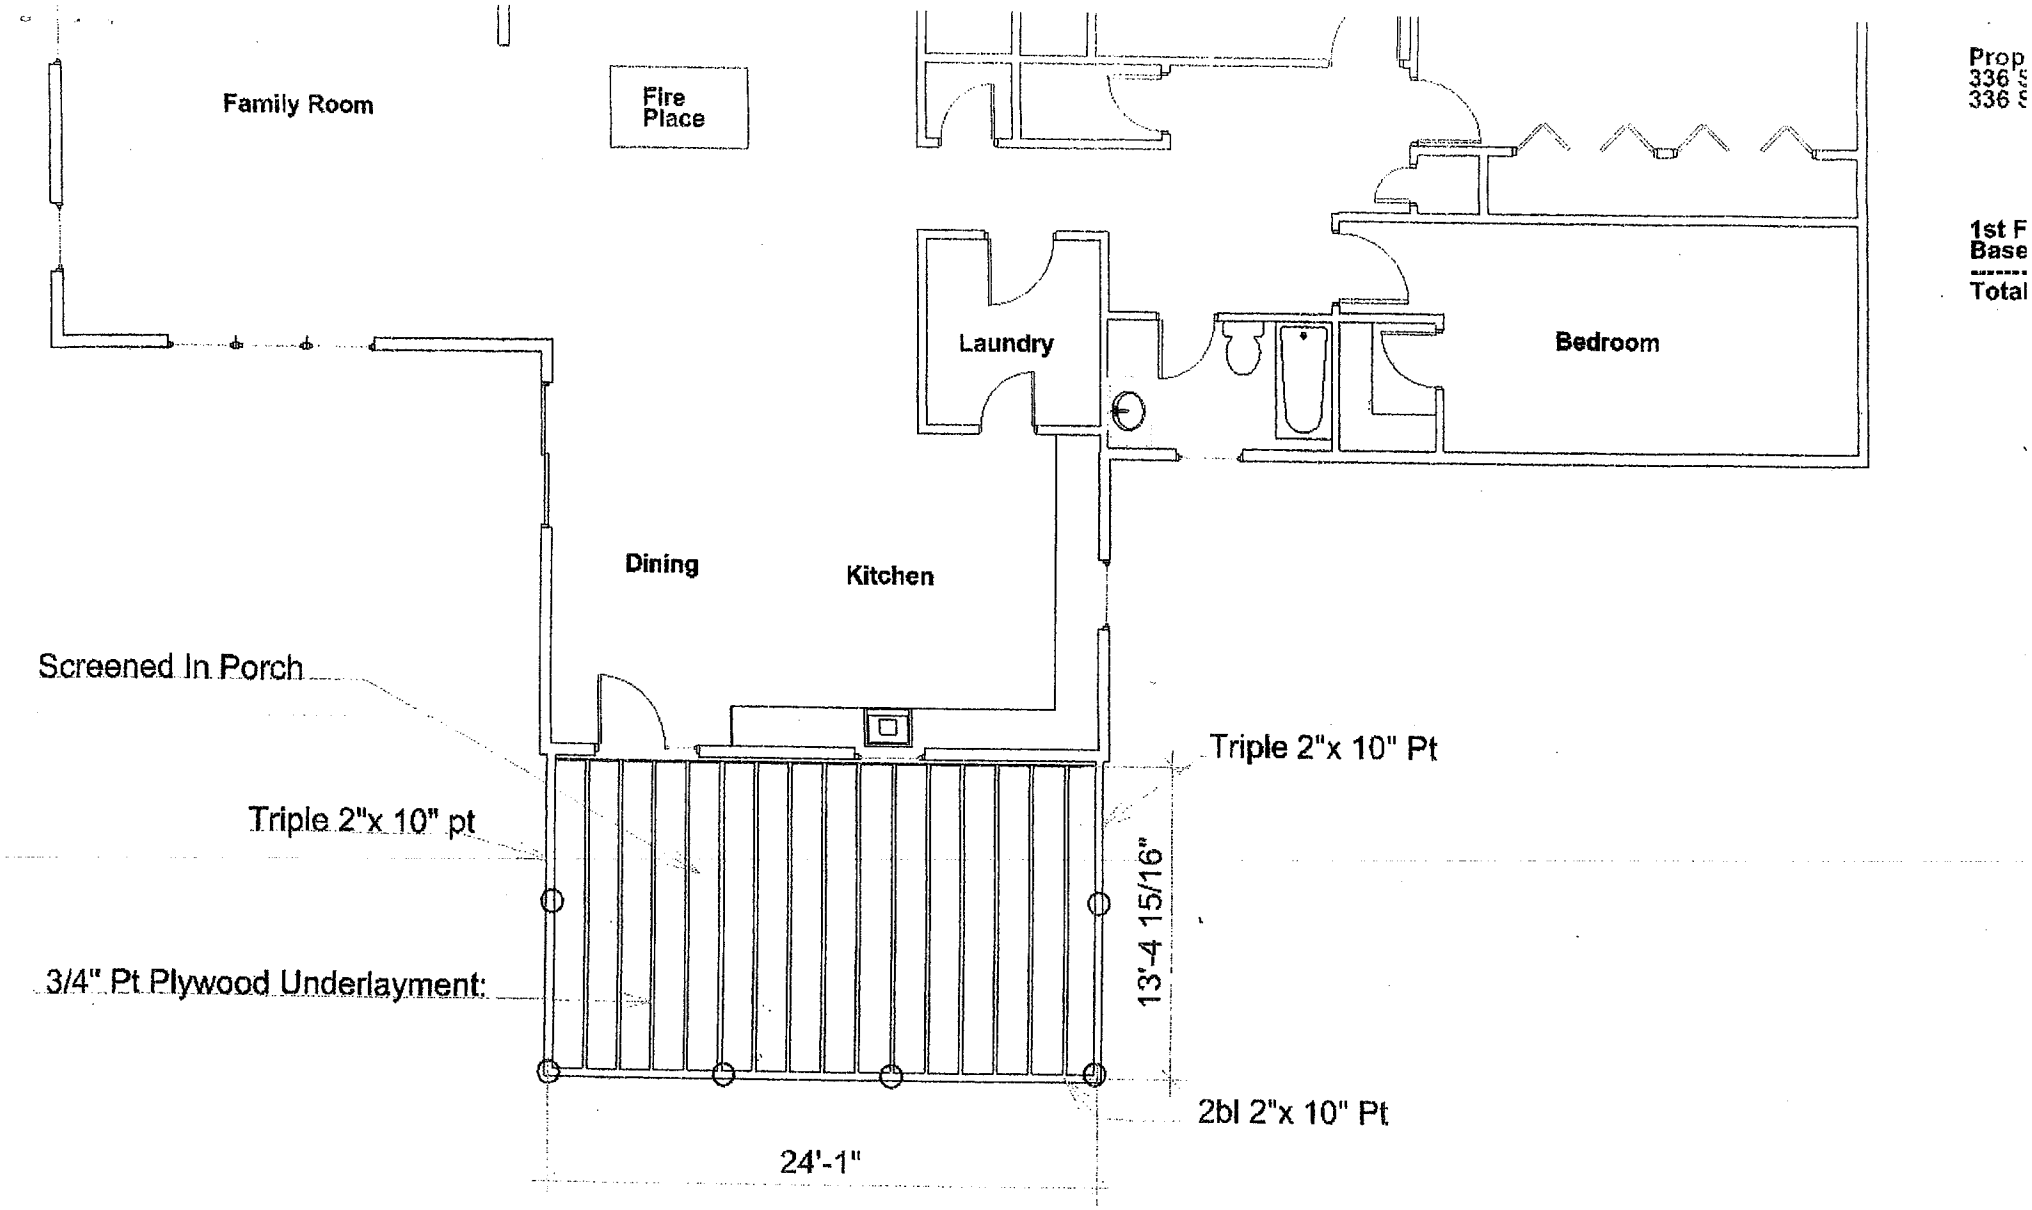
Family Room
Fire Place
Laundry
Bedroom
Dining
Kitchen
Screened In Porch
Triple 2"x 10" pt
3/4" Pt Plywood Underlayment:
Triple 2"x 10" Pt
13'-4 15/16"
2bl 2"x 10" Pt
24'-1"
Prop
336
336
1st F
Base
Total

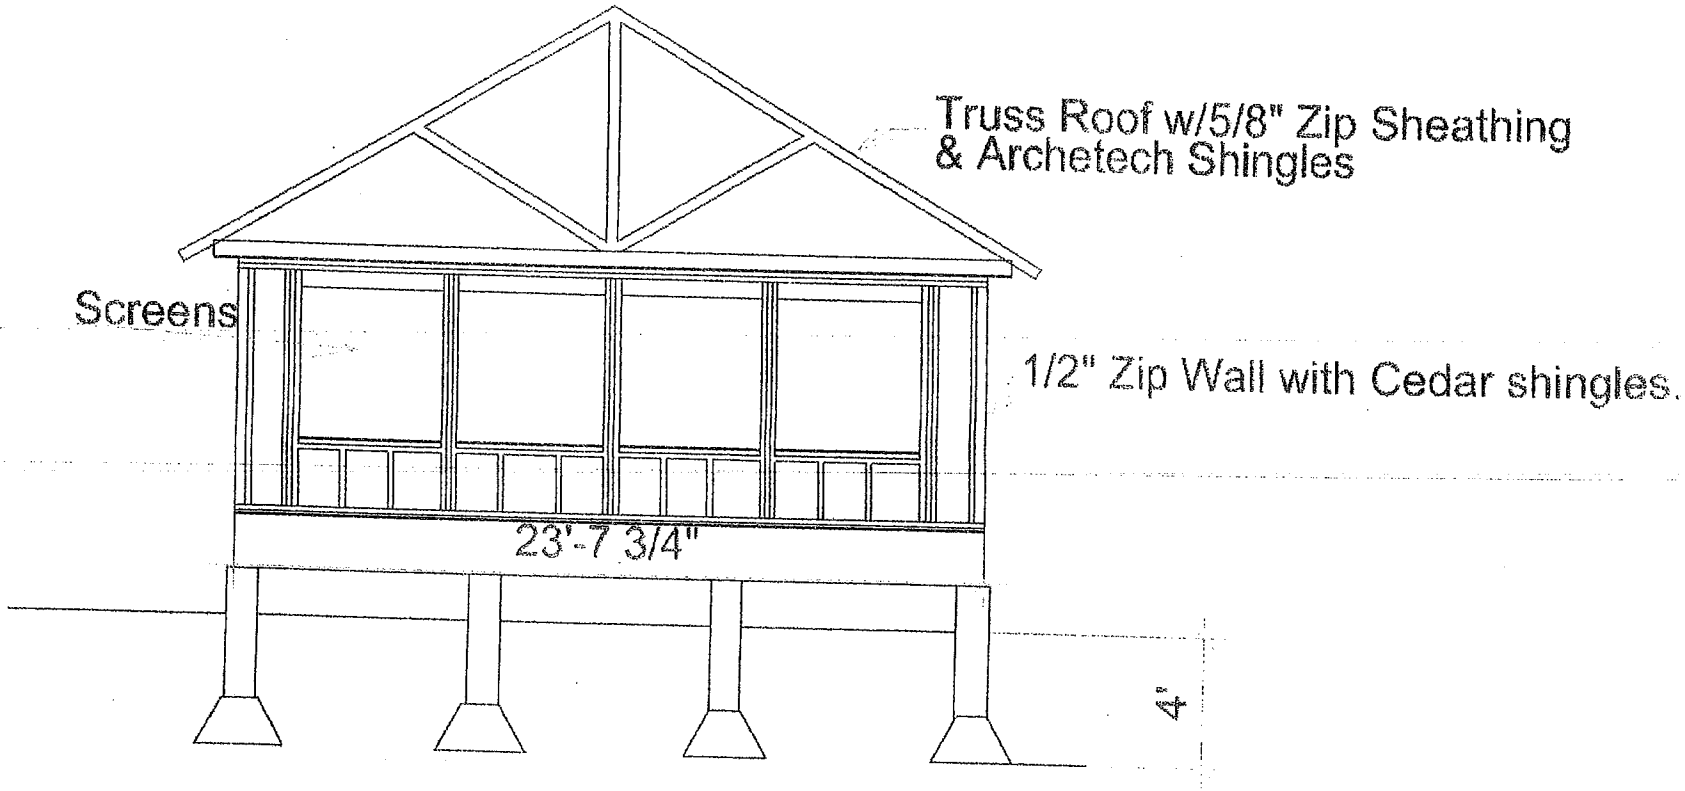

Rear View/Gable End