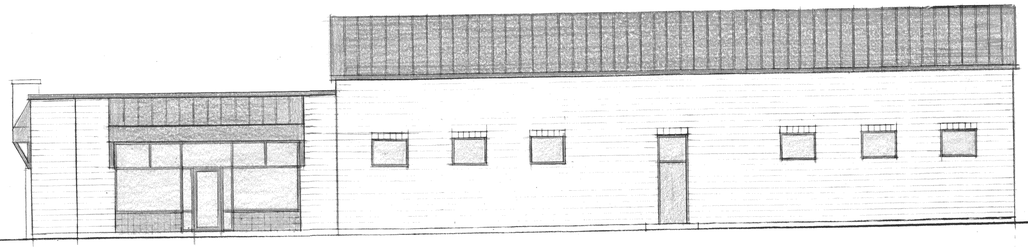

RIGHT SIDE ELEVATION SCALE: 1/8" 1'-0"

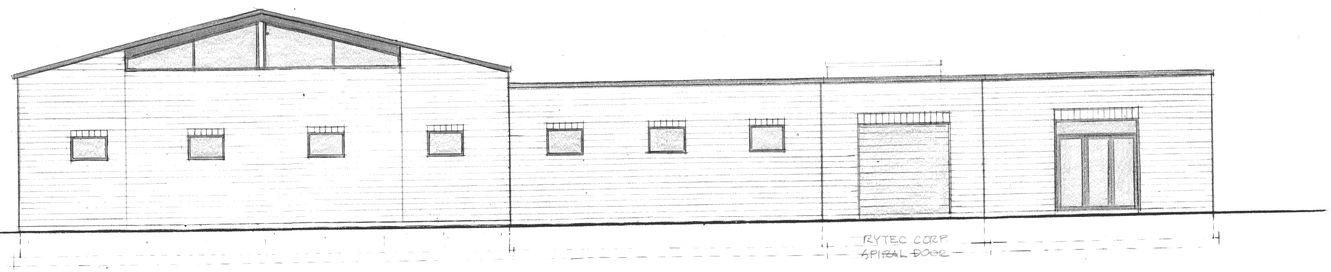

REAR ELEVATION SCALE: 1/8"=1'-0"

LEFT SIDE ELEVATION SCALE: 1/8"=1'-0"

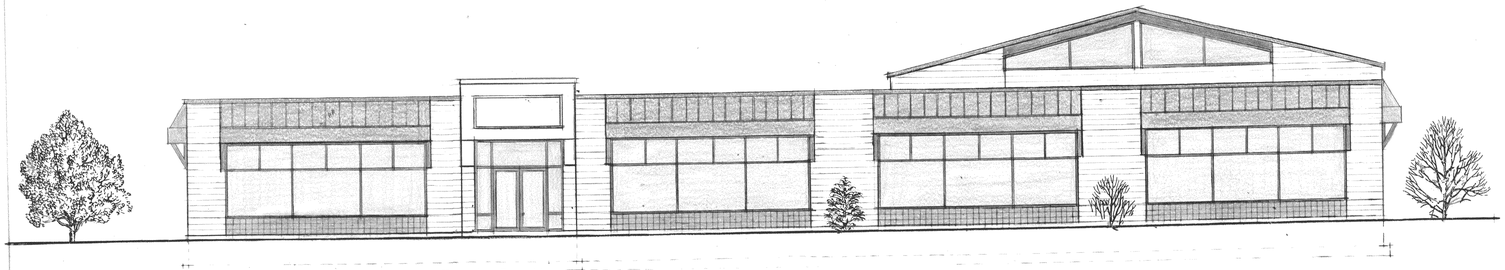

FRONT ELEVATION SCALE: 1/8"=1'-0"

ENTRANCE SIGN SCALE: 3/4"=1'-0"

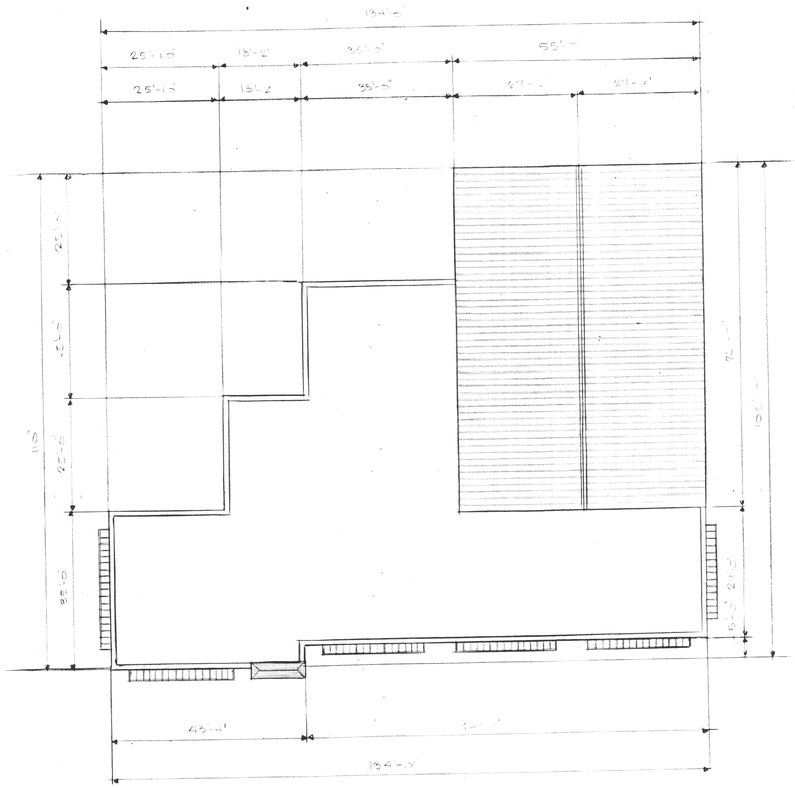

ROOF PLAN SCALE: 1/16"=1'-0"

REVISIONS		
NO.	DATE	DESCRIPTION

AUTOPLEX V LLC
429 / 433 GREAT RD ACTON, MASS

EXTERIOR ELEVATIONS
ROOF PLAN, ENTRANCE SIGN

SCALE: AS NOTED
DATE: APRIL 9, 2015
DR: EJR CH: EJR
PROJ. NO. 2015-4

OF 2
A-2

E.J. REMPELAKIS ASSOCIATES ARCHITECTS
SUITE 201 179 GREAT ROAD ACTON MASSACHUSETTS 01720

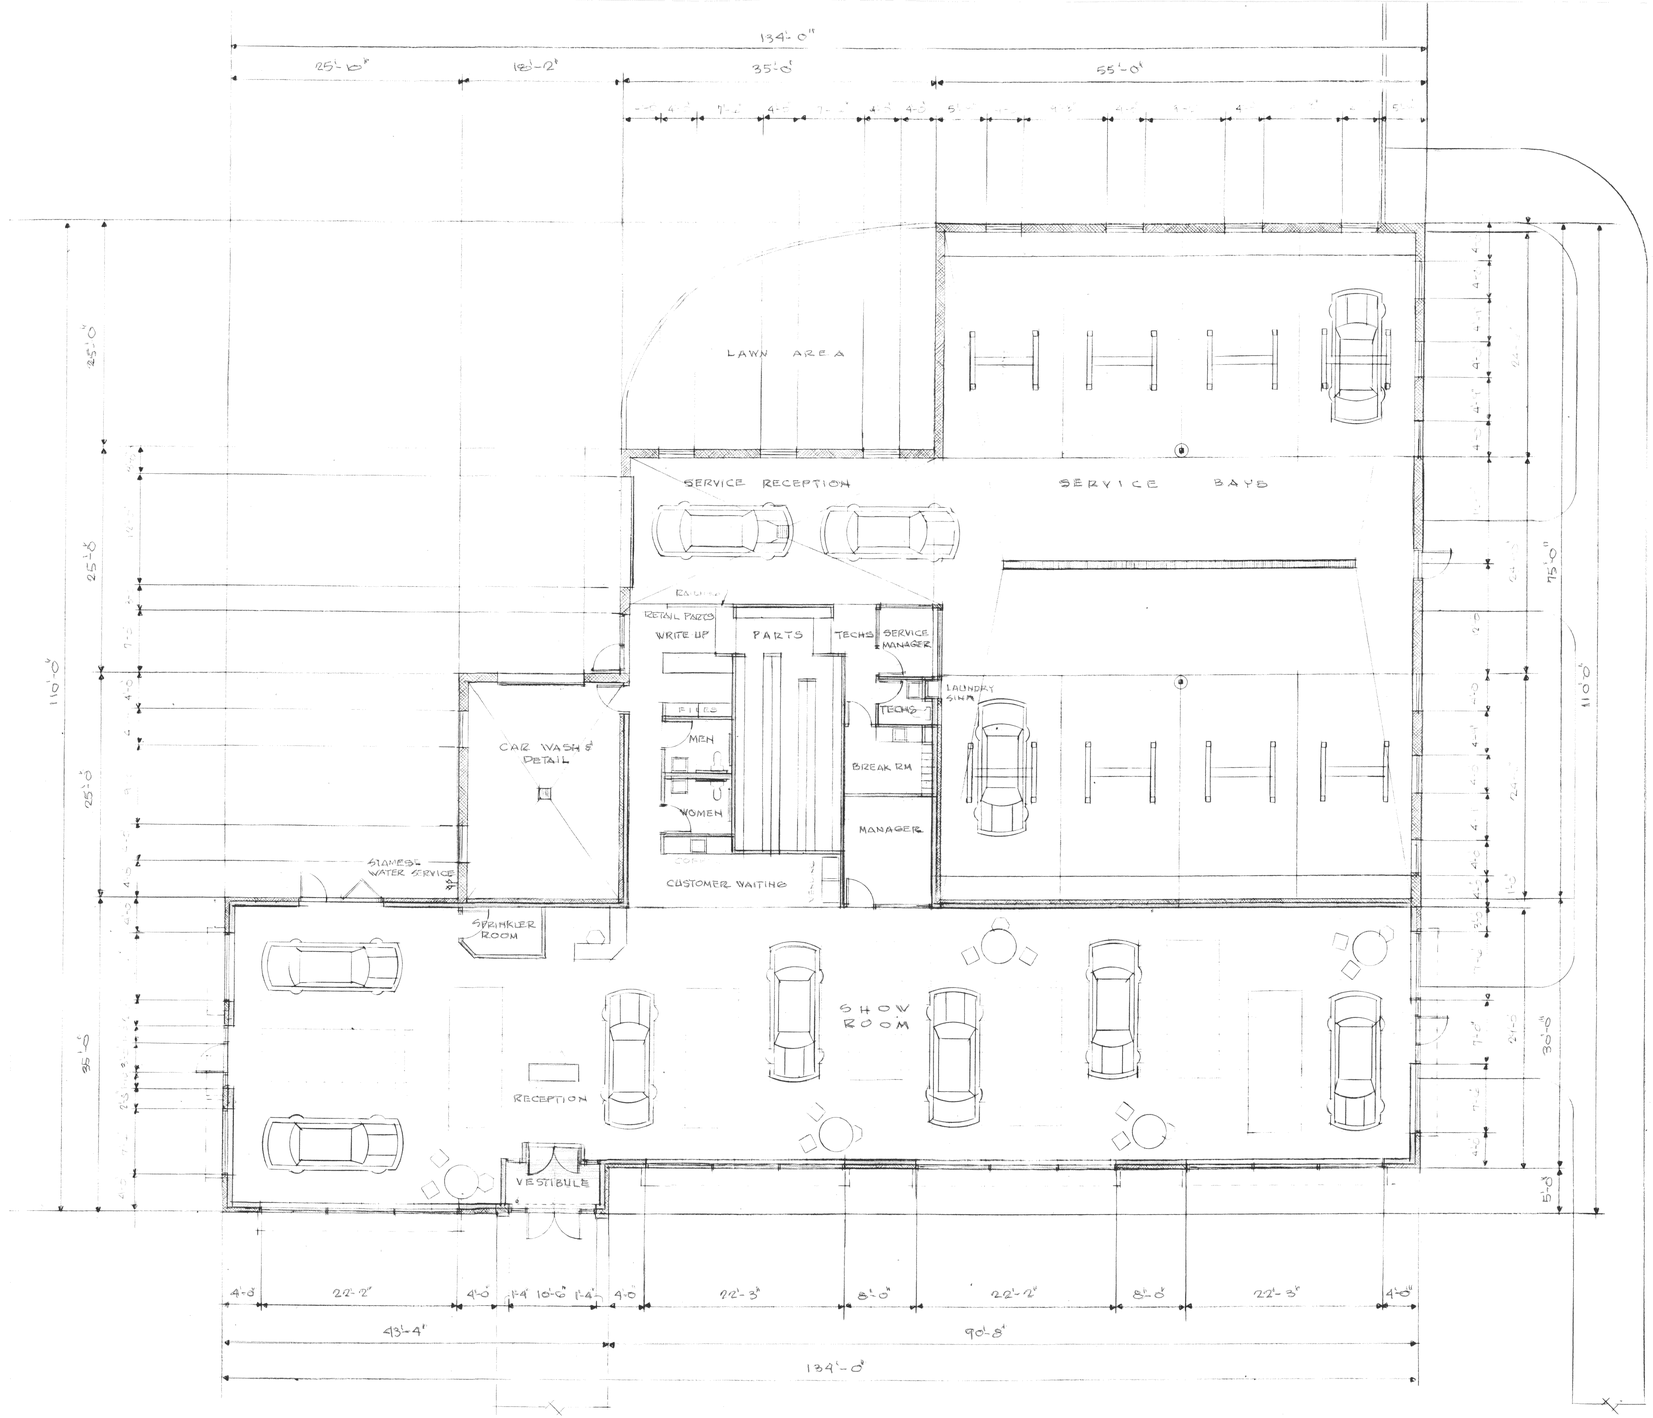

GROUND FLOOR PLAN SCALE: 1/8" = 1'-0"

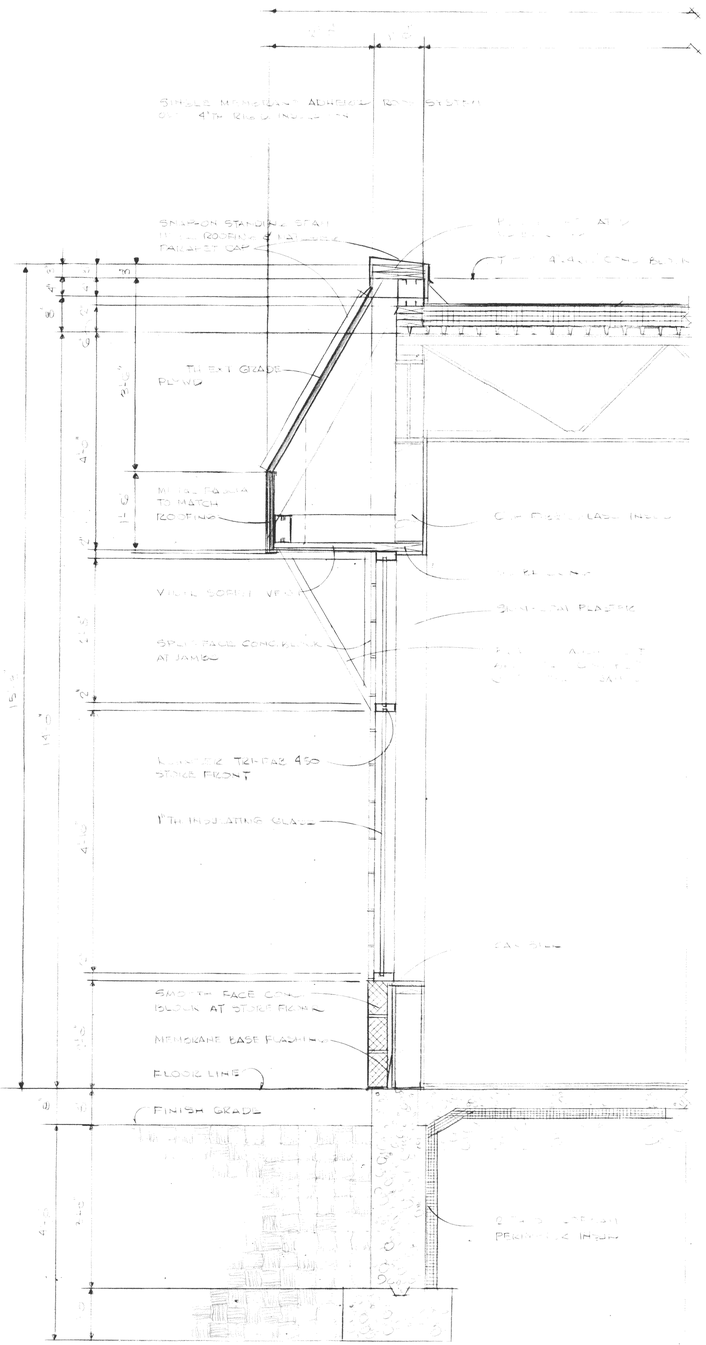

WALL SECTION AT STORE FRONT SCALE: 3/4" = 1'-0"

NO	DATE	DESCRIPTION

AUTOPLEX V LLC
429 / 435 GREAT RD ACTON MASS

GROUND FLOOR PLAN,
WALL SECTION AT STORE FRONT

SCALE: AS NOTED
DATE: APRIL 9, 2015
DR: EJR CH: EJR
PROJ. NO. 2015.4

OF 2
A-1

E.J. REMPELAKIS ASSOCIATES ARCHITECTS
SUITE 201 179 GREAT ROAD ACTON MASSACHUSETTS 01720