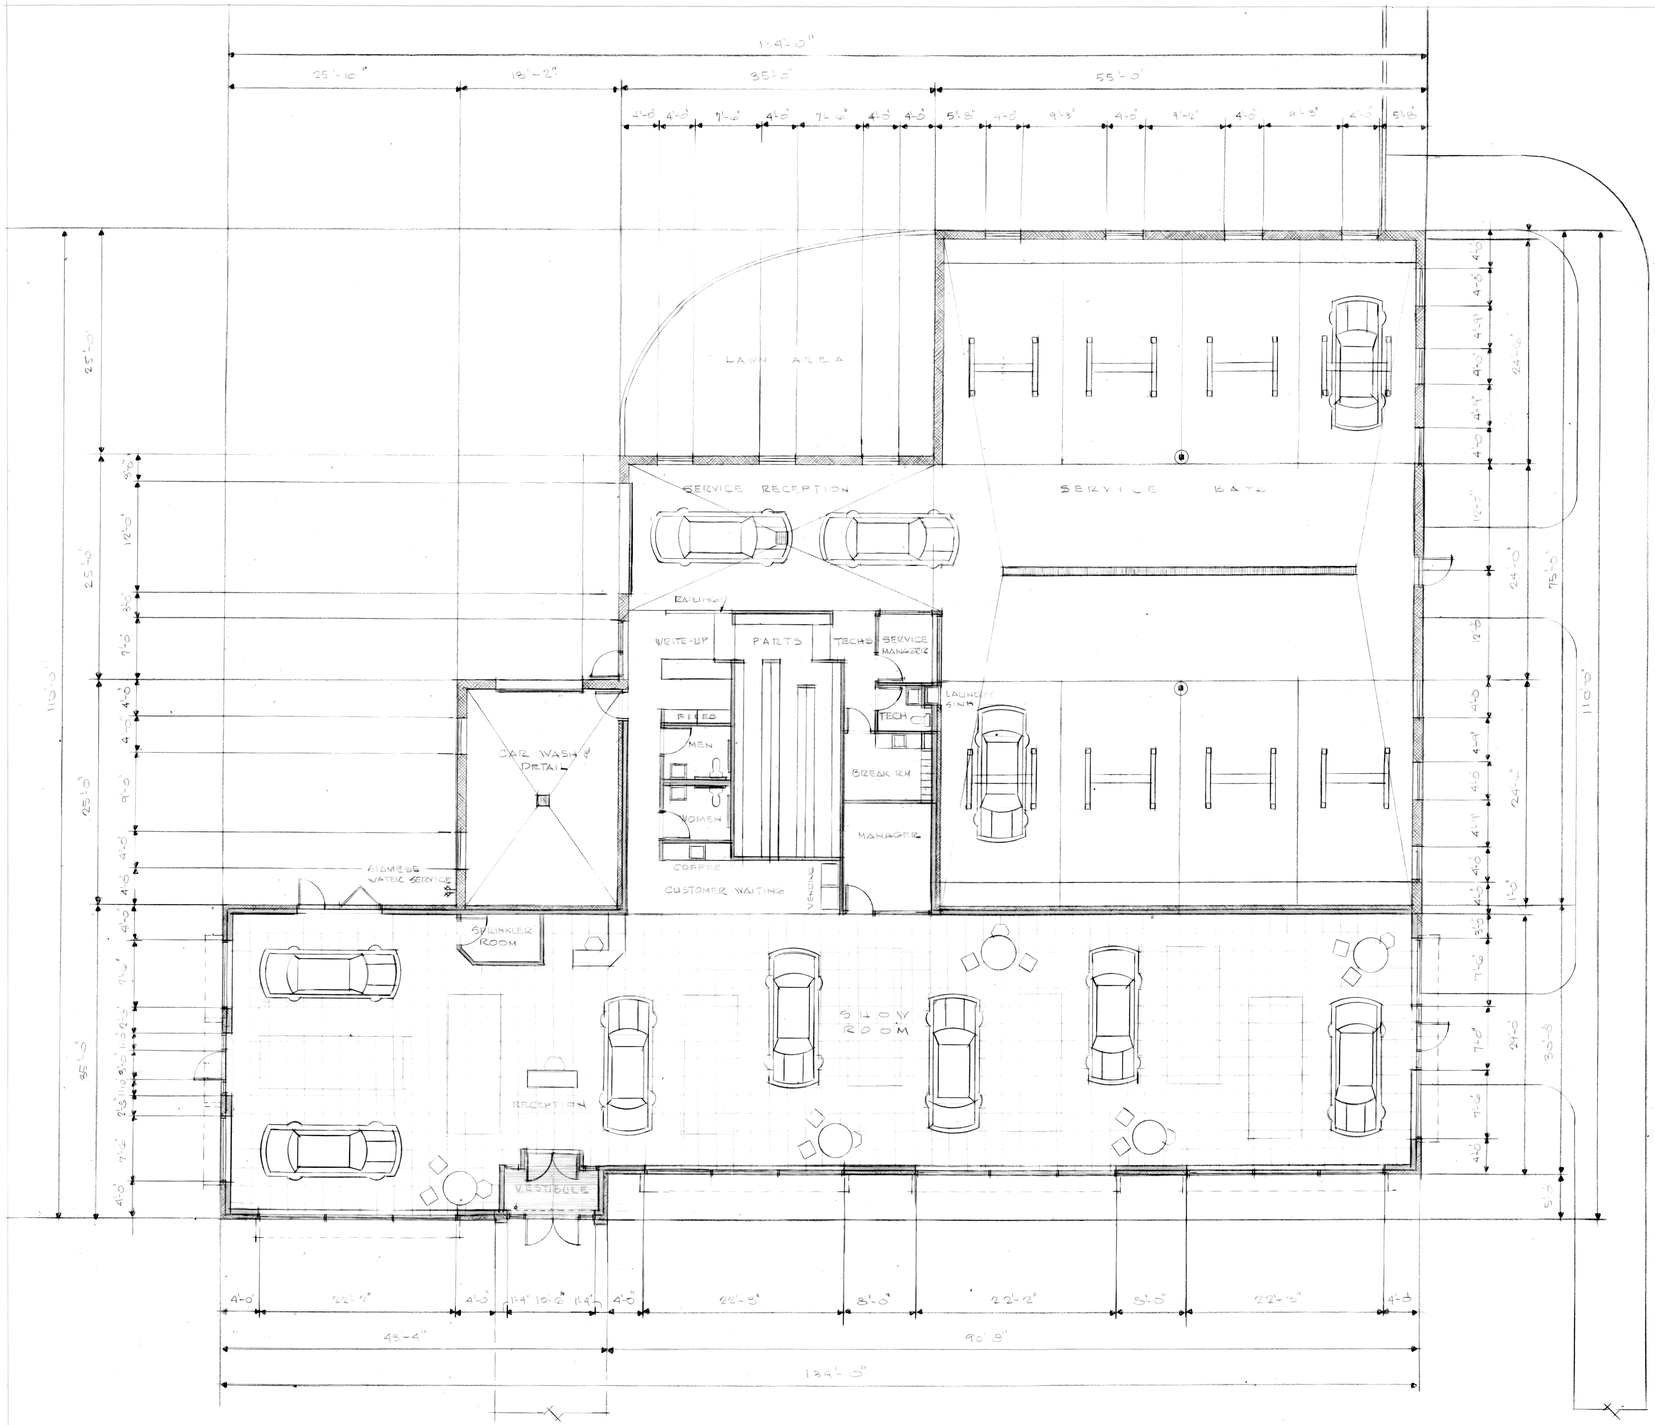

GROUND FLOOR PLAN SCALE: 1/8" = 1'-0"

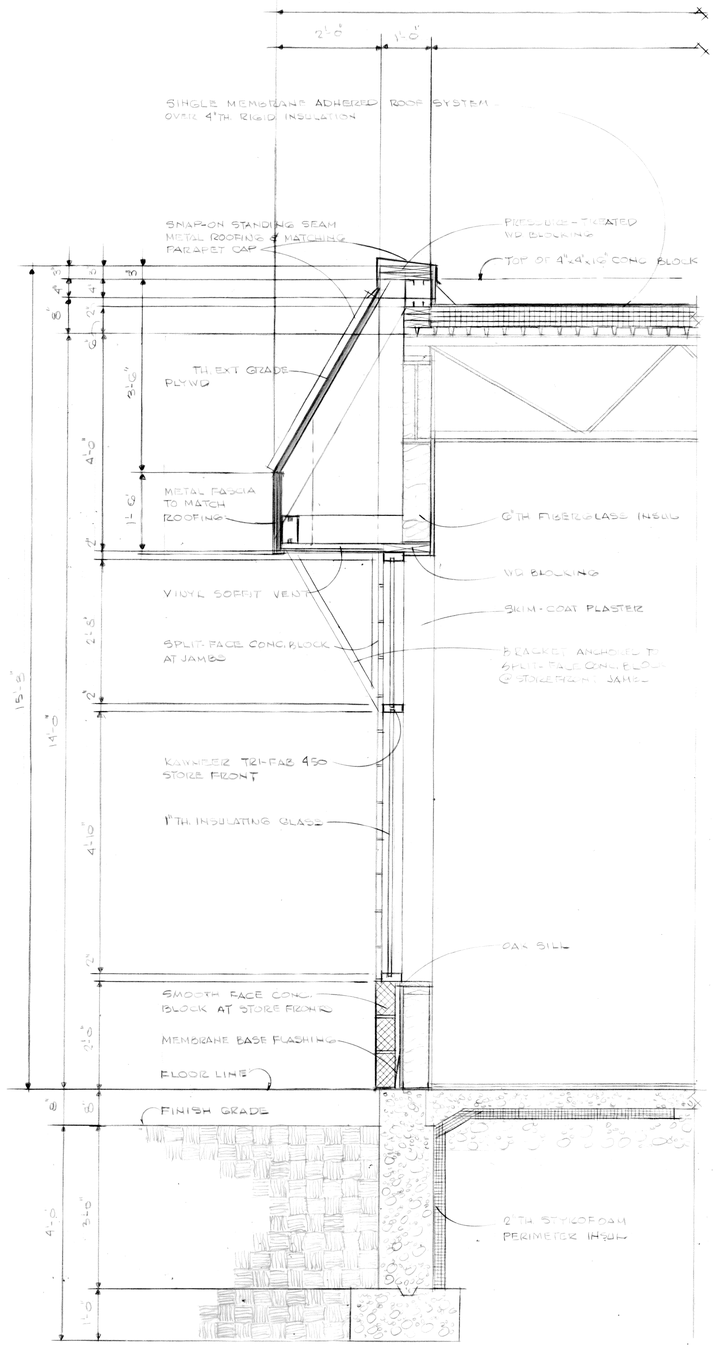

WALL SECTION AT STORE FRONT SCALE: 3/4" = 1'-0"

REVISIONS		
Nº	DATE	LOCATION

AUTOPLEX V LLC

429 / 433 GREAT RD ACTON, MASS

E.J. REMPELAKIS ASSOCIATES ARCHITECTS

SUITE 201 179 GREAT ROAD ACTON MASSACHUSETTS 01720

GROUND FLOOR PLAN, WALL SECTION AT STORE FRONT

SCALE: AS NOTED

DATE: APRIL 9, 2015

DR: EJR CH. EJR

PROJ. NO. 2015-4

OF 2

A - 1

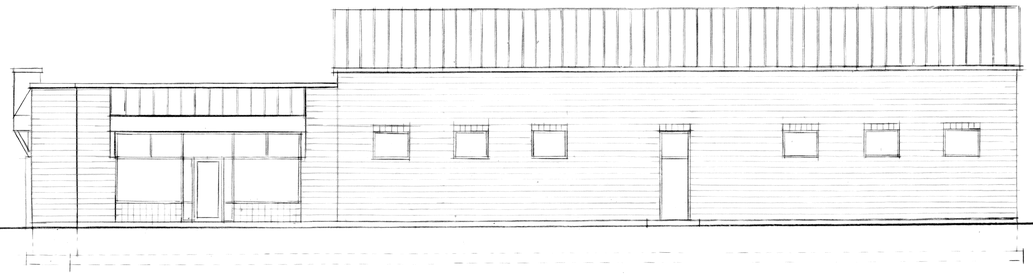

RIGHT SIDE ELEVATION SCALE: 1/8"=1'-0"

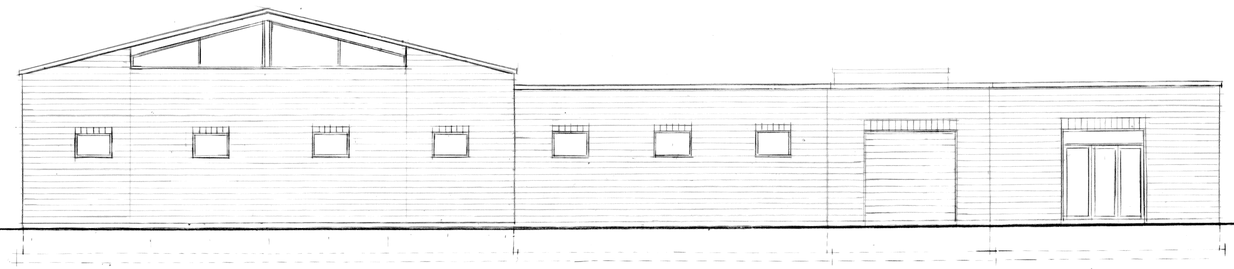

REAR ELEVATION SCALE: 1/8"=1'-0"

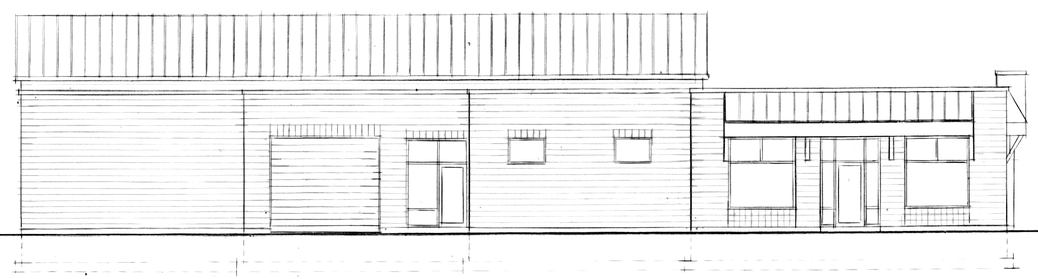

LEFT SIDE ELEVATION SCALE: 1/8"=1'-0"

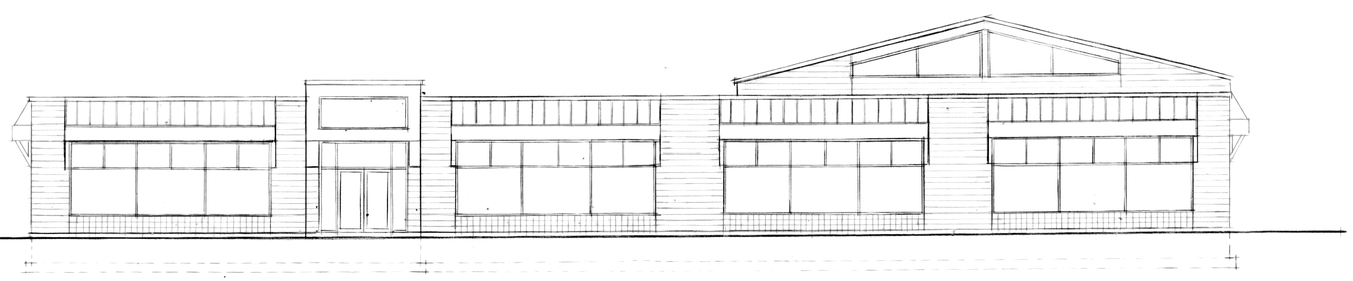

FRONT ELEVATION SCALE: 1/8"=1'-0"

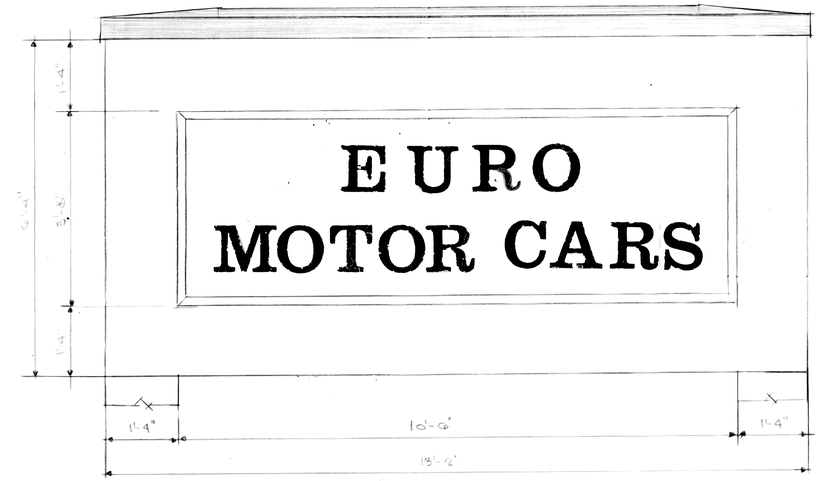

ENTRANCE SIGN SCALE: 3/4"=1'-0"

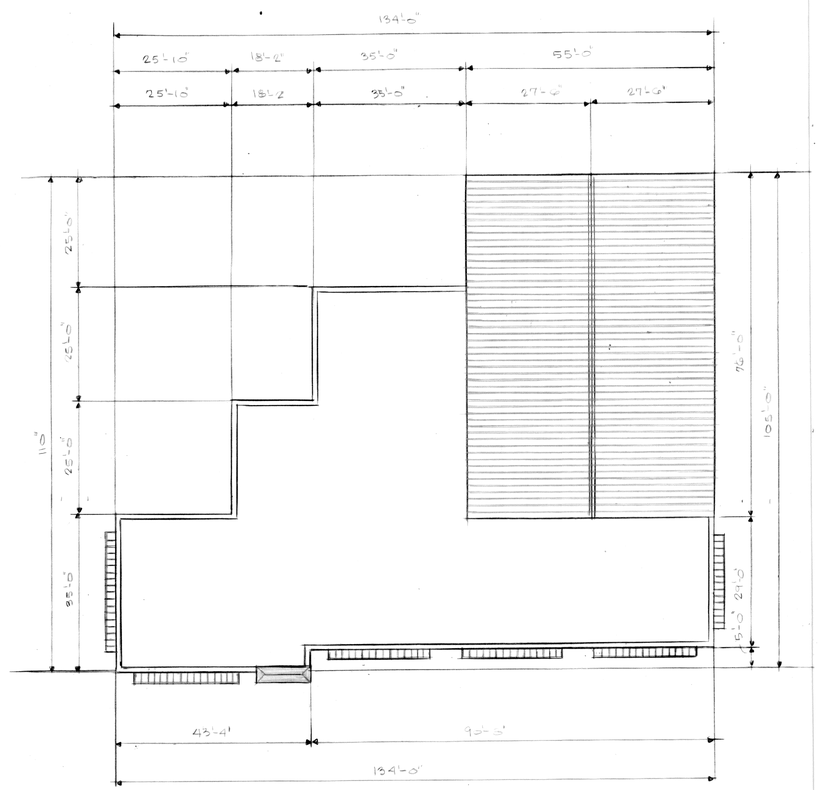

ROOF PLAN SCALE: 1/16"=1'-0"

REVISIONS		
Nº	DATE	LOCATION

AUTOPLEX V LLC

429 / 433 GREAT RD ACTON, MASS

E.J. REMPELAKIS ASSOCIATES ARCHITECTS

SUITE 201 179 GREAT ROAD ACTON MASSACHUSETTS 01720

EXTERIOR ELEVATIONS
ROOF PLAN, ENTRANCE SIGN

SCALE: AS NOTED

DATE: APRIL 9, 2019

DR: EJR CH: EJR

PROJ. NO. 2015-4

OF 2

A-2