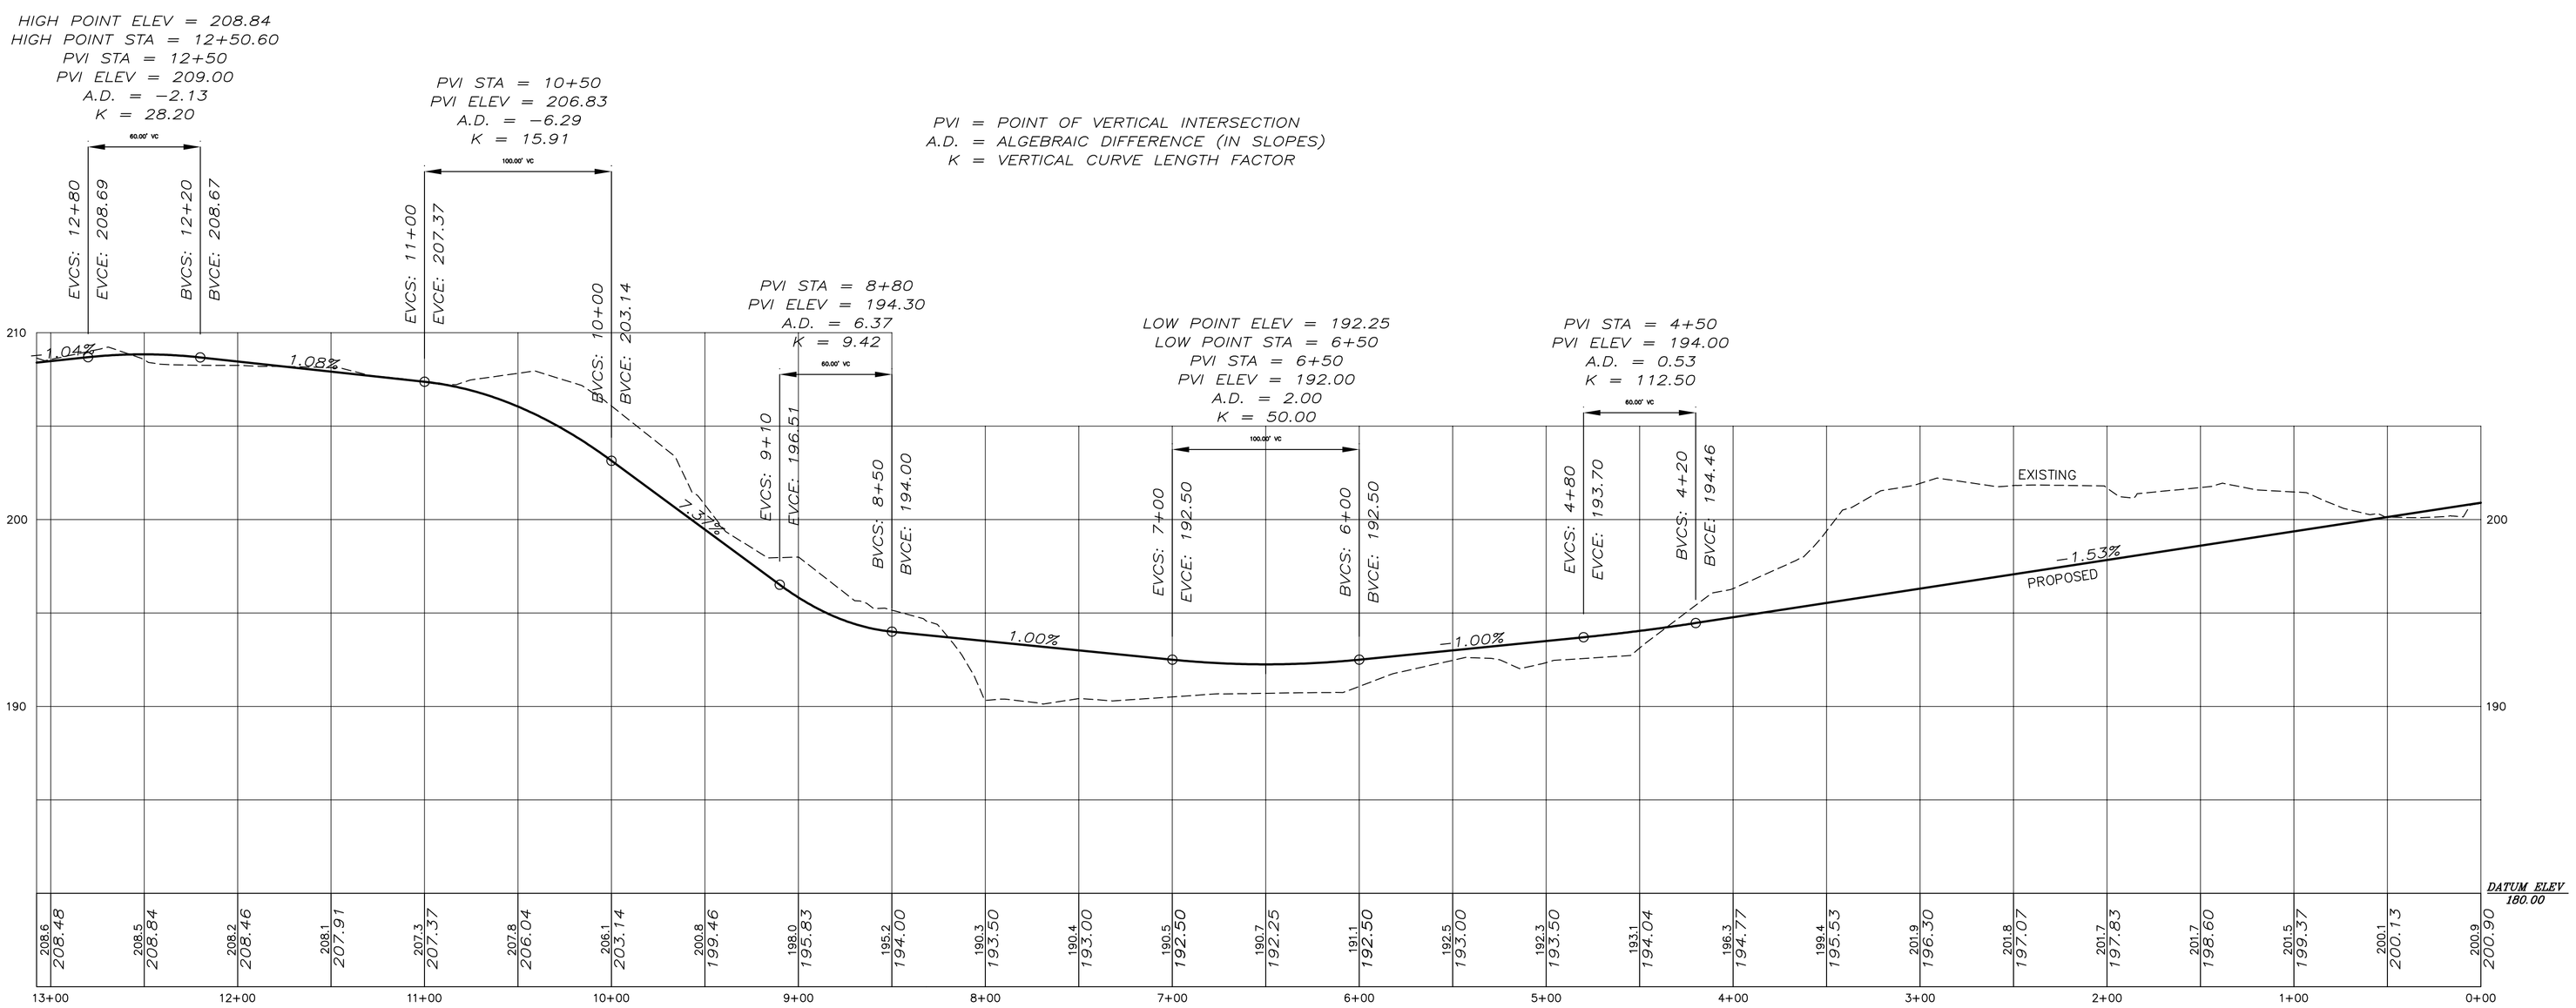

PROFILE FOR DRIVEWAY

HORIZ: 1 INCH=50 FEET
VERT: 1 INCH= 5 FEET

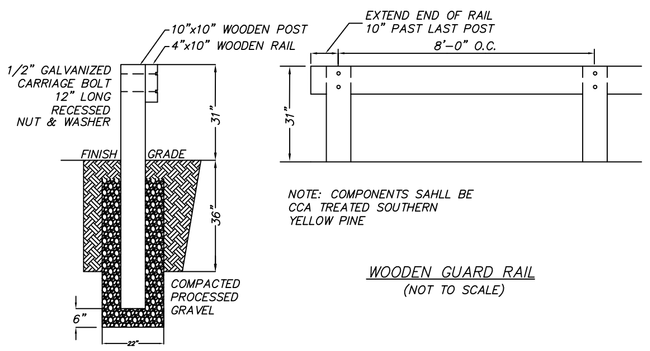

WOODEN GUARD RAIL
(NOT TO SCALE)

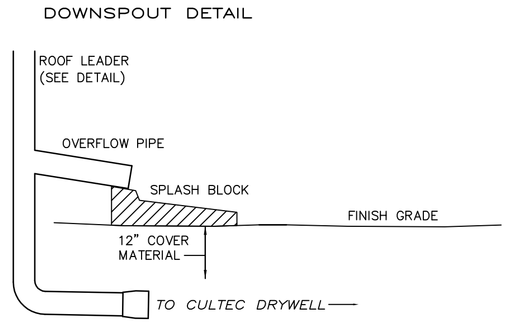

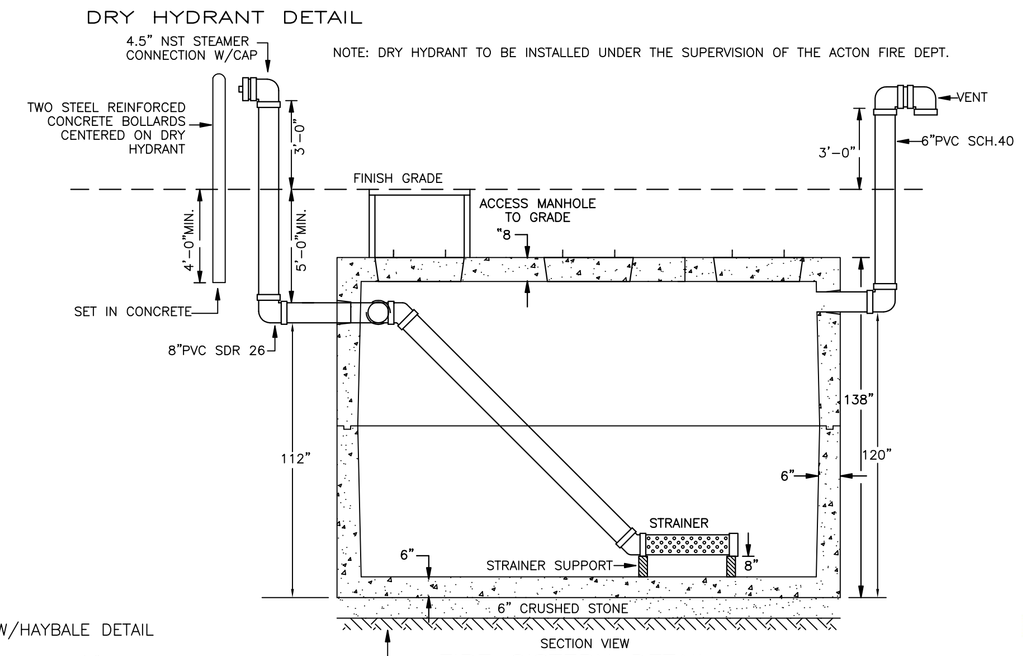

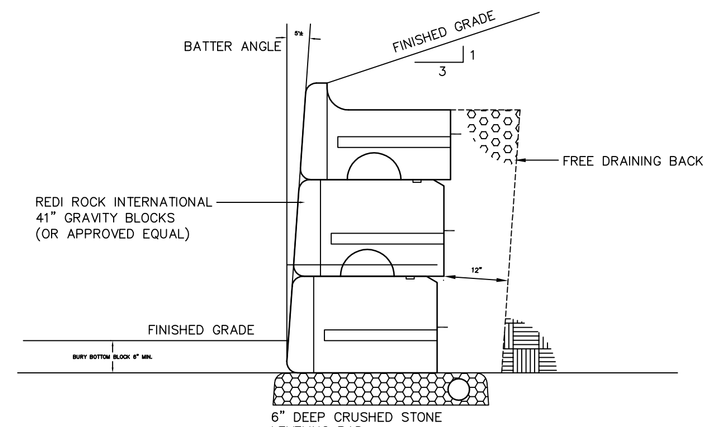

WALL DETAIL
REDI ROCK INTERNATIONAL GRAVITY BLOCK RETAINING WALL TO BE BUILT TO MANUFACTURERS SPECIFICATIONS

COMMON DRIVEWAY

TYPICAL DRIVEWAY SECTION

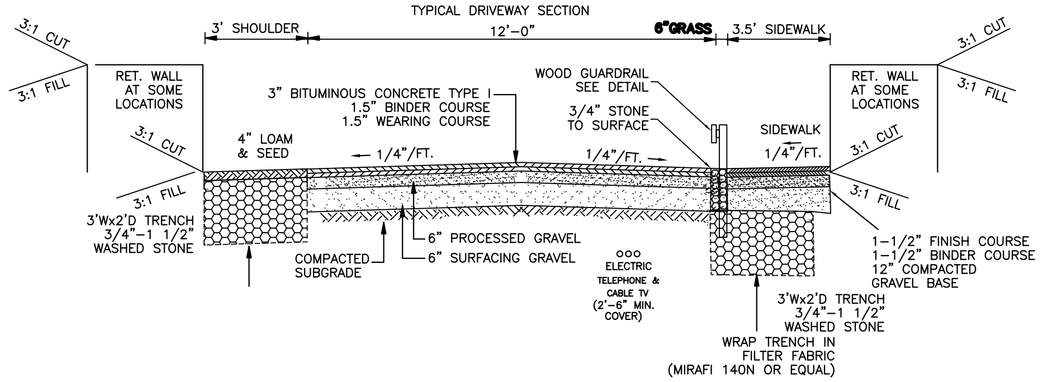

NOTE: ALL UNSUITABLE MATERIAL SUCH AS PEAT OR OTHER ORGANIC MATERIAL ENCOUNTERD UNDER THE PROPOSED COMMON DRIVEWAY SHALL BE REMOVED AND REPLACED WITH SUITABLE FILL MATERIAL.

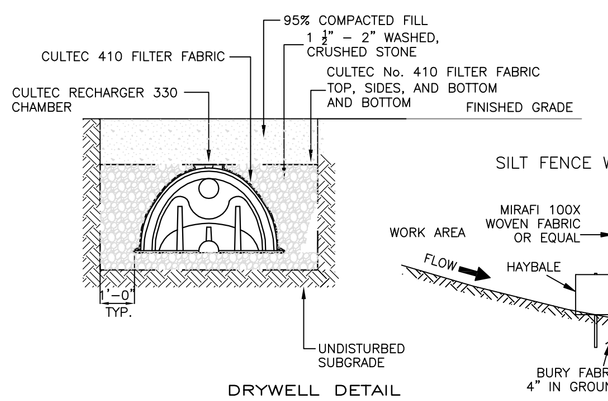

DRYWELL DETAIL

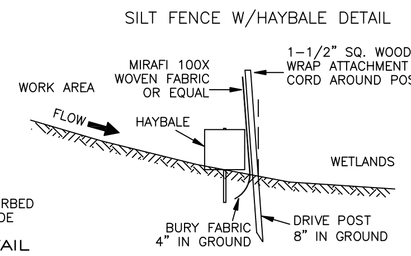

P.C.R.C. DRIVEWAY PROFILE & DETAILS IN ACTON, MASS.

APPLICANT: MT. LAUREL REALTY
304 GOODRICH STREET, LUNENBURG, MA 01462

OWNER: WILLIAM CHISHOLM
390 GOODRICH STREET, LUNENBURG, MA 01462

SCALE: 1 INCH = 50 FEET DATE: FEBRUARY 16, 2012

R.WILSON AND ASSOCIATES
LAND SURVEYORS AND CIVIL ENGINEERS
360 MASS. AVE. ACTON MASS. 01720
PHONE: 978−266−0203 FAX: 978−266−0202

No.	REVISIONS	DATE
6	FP COMPENSATION	02/02/15
5	FP COMPENSATION	12/31/14
4	FLOODPLAIN	11/25/14
3	TYPO	9/1/14
2	ADD SIDEWALK	7/11/14
1	TOWN COMMENTS	9/23/12

FILE NO. 1851 DWG NO. 1851PCRC2 SHEET NO. 5 OF 8