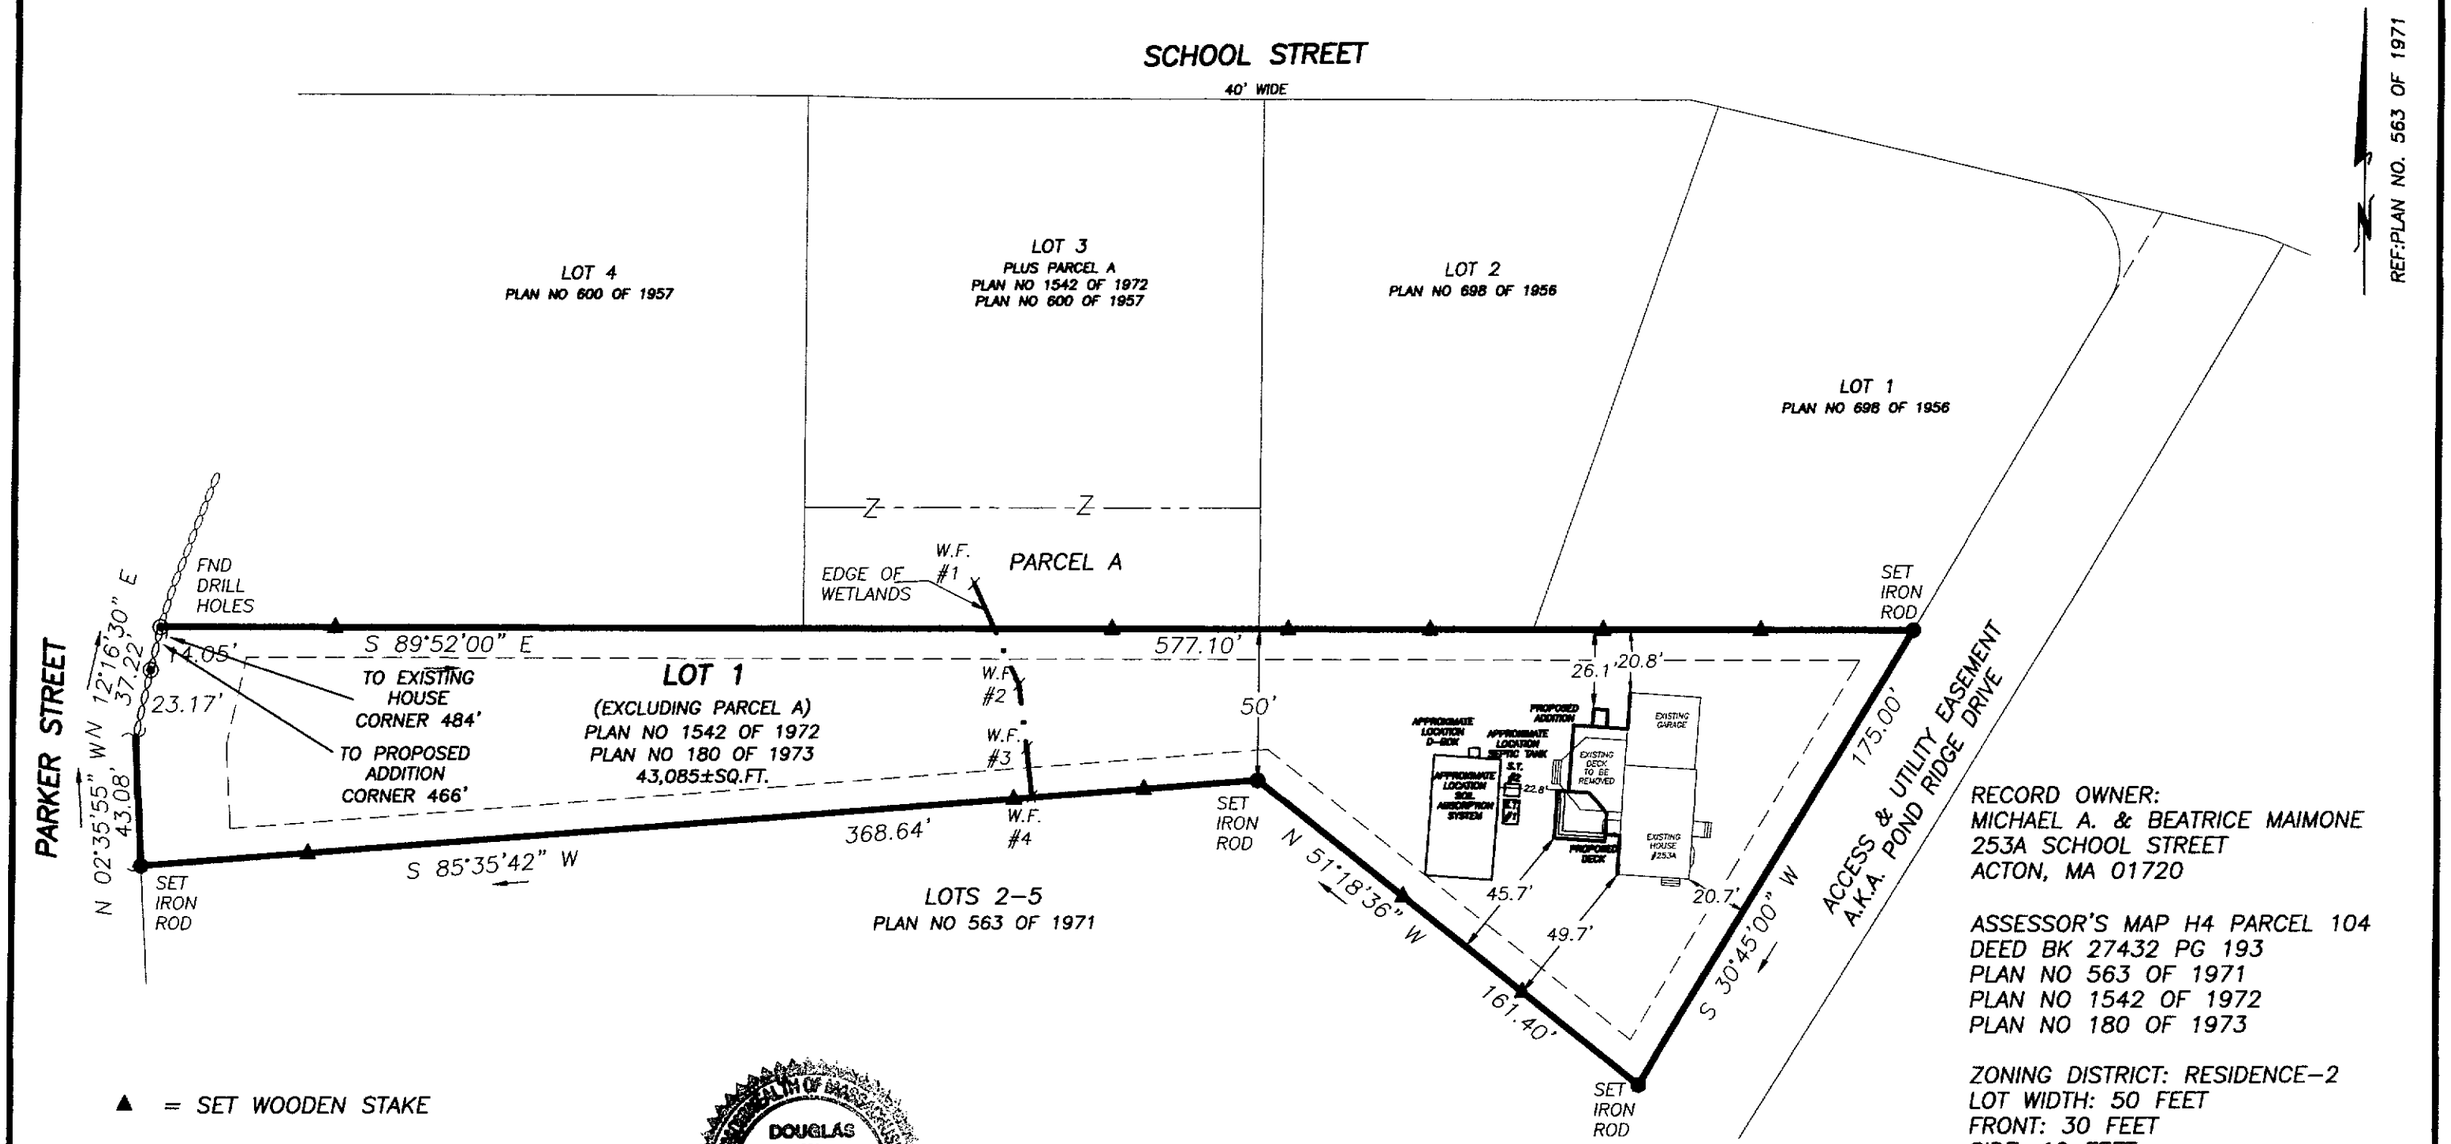

RECORD OWNER:
MICHAEL A. & BEATRICE MAIMONE
253A SCHOOL STREET
ACTON, MA 01720

ASSESSOR'S MAP H4 PARCEL 104
DEED BK 27432 PG 193
PLAN NO 563 OF 1971
PLAN NO 1542 OF 1972
PLAN NO 180 OF 1973

ZONING DISTRICT: RESIDENCE-2
LOT WIDTH: 50 FEET
FRONT: 30 FEET
SIDE: 10 FEET
REAR: 10 FEET

▲ = SET WOODEN STAKE

● = SET IRON ROD

◉ = FOUND DRILL HOLE

SEPTIC AS-BUILT INFORMATION TAKEN FROM AS-BUILT PLAN DATED APRIL 20, 2006 PREPARED BY ABC CESSPOOL CO. INC., LOCATED AT 292 HIGH STREET, ACTON MA 01720

COMMONWEALTH OF MASSACHUSETTS
DOUGLAS W. ANDRYSICK
#34603
PROFESSIONAL LAND SURVEYOR

Douglas W. Andrysick
9/15/15

PROPOSED PLOT PLAN

253A SCHOOL STREET
ACTON, MA 01720

Acton Survey & Engineering
A DIVISION OF HANCOCK ASSOCIATES
97 GREAT ROAD
P.O. BOX 666
ACTON, MA 01720
PH. (978) 263-3666
FAX (978) 635-0218

DATE: 9/15/15	SHEET 1 OF 1
LAYOUT: PPP	
DESIGN: PMC	JOB NO. 18883
DRAWN: PMC	
SCALE: 1"=50'	
DWG:18883-base.dwg	

P:\Carlson Projects\18883\dwg\18883-base.dwg Sep 15, 2015