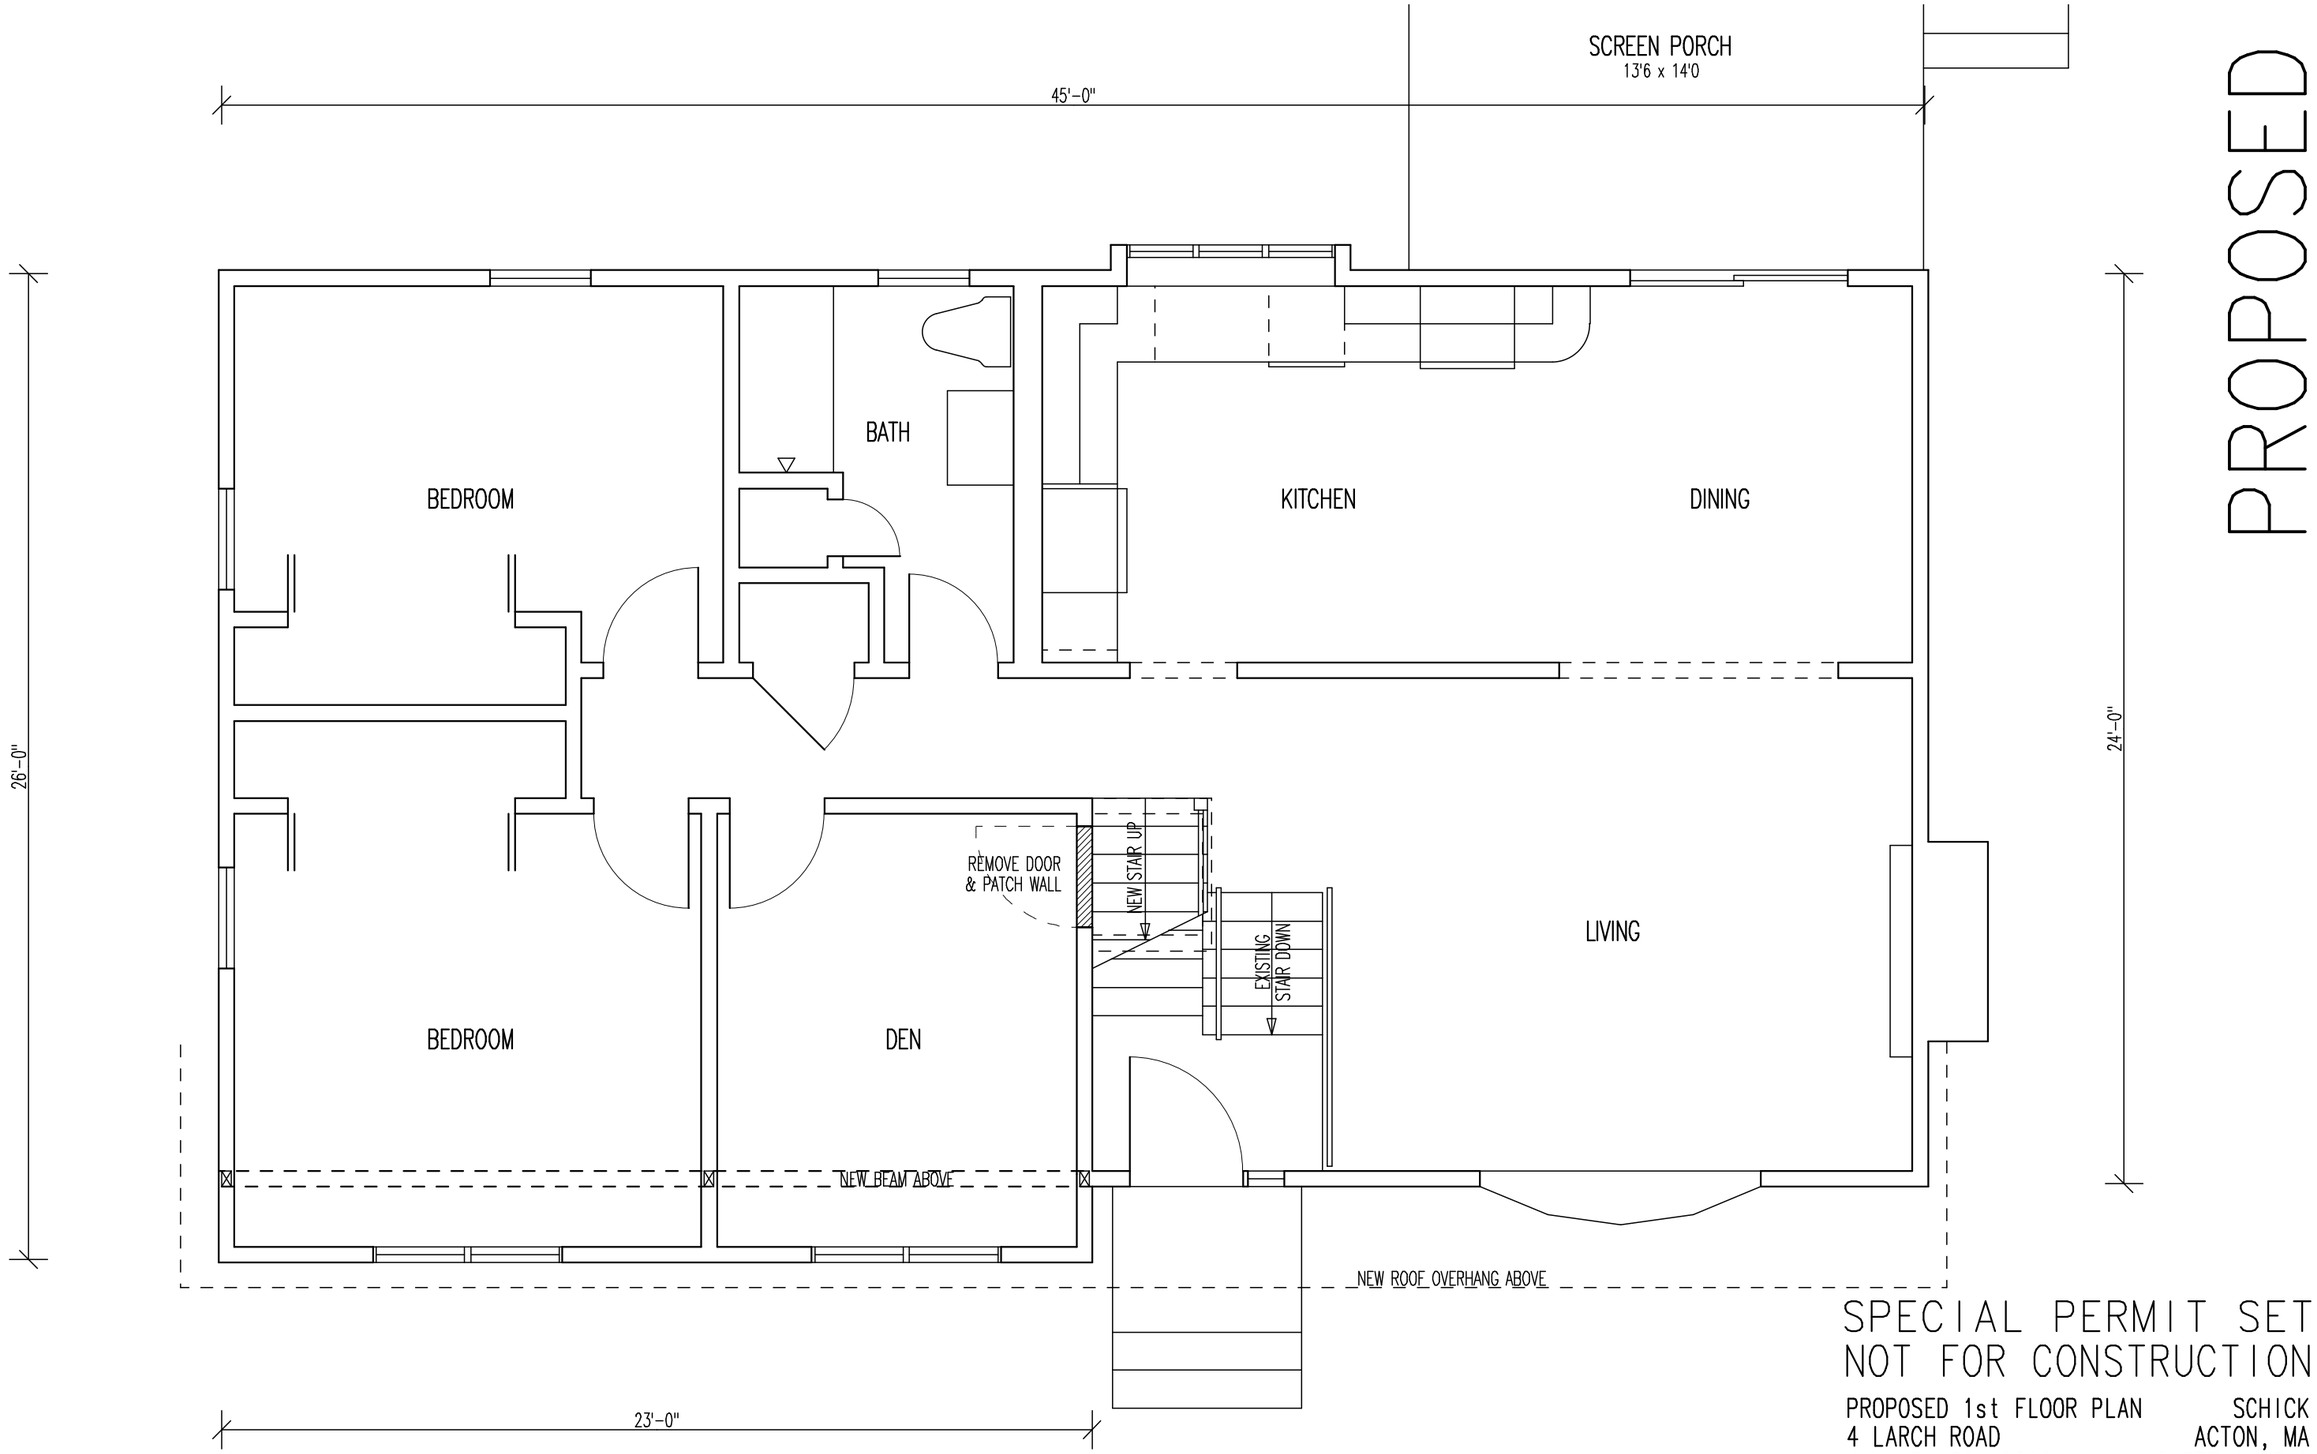

PROPOSED

SPECIAL PERMIT SET
NOT FOR CONSTRUCTION

PROPOSED 1st FLOOR PLAN — SCHICK
4 LARCH ROAD — ACTON, MA
JANUARY 22, 2016 — SHEET 1 OF 9
RICK EIFLER, ARCHITECT, 978-371-1774

0 1 4 8 12
1/4" = 1'-0"
CHECK SCALE

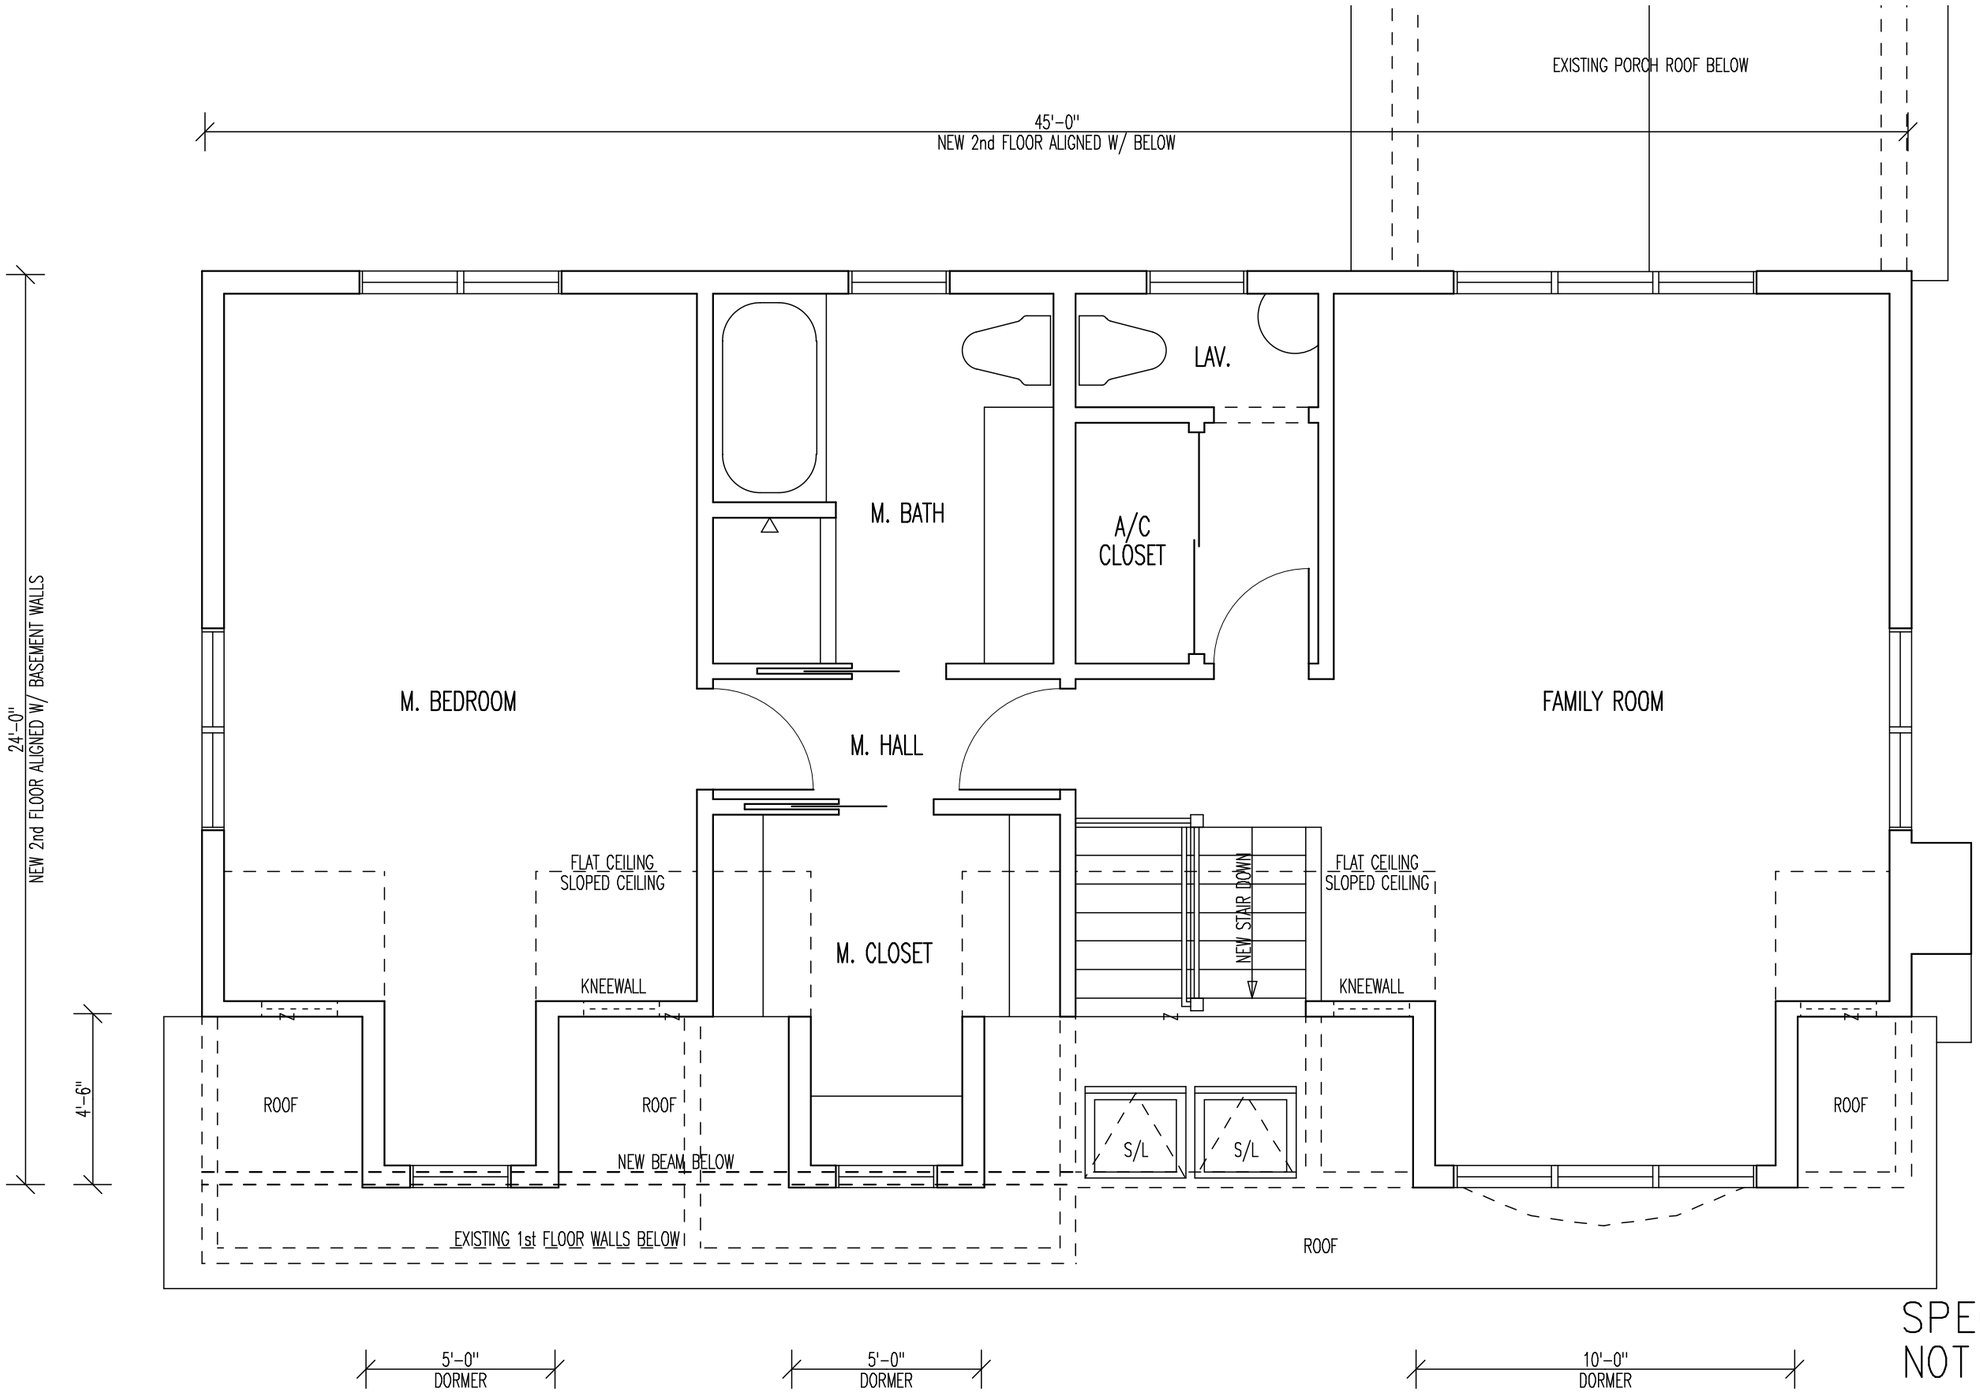

PROPOSED

SPECIAL PERMIT SET
NOT FOR CONSTRUCTION

PROPOSED 2nd FLOOR PLAN — SCHICK
4 LARCH ROAD — ACTON, MA
JANUARY 22, 2016 — SHEET 2 OF 9
RICK EIFLER, ARCHITECT, 978-371-1774

0 1 4 8 12
1/4" = 1'-0" CHECK SCALE

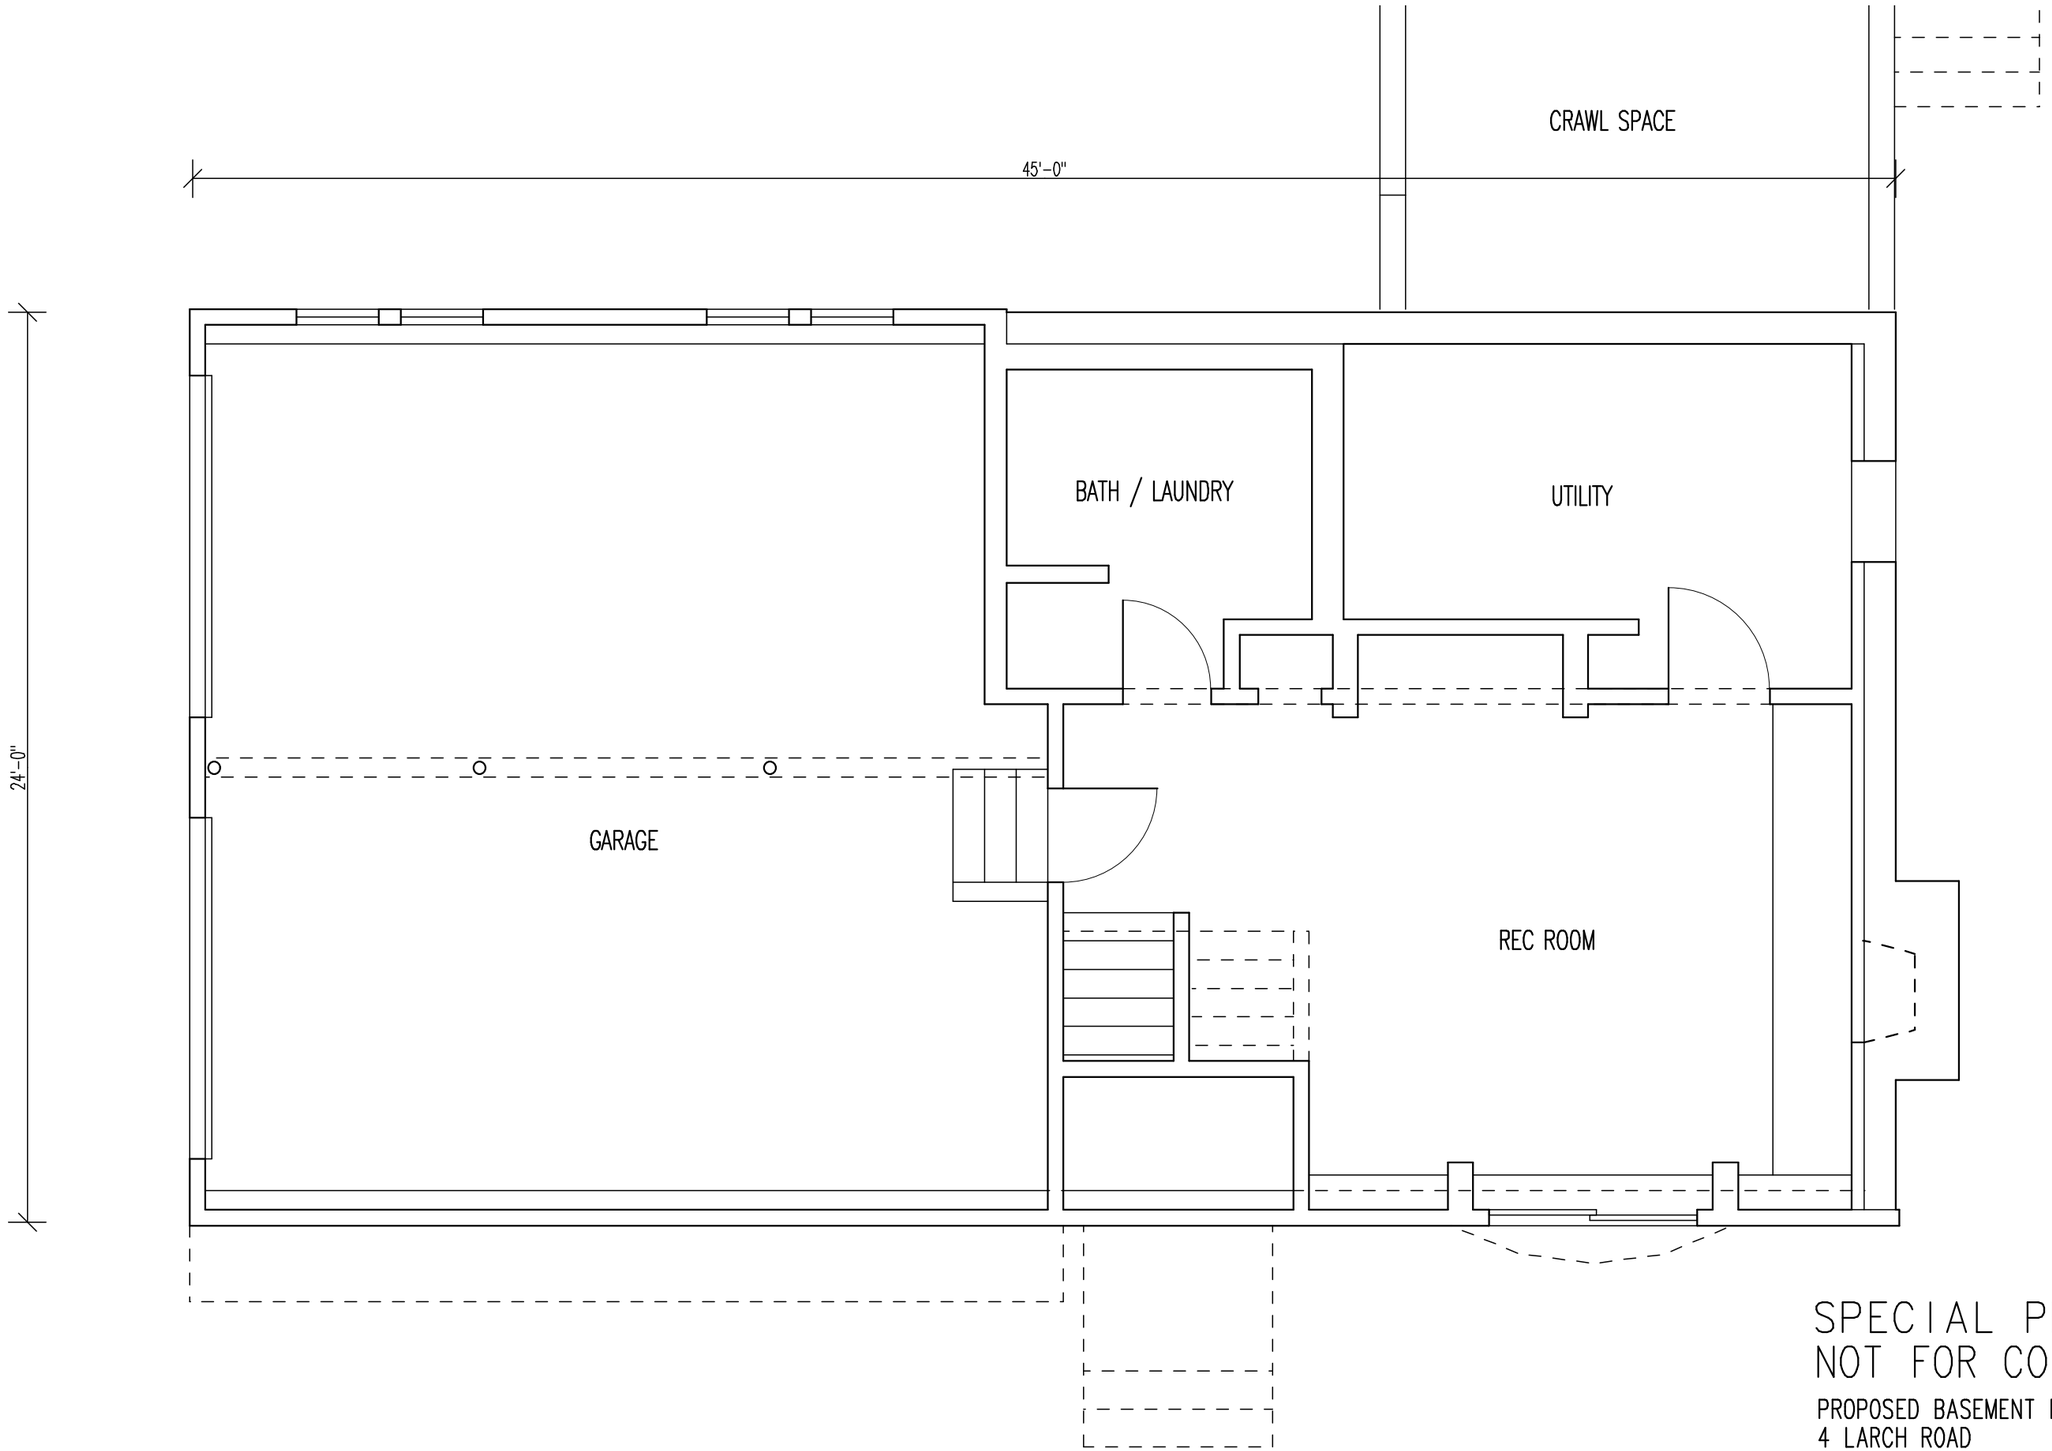

PROPOSED

SPECIAL PERMIT SET
NOT FOR CONSTRUCTION

PROPOSED BASEMENT PLAN — SCHICK
4 LARCH ROAD — ACTON, MA
JANUARY 22, 2016 — SHEET 3 OF 9
RICK EIFLER, ARCHITECT, 978-371-1774

0 1 4 8 12
1/4" = 1'-0" — CHECK SCALE

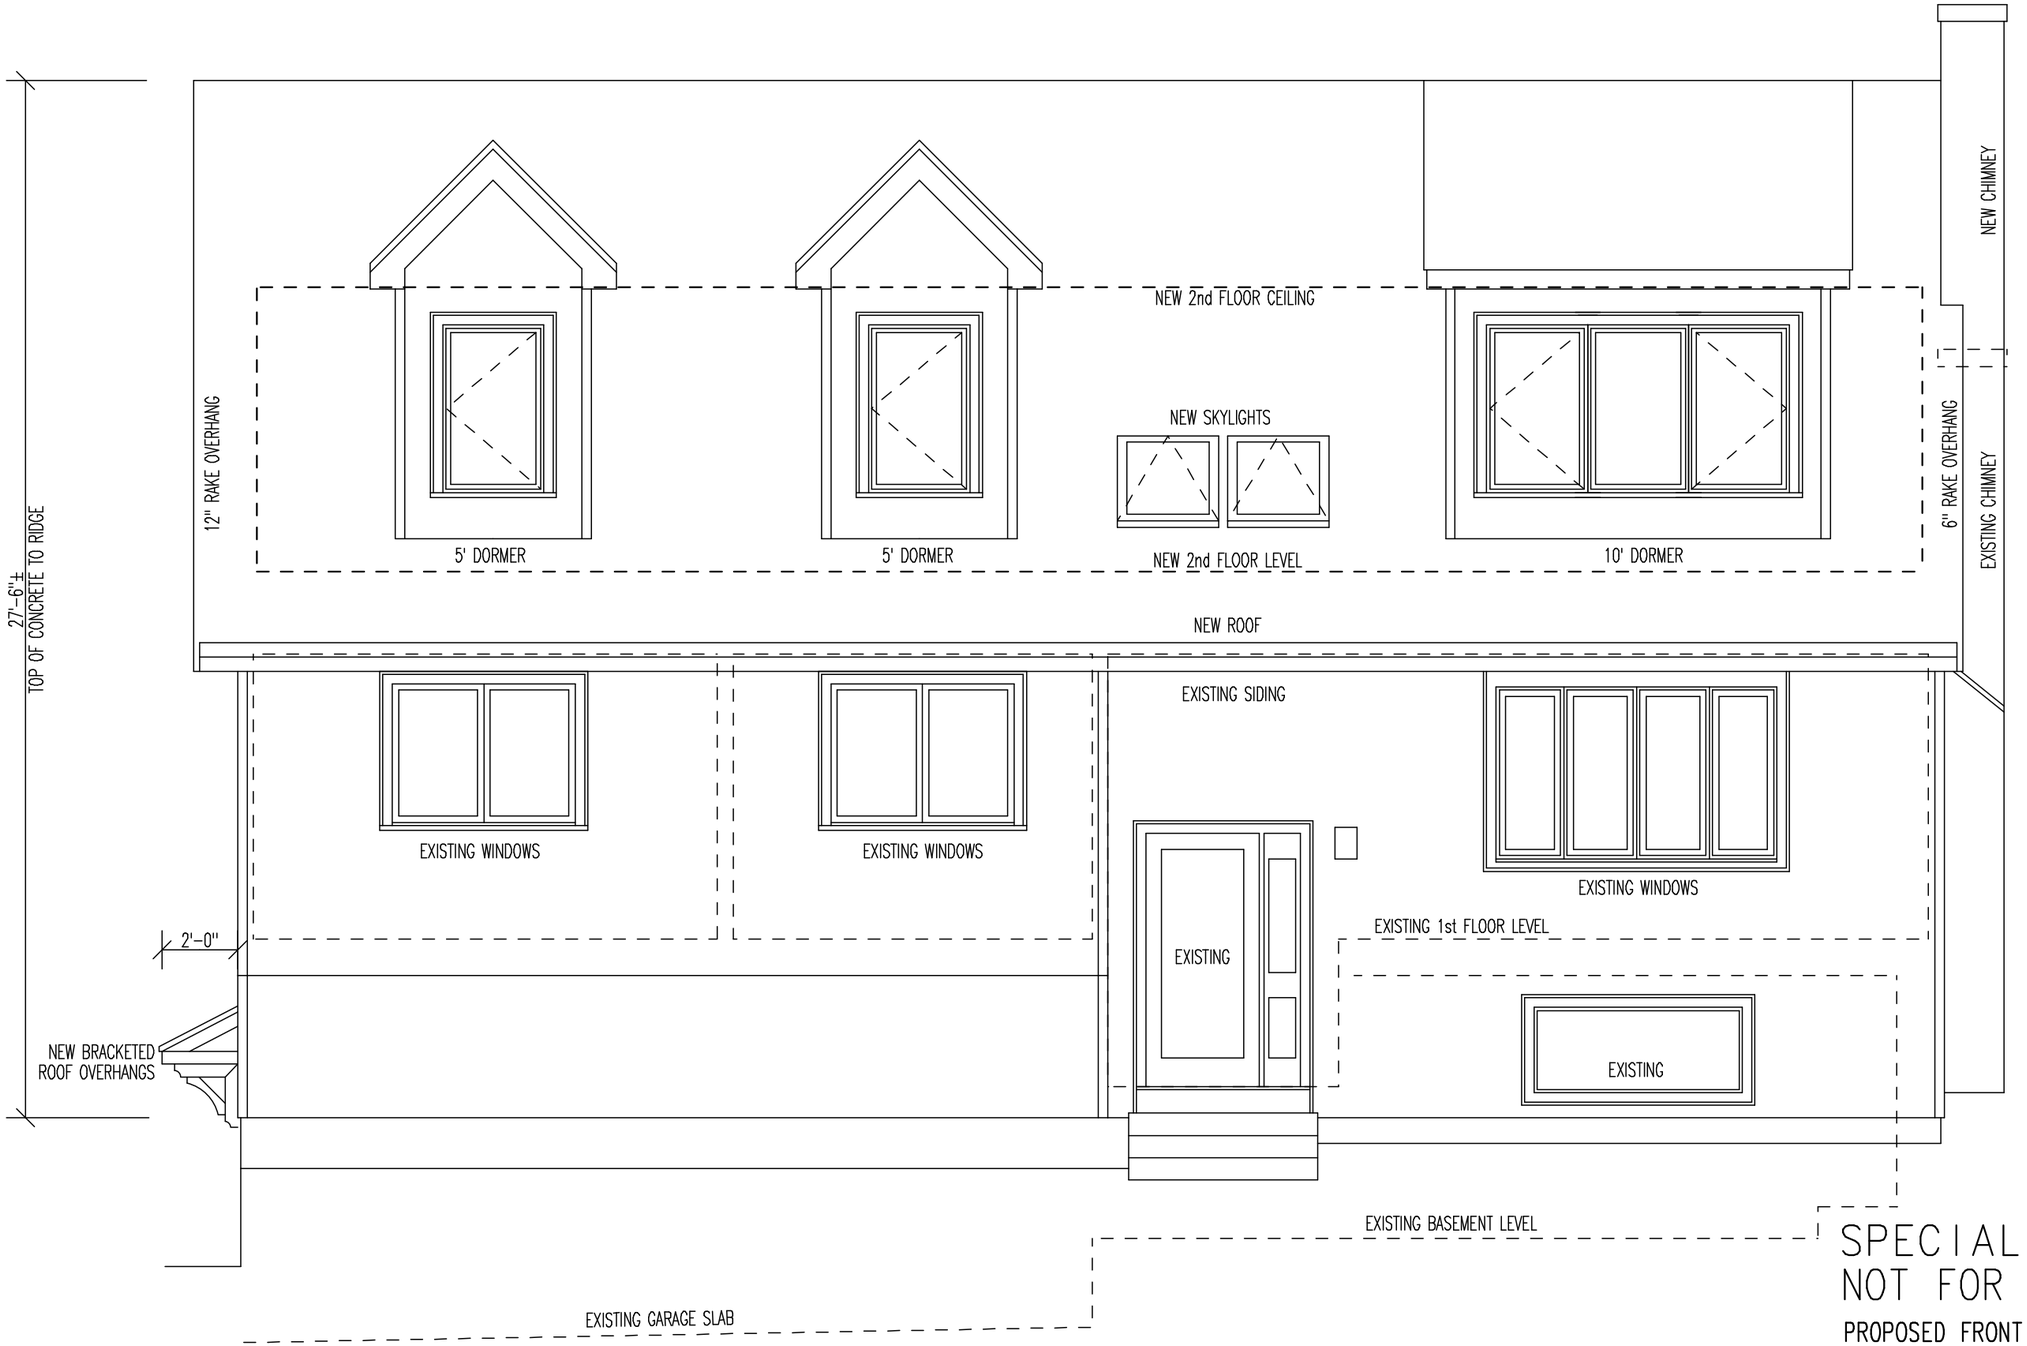

PROPOSED

SPECIAL PERMIT SET
NOT FOR CONSTRUCTION

PROPOSED FRONT ELEVATION — SCHICK
4 LARCH ROAD — ACTON, MA
JANUARY 22, 2016 — SHEET 4 OF 9
RICK EIFLER, ARCHITECT, 978-371-1774

0 1 4 8 12
1/4" = 1'-0"
CHECK SCALE

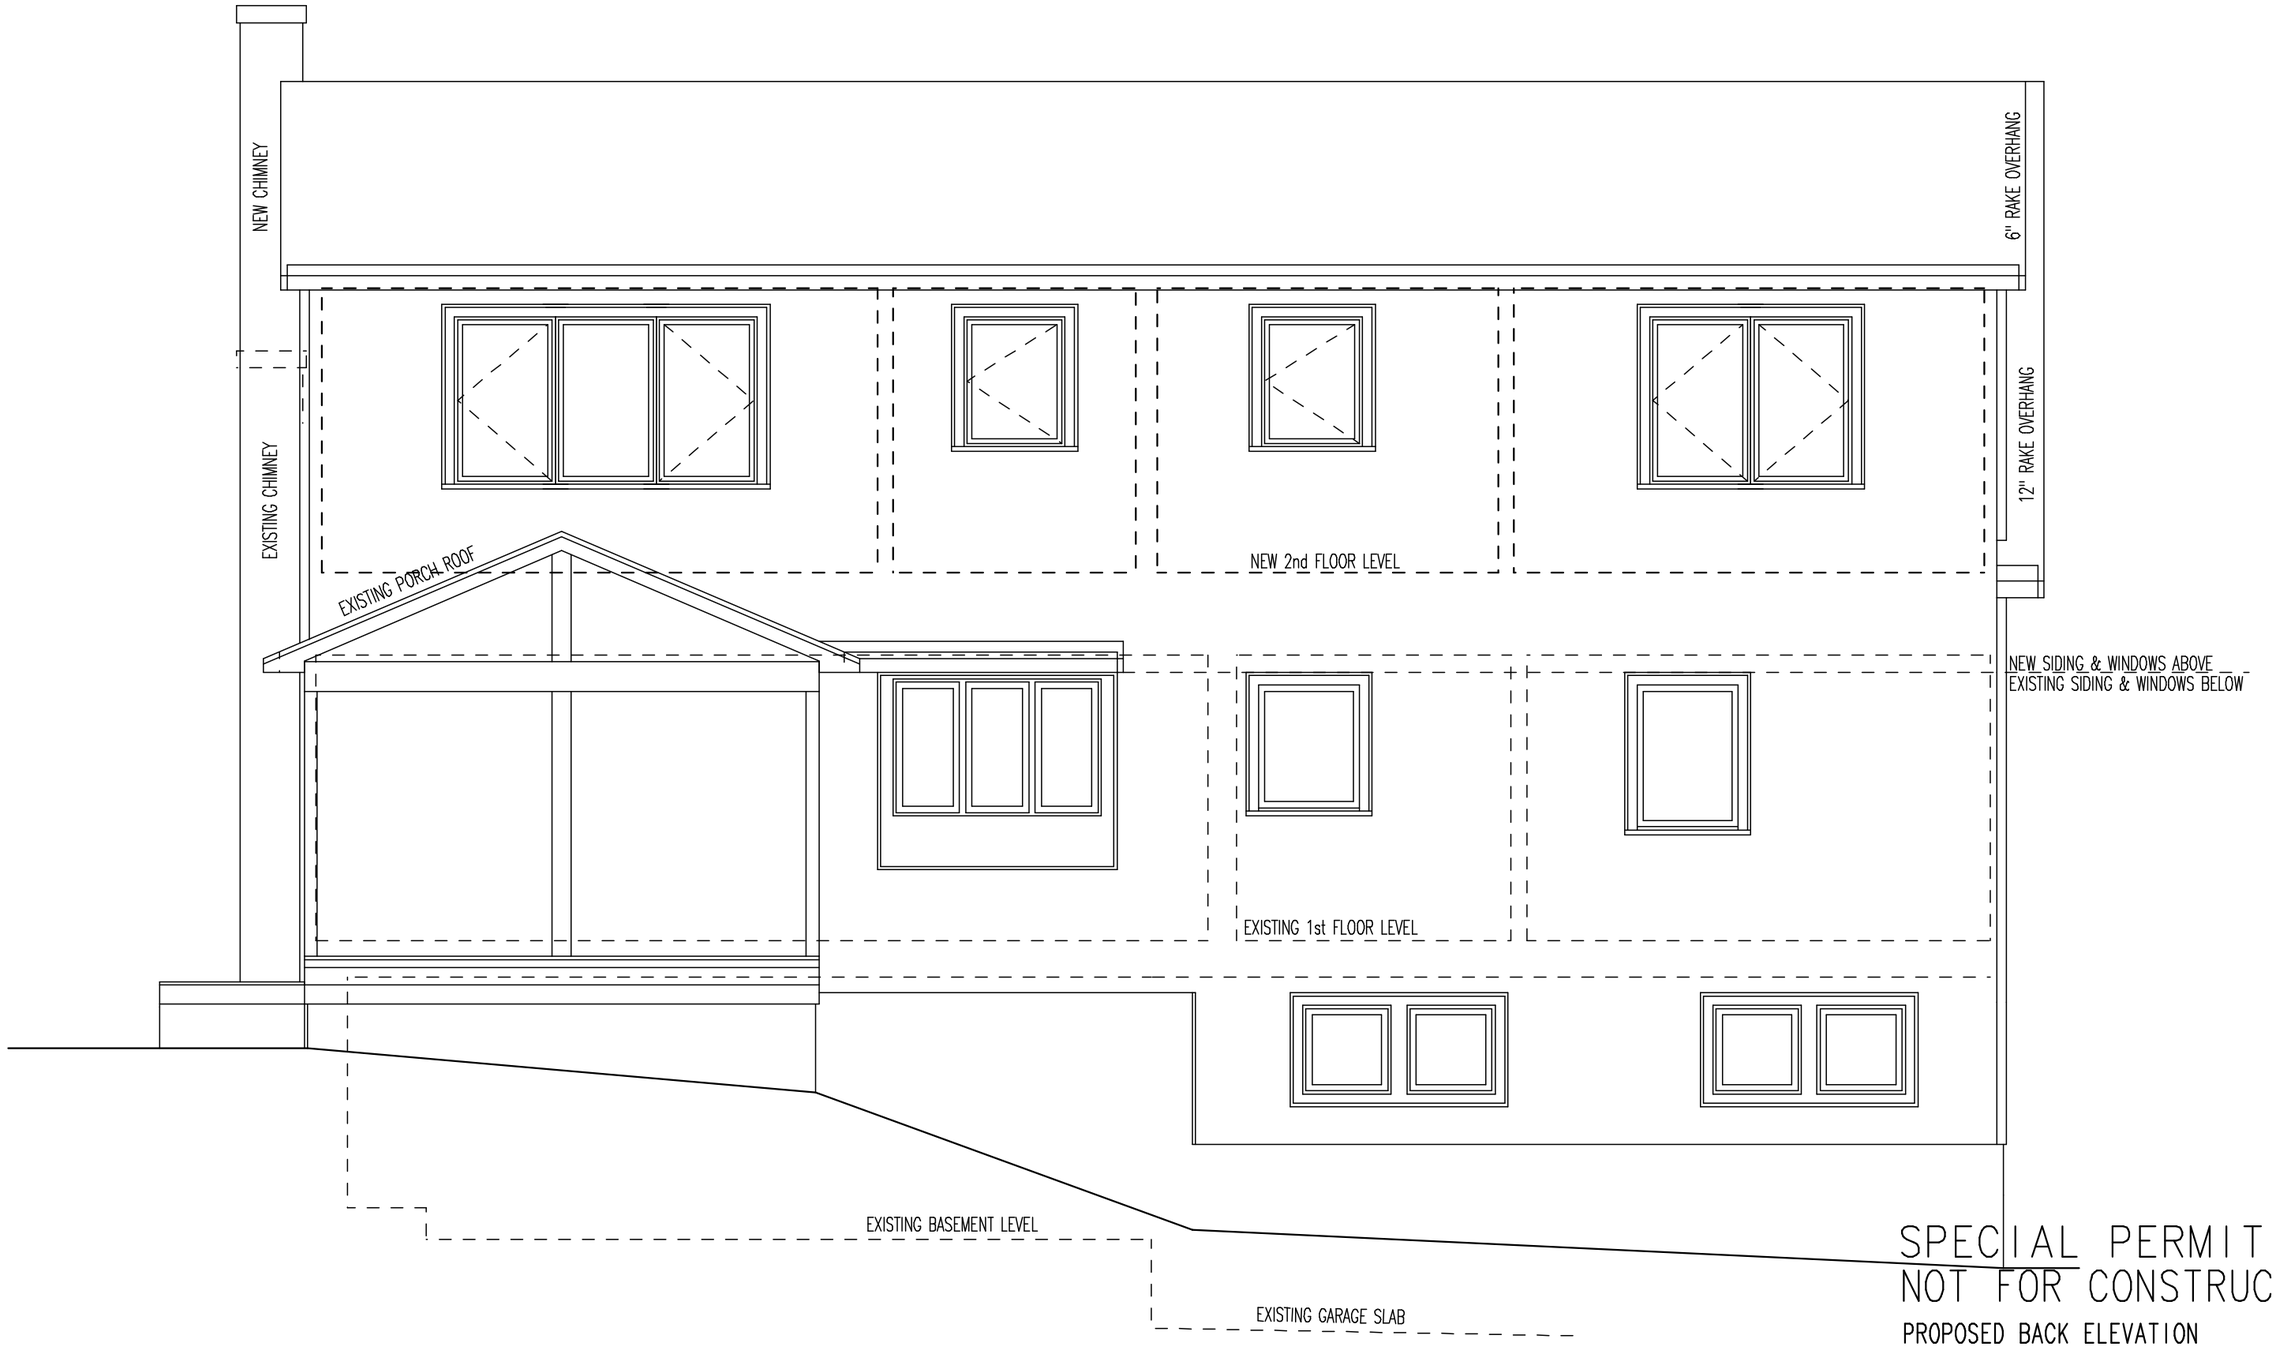

PROPOSED

SPECIAL PERMIT SET
NOT FOR CONSTRUCTION

PROPOSED BACK ELEVATION — SCHICK
4 LARCH ROAD — ACTON, MA
JANUARY 22, 2016 — SHEET 5 OF 9
RICK EIFLER, ARCHITECT, 978-371-1774

0 1 4 8 12
1/4" = 1'-0" CHECK SCALE

PROPOSED

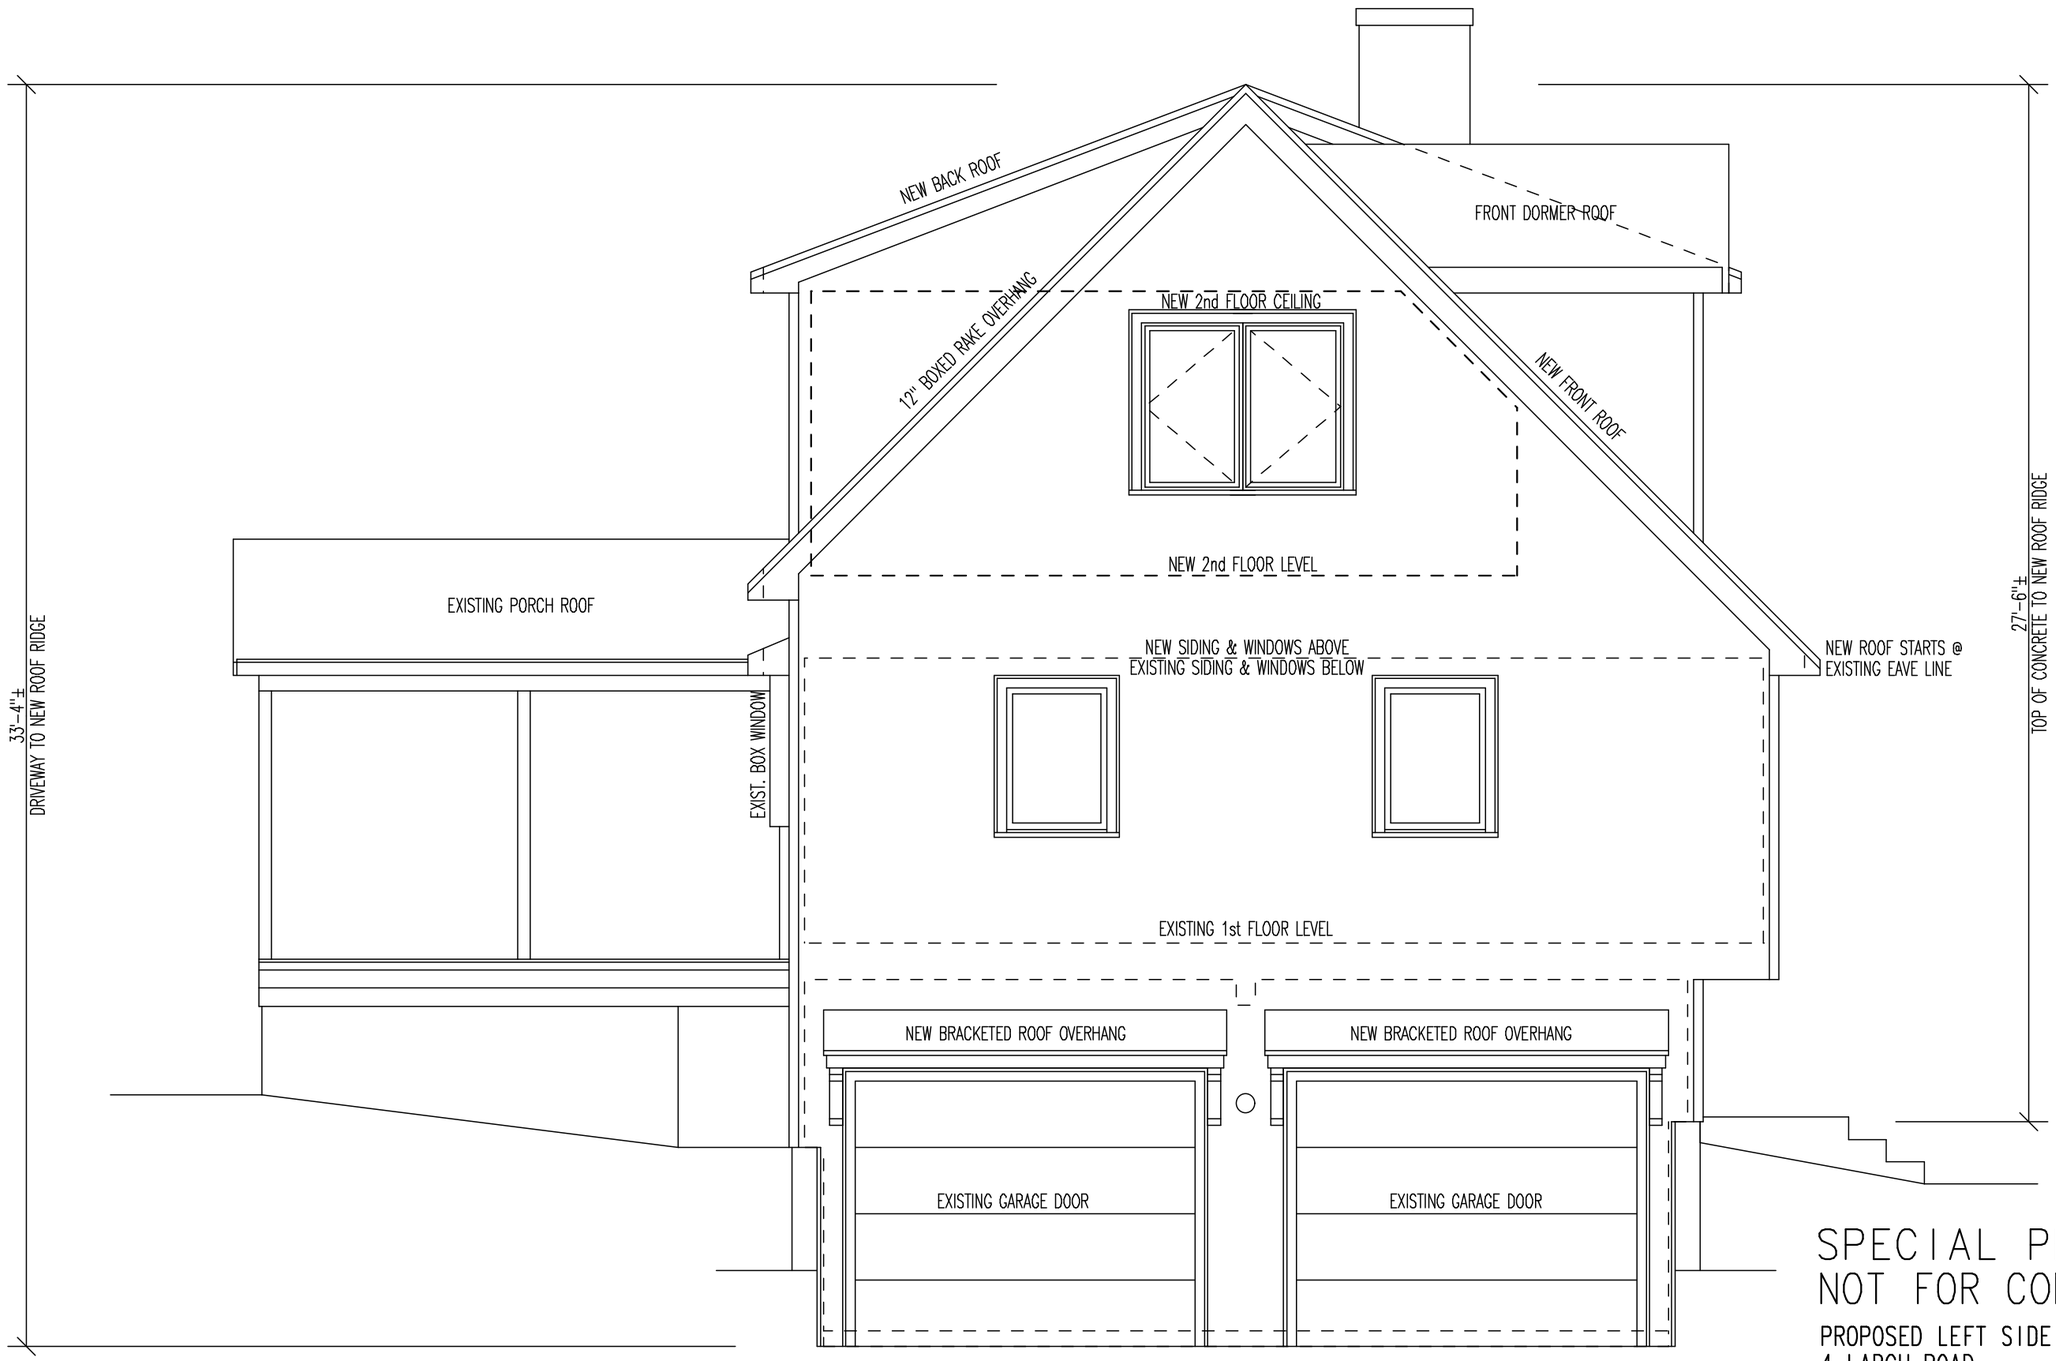

SPECIAL PERMIT SET
NOT FOR CONSTRUCTION

PROPOSED LEFT SIDE — SCHICK
4 LARCH ROAD — ACTON, MA
JANUARY 22, 2016 — SHEET 6 OF 9
RICK EIFLER, ARCHITECT, 978-371-1774

0 1 4 8 12
1/4" = 1'-0" — CHECK SCALE

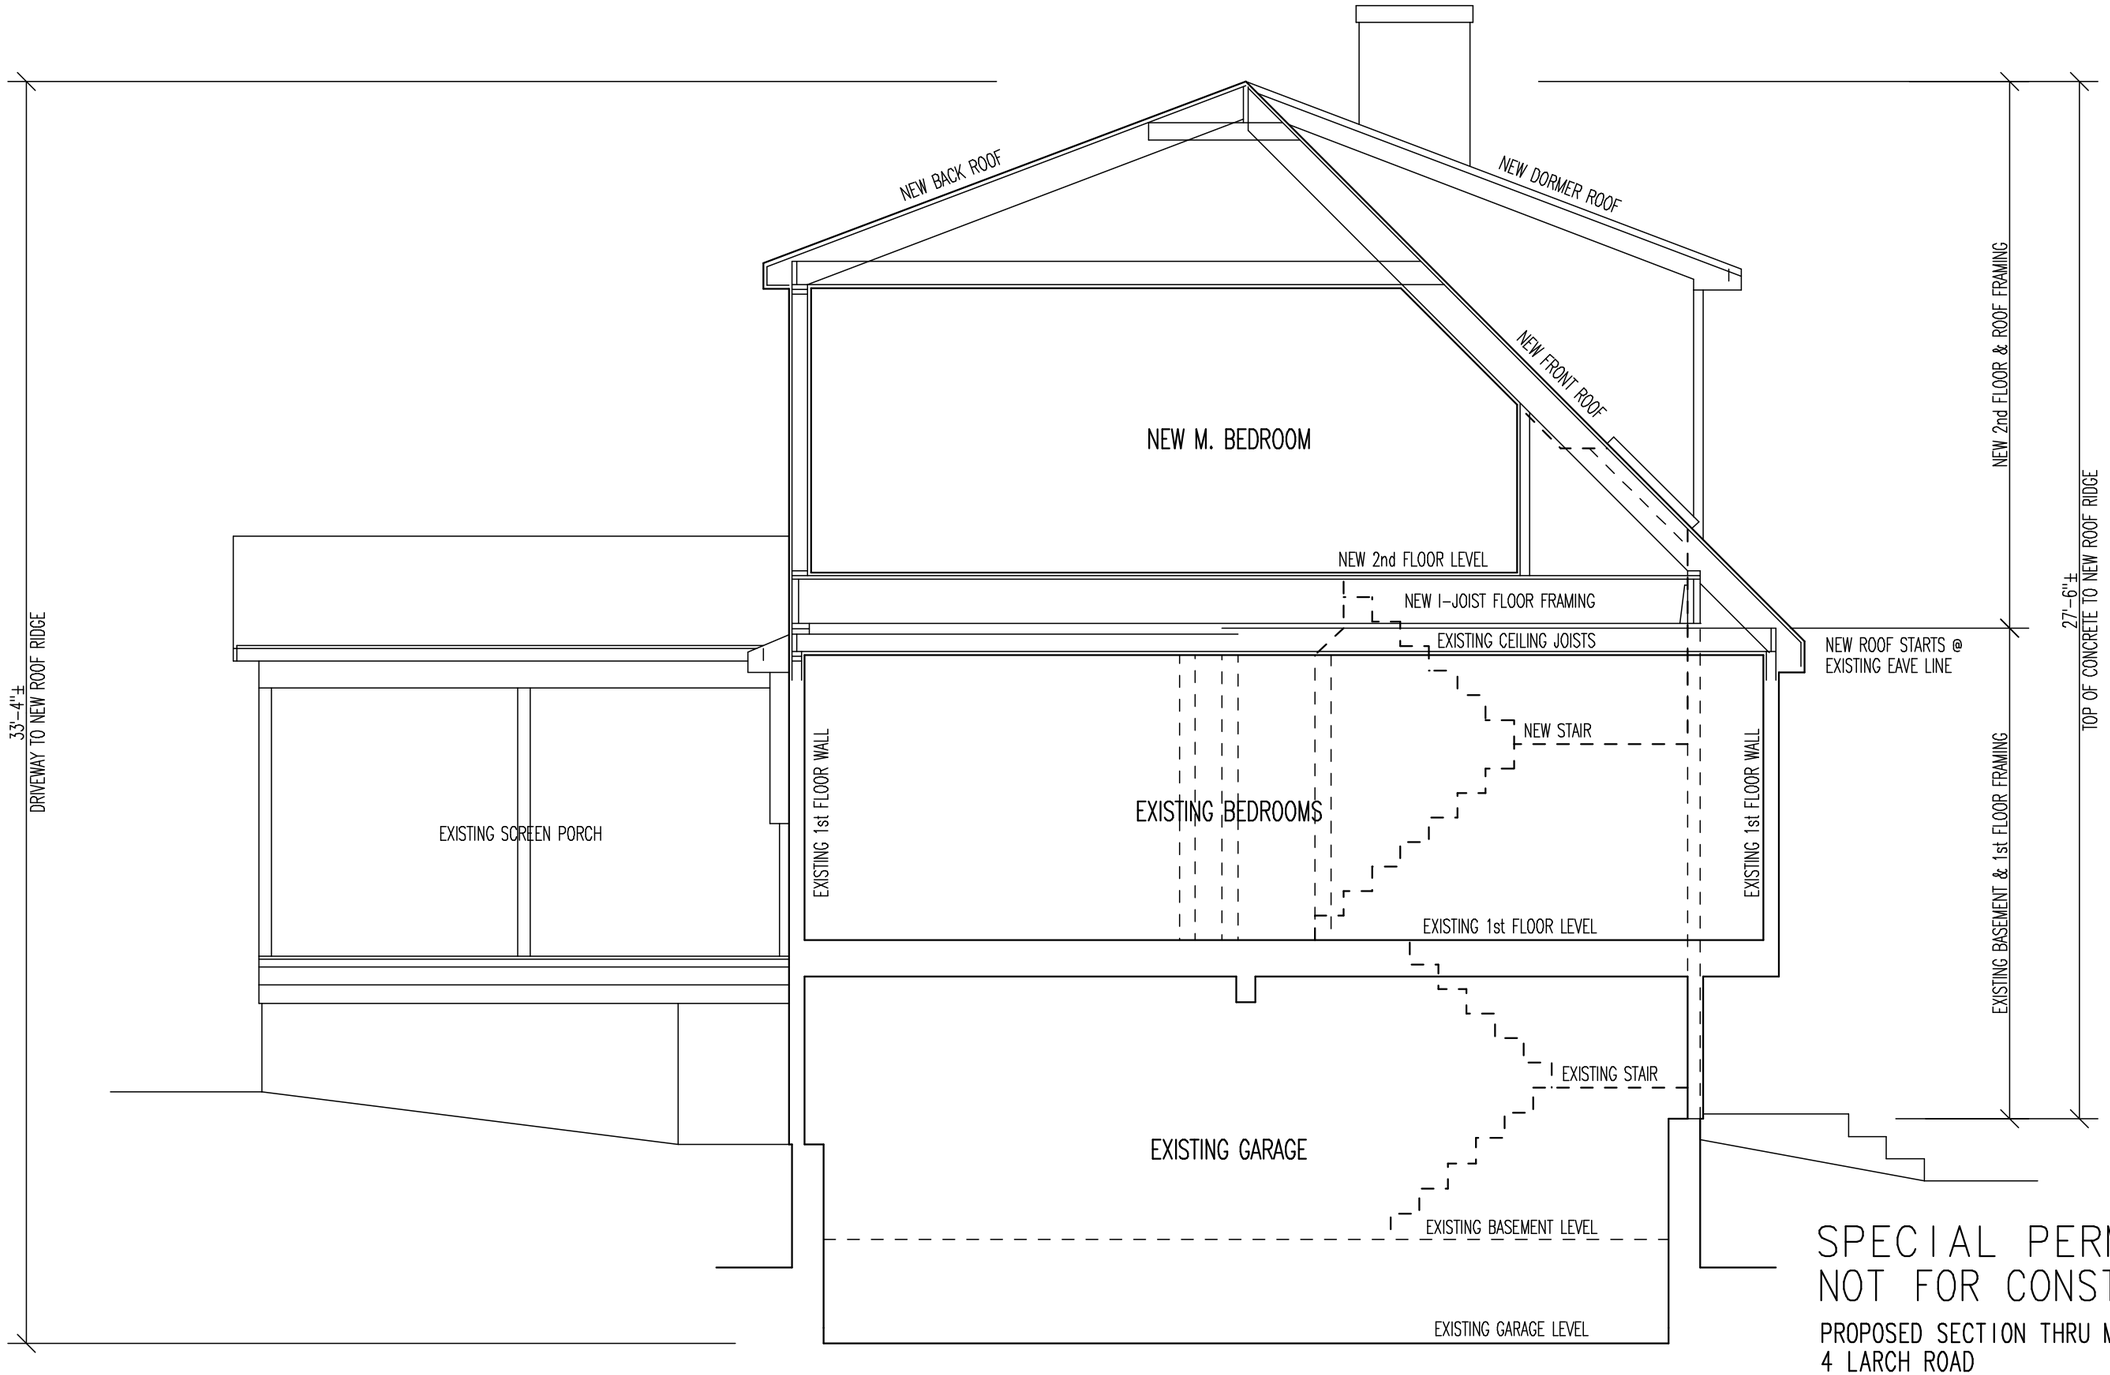

PROPOSED

SPECIAL PERMIT SET
NOT FOR CONSTRUCTION

PROPOSED SECTION THRU M.B.R. SCHICK
4 LARCH ROAD ACTON, MA
JANUARY 22, 2016 SHEET 7 OF 9
RICK EIFLER, ARCHITECT, 978-371-1774

0 1 4 8 12
1/4" = 1'-0" CHECK SCALE

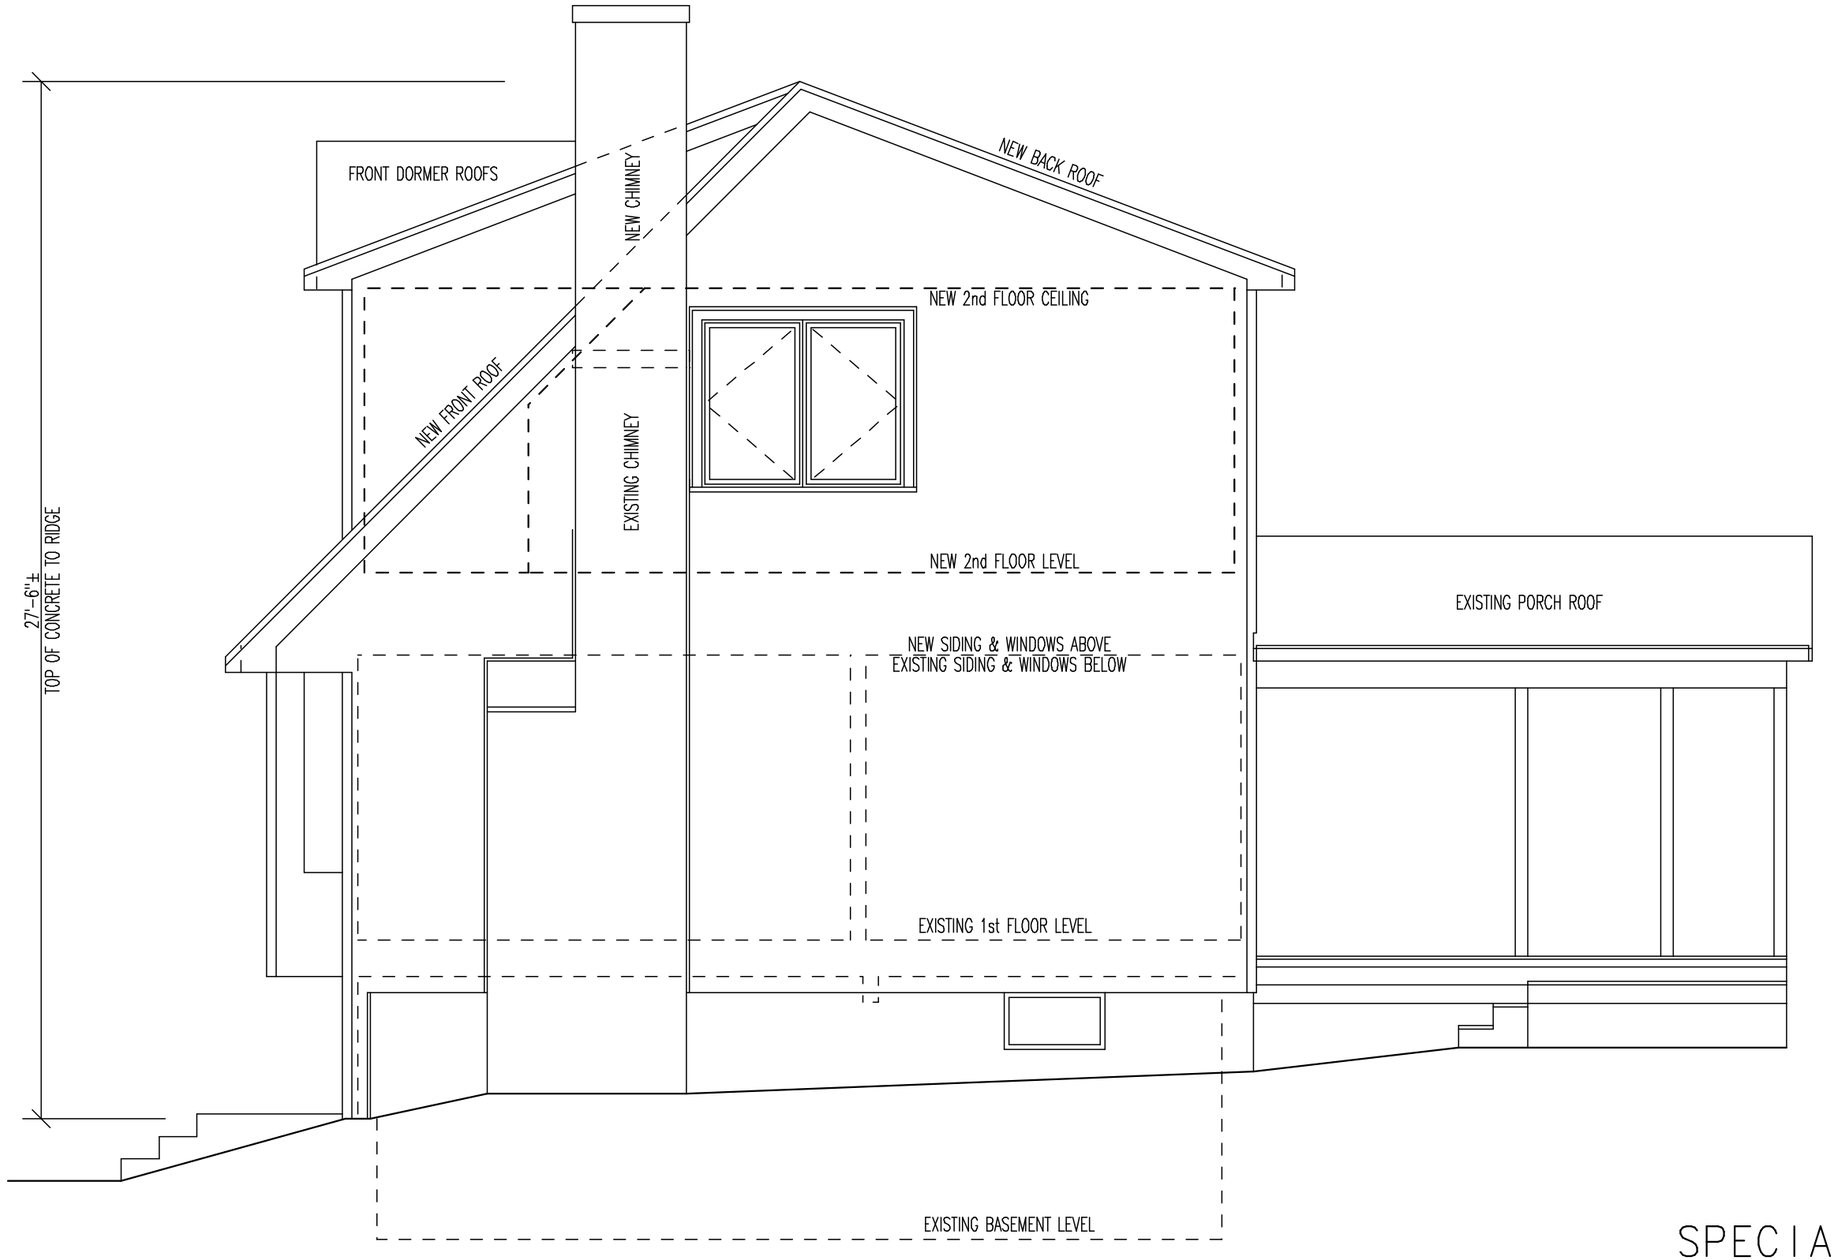

PROPOSED

SPECIAL PERMIT SET
NOT FOR CONSTRUCTION

PROPOSED RIGHT SIDE — SCHICK
4 LARCH ROAD — ACTON, MA
JANUARY 22, 2016 — SHEET 8 OF 9
RICK EIFLER, ARCHITECT, 978-371-1774

0 1 4 8 12
1/4" = 1'-0" — CHECK SCALE

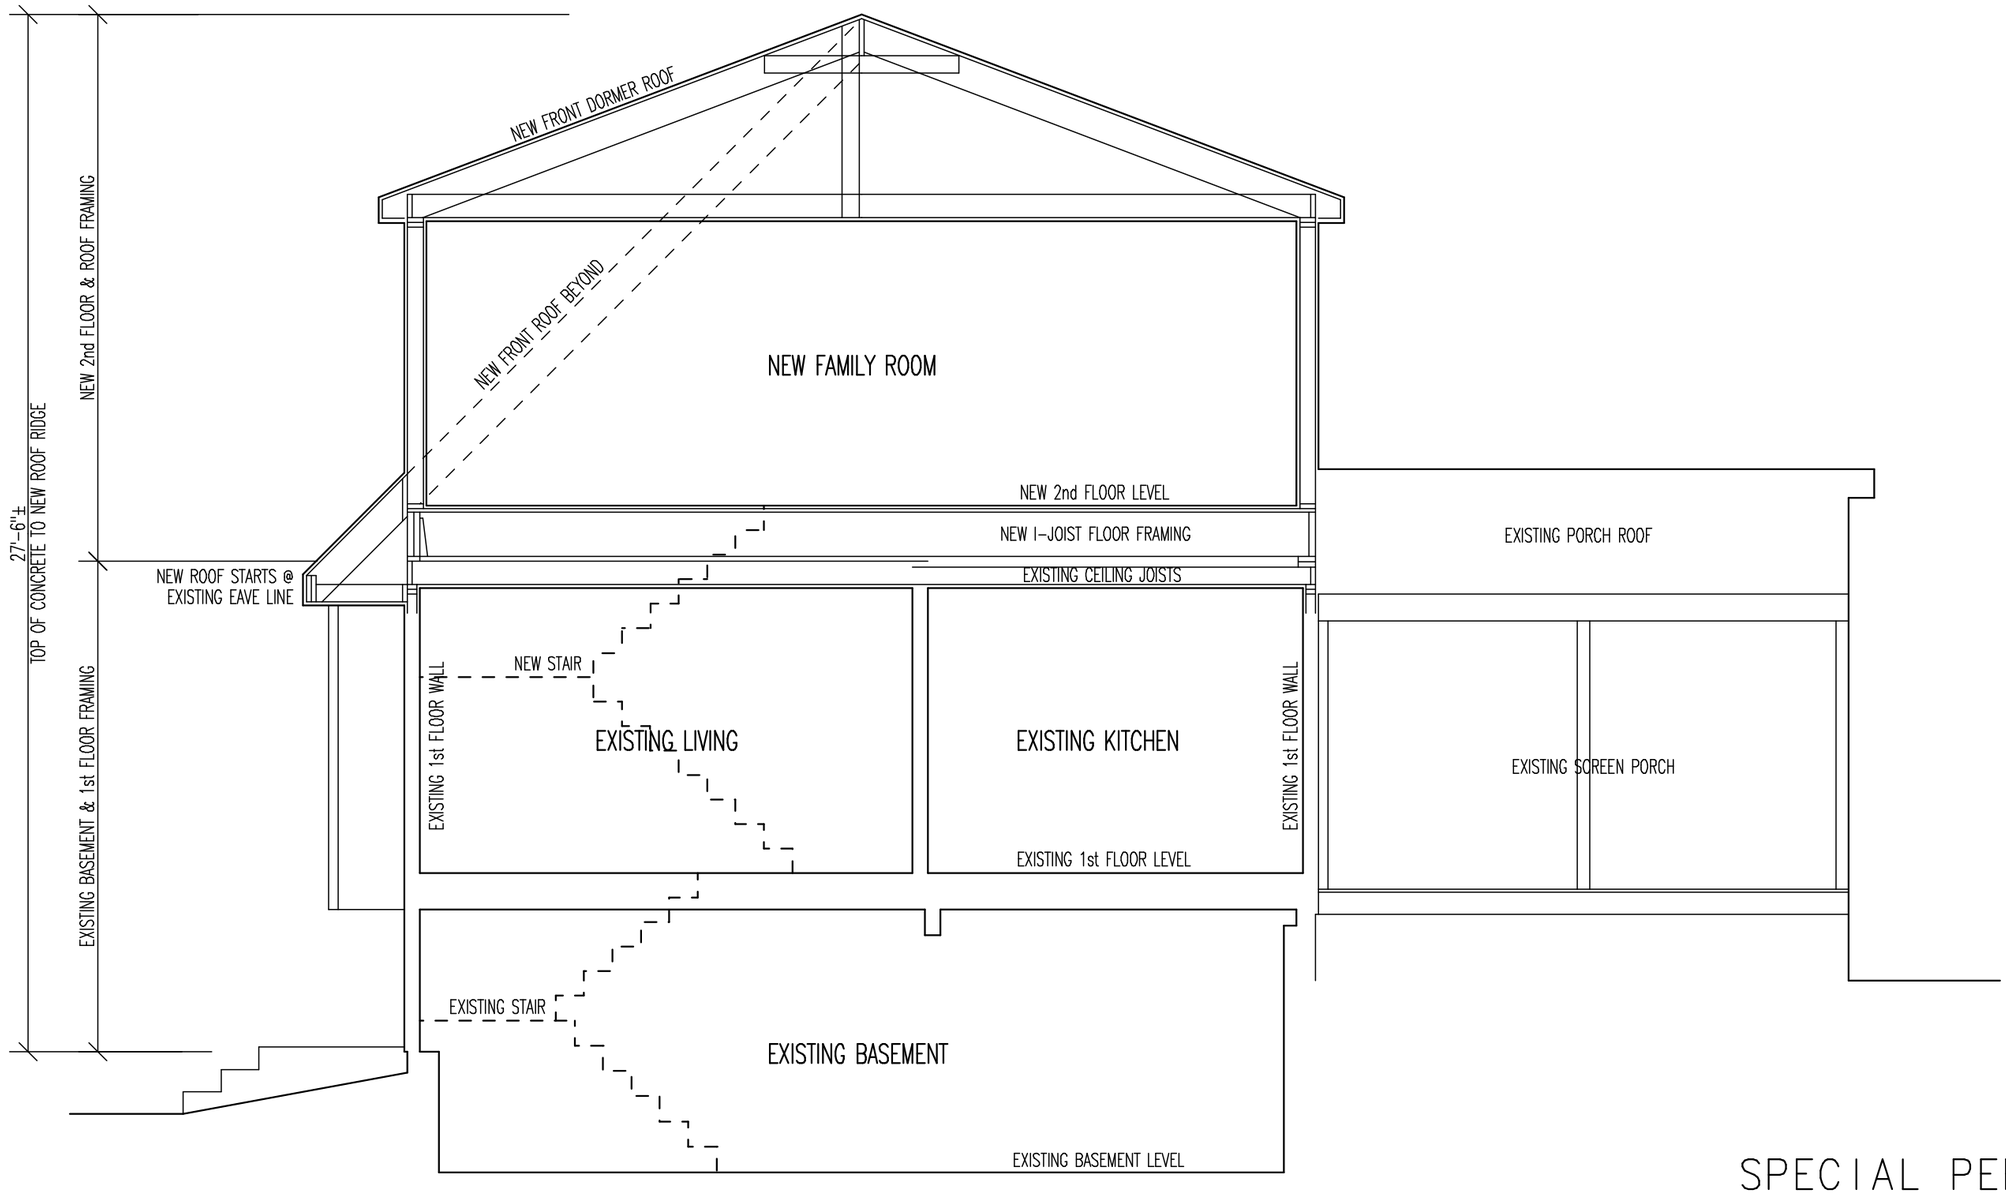

PROPOSED

SPECIAL PERMIT SET
NOT FOR CONSTRUCTION

PROPOSED SECTION THRU FAMILY SCHICK
4 LARCH ROAD ACTON, MA
JANUARY 22, 2016 SHEET 9 OF 9
RICK EIFLER, ARCHITECT, 978-371-1774

0 1 4 8 12
1/4" = 1'-0" CHECK SCALE