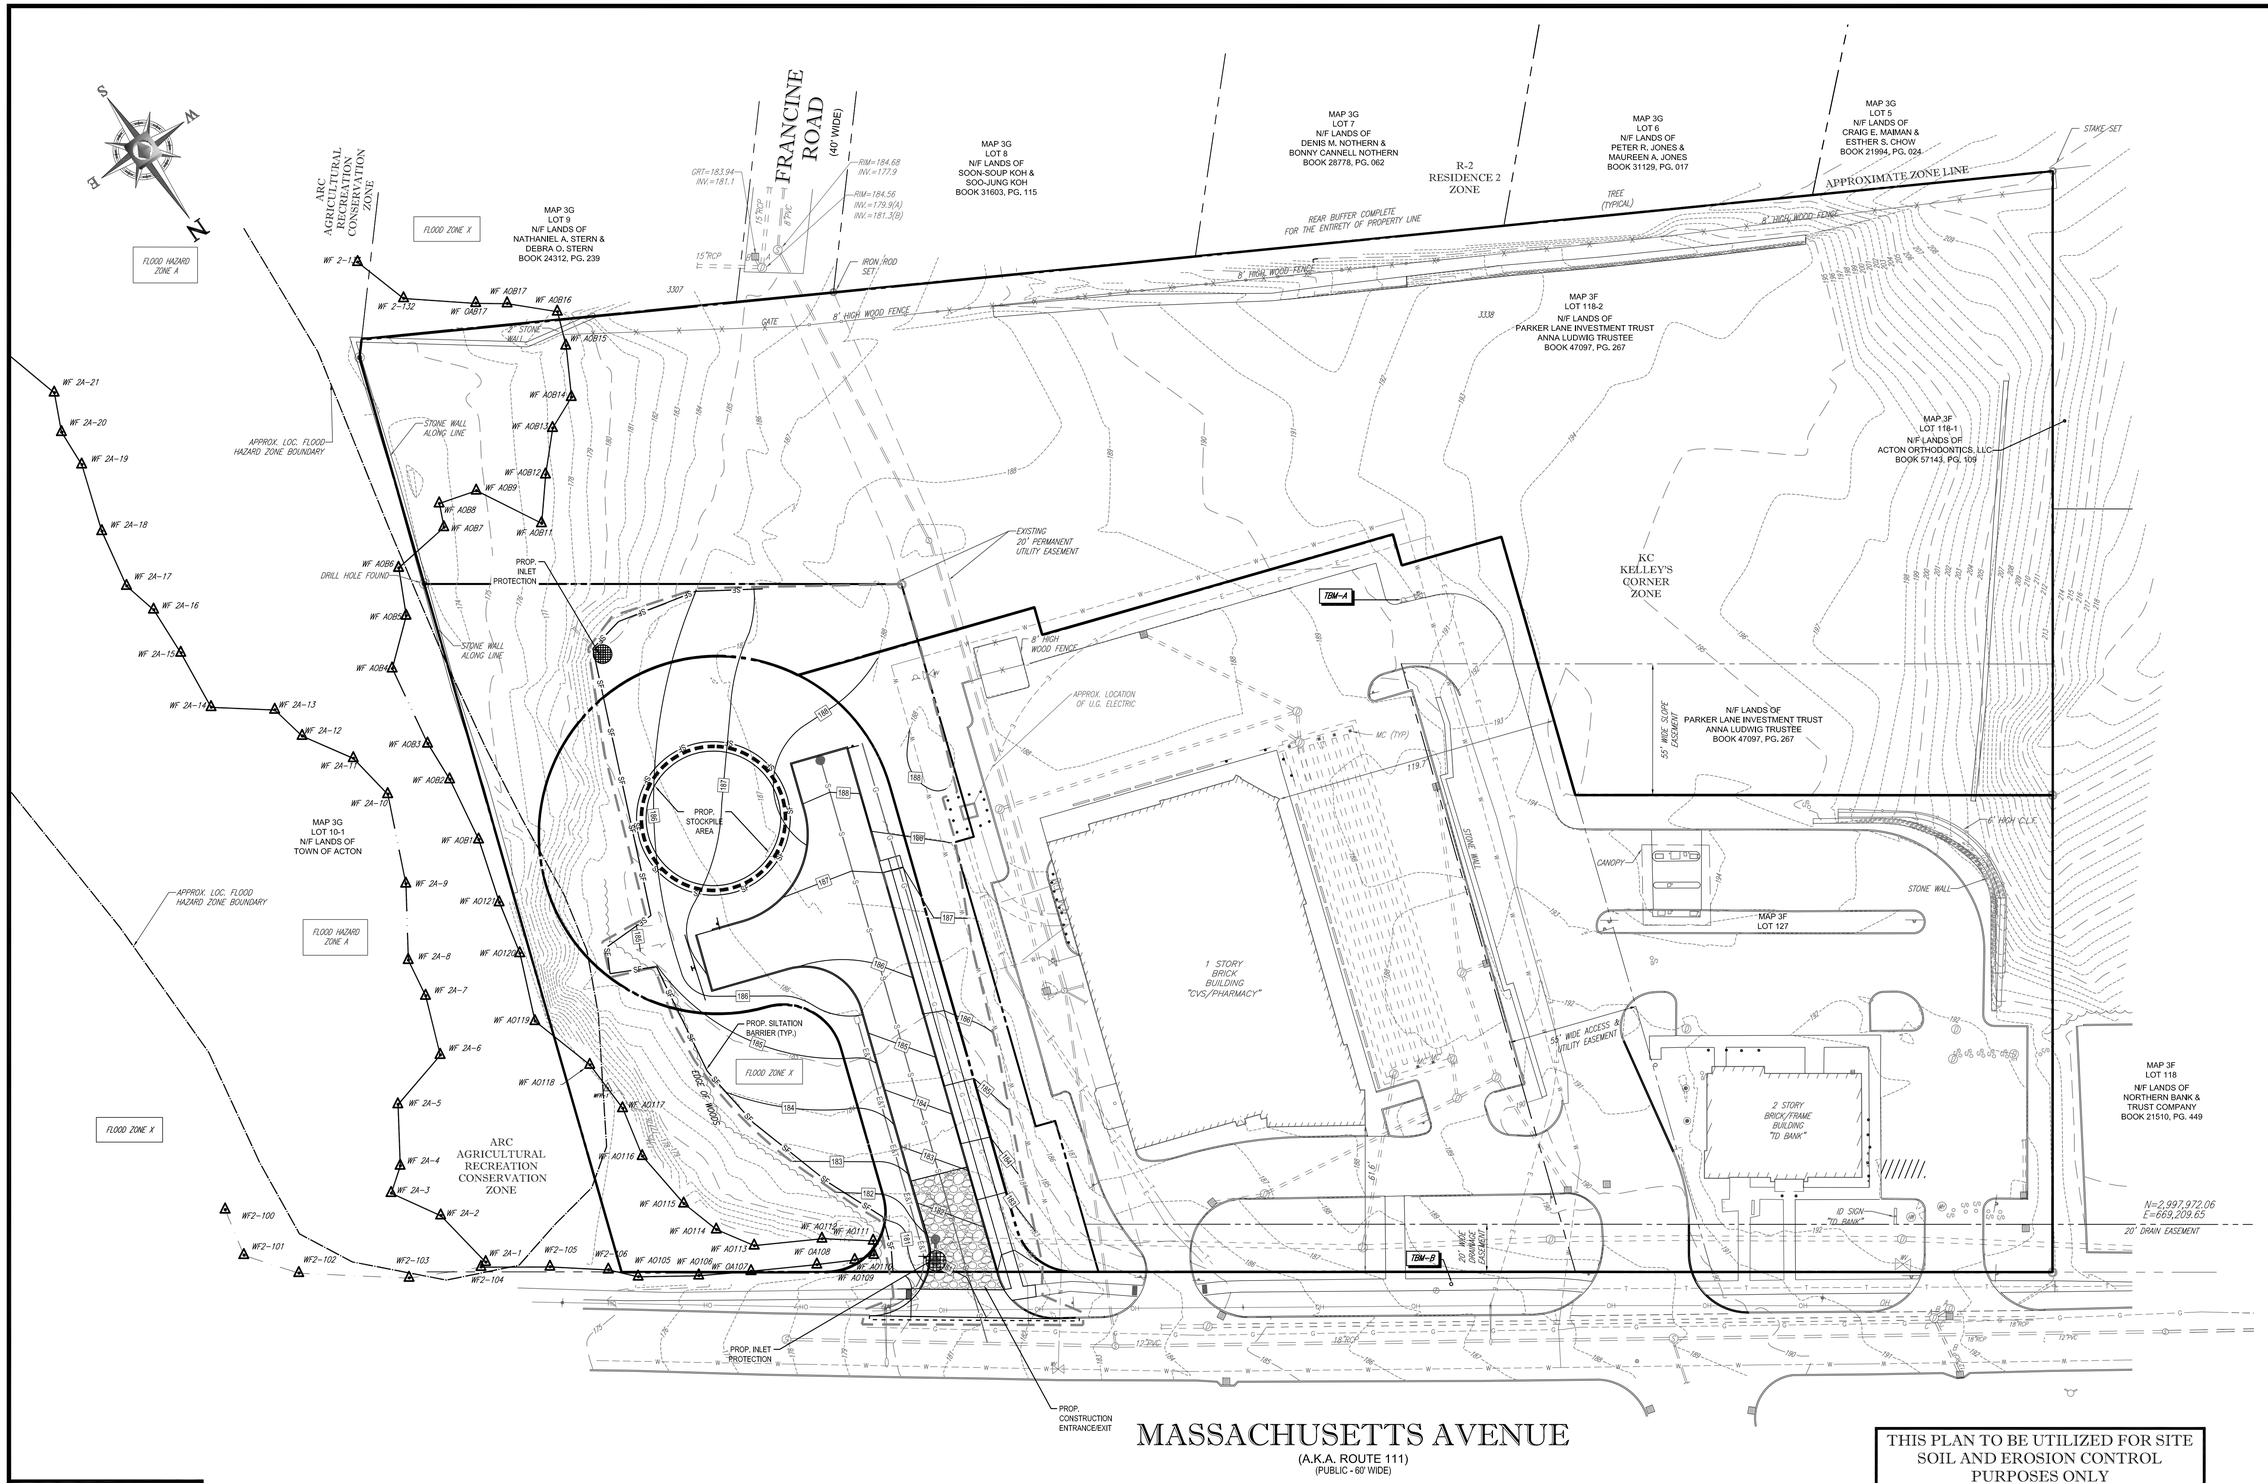

THIS PLAN TO BE UTILIZED FOR SITE SOIL AND EROSION CONTROL PURPOSES ONLY

REFER TO SOIL EROSION CONTROL NOTES & DETAIL SHEET FOR EROSION NOTES AND DETAILS

DATE OF APPROVAL: _____

DATE OF ENDORSEMENT: _____

30 15 7.5 0 30
1"= 30'

811
Know what's below.
Call before you dig.

BOHLER ENGINEERING

SITE CIVIL AND CONSULTING ENGINEERING
LAND DEVELOPMENT LANDSCAPE ARCHITECTURE
SITE/TRAFFIC DESIGN TRANSPORTATION SERVICES

- UPSTATE NEW YORK
- NEW ENGLAND
- SOUTHEASTERN PA
- NEW YORK METRO
- NEW YORK, NY
- NEW JERSEY
- PHILADELPHIA, PA
- LEHIGH VALLEY, PA
- SOUTHERN NEW JERSEY
- REHOBOTH BEACH, DE
- BALTIMORE, MD
- WASHINGTON, MARYLAND
- NORTHERN VIRGINIA
- CENTRAL VIRGINIA
- RALEIGH, NC
- CHARLOTTE, NC
- TAMPA, FL
- ORLANDO, FLORIDA

THE INFORMATION, DESIGNS AND CONCEPTS THEREIN ARE THE PROPERTY OF BOHLER ENGINEERING, AND ARE PROVIDED FOR YOUR USE ONLY FOR PROJECT PURPOSES. ANY ALTERATIONS, REPRODUCTIONS OR REPRODUCTIONS WITHOUT WRITTEN AUTHORIZATION FROM BOHLER ENGINEERING, ON ANY APPROVED, SIGNED AND SEALED PLANS, SHALL BE VOID FOR CONSTRUCTION PURPOSES.

REVISIONS

REV	DATE	COMMENT	BY
1	03/08/16	REVISED PER NEW SURVEY	CFD
2			
3			
4			
5			
6			
7			
8			
9			
10			
11			
12			
13			
14			
15			

PROJECT No.:	W151042
DRAWN BY:	KBS
CHECKED BY:	RMM/JGS
DATE:	02/22/16
SCALE:	AS NOTED
CAD I.D.:	W151042_DEF_SUB2

PROJECT:
PRELIMINARY PLAN
OF
SOUTHEAST KELLEY'S CORNER LOTS
FOR
394 MASSACHUSETTS AVENUE , LLC

LOCATION OF SITE
MASSACHUSETTS AVENUE
TOWN OF ACTON
MIDDLESEX COUNTY,MA

BOHLER ENGINEERING
352 TURNPIKE ROAD
SOUTHBOROUGH, MA 01772
Phone: (508) 480-9900
Fax: (508) 480-9080
www.BohlerEngineering.com

J.G. SWERLING
PROFESSIONAL ENGINEER
MASSACHUSETTS LICENSE No. 44697
NEW HAMPSHIRE LICENSE No. 14695
MAINE LICENSE No. 13816
CONNECTICUT LICENSE No. 30785
RHODE ISLAND LICENSE No. 11425

SHEET TITLE:
SOIL EROSION & SEDIMENT CONTROL PLAN

SHEET NUMBER:
7
OF 13

REV 1 - 03/08/2016

P:\15\W151042\DWG\W151042_def_sub2.dwg, 07-Eros, 10/8/2014, 4:26:00 PM, cdescoto, Xerox5016-1.pc3, User034, 1:1