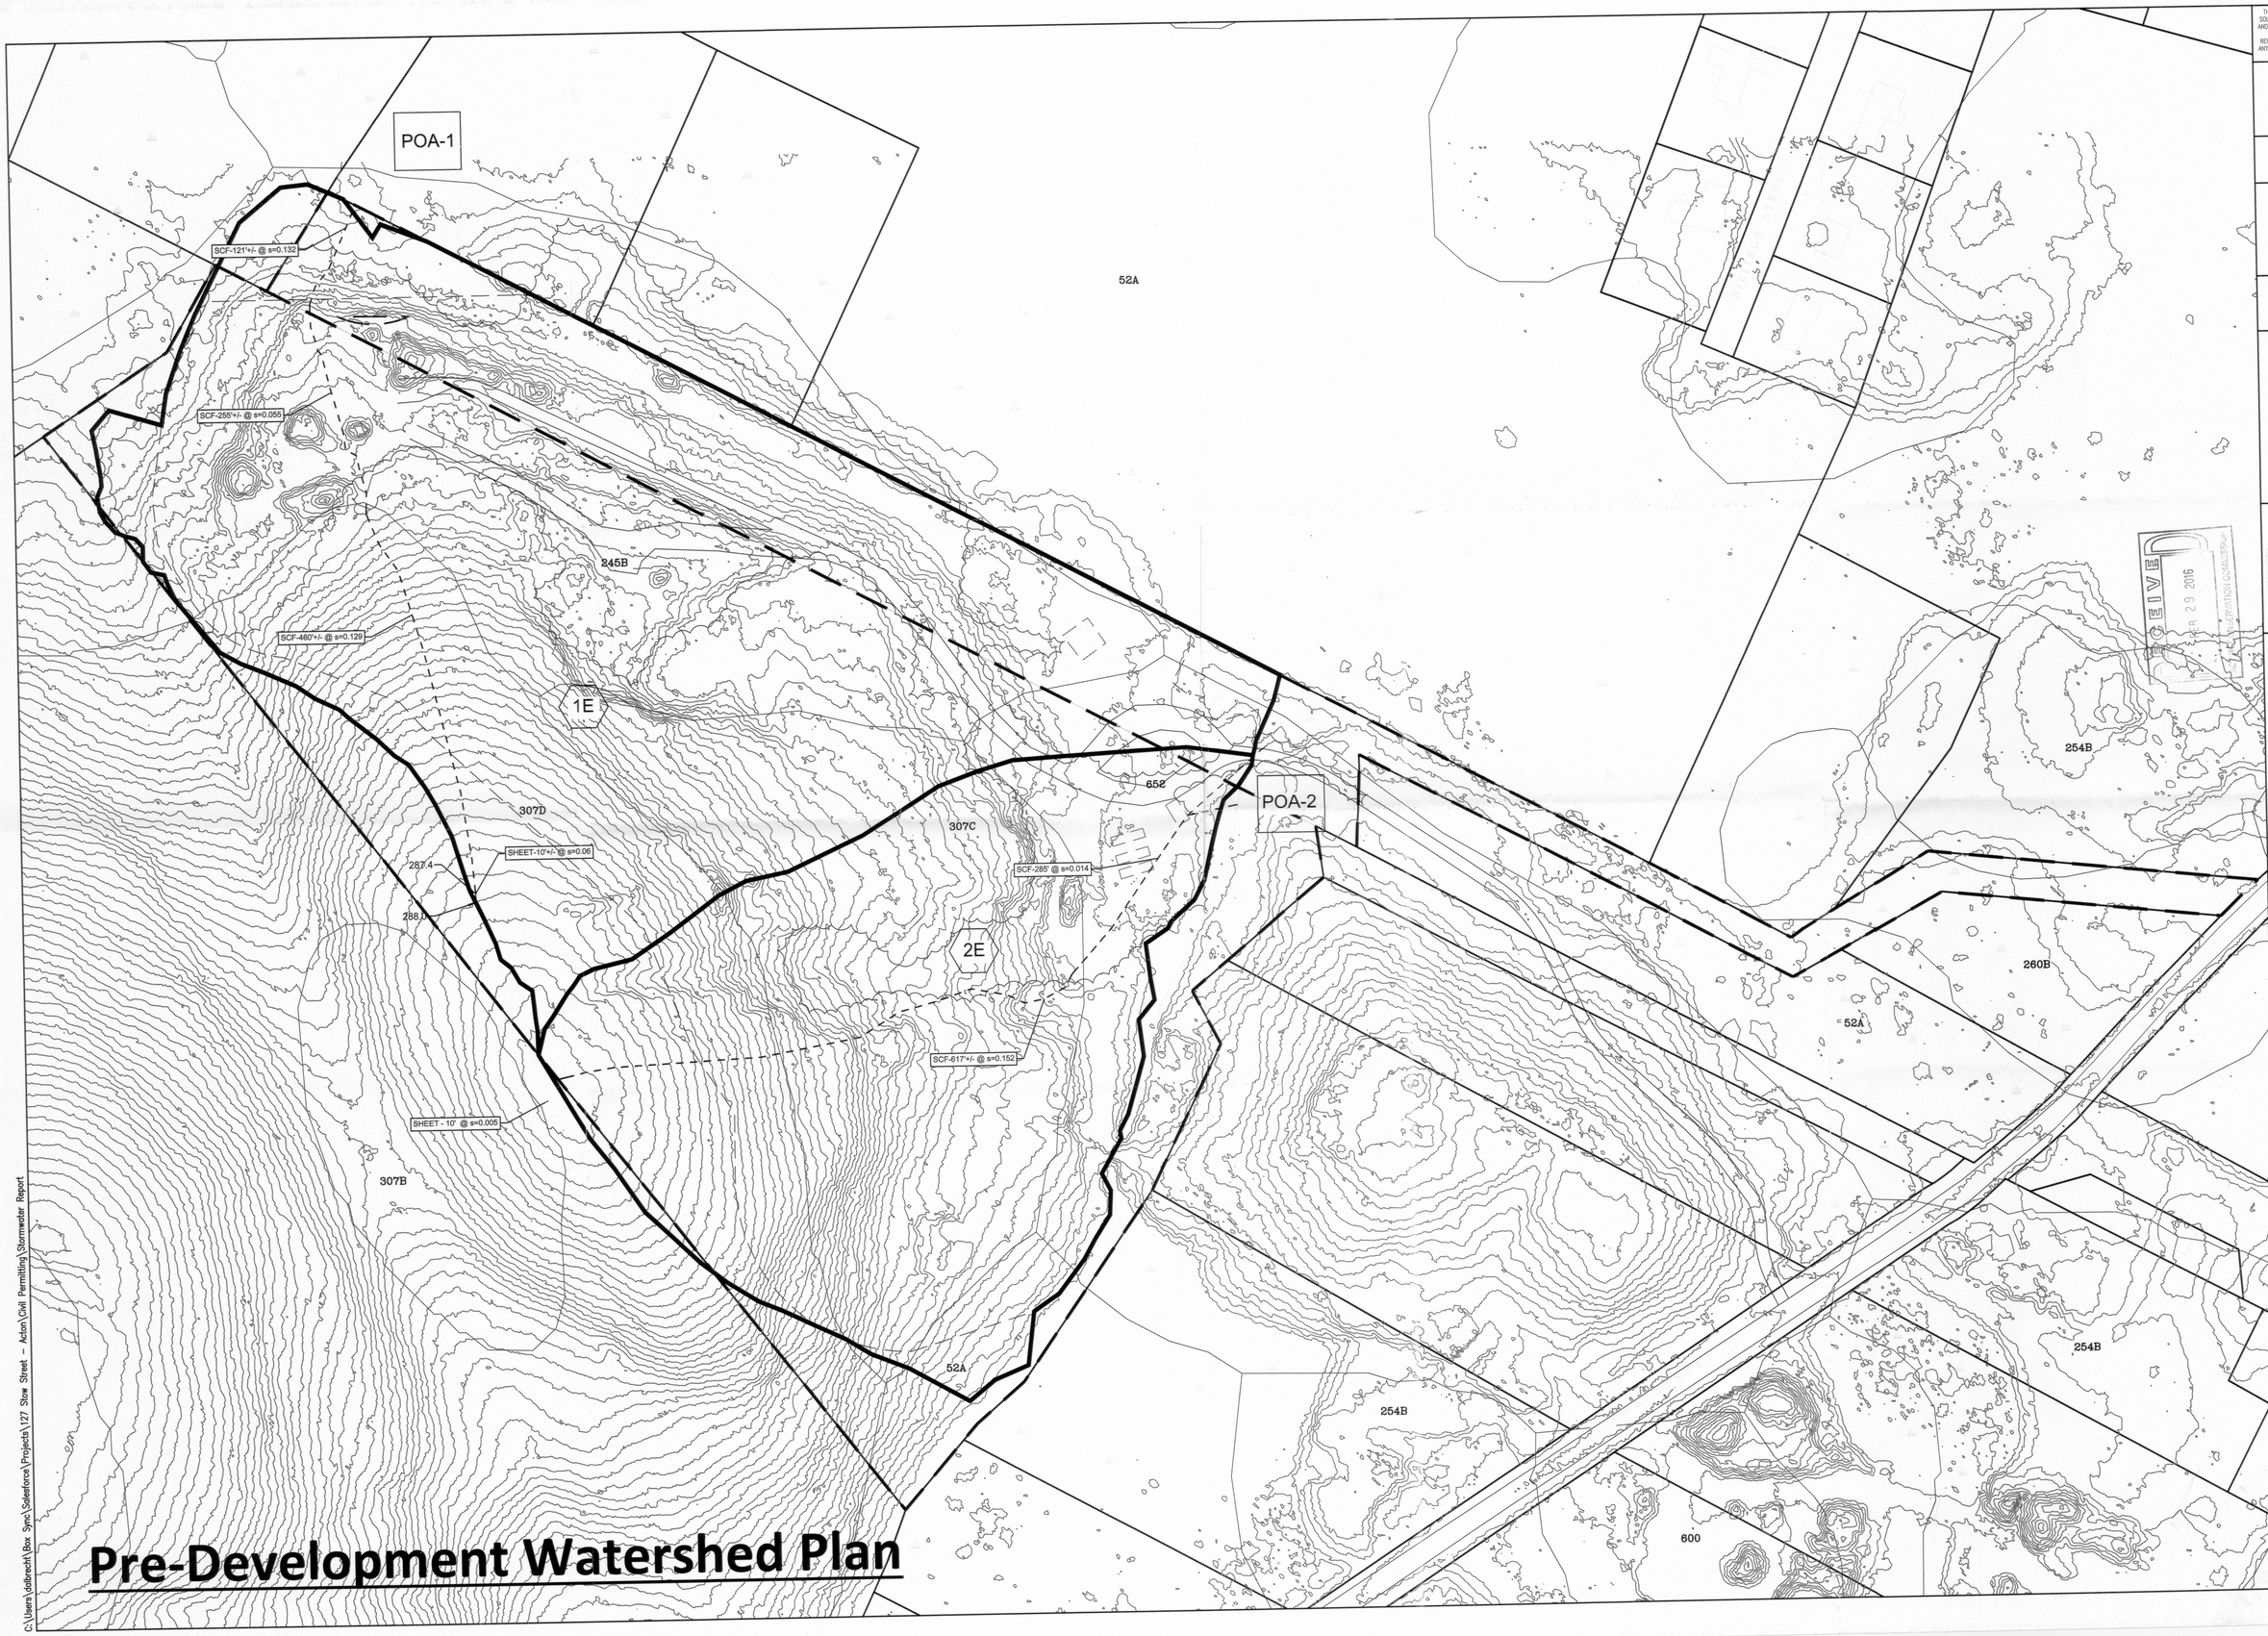

Pre-Development Watershed Plan

C:\Users\dalbrecht\Box Sync\Salesforce\Projects\127 Stow Street - Acton\Civil Permitting\Stormwater Report

THIS DOCUMENT IS PROVIDED BY BORREGO SOLAR SYSTEMS INC. TO FACILITATE THE SALE AND INSTALLATION OF A SOLAR POWER SYSTEM FROM BORREGO SOLAR SYSTEMS. REPRODUCTION, RELEASE OR UTILIZATION FOR ANY OTHER PURPOSE, WITHOUT PRIOR WRITTEN CONSENT IS STRICTLY PROHIBITED.

BORREGO SOLAR
55 TECHNOLOGY DRIVE, SUITE 102
LOWELL, MA 01851
PHONE: (888) 898-6273
FAX: (888) 843-6778
WWW.BORREGOSOLAR.COM

NOT FOR CONSTRUCTION

COMMONWEALTH OF MASSACHUSETTS
DAVID M. ALBRECHT
CIVIL
NO. 37210
REGISTERED PROFESSIONAL ENGINEER
2/29/2016

RECEIVED
FEB 29 2016
CONSERVATION COMMISSION

SITE USE PLANS
2798.82 kW SOLAR ENERGY SYSTEM
0 SOUTH ACTON ROAD REAR STOW, MA 01775
127 STOW STREET ACTON, MA 01720

PROJECT NUMBER:
905-0693

REV	DATE	DRAWN	CHECKED	RELEASE LEVEL
	2/29/16	FR	DA	SUBMISSIONS TO ACTON/STOW

SCALES STATED ON DRAWINGS ARE VALID ONLY WHEN PLOTTED ARCH D 24" X 36"

D-1
Pre-Development Watershed Plan