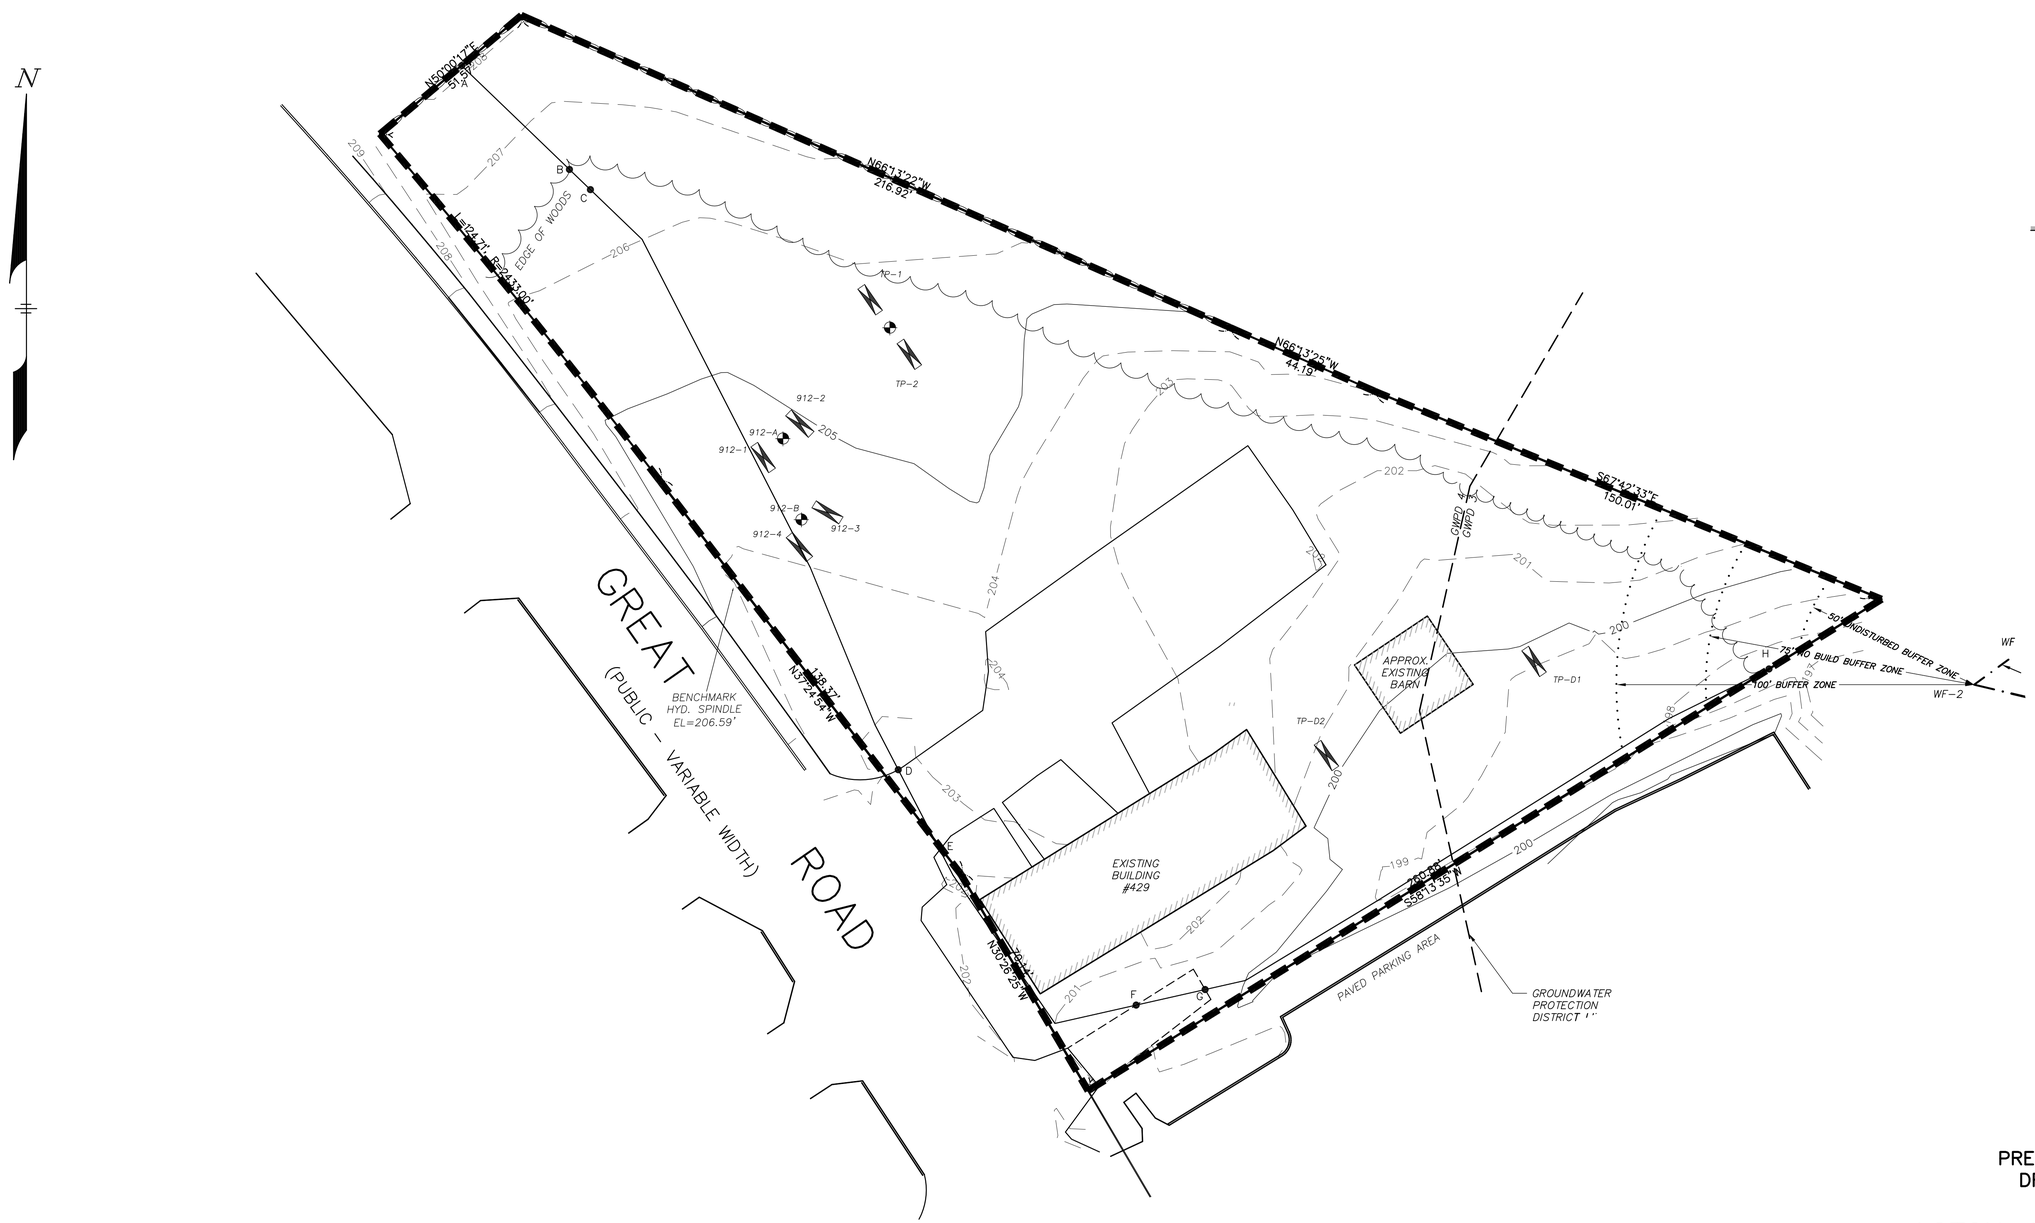

LEGEND:

N/F	NOW OR FORMERLY
OHW	OVERHEAD WIRES
	TREE
	TREE LINE
UP	UTILITY POLE
GG•	GAS GATE
G	GAS SERVICE (BURIED)
WG•	WATER GATE
W	WATER SERVICE (BURIED)
DMH	DRAIN MANHOLE
D	SUB-SURFACE DRAIN LINE
99	EXISTING CONTOUR
95	EXISTING CONTOUR
	LIGHTPOLE
	WETLAND FLAG
134.5	SPOT ELEVATION
	STONE WALL
	EDGE OF PAVEMENT
FF	FIRST FLOOR
TC	TOP OF CONCRETE
BF	BASEMENT FLOOR
P1A	SUBCATCHMENT

UTILITY NOTE:

ALL UNDERGROUND UTILITIES SHOWN HERE WERE COMPILED ACCORDING TO AVAILABLE RECORD PLANS FROM VARIOUS UTILITY COMPANIES AND PUBLIC AGENCIES AND ARE APPROXIMATE ONLY. ACTUAL LOCATIONS MUST BE DETERMINED IN THE FIELD BEFORE DESIGNING, EXCAVATING, BLASTING, INSTALLING, BACKFILLING, GRADING, PAVEMENT RESTORATION OR REPAIRING. ALL UTILITY COMPANIES, PUBLIC AND PRIVATE, MUST BE CONTACTED INCLUDING THOSE IN CONTROL OF UTILITIES NOT SHOWN ON THIS PLAN. SEE CHAPTER 370, ACTS OF 1963 MASS. WE ASSUME NO RESPONSIBILITY FOR DAMAGES INCURRED AS A RESULT OF UTILITIES OMITTED OR INACCURATELY SHOWN. BEFORE PLANNING FUTURE CONNECTIONS THE APPROPRIATE PUBLIC UTILITY ENGINEERING DEPARTMENT MUST BE CONSULTED. DIG SAFE TELEPHONE No. 1-888-344-7233.

PRE-DEVELOPMENT
DRAINAGE MAP
IN

ACTON, MASSACHUSETTS

(MIDDLESEX COUNTY)

FOR: COUNTRY PROPERTIES, LLCI
SCALE: 1"=20' APRIL 13, 2016

STAMSKI AND MCNARY, INC.
1000 MAIN STREET ACTON, MASSACHUSETTS
ENGINEERING - PLANNING - SURVEYING

0 10 20 40 60 80 FT

(5369 SITE 4.dwg) Great Road SM-5369