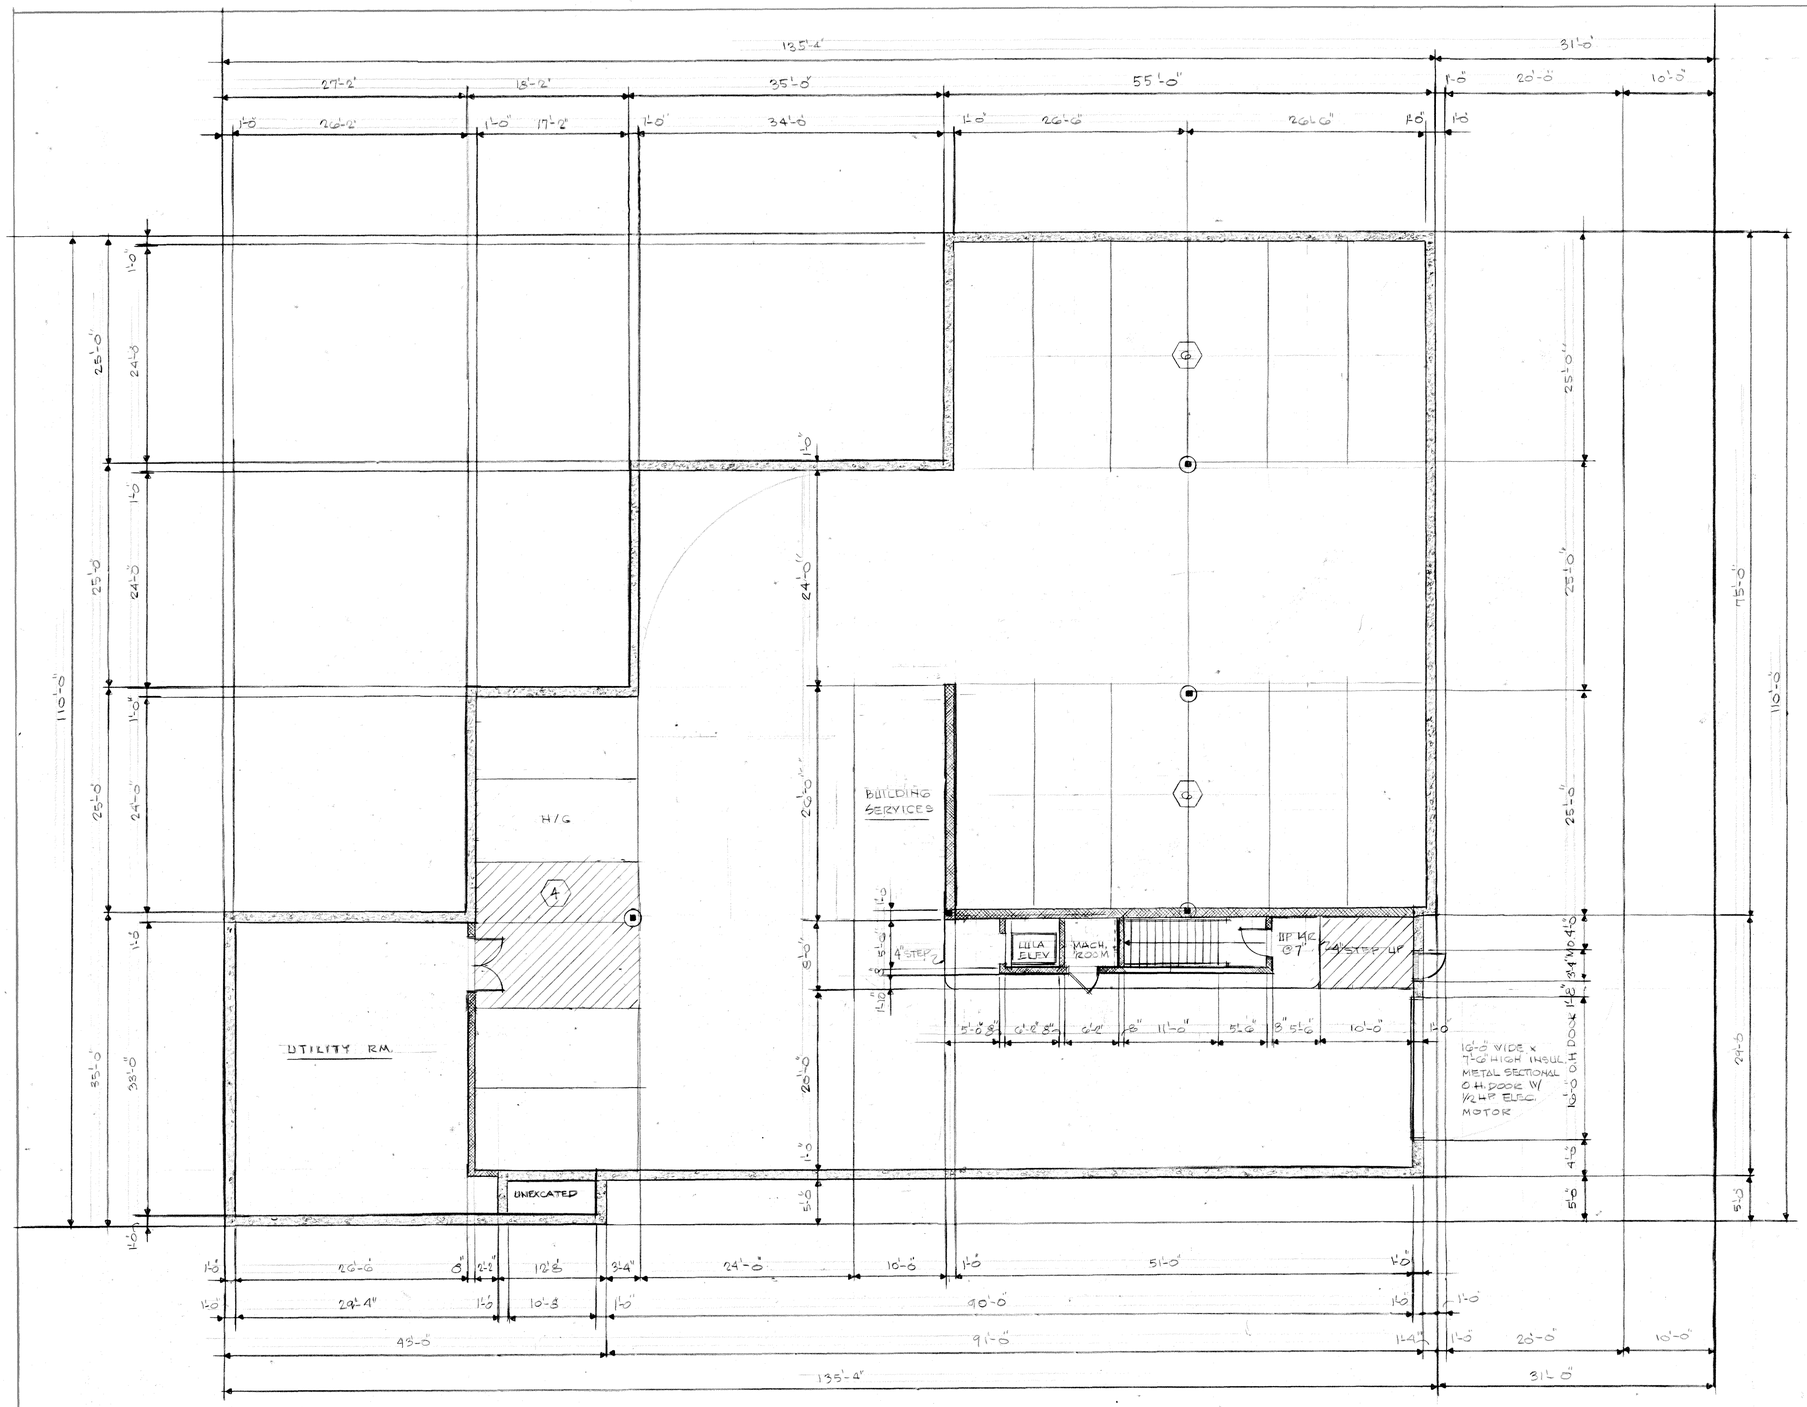

B A S E M E N T F L O O R P L A N S C A L E : 1/8" = 1'-0"

REVISIONS		
NO.	DATE	LOCATION

COUNTRY PROPERTIES, LLC AUTOPLEX, LLC
429-435 GREAT ROAD ACTON, MASS

E.J. REMPELAKIS ASSOCIATES ARCHITECTS
SUITE 201 179 GREAT ROAD ACTON MASSACHUSETTS 01720

BASEMENT FLOOR PLAN

SCALE: 1/8" = 1'-0"
DATE: APRIL 15, 2016
DR: EJR CH: EJR
PROJ. NO. 2015-4

OF 3
A-1

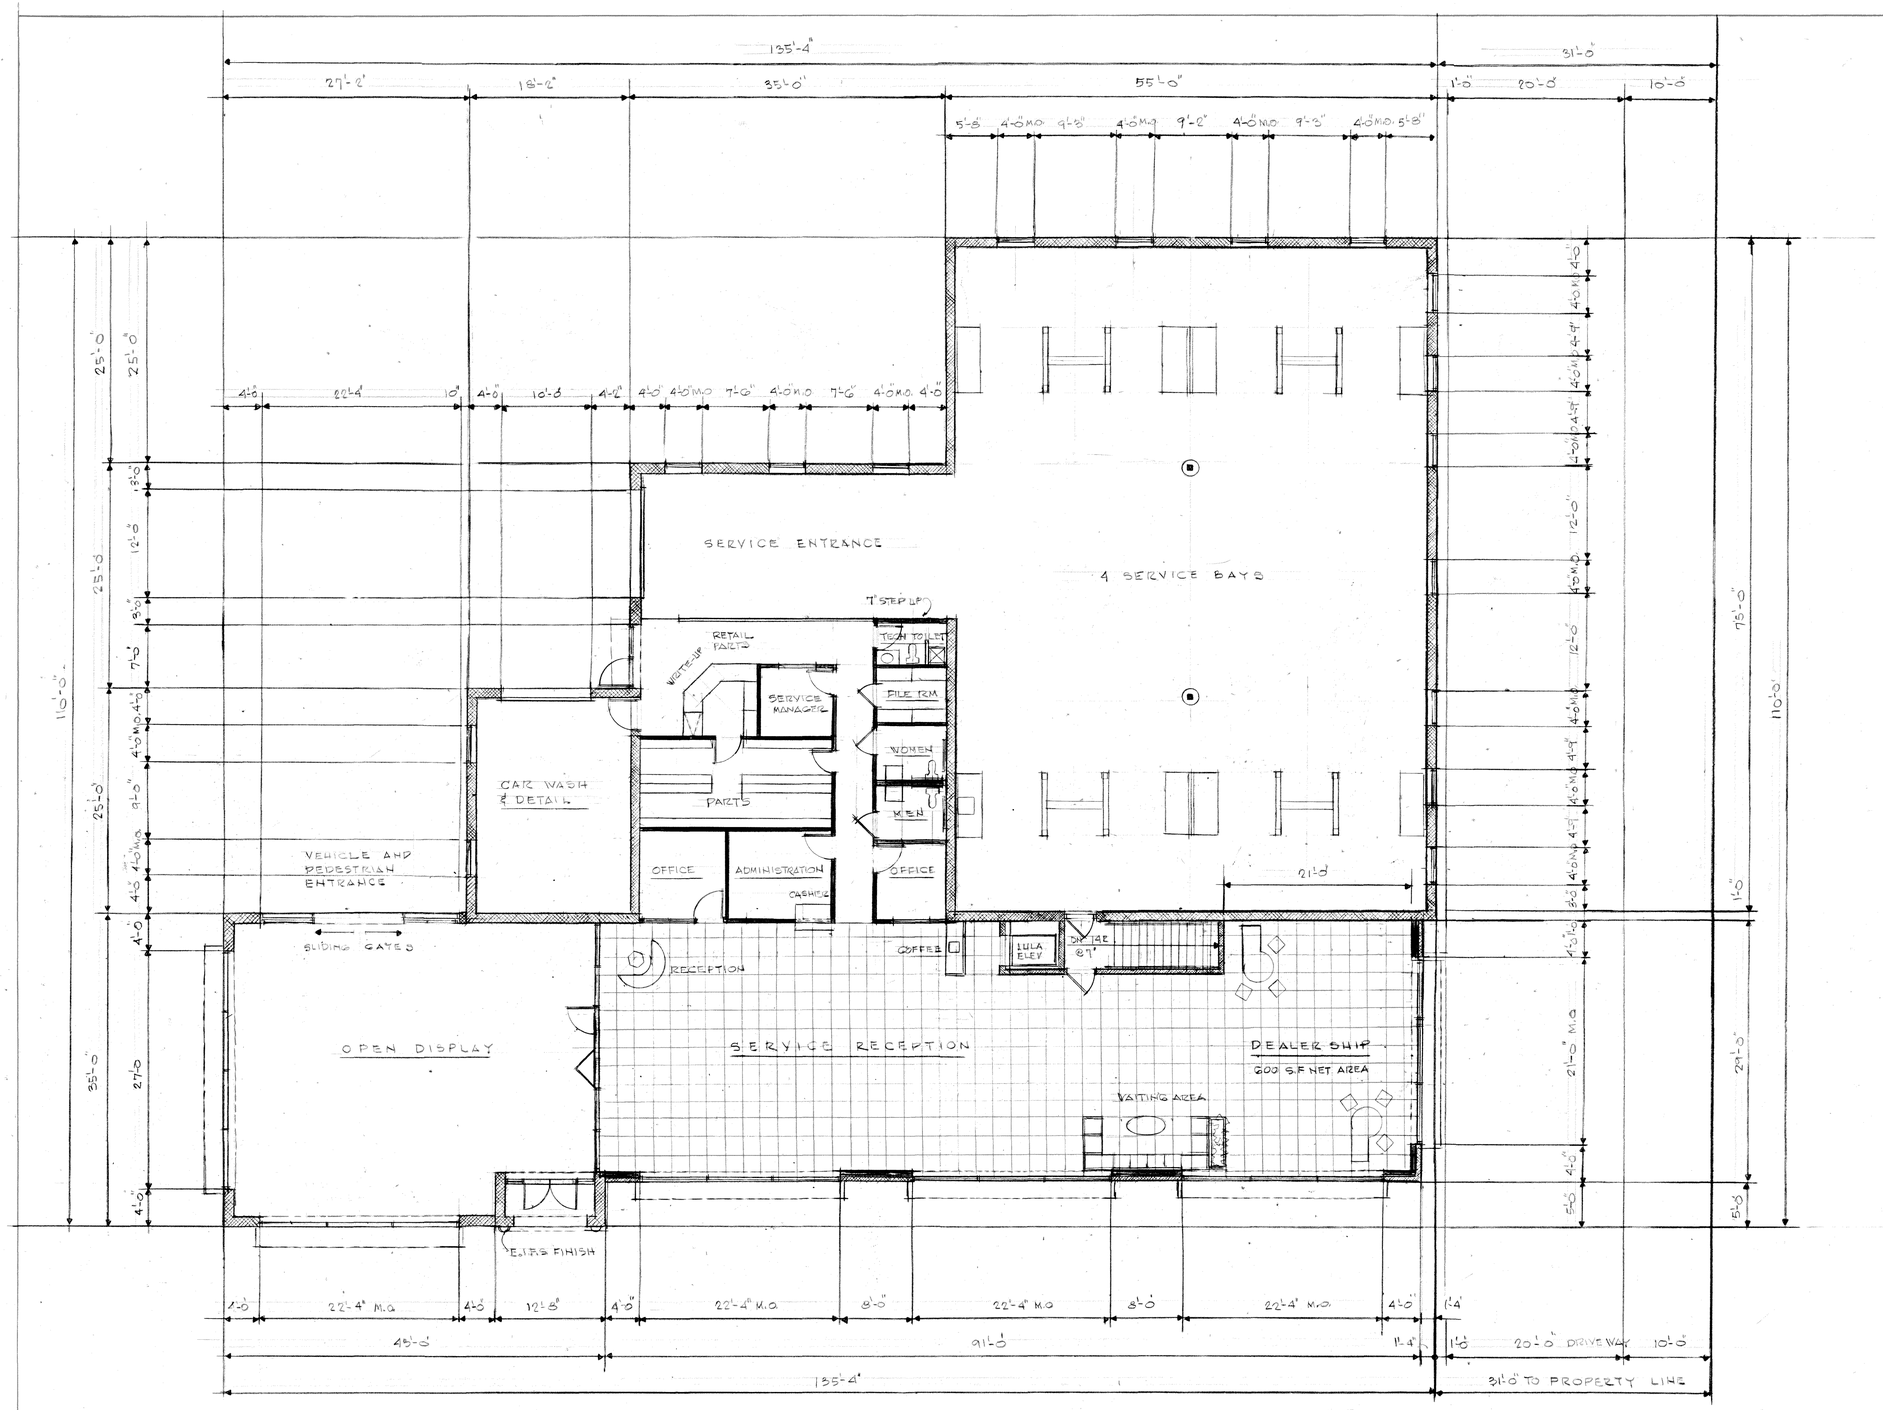

FIRST FLOOR PLAN

SCALE: 1/8" = 1'-0"

REVISIONS		
No	DATE	LOCATION

COUNTRY PROPERTIES, LLC AUTOPLEX V, LLC
429-433 GREAT ROAD ACTON, MASS.

E.J. REMPELAKIS ASSOCIATES ARCHITECTS
SUITE 201 179 GREAT ROAD ACTON MASSACHUSETTS 01720

FIRST FLOOR PLAN
SCALE: 1/8" = 1'-0"
DATE: APRIL 15, 2010
DR: EJR CH. EJR
PROJ. NO. 2015-4

3 OF 3
A-2

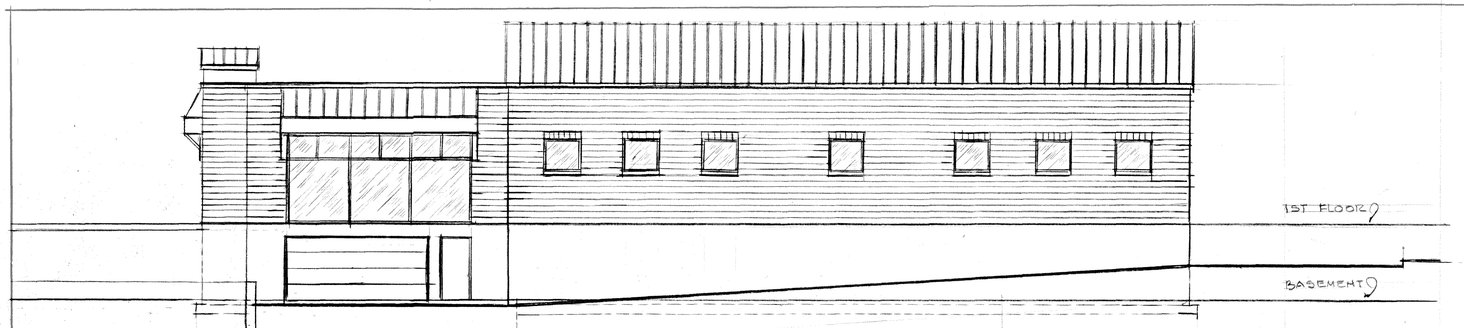

RIGHT SIDE ELEVATION SCALE: 1/8" = 1'-0"

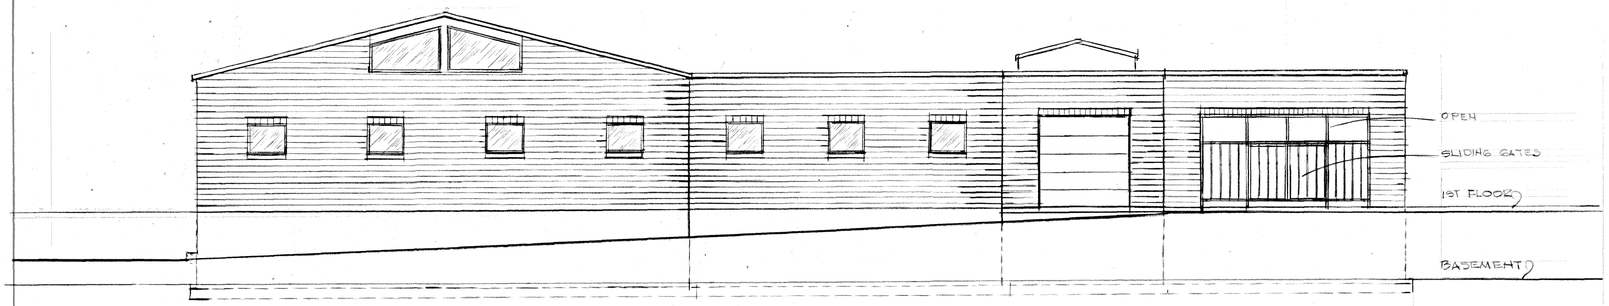

REAR ELEVATION SCALE: 1/8" = 1'-0"

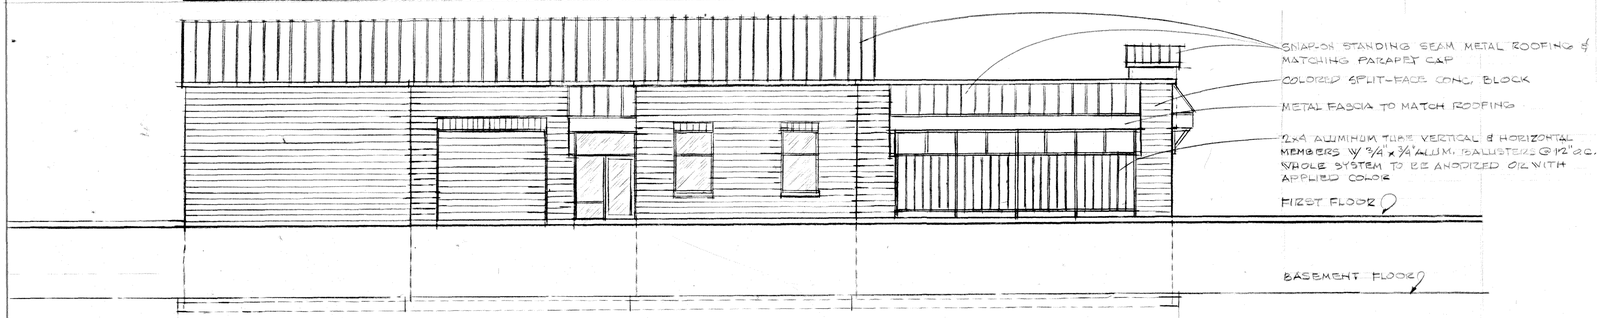

LEFT SIDE ELEVATION SCALE: 1/8" = 1'-0"

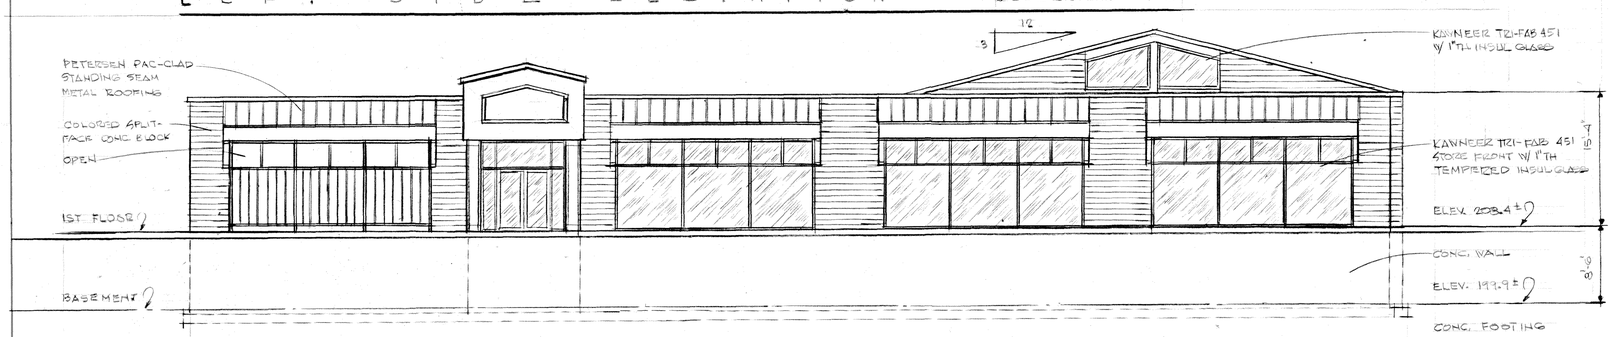

FRONT ELEVATION SCALE: 1/8" = 1'-0"

REVISIONS		
Nº	DATE	LOCATION

COUNTRY PROPERTIES, LLC AUTOPLEX V LLC

429-433 GREAT ROAD ACTON, MASS

E.J. REMPELAKIS ASSOCIATES ARCHITECTS

SUITE 201 179 GREAT ROAD ACTON MASSACHUSETTS 01720

EXTERIOR ELEVATIONS

SCALE: 1/8" = 1'-0"

DATE: APRIL 15, 2016

DR: EJR CH. EJR

PROJ. NO. 2015-4

of 3

A-3