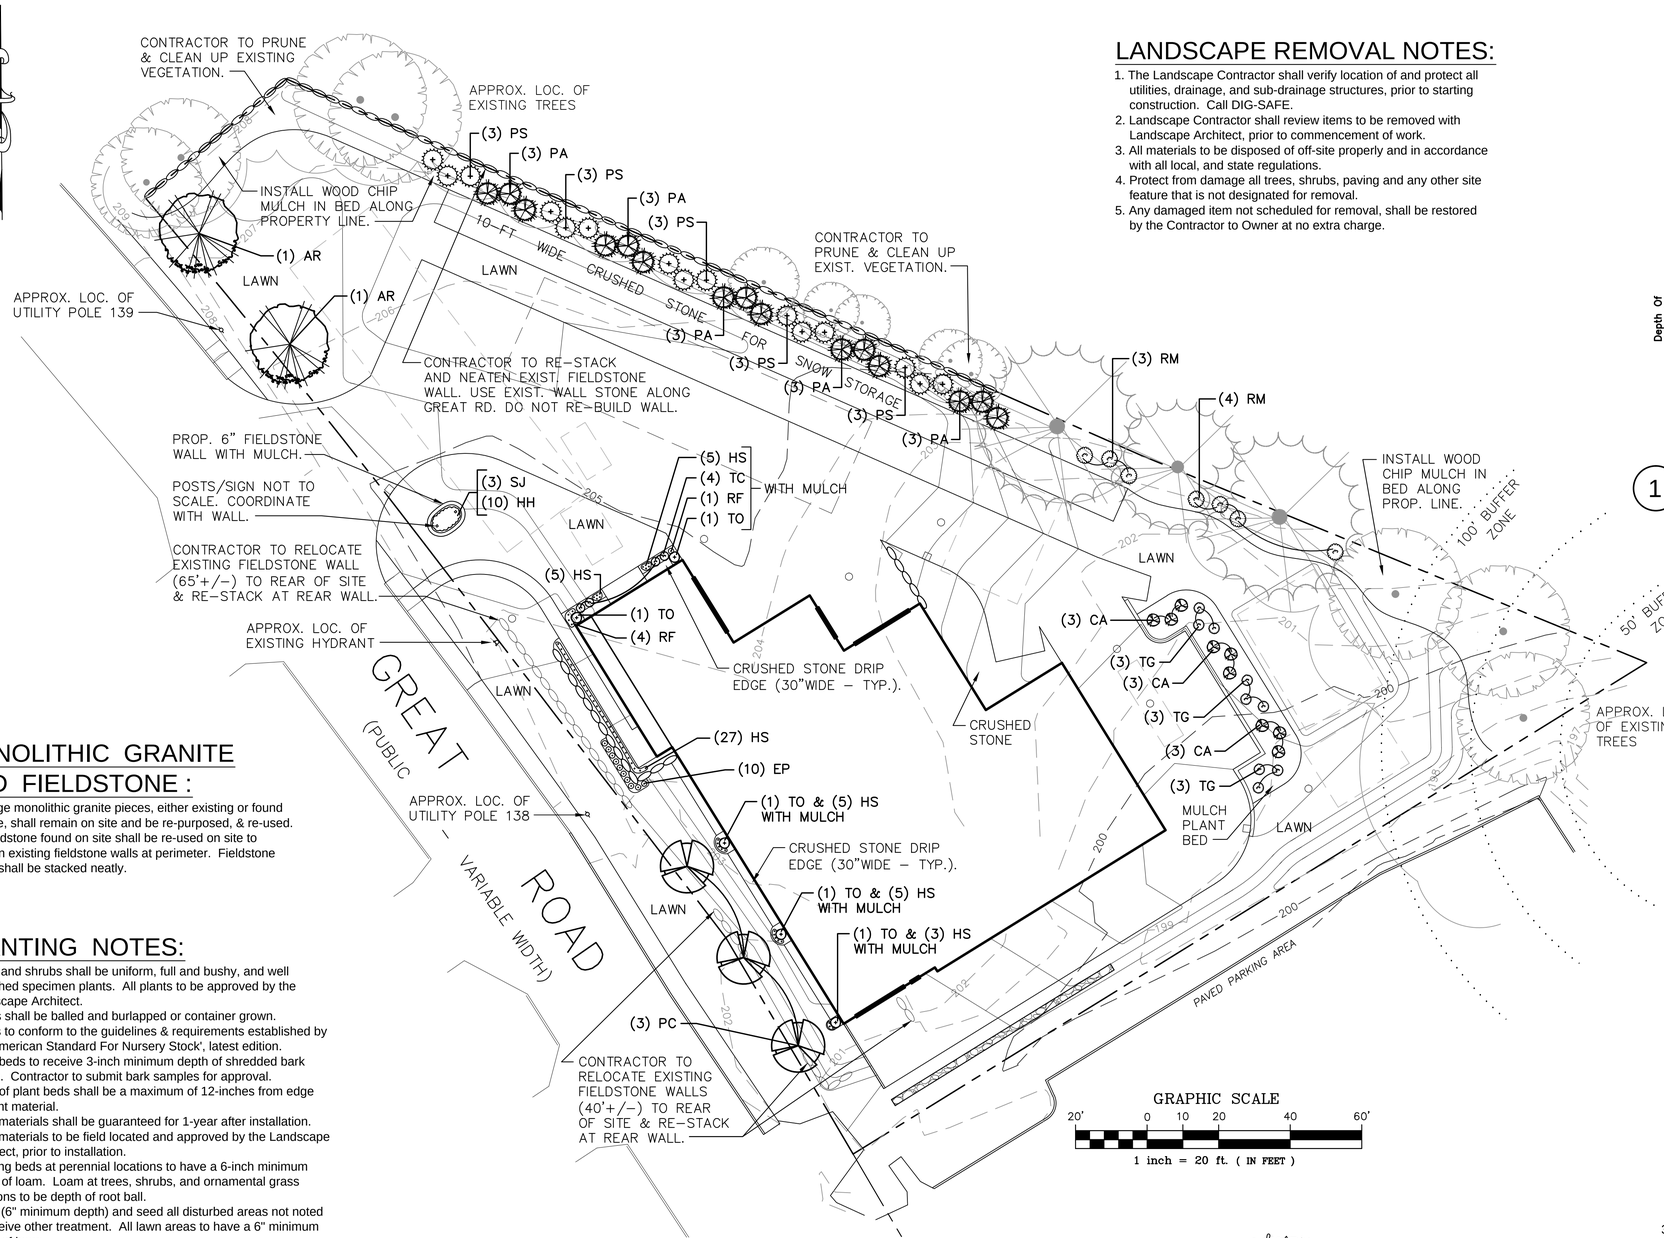

LANDSCAPE REMOVAL NOTES:

1. The Landscape Contractor shall verify location of and protect all utilities, drainage, and sub-drainage structures, prior to starting construction. Call DIG-SAFE.
2. Landscape Contractor shall review items to be removed with Landscape Architect, prior to commencement of work.
3. All materials to be disposed of off-site properly and in accordance with all local, and state regulations.
4. Protect from damage all trees, shrubs, paving and any other site feature that is not designated for removal.
5. Any damaged item not scheduled for removal, shall be restored by the Contractor to Owner at no extra charge.

MONOLITHIC GRANITE AND FIELDSTONE :

1. All large monolithic granite pieces, either existing or found on site, shall remain on site and be re-purposed, & re-used.
2. All fieldstone found on site shall be re-used on site to neaten existing fieldstone walls at perimeter. Fieldstone walls shall be stacked neatly.

PLANTING NOTES:

1. Trees and shrubs shall be uniform, full and bushy, and well branched specimen plants. All plants to be approved by the Landscape Architect.
2. Plants shall be balled and burlapped or container grown.
3. Plants to conform to the guidelines & requirements established by the 'American Standard For Nursery Stock', latest edition.
4. Plant beds to receive 3-inch minimum depth of shredded bark mulch. Contractor to submit bark samples for approval.
5. Edge of plant beds shall be a maximum of 12-inches from edge of plant material.
6. Plant materials shall be guaranteed for 1-year after installation.
7. Plant materials to be field located and approved by the Landscape Architect, prior to installation.
8. Planting beds at perennial locations to have a 6-inch minimum depth of loam. Loam at trees, shrubs, and ornamental grass locations to be depth of root ball.
9. Loam (6" minimum depth) and seed all disturbed areas not noted to receive other treatment. All lawn areas to have a 6" minimum depth of loam.
10. The Landscape Contractor shall supply all plant materials in quantities sufficient to complete all planting shown on the drawing. If the plant list does not agree with the planting plan, the plan shall be followed.
11. Plant substitutions allowed based on best availability of nursery stock, with all substitutions to be approved by the Landscape Architect.
12. See Engineers Plans for the complete Limit-Of-Work.

Call DIGSAFE, 1-888-344-7233, for location and marking of all utilities prior to any excavation. Private utilities may require additional marking and investigation.

PLANT LIST:

Qty.	Sym.	Botanical Name	Common Name	Ht. at Planting	Ht. at Maturity
		TREES - DECIDUOUS AND EVERGREEN			
2	AR	Acer rubrum 'October Glory'	'October Glory' Red Maple	2" caliper	40 - 60' height
15	PA	Picea abies	Norway Spruce	5 - 6' height	40 - 60' height
3	PC	Pyrus calleryana 'Chanticleer'	'Chanticleer' Callery Pear	2" caliper	40 - 60' height
15	PS	Pinus strobus	Eastern White Pine	5 - 6' height	60 - 80' height
5	TO	Thuja occid. 'Emerald' (Smaragd)	'Emerald' Smaragd Arborvitae	4' height	10 - 15' height
		SHRUBS - DECIDUOUS AND EVERGREEN			
9	CA	Cornus alba 'Ivory Halo'	'Ivory Halo' Red-twig Dogwood	3' height	6 - 8' height
3	SJ	Spiraea japonica 'Gold Mound'	'Gold Mound' Spirea	18 - 24" ht.	36" height
4	TC	Taxus cuspidata 'Greenwave'	'Greenwave' Yew	18 - 24" ht.	3 - 4' height
9	TG	Taxus cuspidata 'Greenwave'	'Greenwave' Yew	3' height	3 - 4' height
		PERENNIALS			
10	EP	Echinacea pur. 'Kim's Knee High'	'Kim's Knee High' Coneflower	2 gallon pot	18 - 24" ht.
10	HH	Hemerocallis x 'Happy Returns'	'Happy Returns' Daylily	1 gallon pot	18" height
50	HS	Hemerocallis x 'Stella D'Oro'	'Stella D'Oro' Daylily	1 gallon pot	12" height
5	RF	Rudbeckia fulgida 'Goldsturm'	'Goldsturm' Black-Eyed Susan	2 gallon pot	2 - 3' height

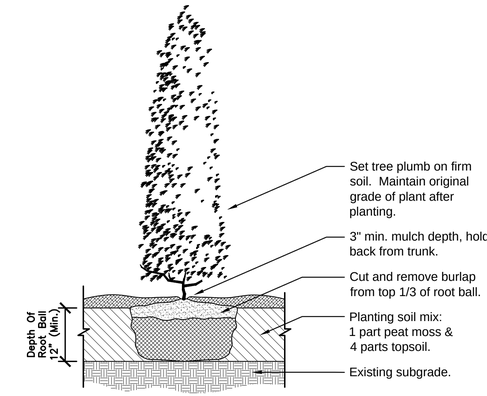

NOTES:
1. New plant beds to have a minimum of one foot depth of planting soil or depth of root ball, whichever is greater.
2. Soak each plant twice weekly for three weeks after fall planting
3. Soak twice weekly during following spring and summer.

1 ARBORVITAE PLANTING DETAIL
Scale: 3/4" = 1'-0"

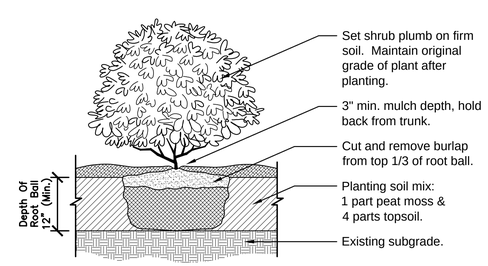

NOTES:
1. New shrub beds to have a minimum of one foot planting soil.
2. Shrubs to be full and bushy.

2 SHRUB PLANTING DETAIL
Scale: 3/4" = 1'-0"

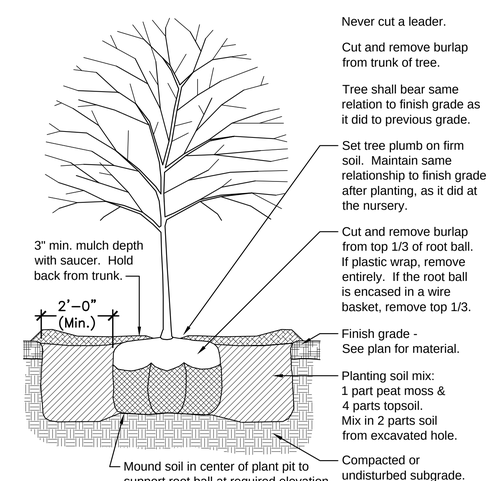

NOTES:
1. Soak each tree twice weekly, for (3) weeks after fall planting
2. Soak each tree twice weekly, during spring and summer planting.
3. Contractor to provide a price for staking of each individual tree.

3 TYP. DECIDUOUS TREE PLANTING
Scale: 1/2" = 1' - 0"

randall CLEMENCE LANDSCAPE ARCHITECTURE
18 Westford Road
Suite Number 3o
Ayer, MA o1432
1.978.257.5019
clemence1312@yahoo.com

SEAL:

NOTE:
This design has been developed by and is the property of randall Clemence Landscape Architect, and shall not be reproduced in any manner nor is it to be assigned to any third party without the expressed written permission and consent of randall Clemence Landscape Architect.

ENGINEER:
STAMSKI AND McNARY, INC.
1000 MAIN STREET
ACTON, MA
PH: 978.263.8585
ENGINEERING
PLANNING
SURVEYING

CLIENT / PROJECT / LOCATION:
429 - 433 Great Road
(Route 119)
429 - 433 Great Rd.
Acton, MA 01720

NO.	DATE	DESCRIPTION
REVISIONS		

ISSUE DATE:	4 / 22 / 2016
PROJECT NO:	2016.4.20
CAD FILE:	429 Great_Lndscp.
DRAWN BY:	REC
CHECKED BY:	

SHEET TITLE:
LANDSCAPE PLAN

SCALE: AS SHOWN

SHEET NO.:
L - 1

429 Great_Lndscp_2016-4.dwg
429 Great Rd_Lndscp_2016-4-22.pdf