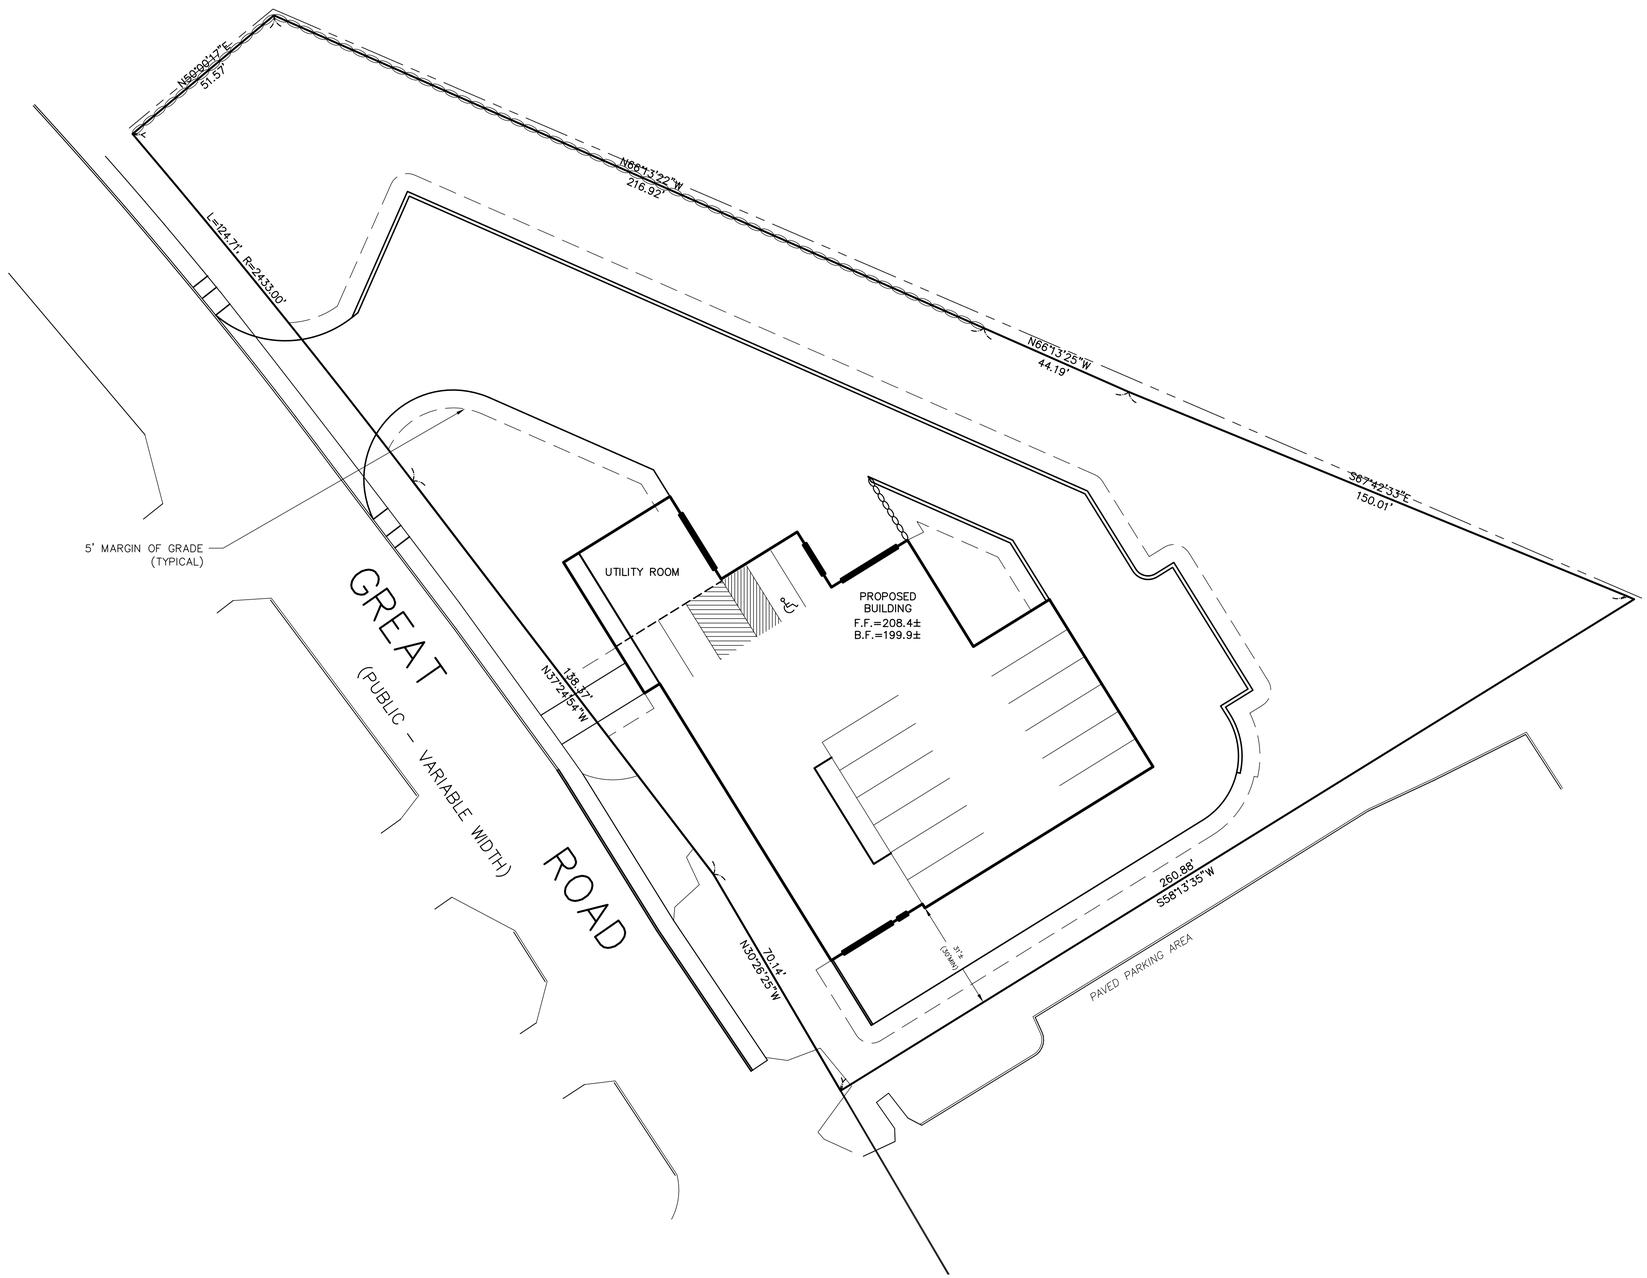

LEGEND:

N/F	NOW OR FORMERLY
OHW	OVERHEAD WIRES
	TREE
	TREE LINE
UP	UTILITY POLE
GG	GAS GATE
G	GAS SERVICE (BURIED)
WG	WATER GATE
W	WATER SERVICE (BURIED)
DMH	DRAIN MANHOLE
D	SUB-SURFACE DRAIN LINE
99	EXISTING CONTOUR
95	EXISTING CONTOUR
	LIGHTPOLE
	WETLAND FLAG
99X9	SPOT ELEVATION
	STONE WALL
	EDGE OF PAVEMENT

10.6.3.2 a) 17,576 SF x 0.1 = 1,758 WATTS

10.6.3.2 b) 64± LINEAR FEET OF DOORWAYS
40 TOTAL DOORS = (64+6x6)x13 = 1,300 WATTS

TOTAL WATTAGE ALLOWED ON SITE = 3,058 WATTS
TOTAL WATTAGE PROPOSED ON SITE =

SITE PLAN
IN
ACTON, MA.

SITE POWER PLAN

FOR: COUNTRY PROPERTIES, LLC
SCALE: 1"=20' APRIL 22, 2016

STAMSKI AND McNARY, INC.
1000 MAIN STREET ACTON, MASS.
ENGINEERING – PLANNING – SURVEYING

0 10 20 40 60 80

SM-5369 (5369 SITE 4.dwg) SHEET 6 OF 7