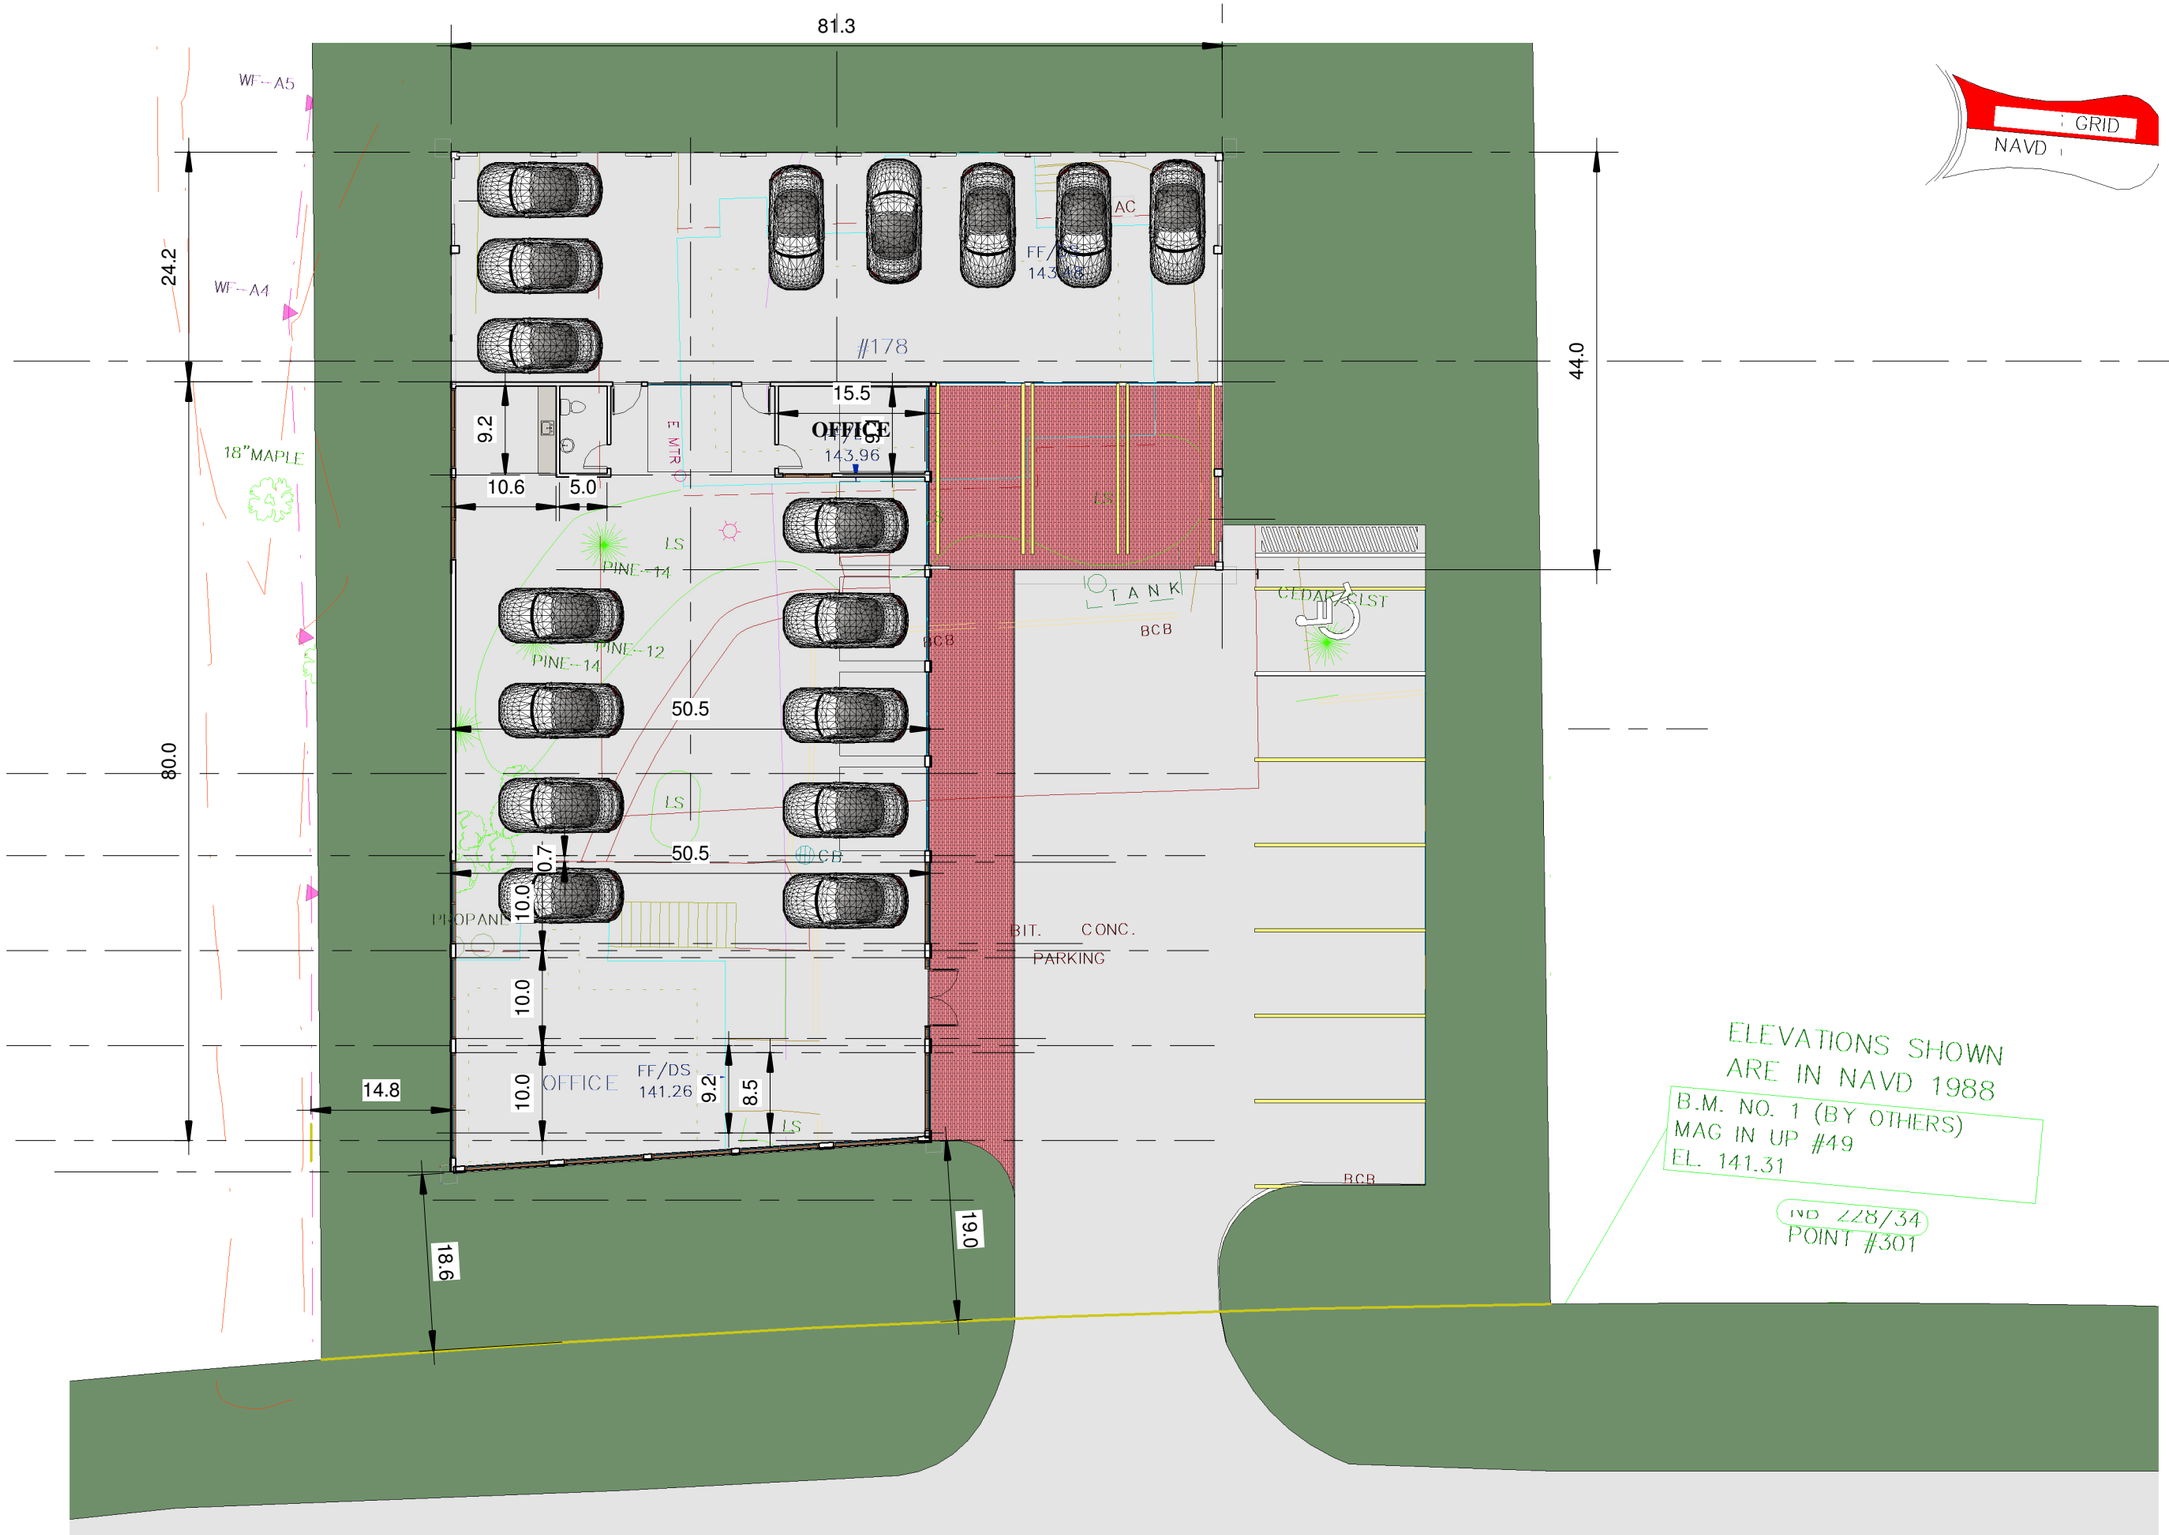


# 1ST FLOOR PLAN

A101

Scale 1/16" = 1'-0"

Drawn by YM

DATE: 06/06/2016

# ALPHA CARS

178 GREAT ROAD ACTON MA

YEFIM MASSARSKY
YM DESIGN, INC.
302 WINCHESTER STREET
NEWTON, MA 02461
617-306-2898

Copyright YM DESIGN, INC 2014
All rights reserved