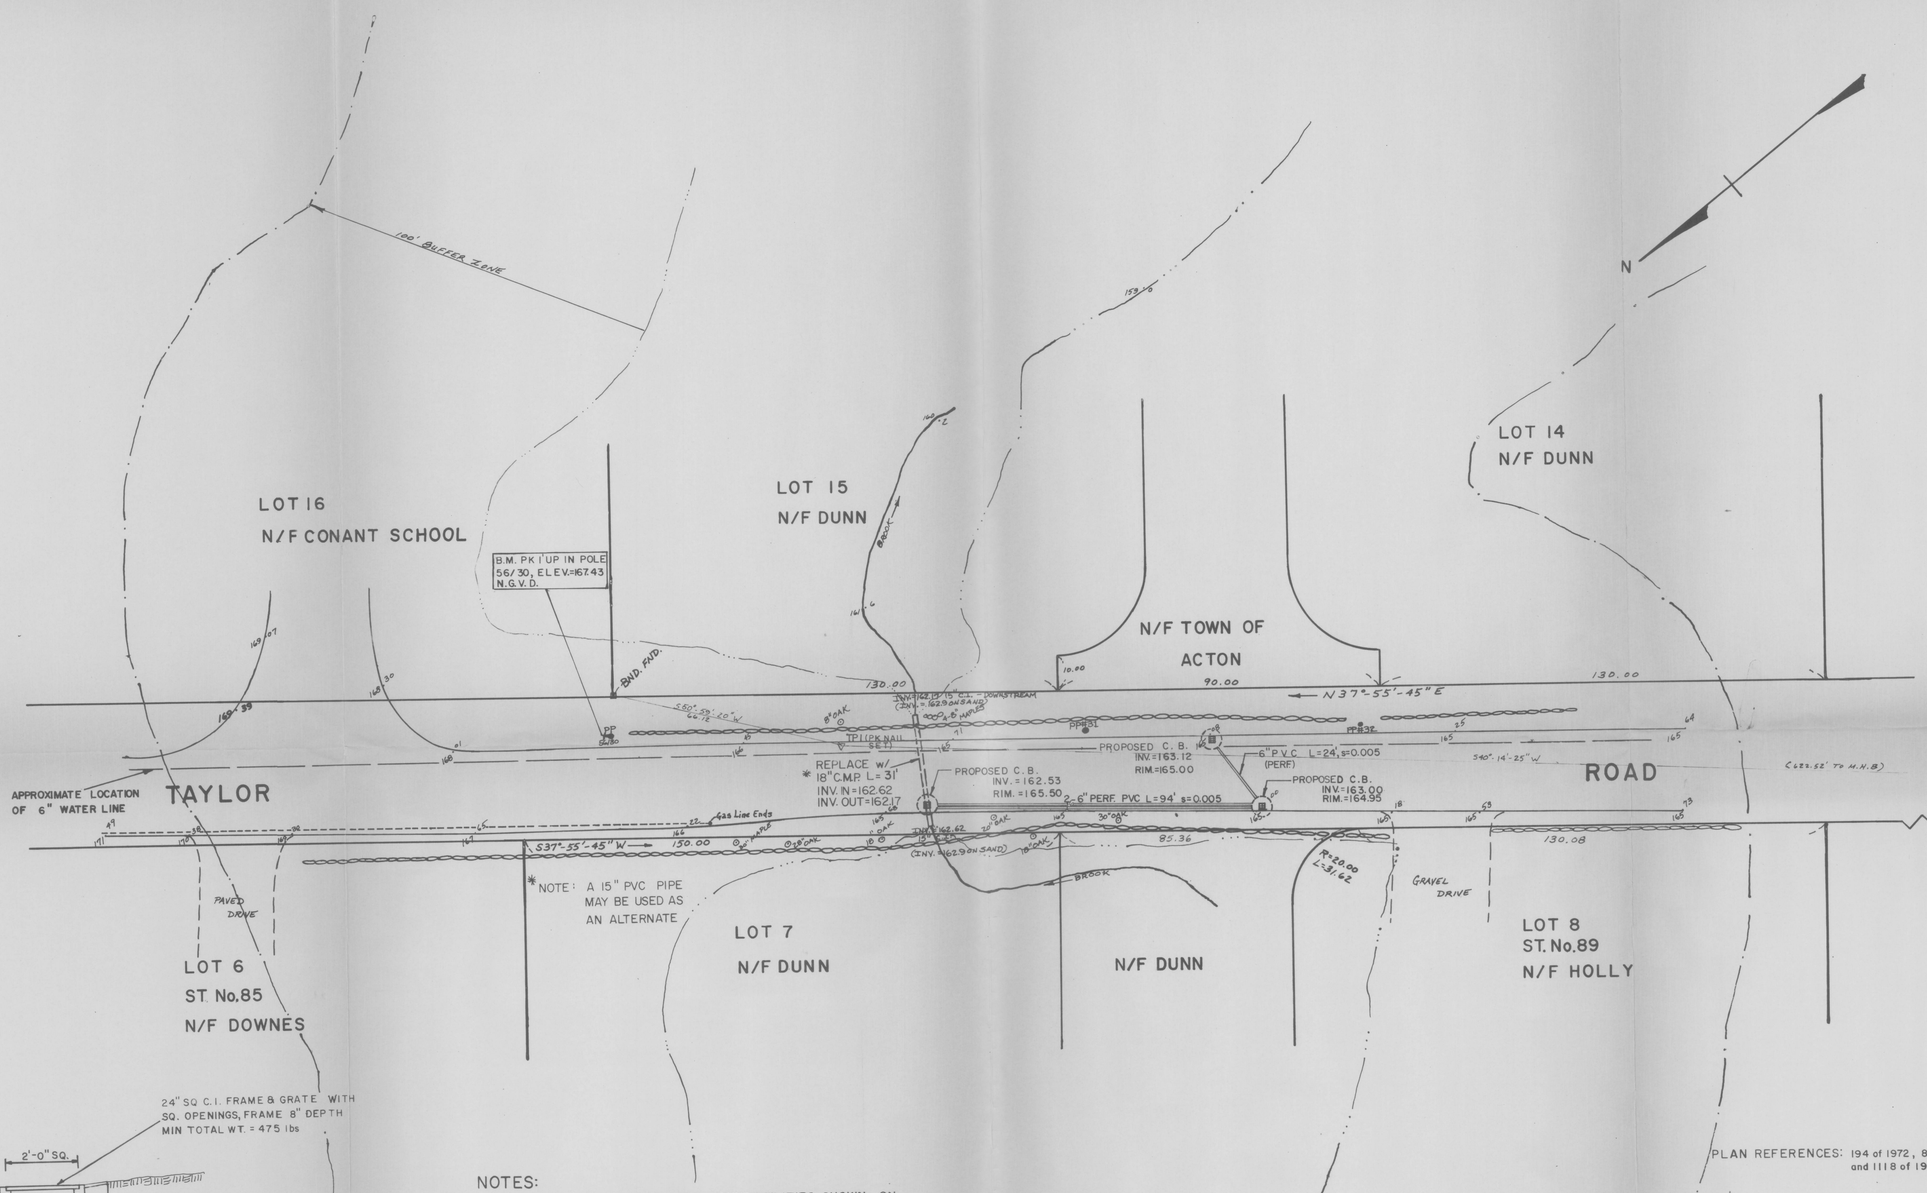

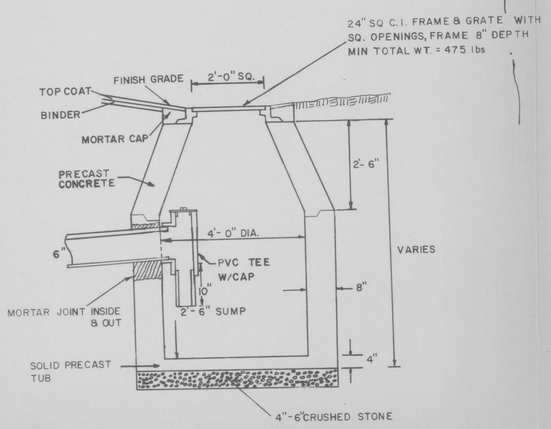

TYPICAL CATCH BASIN (No Scale)

NOTES:

1.) THE LOCATION OF UNDERGROUND UTILITIES SHOWN ON THIS PLAN ARE APPROXIMATE. THE CONTRACTOR SHALL NOTIFY THE "DIGSAFE" UNDERGROUND PLANT DAMAGE PREVENTION SYSTEM (1-800-322-4844) 72 HOURS PRIOR TO STARTING CONSTRUCTION FOR THE ACTUAL ON THE GROUND LOCATION OF THE UNDERGROUND UTILITIES (M.G.L. CH.82 SEC. 40). (# 91230569)

2.) ANY LAWN AREAS DISTURBED DURING CONSTRUCTION SHALL BE REBUILT WITH A MINIMUM OF 4" OF LOAM THEN FERTILIZED, ROLLED, AND SEEDED.

3.) PAVEMENT CUT AREAS SHALL BE BACKFILLED, COMPACTED AND PATCHED IN ACCORDANCE WITH THE THE TOWN OF ACTON SPECIFICATIONS FOR REGULATING CONSTRUCTION WITHIN PUBLIC WAYS.

4.) SITE LOCATED IN ACTON AQUIFER PROTECTION ZONE 3.

RECEIVED
JUN 14 1991
ACTON CONSERVATION COMMISSION

PLAN REFERENCES: 194 of 1972, 89 of 1968, 932 of 1966, and 1118 of 1956

SURVEY: D. ABBT, D. RING	TOWN OF ACTON ENGINEERING DEPT.
DESIGN: A. PERRY	TAYLOR ROAD DRAINAGE IMPROVEMENTS
DRAFTING: A. PERRY	CONSTRUCTION PLAN
CHECKED: EKD	SCALE: 1"=20' DATE: 5/14/91