BEARING SYSTEM FROM MIDDLESEX COUNTY COMMISSIONERS
LAYOUT OF SCHOOL STREET DATED 1877
AND REVISED 1958

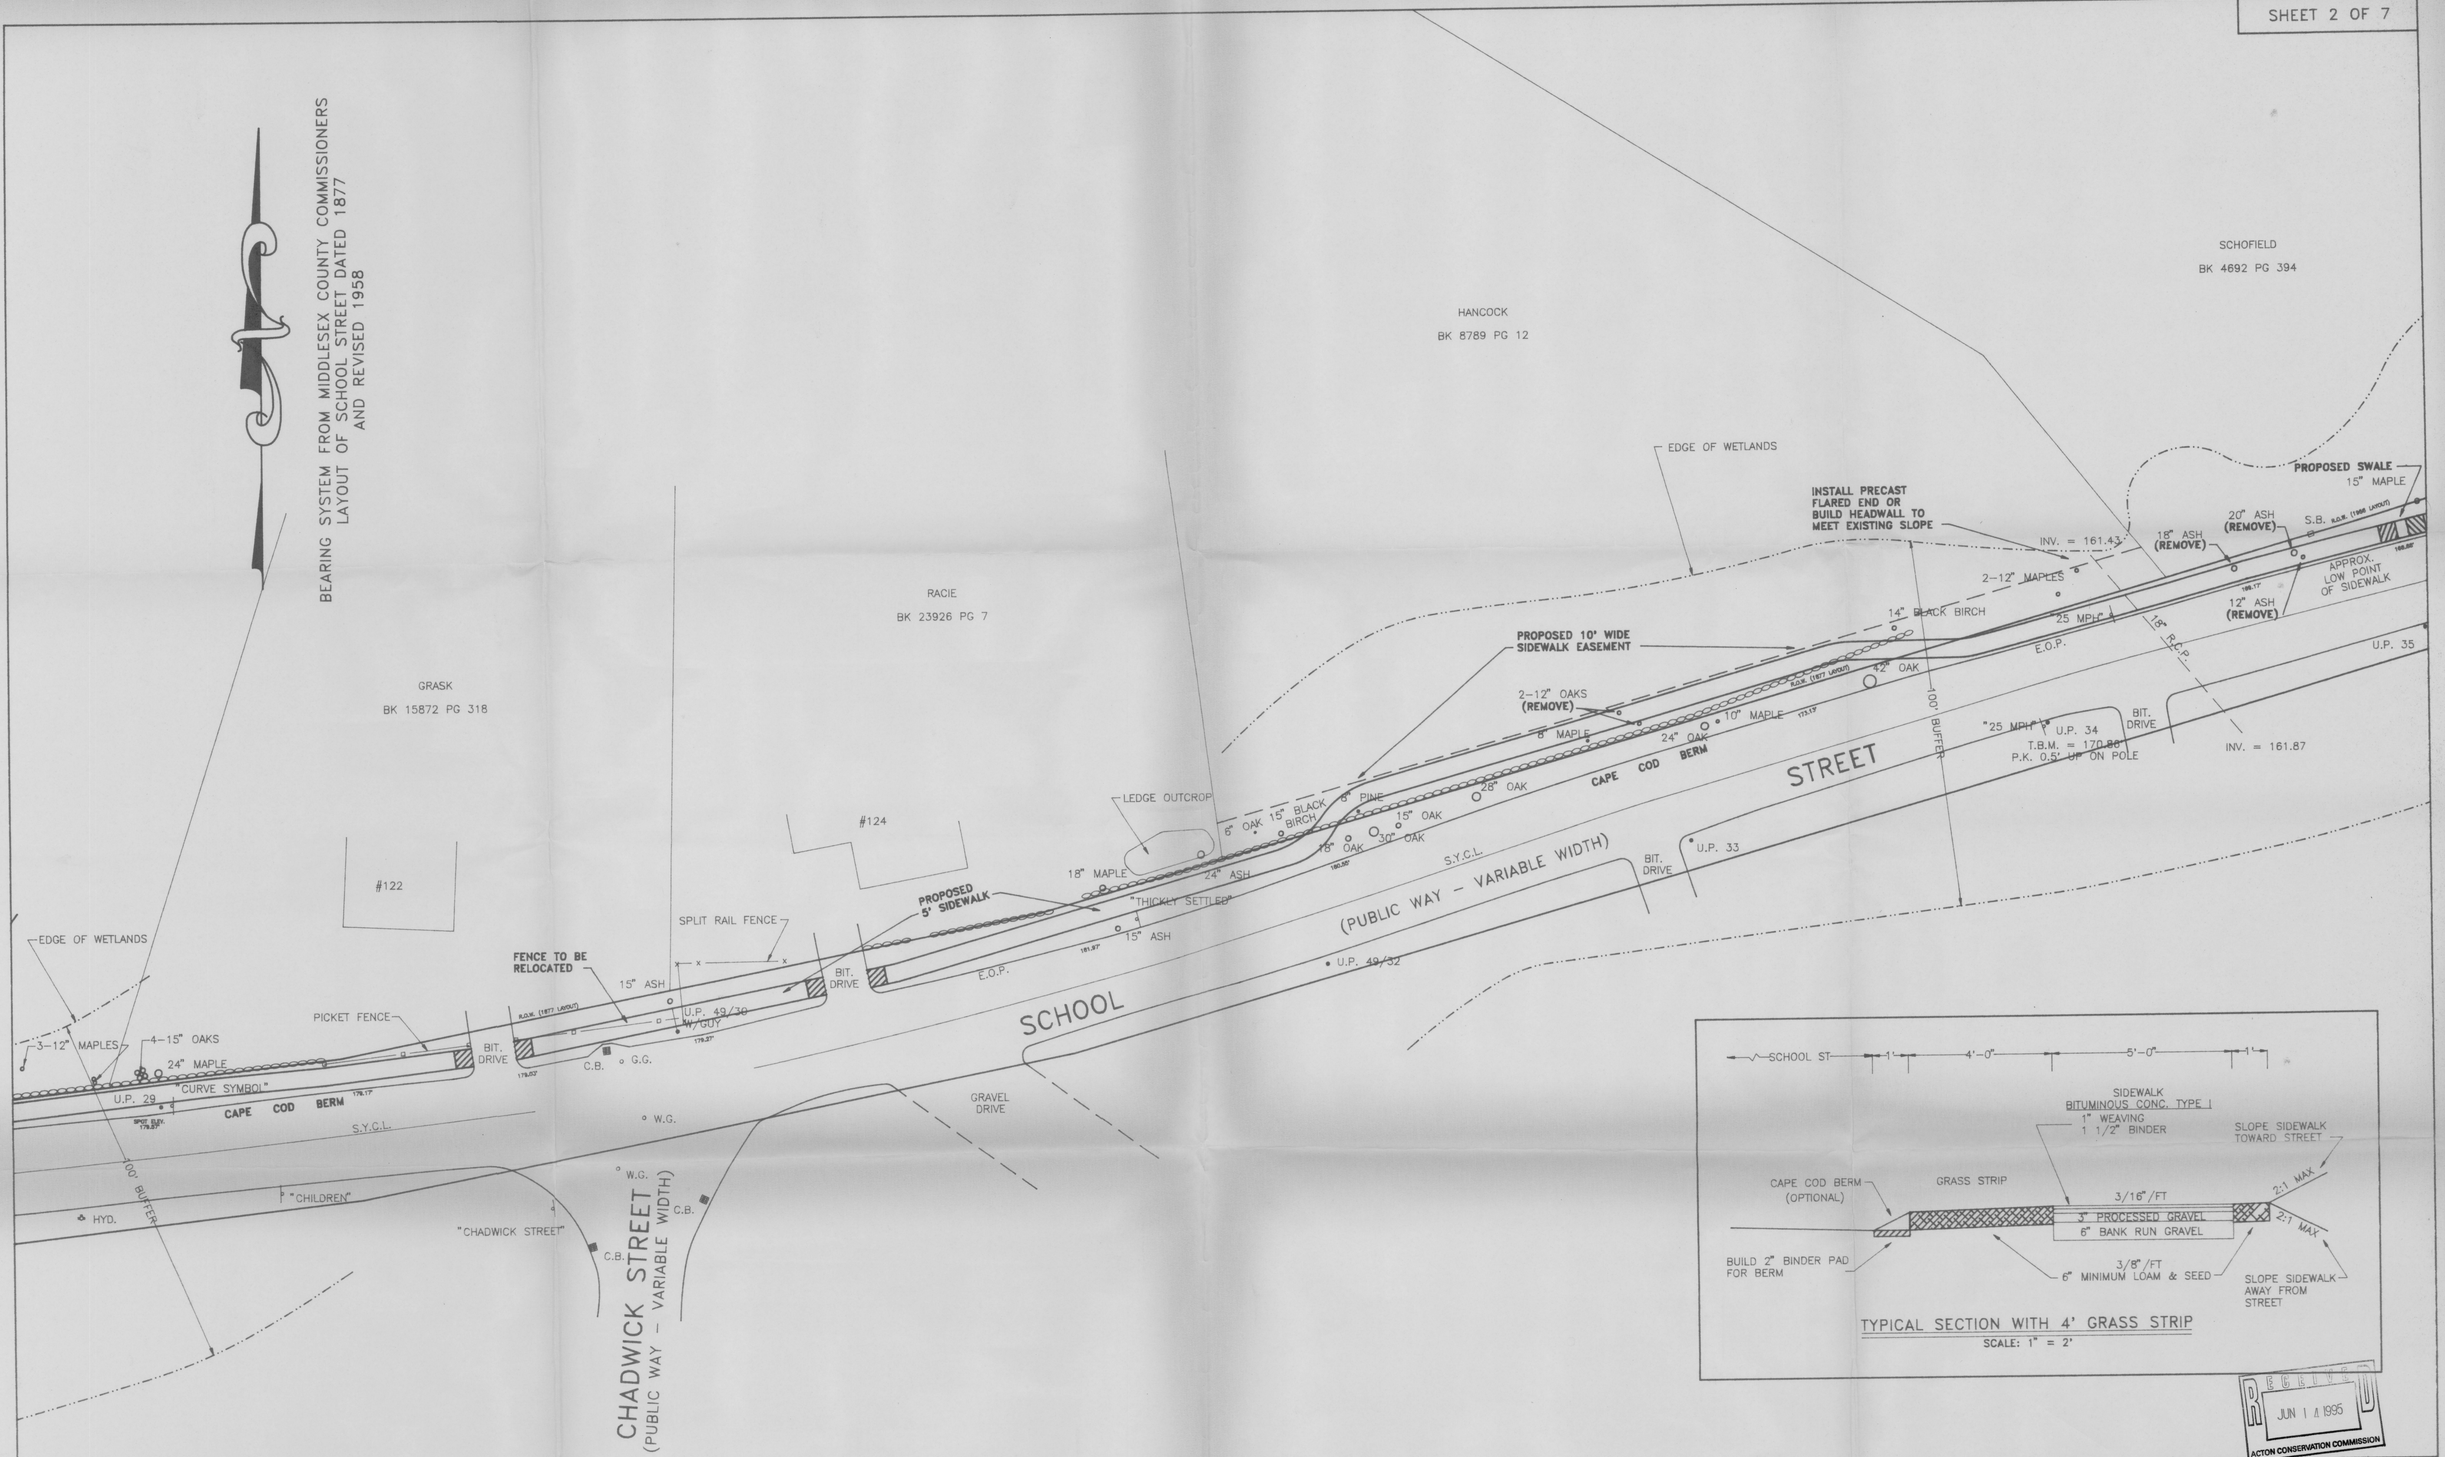

TYPICAL SECTION WITH 4' GRASS STRIP
SCALE: 1" = 2'

RECEIVED
JUN 14 1995
ACTON CONSERVATION COMMISSION

DAVID F. ABBT P.L.S. #28511

ERIC K. DURLING P.E.

SURVEY: D. ABBT D. RING C. YORK	TOWN OF ACTON ENGINEERING DEPT.	
DESIGN: D. RING	PROPOSED SIDEWALK ON SCHOOL STREET FROM PIPER RD. TO SANDY DR.	
DRAFTING: D. RING	CONSTRUCTION PLAN	
CHECKED: D. ABBT	SCALE: 1" = 20'	DATE: 1/6/95