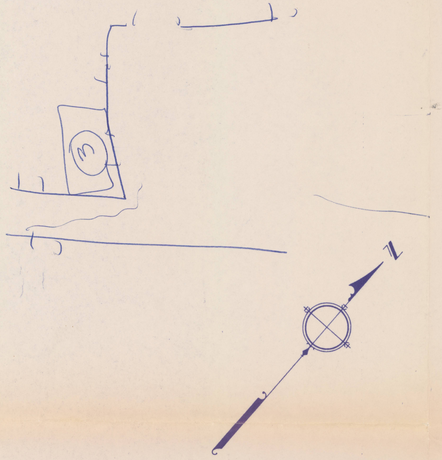

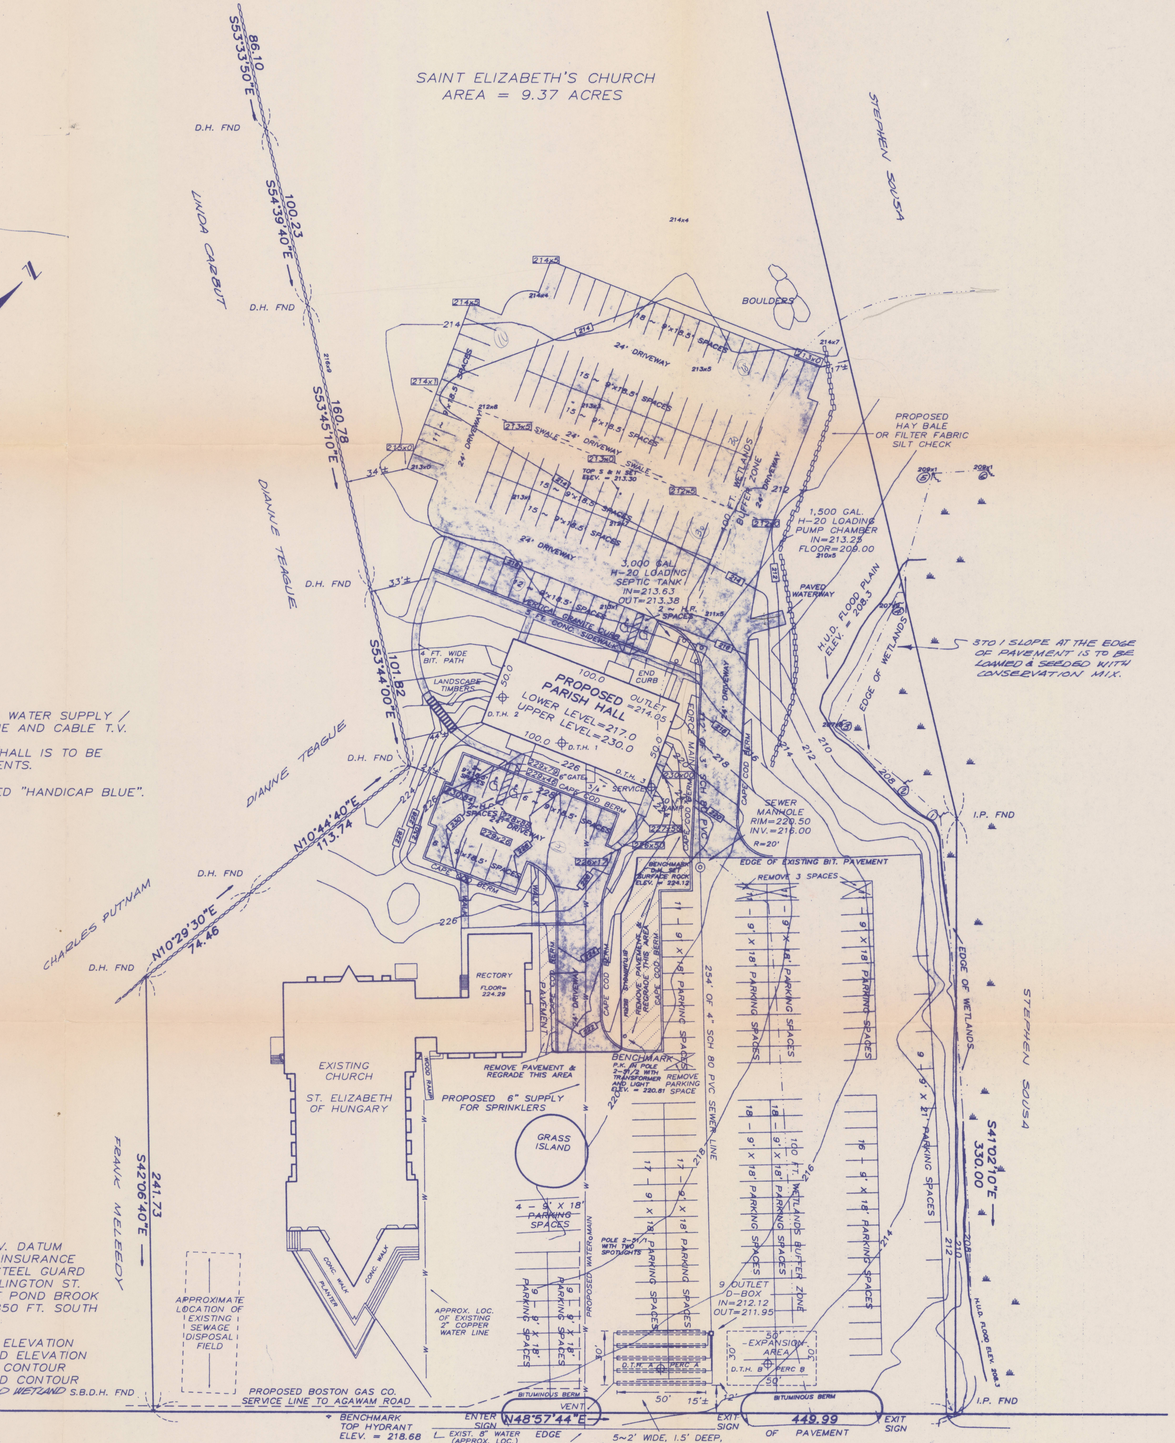

A COMMON TRENCH IS TO BE PROVIDED FOR WATER SUPPLY / UNDERGROUND ELECTRIC / GAS / TELEPHONE AND CABLE T.V.

* ACTUAL MAIN SIZE TO PROPOSED PARISH HALL IS TO BE BASED ON BUILDING SPRINKLER REQUIREMENTS.

NOTE: HANDICAP SPACES ARE TO BE PAINTED "HANDICAP BLUE".

NOTE: ALL ELEVATIONS REFER TO N.G.V. DATUM FROM JANUARY 6, 1988 H.U.D. FLOOD INSURANCE STUDY. BENCHMARK RM2 ... TOP END STEEL GUARD RAIL POST ON THE SOUTH SIDE OF ARLINGTON ST. AND THE SOUTHEAST CORNER OF FORT POND BROOK AND ARLINGTON ST., APPROXIMATELY 850 FT. SOUTH OF ELM STREET.

207x8 ~INDICATES EXISTING ELEVATION
226x17 ~INDICATES PROPOSED ELEVATION
212 ~INDICATES EXISTING CONTOUR
228 ~INDICATES PROPOSED CONTOUR
(5)FT ~INDICATES NUMBERED WETLAND RIBBON S.B.D.H. FND

CONSTRUCTION NOTES RELATIVE TO PAVED AREAS:

ALL LOAM AND OTHER YIELDING MATERIALS SHALL BE REMOVED FROM THE PROPOSED PAVEMENT AREAS AND BE REPLACED WITH SUITABLE MATERIAL.

THE SECTION FOR PARKING AND DRIVEWAY AREAS SHALL CONSIST OF 3 INCHES OF BITUMINOUS CONCRETE, CLASS I, TYPE 1, PLACED IN TWO 1 ½ INCH COURSES, 3 INCHES OF PROCESSED GRAVEL AND 9 INCHES OF SURFACING GRAVEL.

THE SECTION FOR SIDEWALKS AND PATHS SHALL CONSIST OF 2 INCHES OF BITUMINOUS CONCRETE, CLASS I, PLACED ON 3 INCHES OF PROCESSED GRAVEL.

CAPE COD BERM

CONCRETE WALK & GRANITE CURB

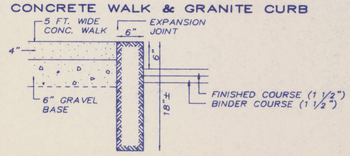

NOTE: WALK IS TO BE SCORED AT 5 FT. INTERVALS

ACTON TOWN ATLAS
MAP E-2, PCL. 120

SITE PLAN OF PROPOSED PARISH HALL IN ACTON ◦ MASS.

PREPARED FOR: ST. ELIZABETH OF HUNGARY CHURCH
89 ARLINGTON STREET ACTON, MA 01720

SCALE: 1 INCH = 40 FEET DECEMBER 13, 1989

ACTON SURVEY & ENGINEERING, INC.
277 CENTRAL ST. ◦ ACTON ◦ MASS.

MODIFIED
JANUARY 12, 1990
WETLANDS MODIFICATION
FEBRUARY 8, 1990

RECEIVED
FEB 12 1990
ACTON CONSERVATION COMMISSION

JOHN E. DUNPHY, JR. No. 22158 REGISTERED PROFESSIONAL LAND SURVEYOR
JOHN E. DUNPHY JR. 21341 REGISTERED PROFESSIONAL ENGINEER
ENG.

FILE NO. 1196