P. Catalano Construction LLC
9 Graniteville Road
Westford, MA 01886
Paul.Catalano@live.com
781-953-3204 Fax 978-692-6596

MATT and MARYANN MEHLEN
25 NEWTOWN RD
ACTON MA 01720
MARYANN.MEHLEN@GMAIL.COM
MATTHEW.MEHLEN@GMAIL.COM
MATT 781 858 8122 MARYANN 617 913 0409

PROPOSED FRONT ELEVATION 3/16

FRONT PORCH DETAIL

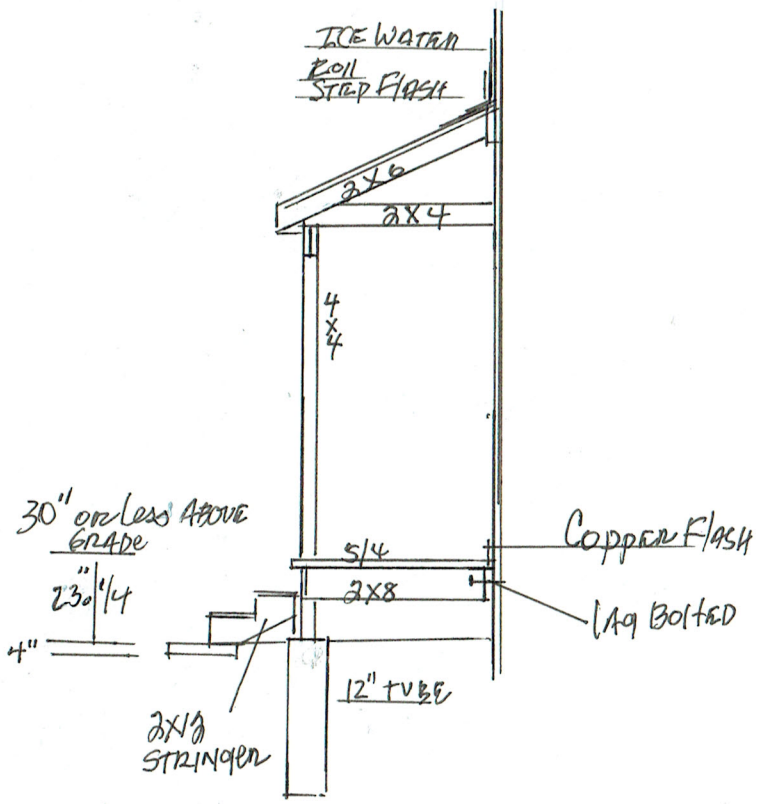

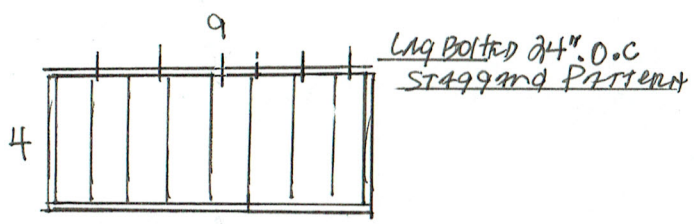

PORCH FLOOR FRAME

30x40 2ND FLOOR

PROPOSED 2ND FL. LAYOUT 3/16

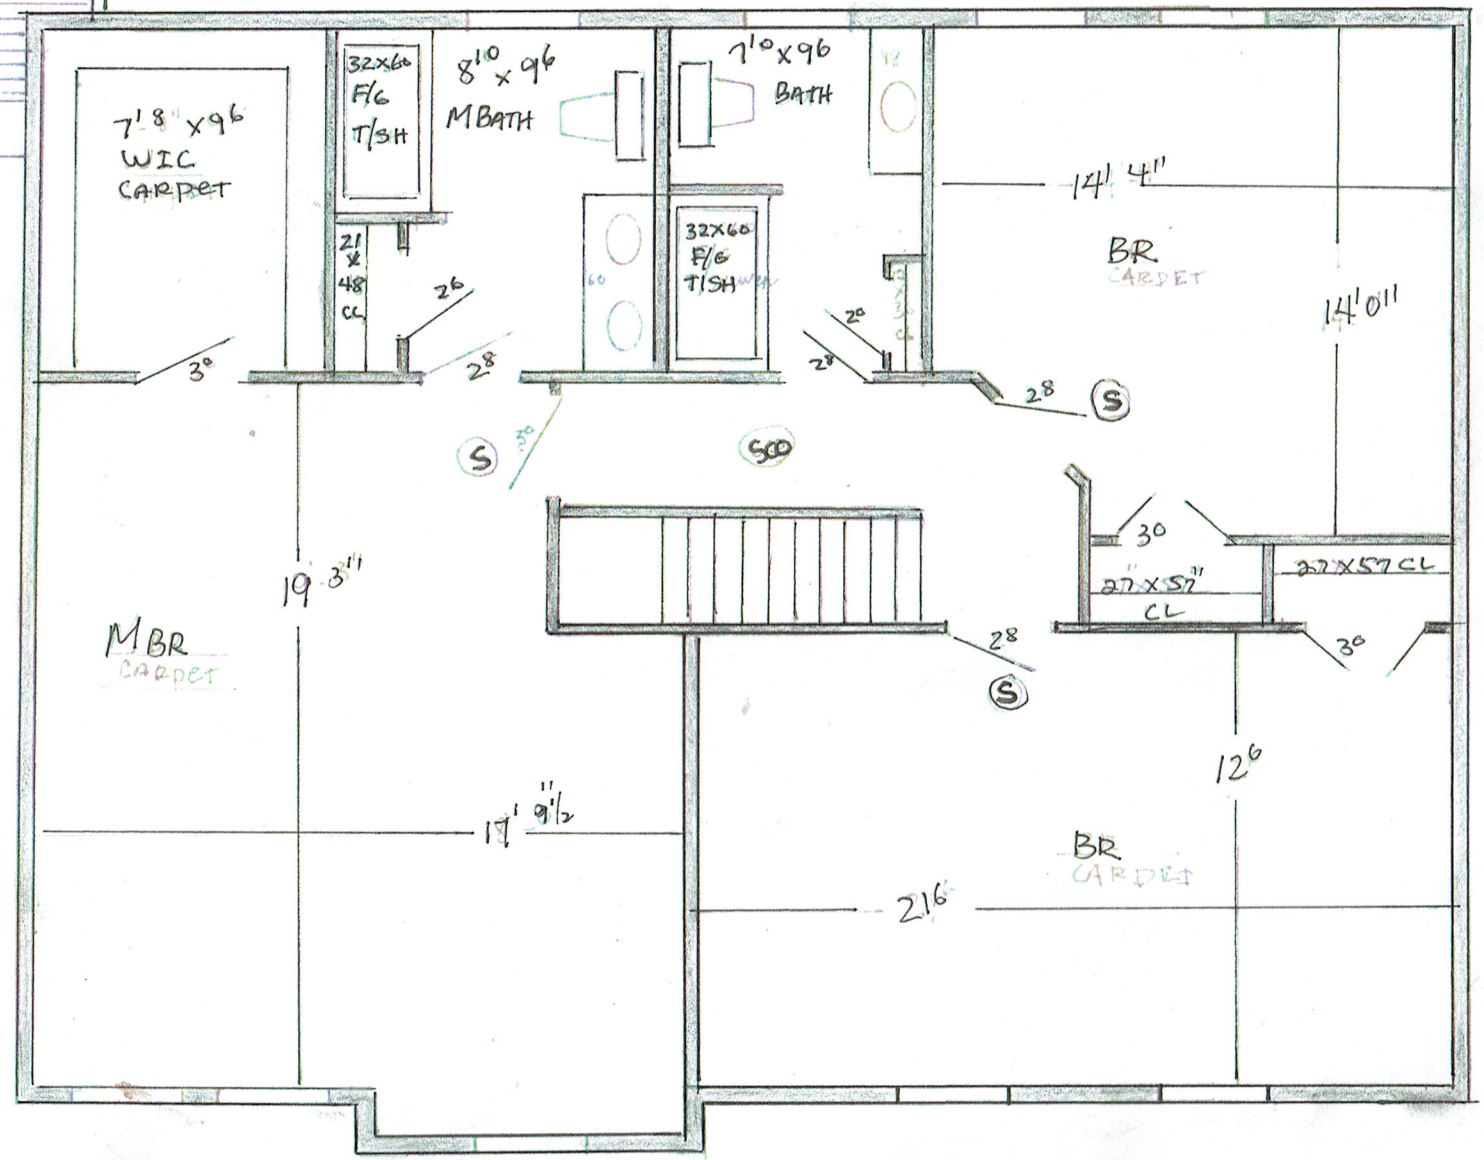

P. Catalano Construction LLC
9 Graniteville Road
Westford, MA 01886
Paul.Catalano@live.com
781-953-3204 Fax 978-692-6596

MATT + MARYANN MEHLER

25 NEWTOWN RD

ACTON MA 01720

MARYANN MEHLER @ GMAIL.COM
MATTEWMEHLER @ GMAIL.COM

MATT 781 858-8122 MARY ANN 617 913-0404

Ex. BASEMENT/GARAGE LEVEL

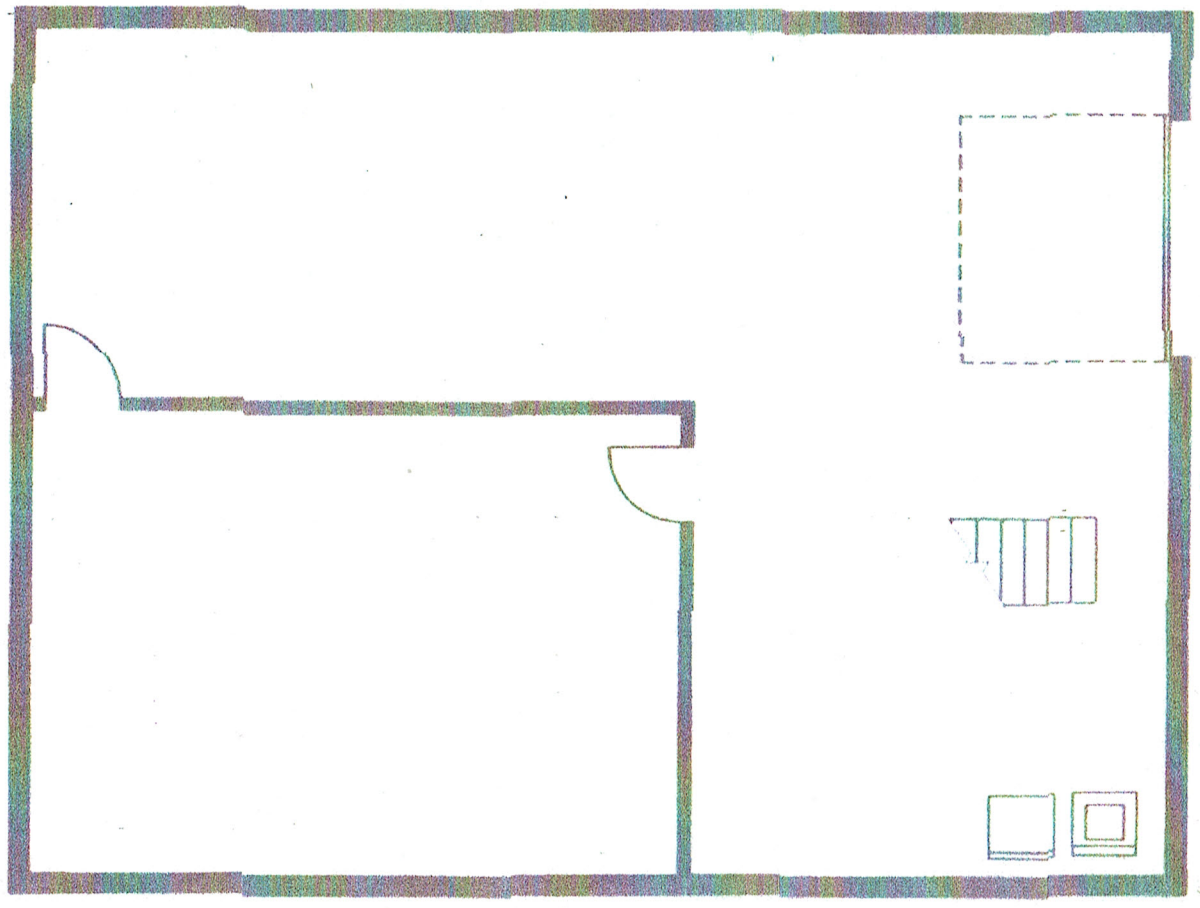

PROPOSED BASEMENT LAYOUT 1/8

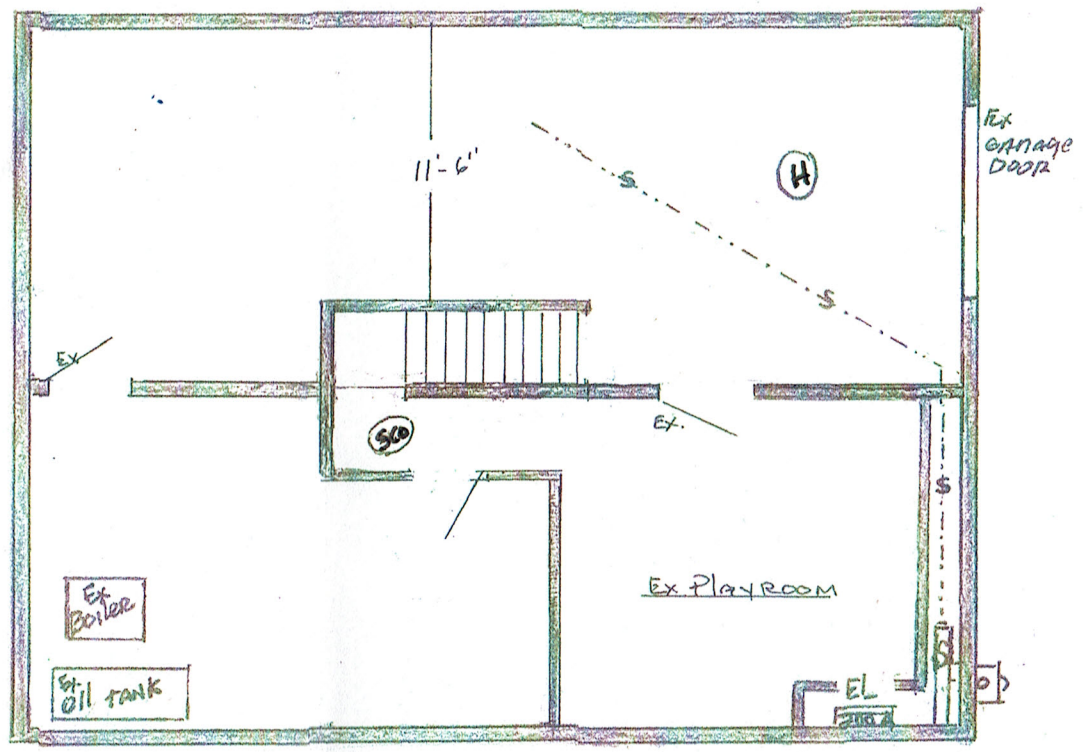

30x40

PROPOSED 1ST FL. LAYOUT 3/16

Ex. MAIN LEVEL

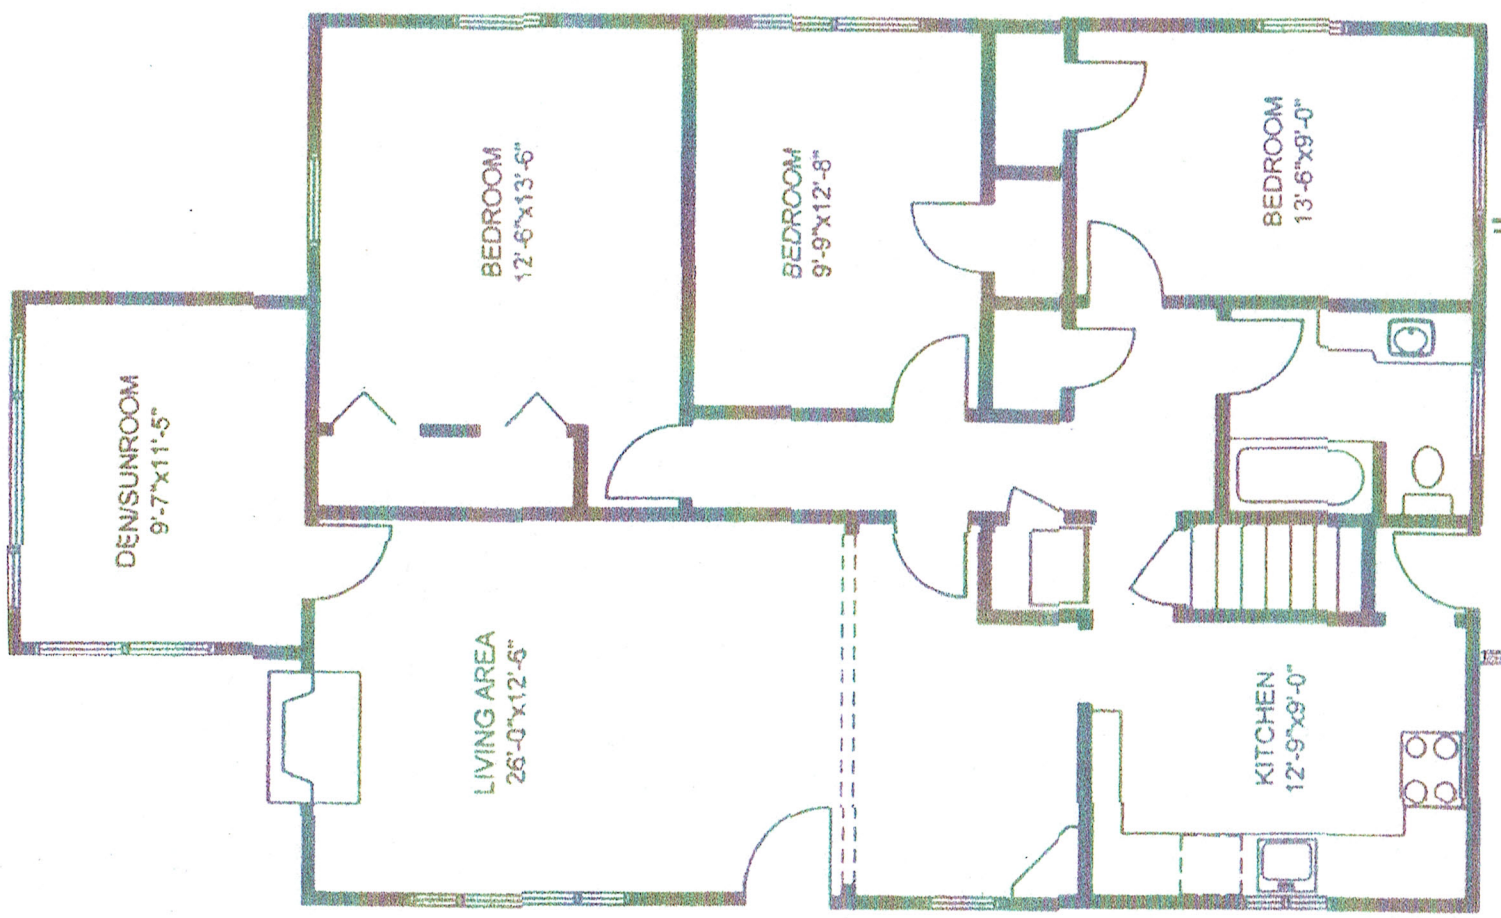

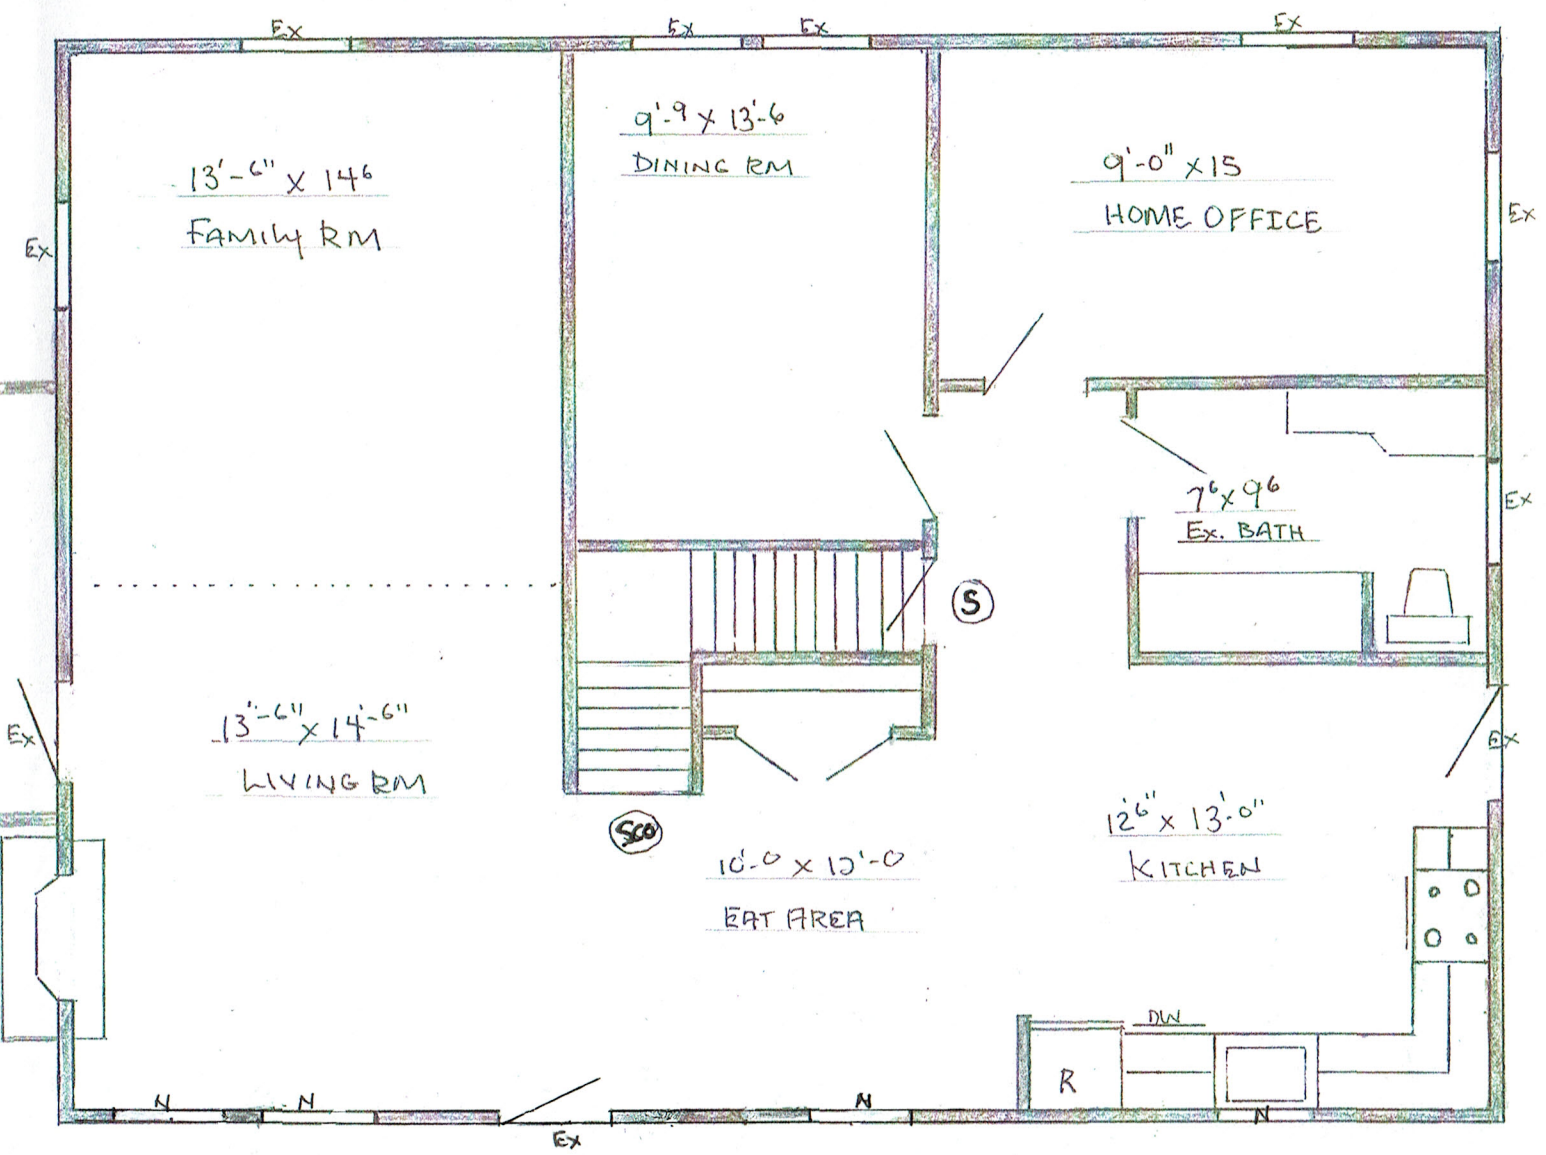

FRONT SECTION 3/16

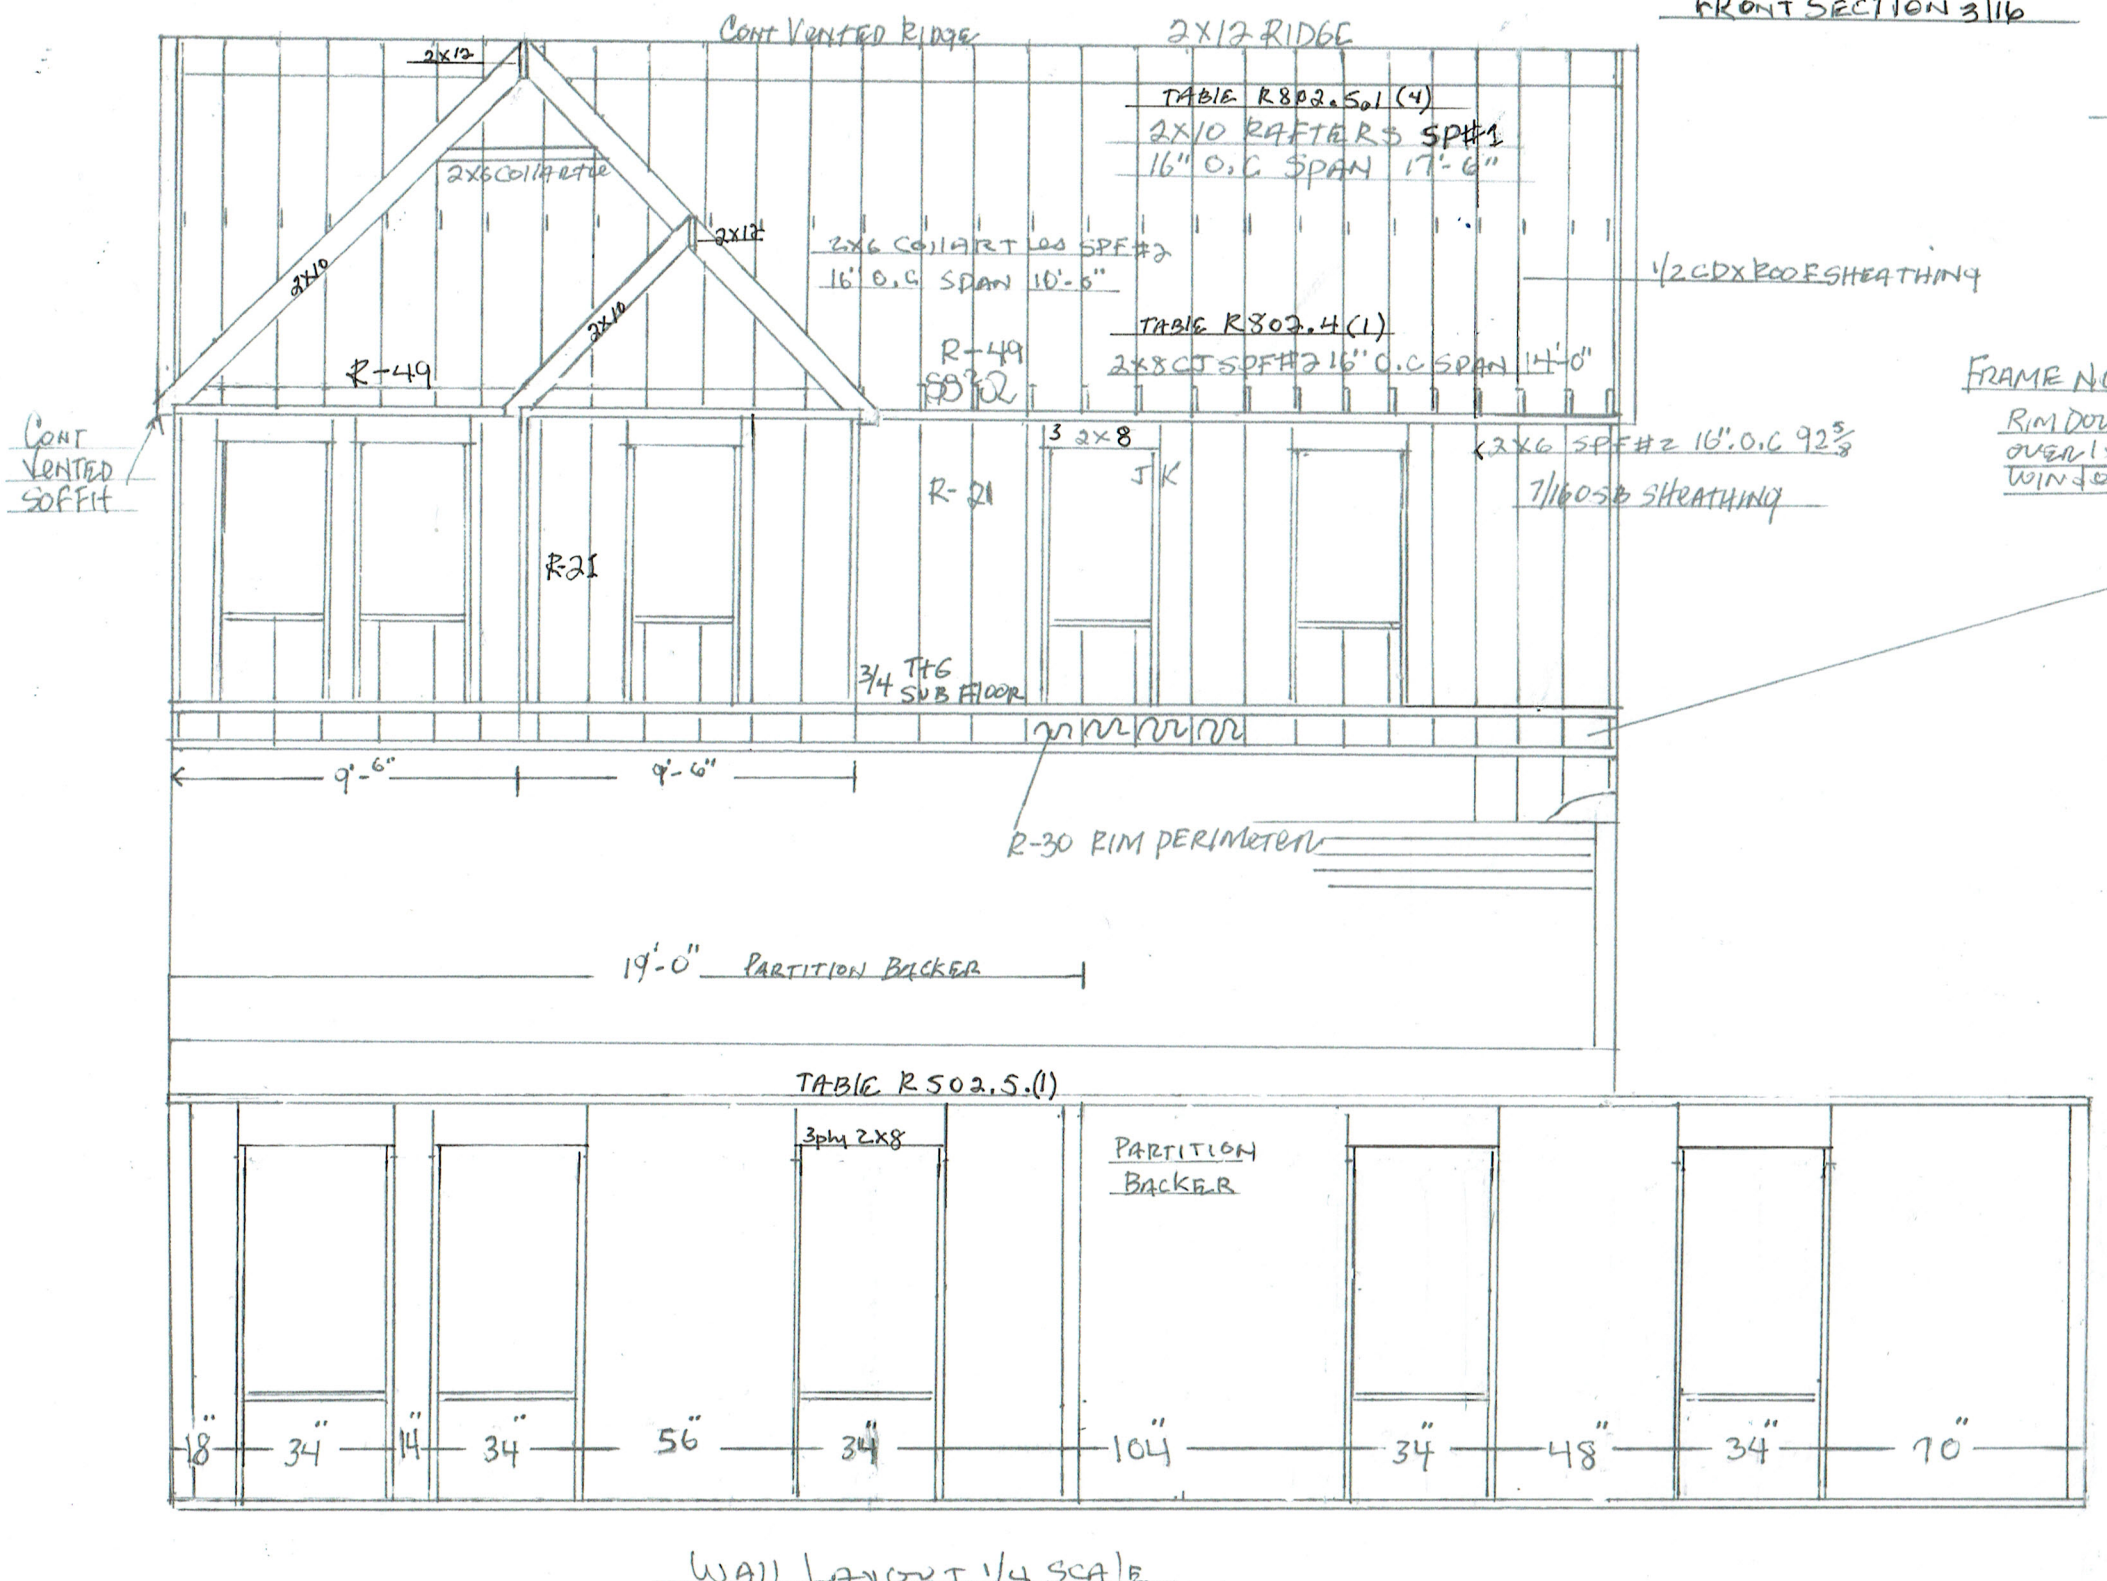

WALL LAYOUT 1/4 SCALE
WINDOW LAYOUT

FLOOR FRAME DETAIL

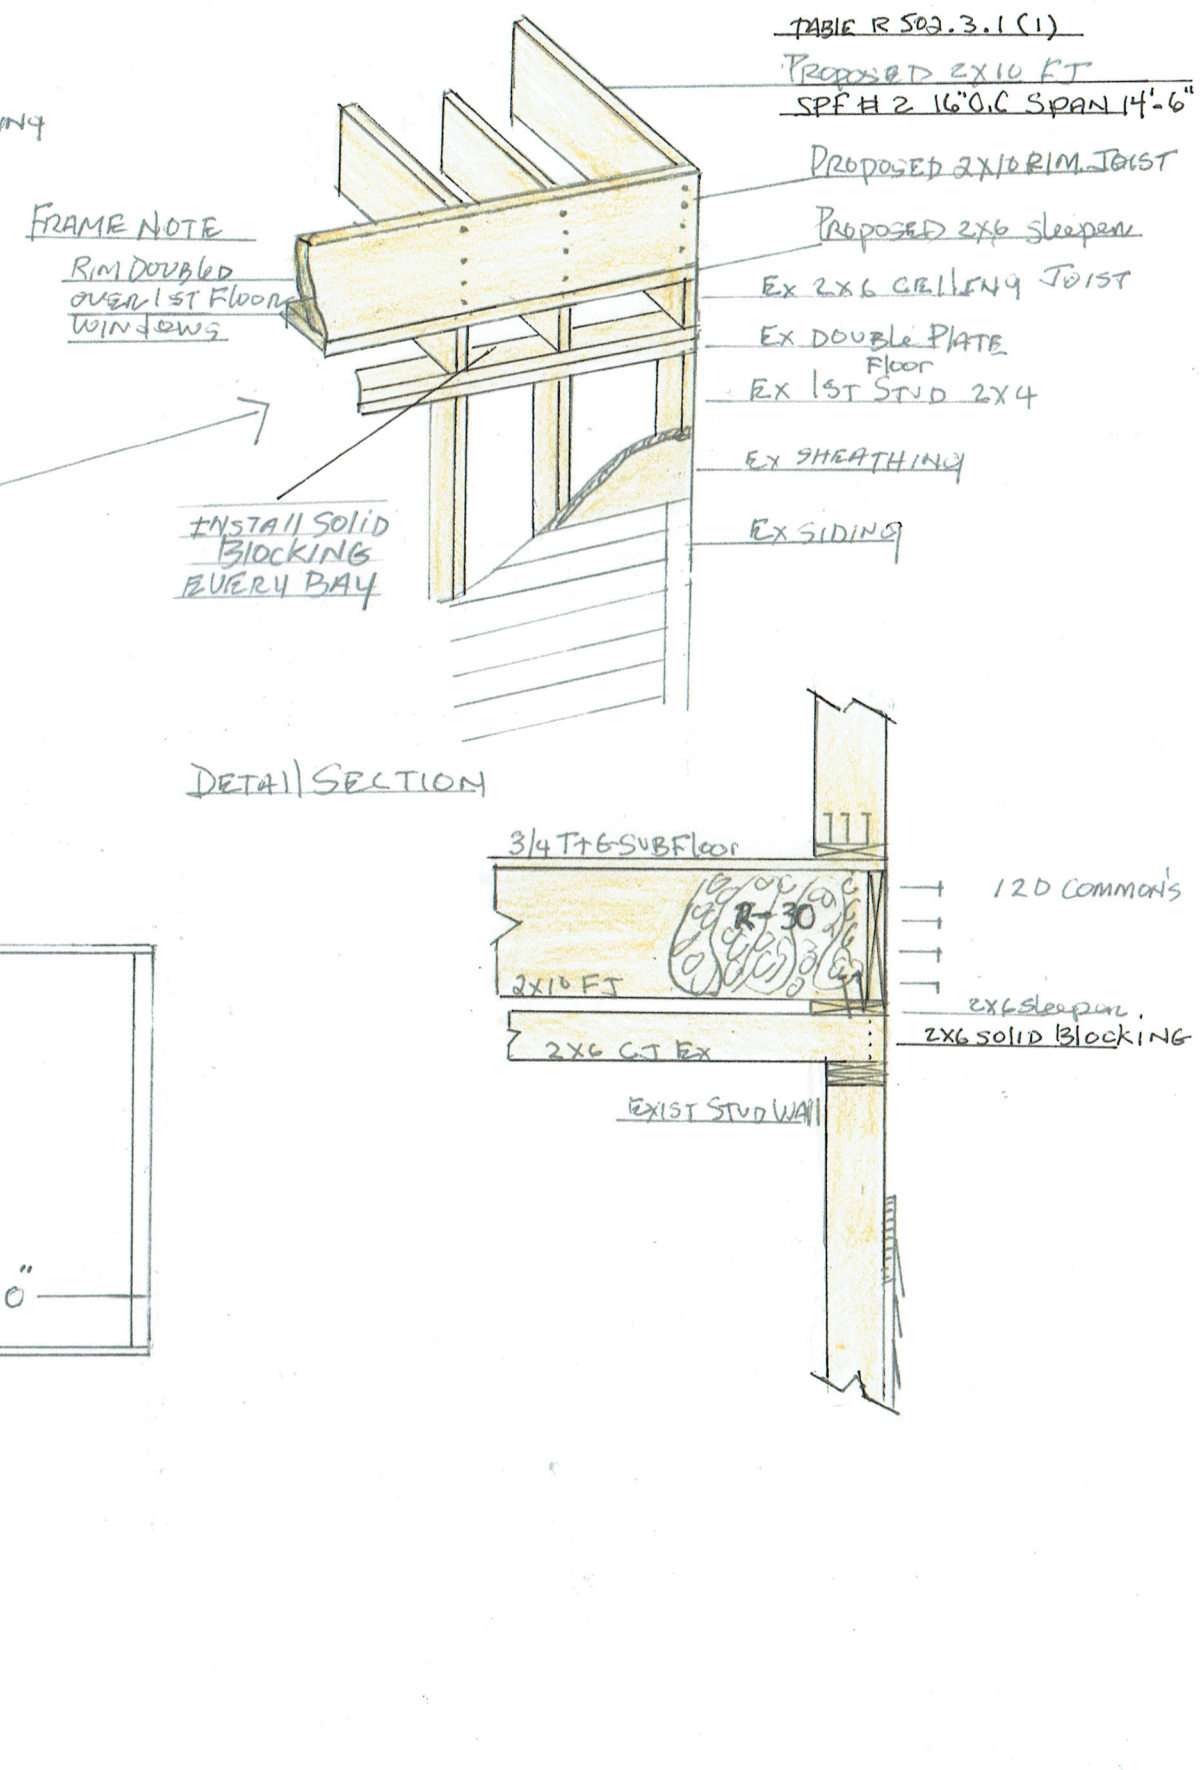

P. Catalano Construction LLC
9 Graniteville Road
Westford, MA 01886
Paul.Catalano@live.com
781-953-3204 Fax 978-692-6596

FLOOR FRAME PLAN 3/16

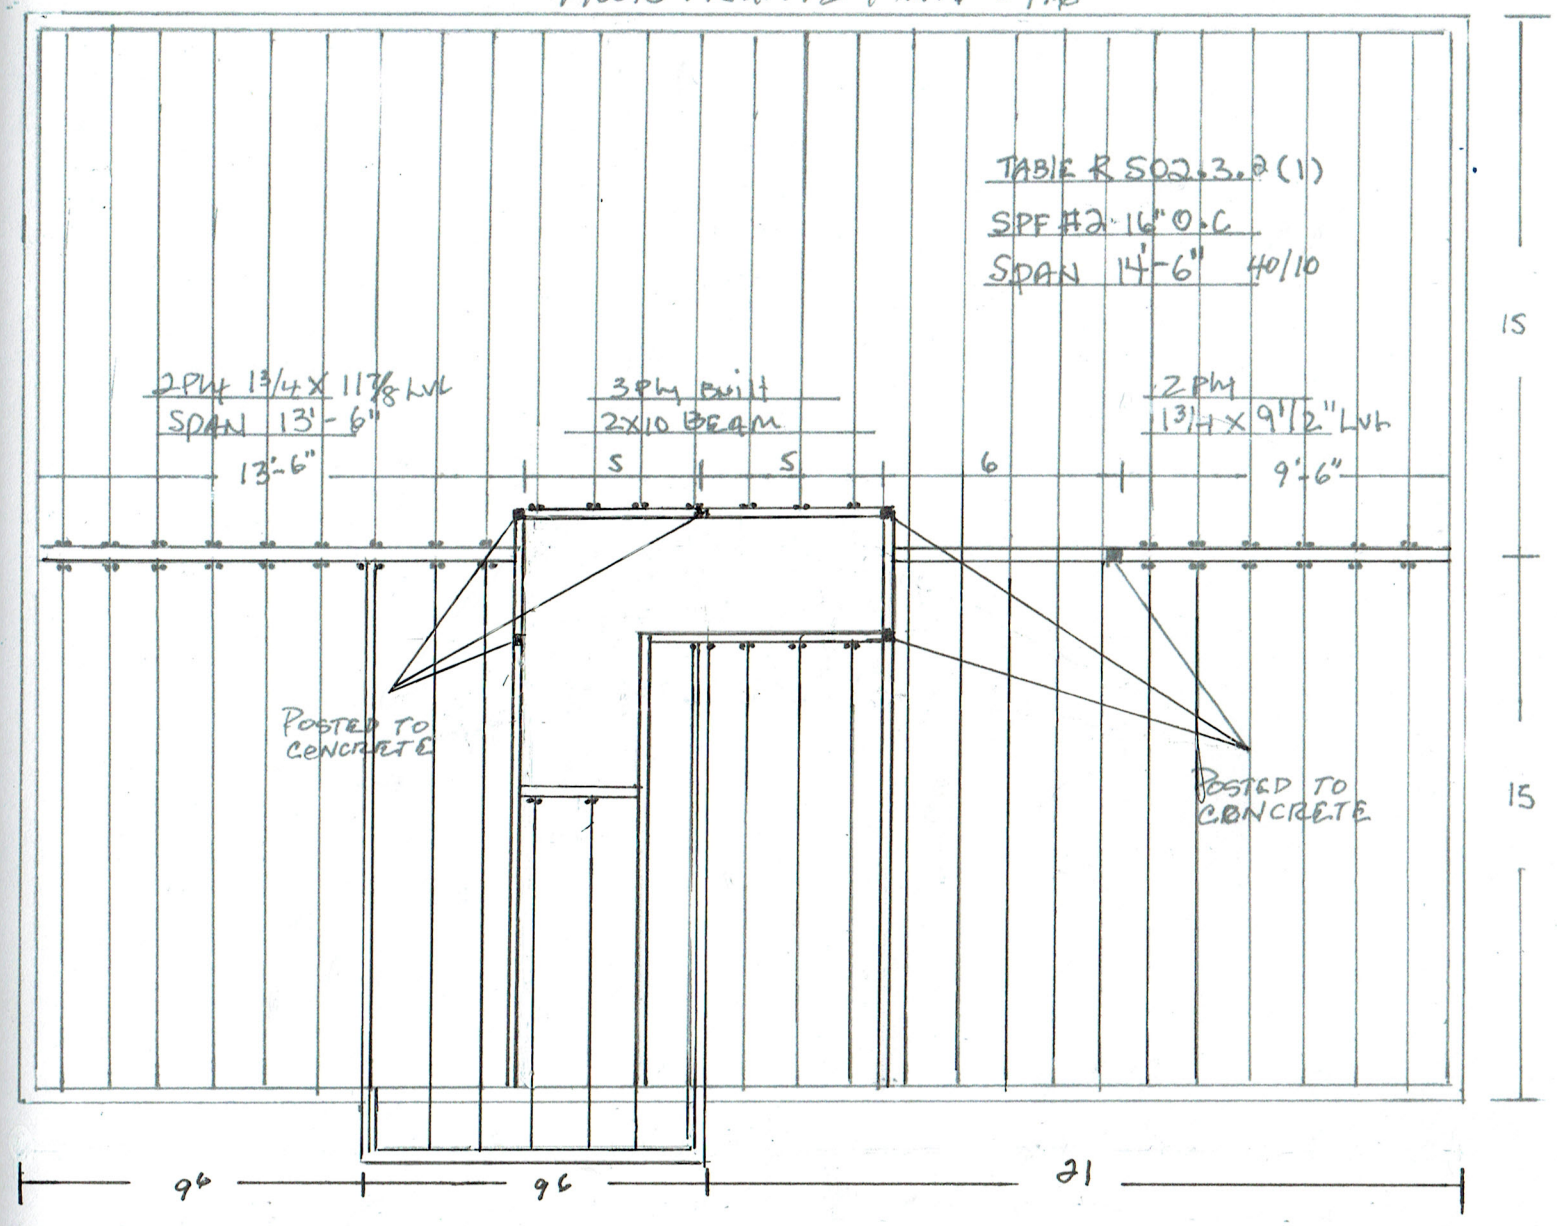

BEAM + LALLY PLAN 3/16

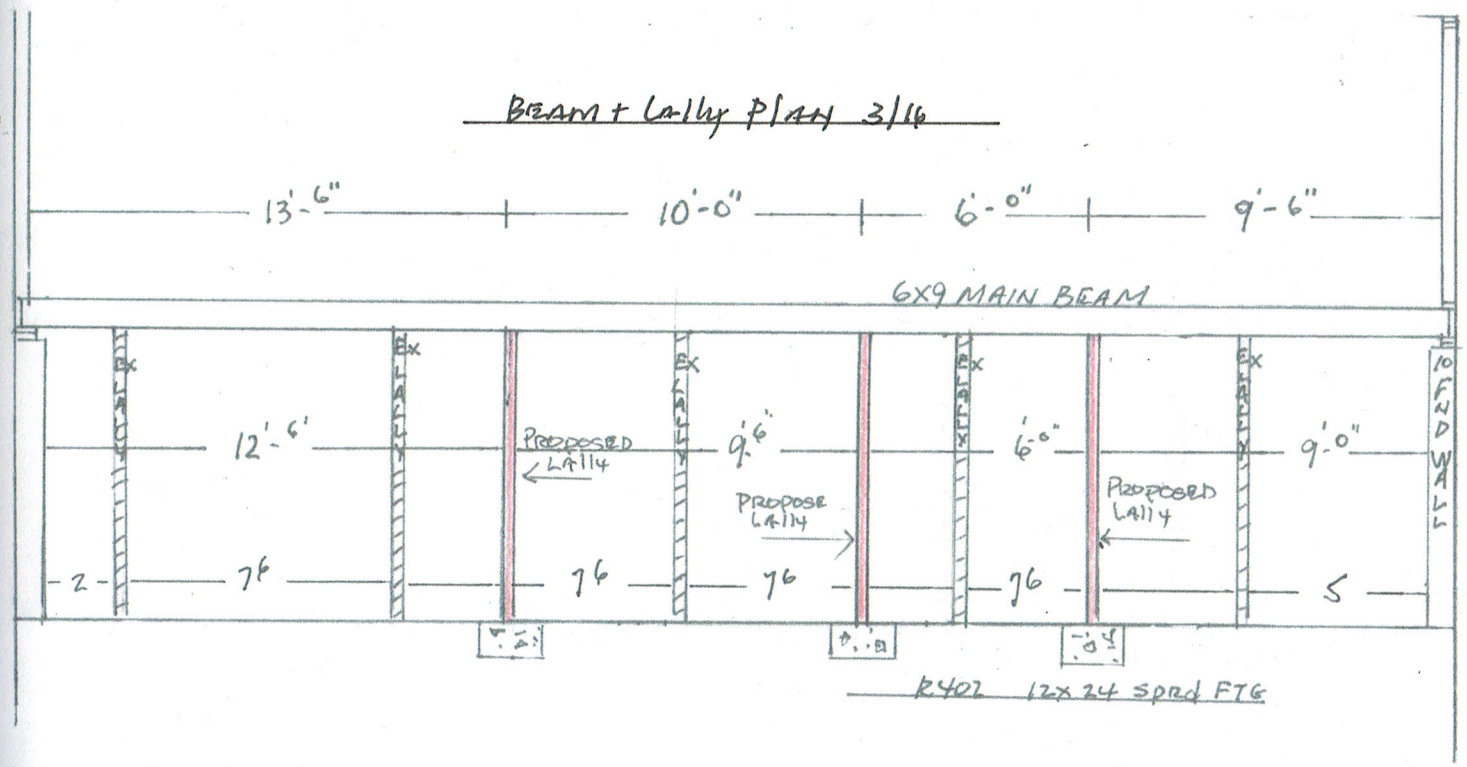

CEILING FRAME PLAN 3/16

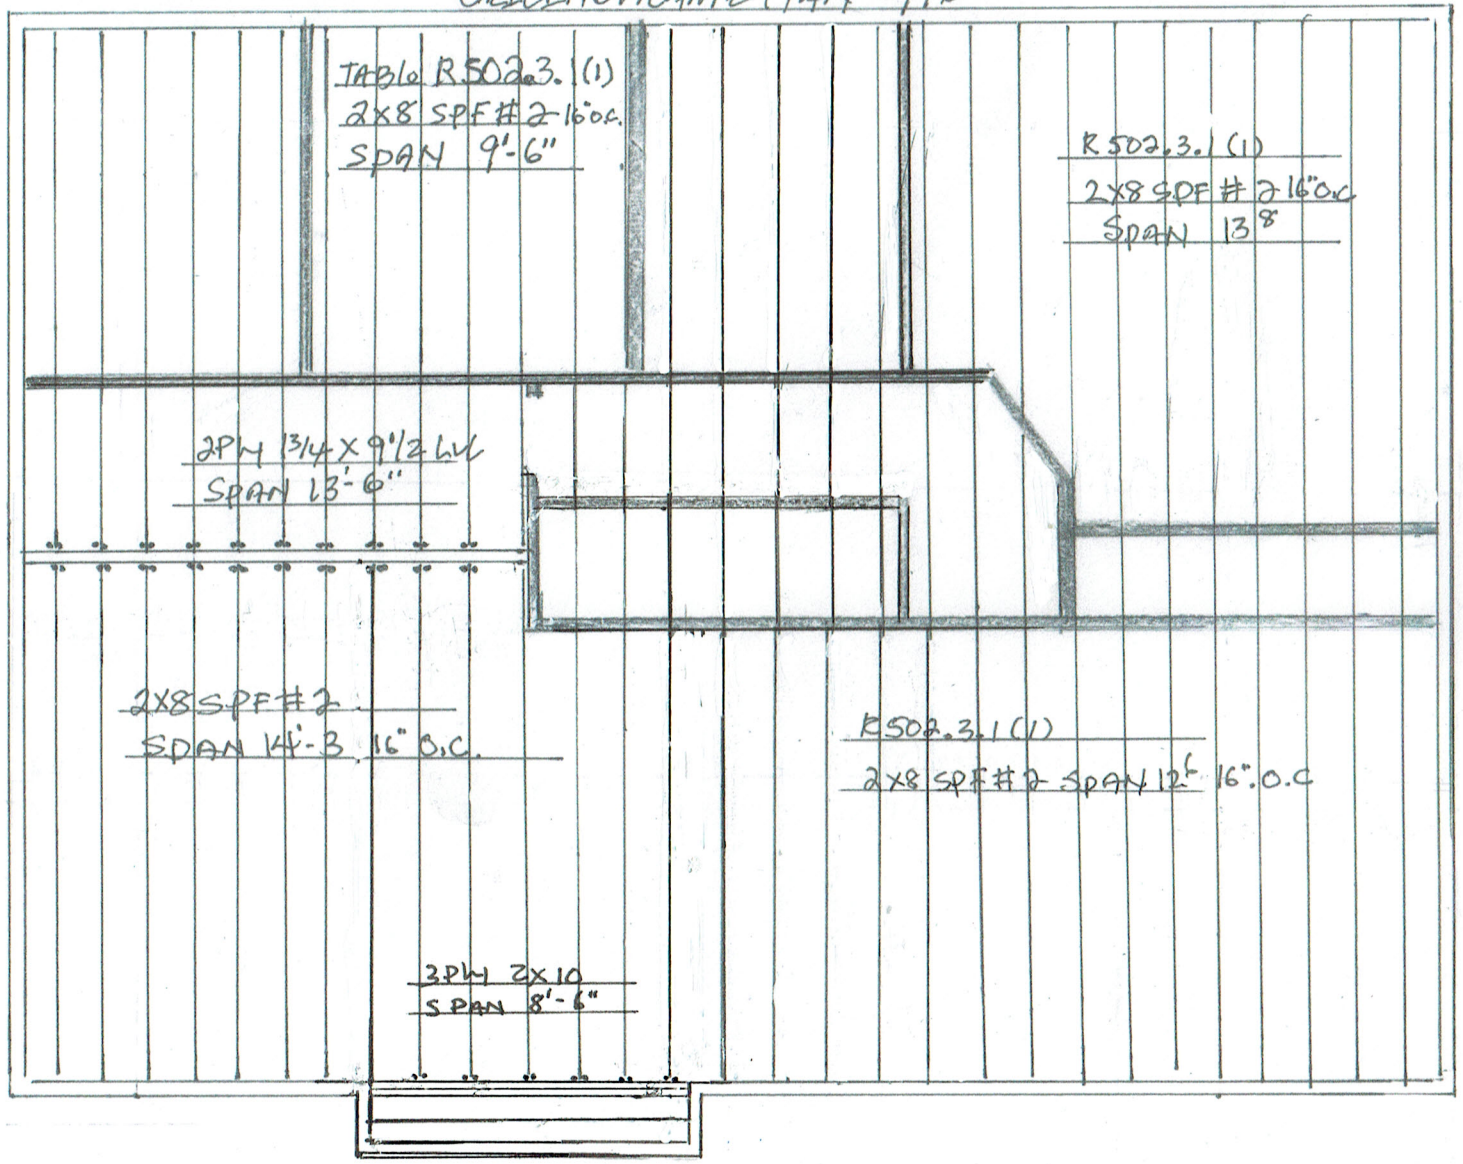

P. Catalano Construction LLC
9 Graniteville Road
Westford, MA 01886
Paul.Catalano@live.com
781-953-3204 Fax 978-692-6596

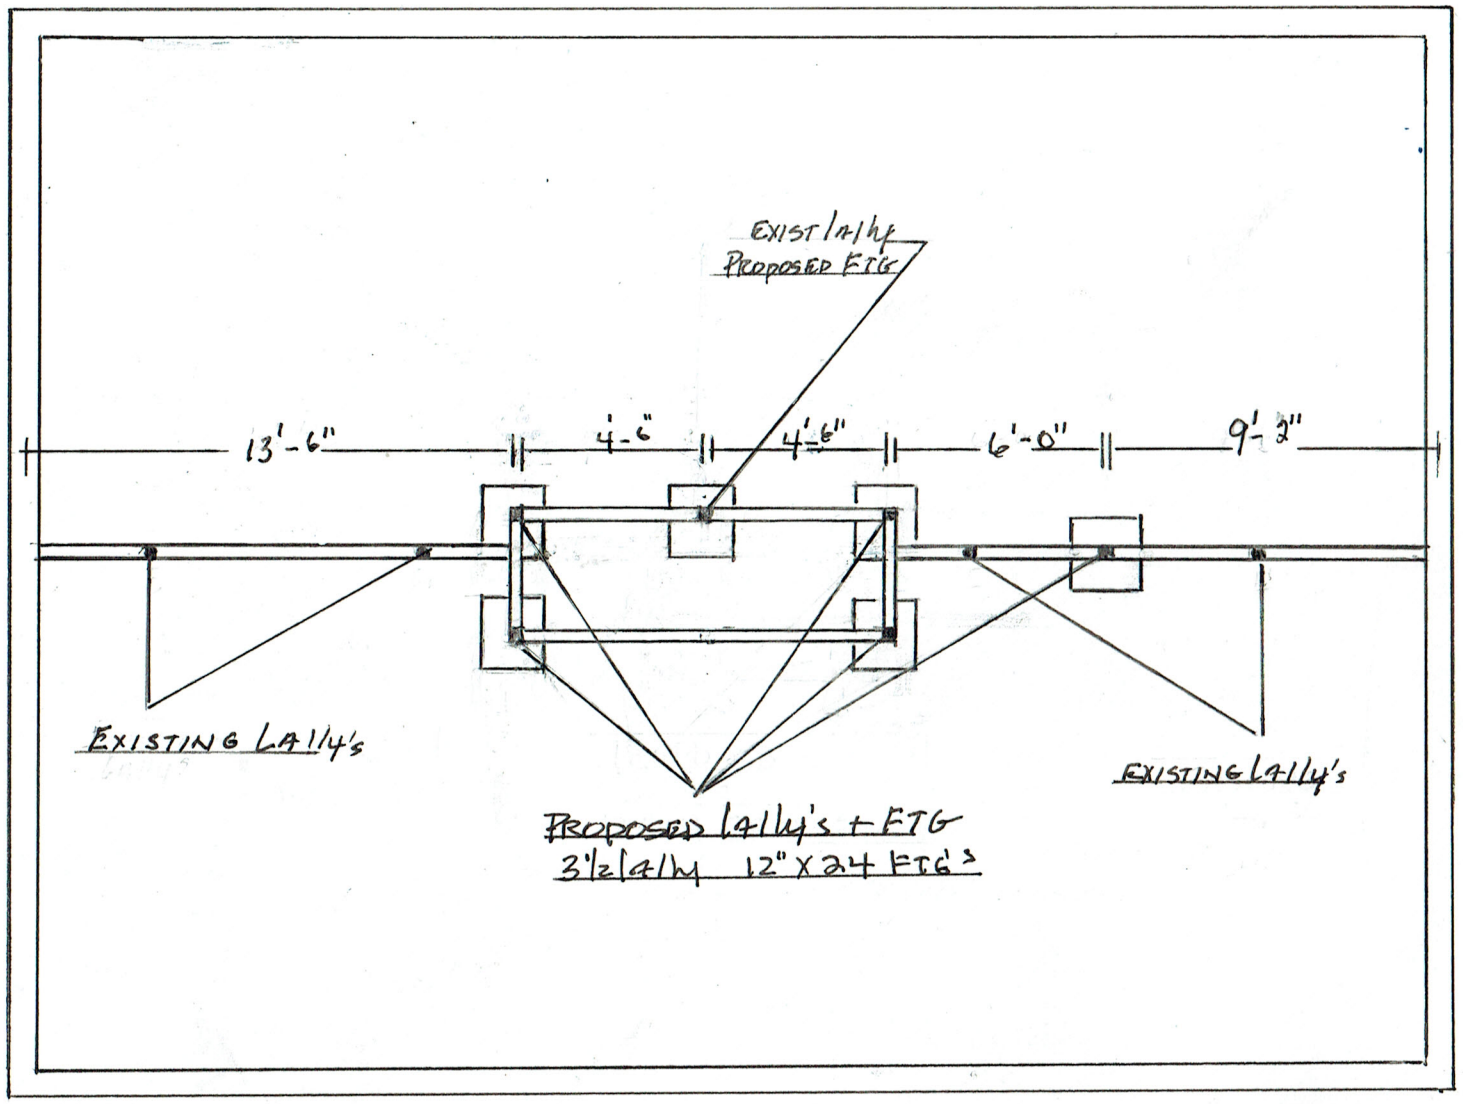

LA1/4 + FTG PLAN 3/16

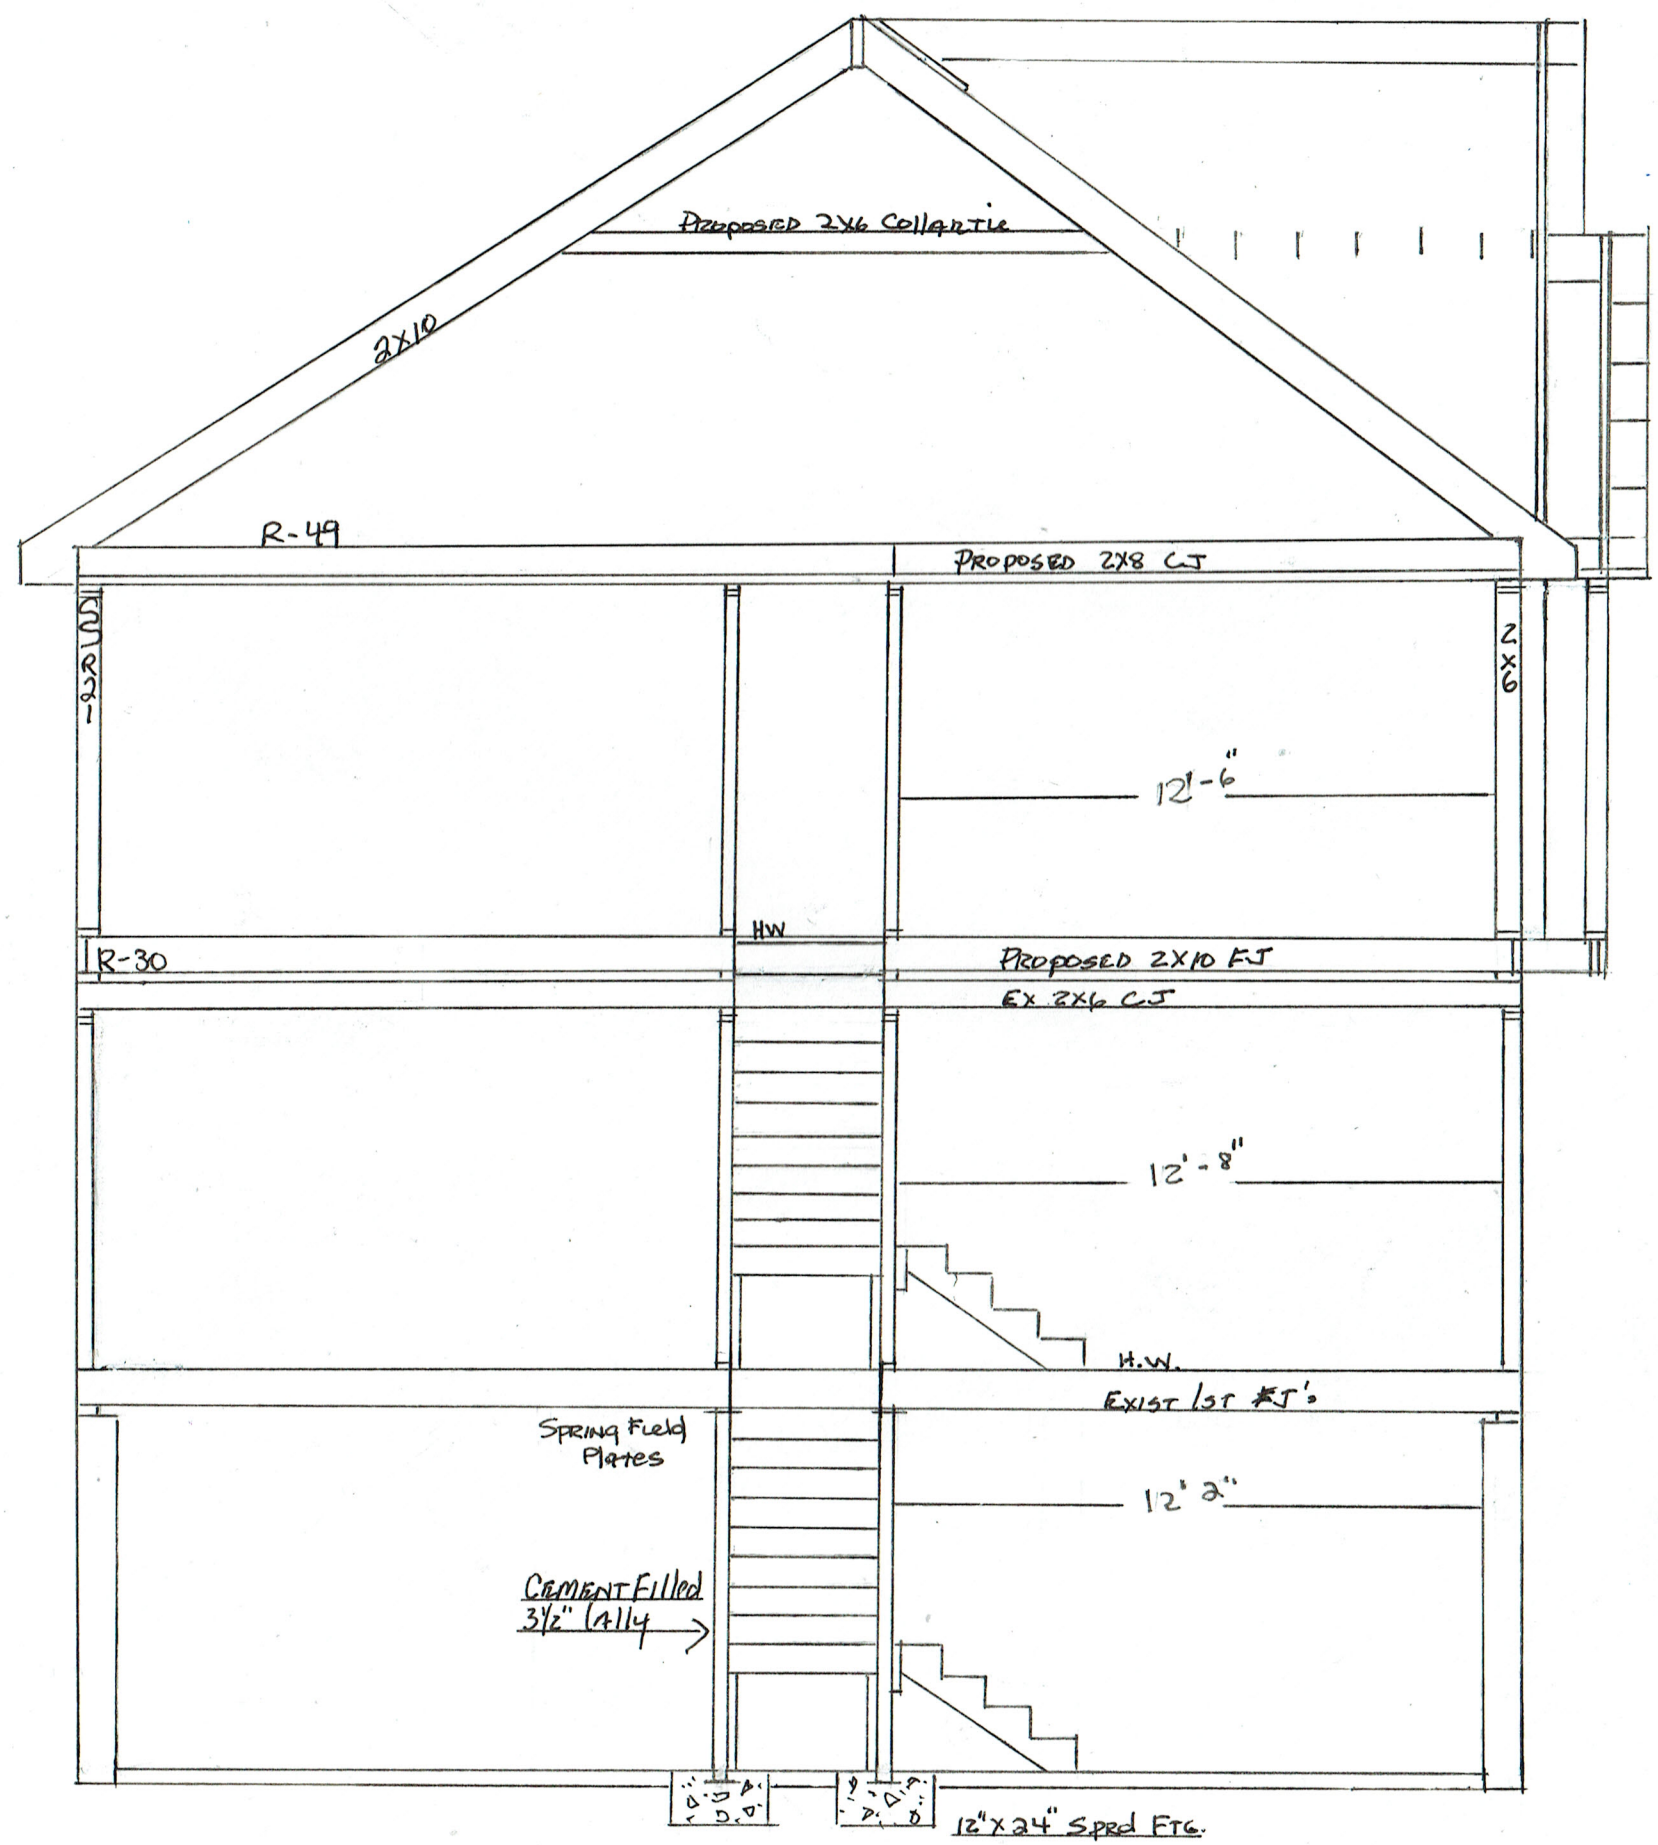

SECTION 1/4 SCALE