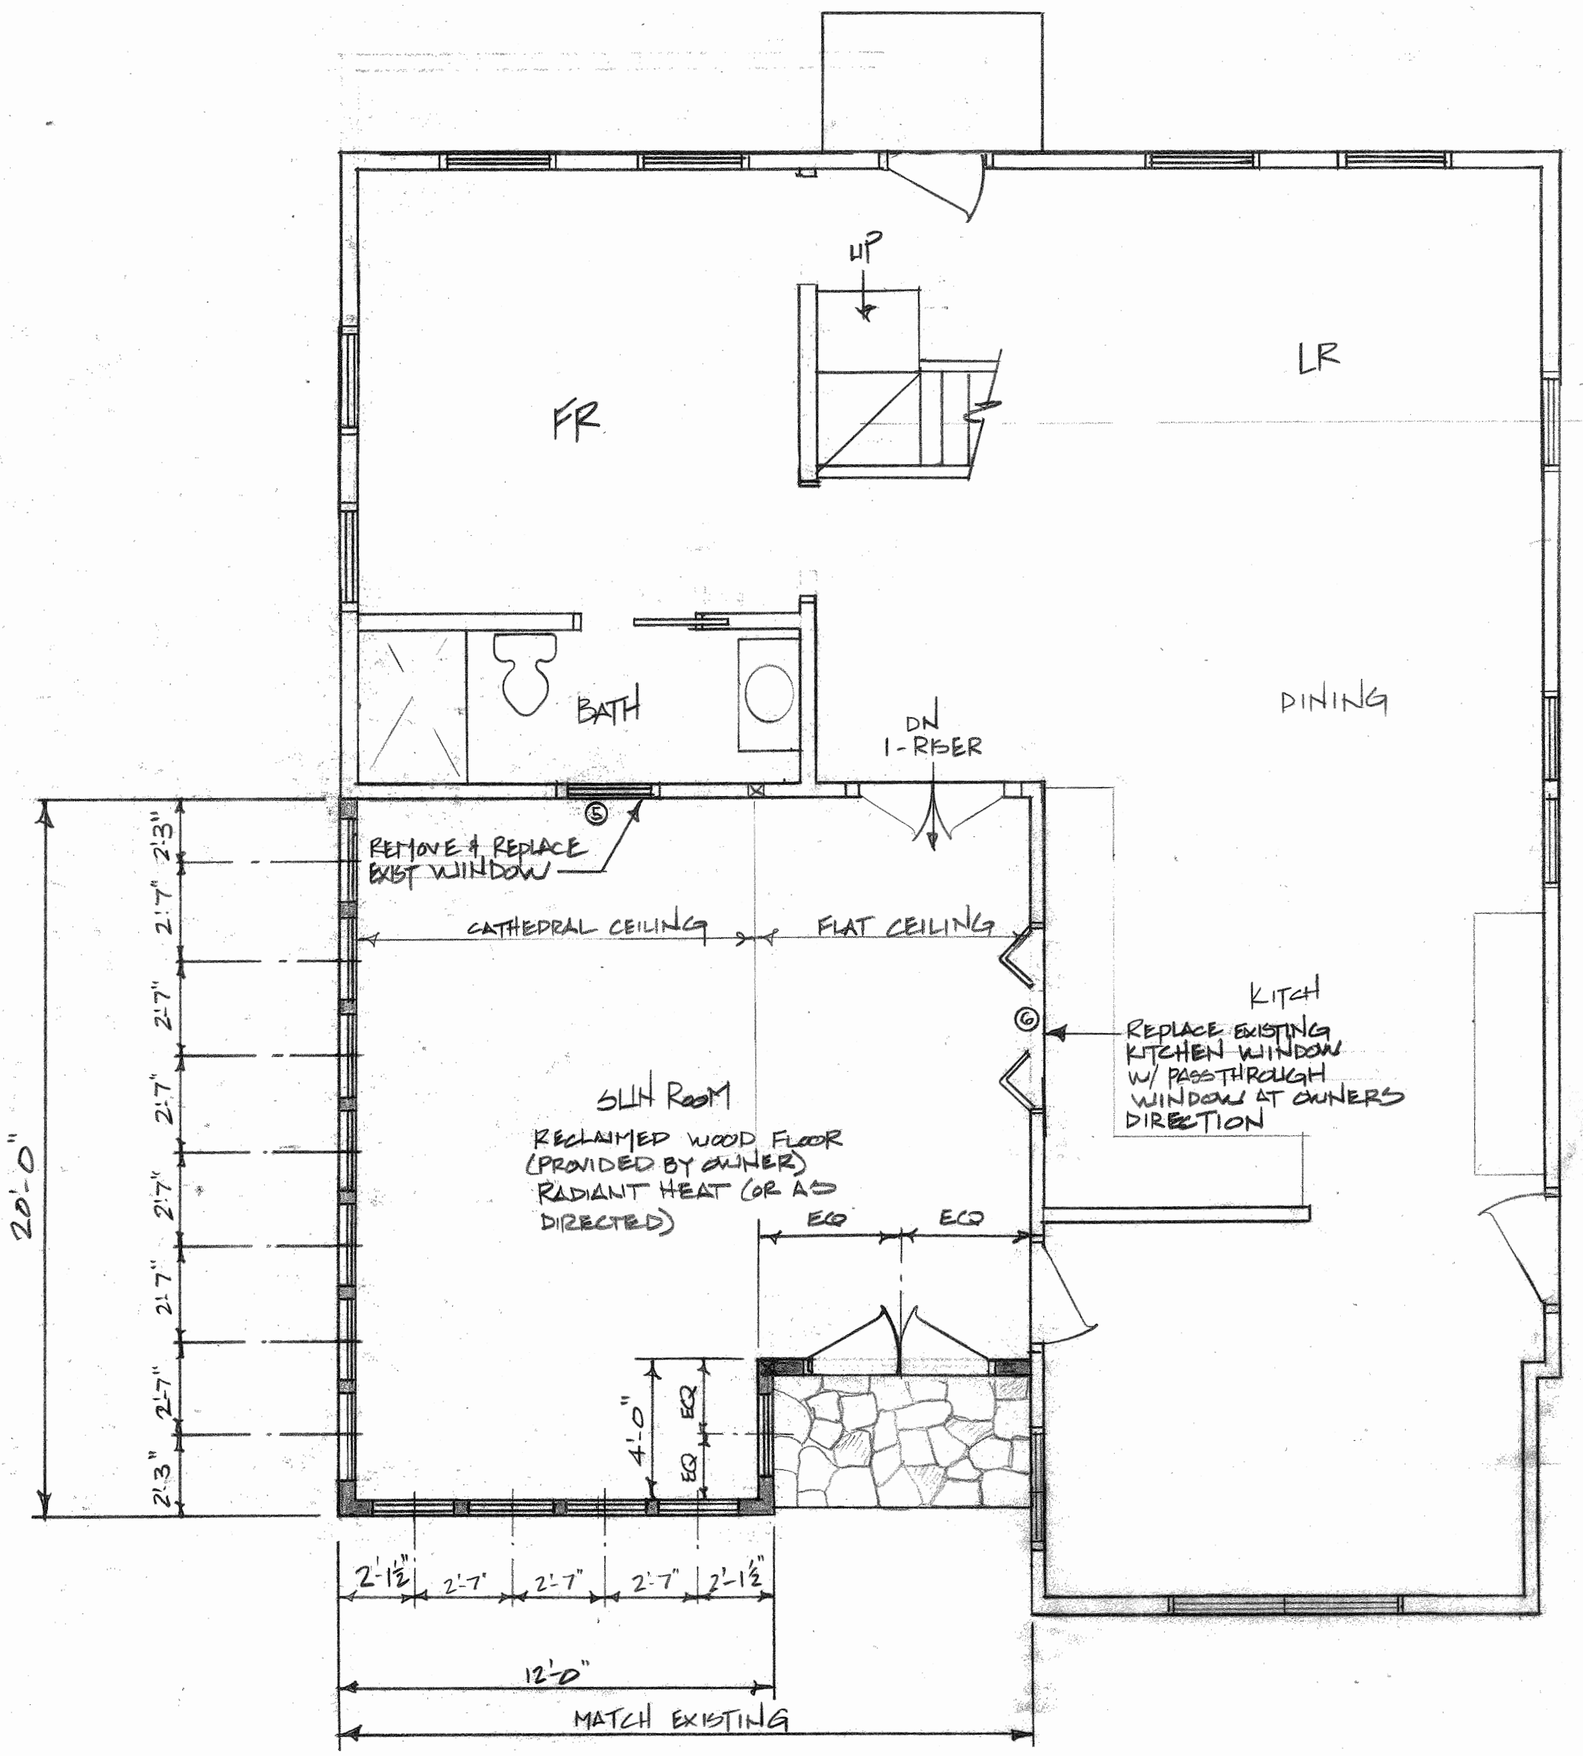

FIRST FLOOR PLAN

1/4"=1'-0"

NOTES:

1. ALL WORK SHALL BE DONE IN ACCORDANCE WITH THE LATEST EDITION OF THE MASSACHUSETTS STATE BUILDING CODE WHETHER OR NOT AS SPECIFIED IN THESE DRAWINGS
2. CONTRACTOR TO VERIFY ALL EXISTING CONDITIONS & DIMENSIONS PRIOR TO CONSTRUCTION.
3. CONTRACTOR SHALL BE RESPONSIBLE FOR SUPPLYING ALL STRUCTURAL BEAM SIZES & CALCULATIONS IF REQ'D
4. ALL PERMITS SHALL BE SECURED & PAID FOR BY THE GENERAL CONTRACTOR.

LEGEND:

- EXISTING TO REMAIN
- EXISTING TO BE REMOVED
- NEW

THE HANLEY FAMILY
MAPLE ST ACTON, MA

DATE: 1/7/16 | PLAN | DWN: JAS

SCALE: AS NOTED | FINAL: 3/21/16

FAM RM/SUN RM ADDITION

SIROS DESIGNS
STOW, MA

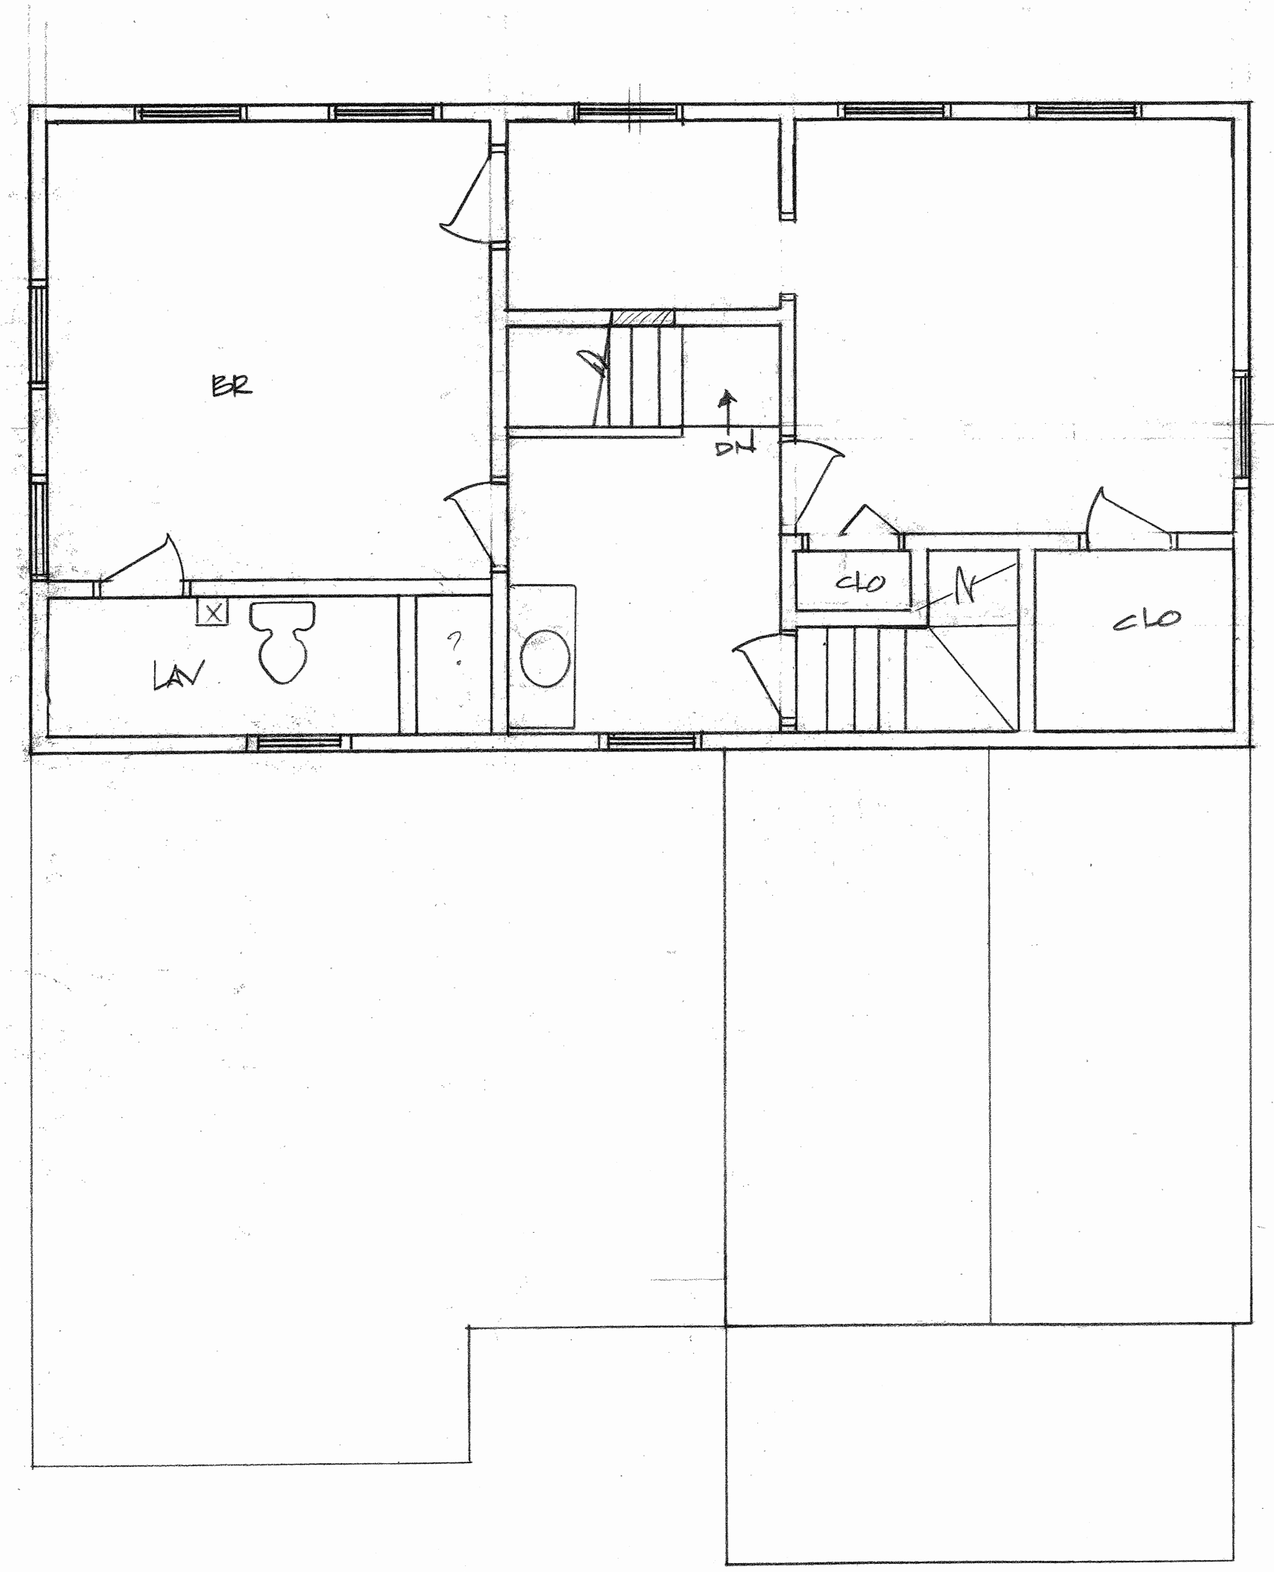

EXISTING SECOND FLOOR PLAN (NO CHANGE)
1/4"=1'-0"

THE HANLEY FAMILY 16 MAPLE ST ACTON, MA		
DATE: 1/7/16	PLAN	DWN: JAS
SCALE: AS NOTED		FINAL: 3/21/16
FAM RM/SUNROOM ADDITION		
SIROIS DESIGNS STOW, MA		2 OF 4

REAR ELEVATION
1/4"=1'-0"

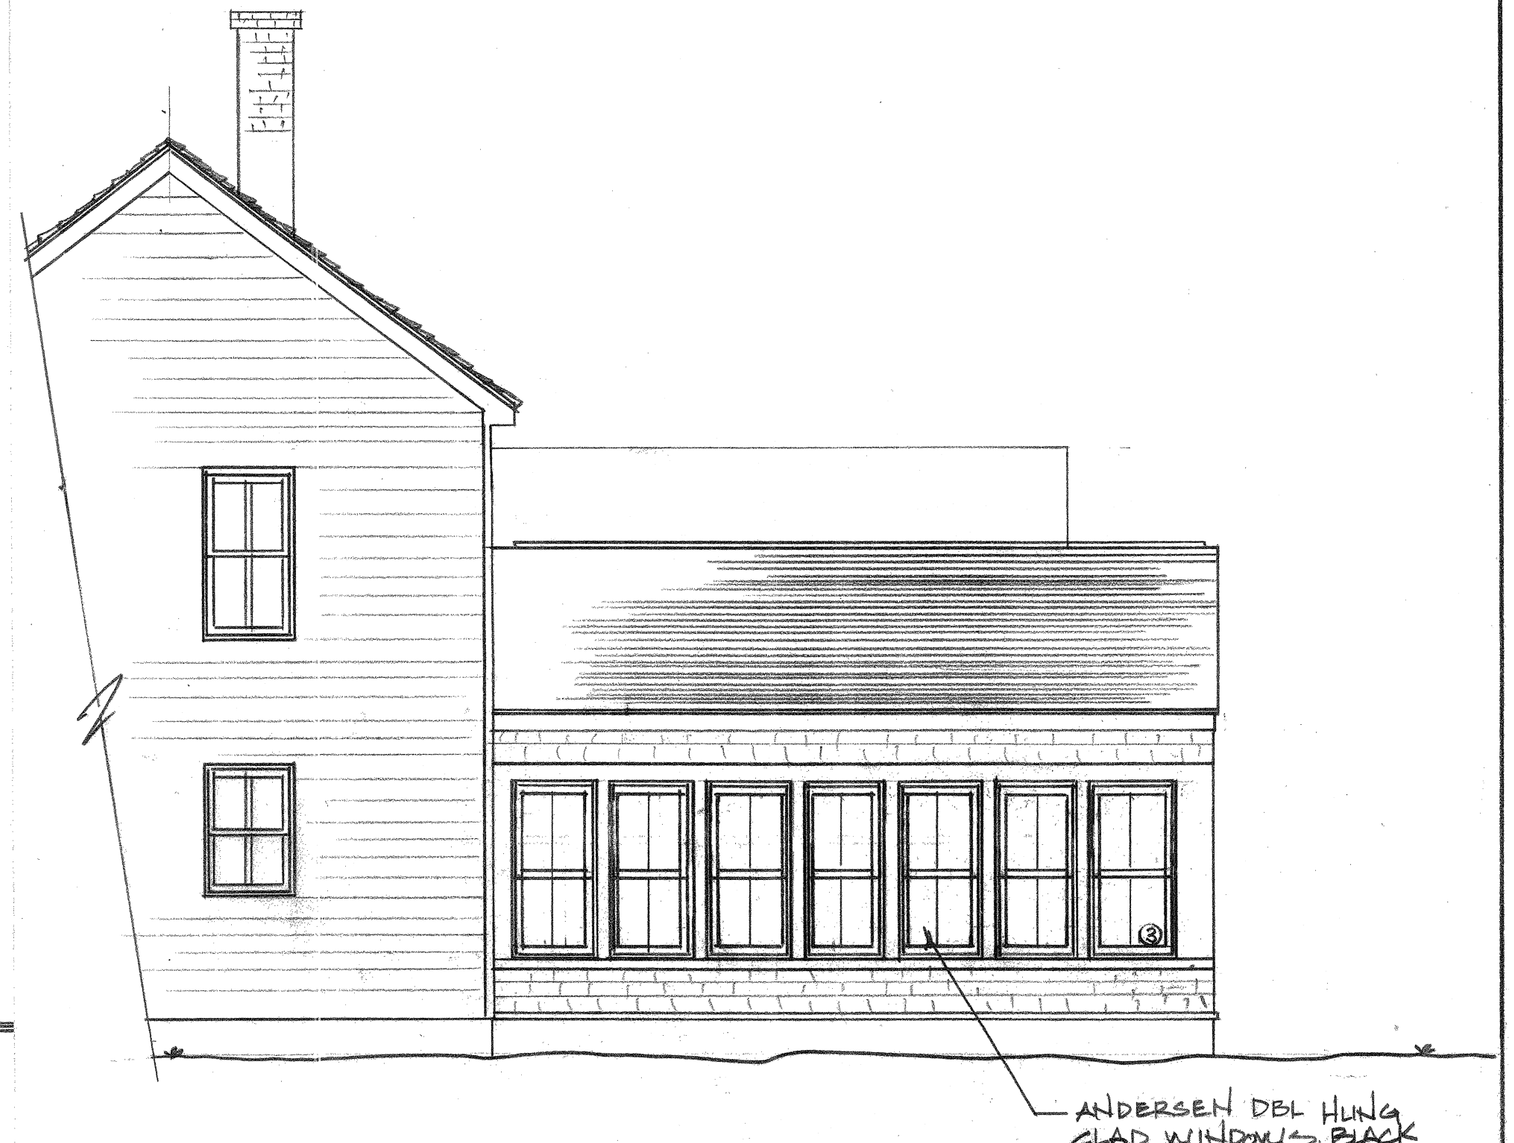

SIDE ELEVATION
1/4"=1'-0"

NOTE:
SITE CONDITIONS SHOWN ARE BASED ON VISUAL & PHOTOGRAPHIC INFORMATION AND IS NOT AN IN DEPTH INVESTIGATION

DOOR & WINDOW SCHEDULE

NO	STYLE	R.O.	QUAN
1	ANDERSEN AWNING # AR21	2'-0 5/8" x 1'-5 1/2"	2
2	ANDERSEN TRANSOM # TR2010	2'-2 1/8" x 1'-0 1/2"	4
3	ANDERSEN DBL HUNG # DH20410	2'-2 1/8" x 5'-0 3/8"	12
4	ANDERSEN FRENCH WOOD PATIO DOOR	5'-0" x 6'-0"	1
5	ANDERSEN DBL HUNG # DH2032	2'-2 1/8" x 3'-4 3/8"	1 *
6	CUSTOM PASS THROUGH WINDOW	4'-9 1/2" x 32"	1 *

NOTE:
CONTRACTOR TO VERIFY ALL WINDOW SIZES & QUANTITIES PRIOR TO ORDERING
* VERIFY IN FIELD, MATCH EXISTING

THE HANLEY FAMILY
16 MAPLE ST ACTON, MA

DATE: 1/7/16 SCALE: AS NOTED	ELEVATIONS	DWN: JAS FINAL: 3/21/16

FAM RM/SUNROOM ADDITION

SIROIS DESIGNS
STOW, MA

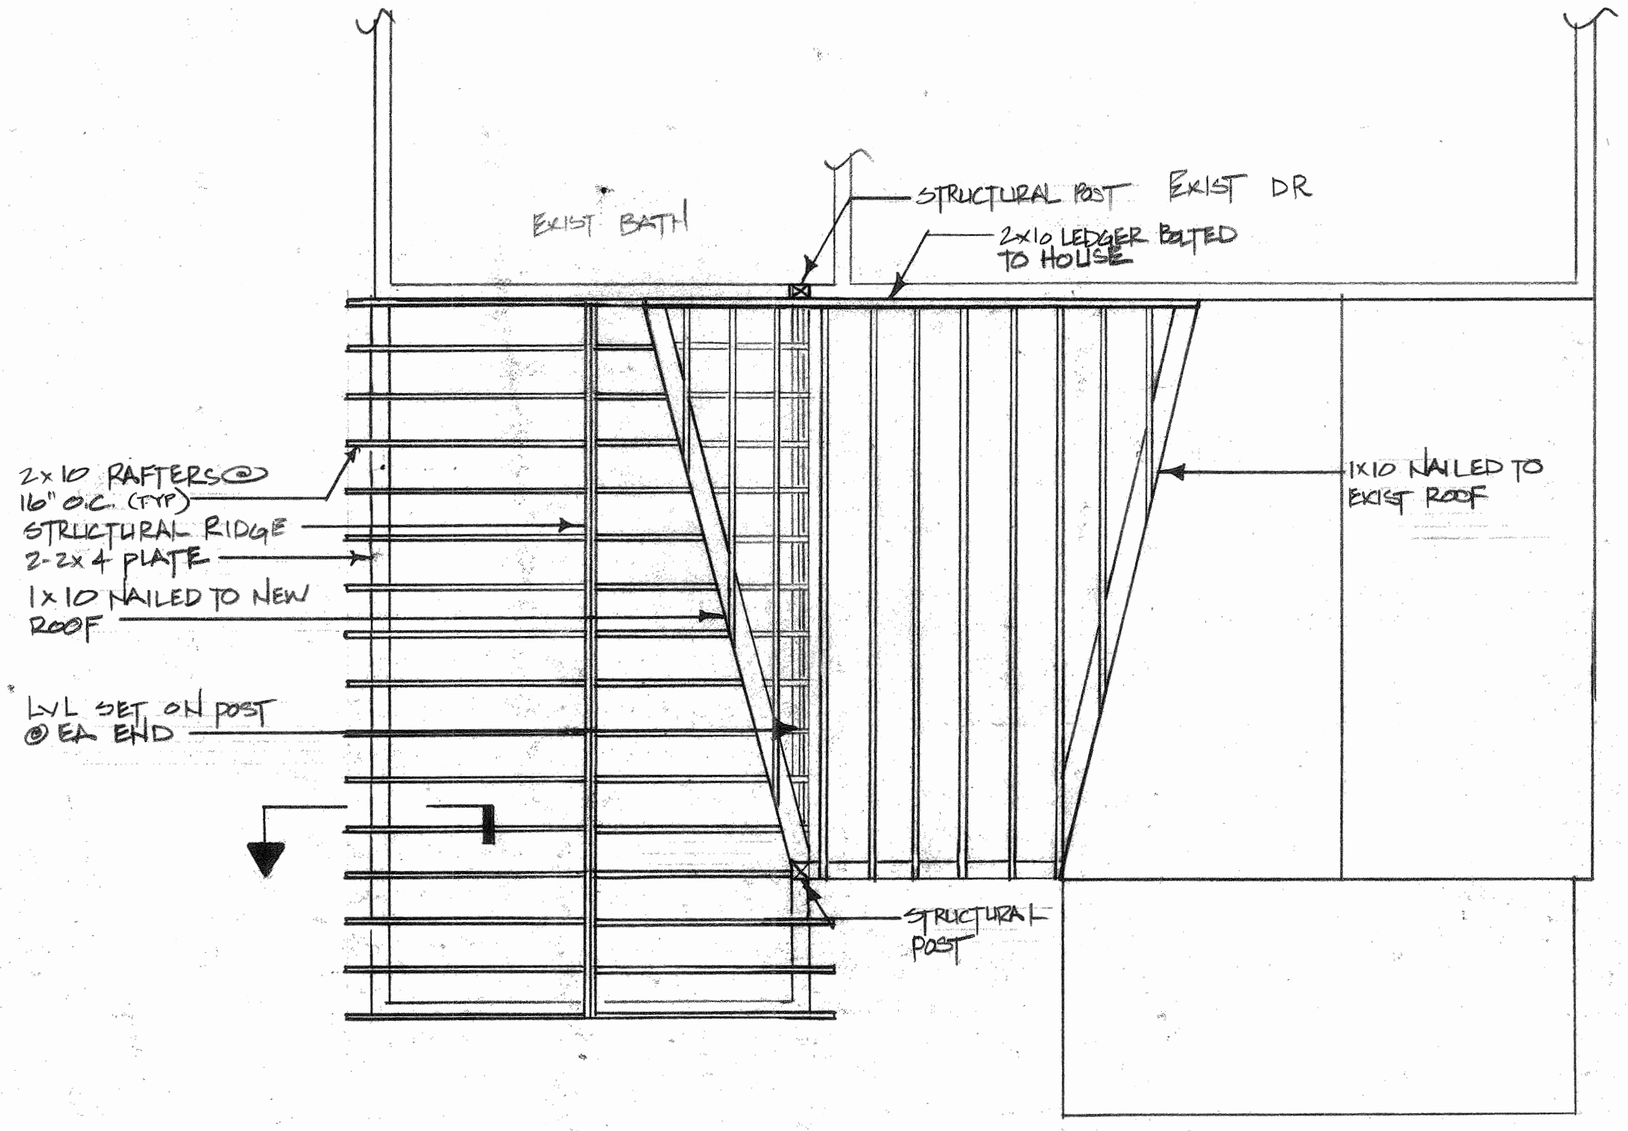

ROOF FRAMING PLAN
1/4"=1'-0"

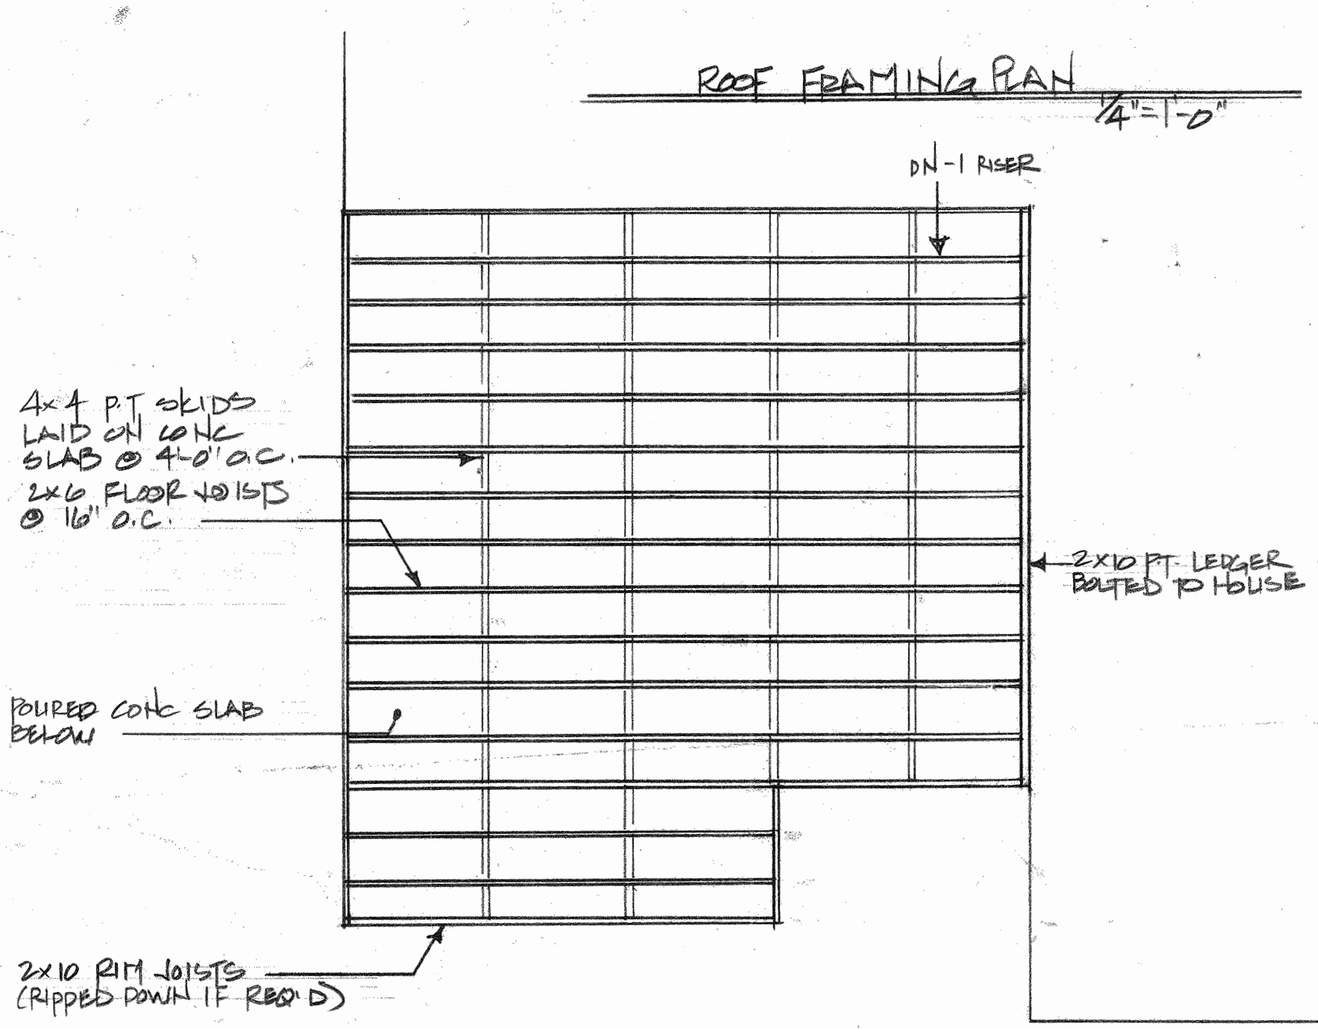

FLOOR FRAMING PLAN
1/4"=1'-0"

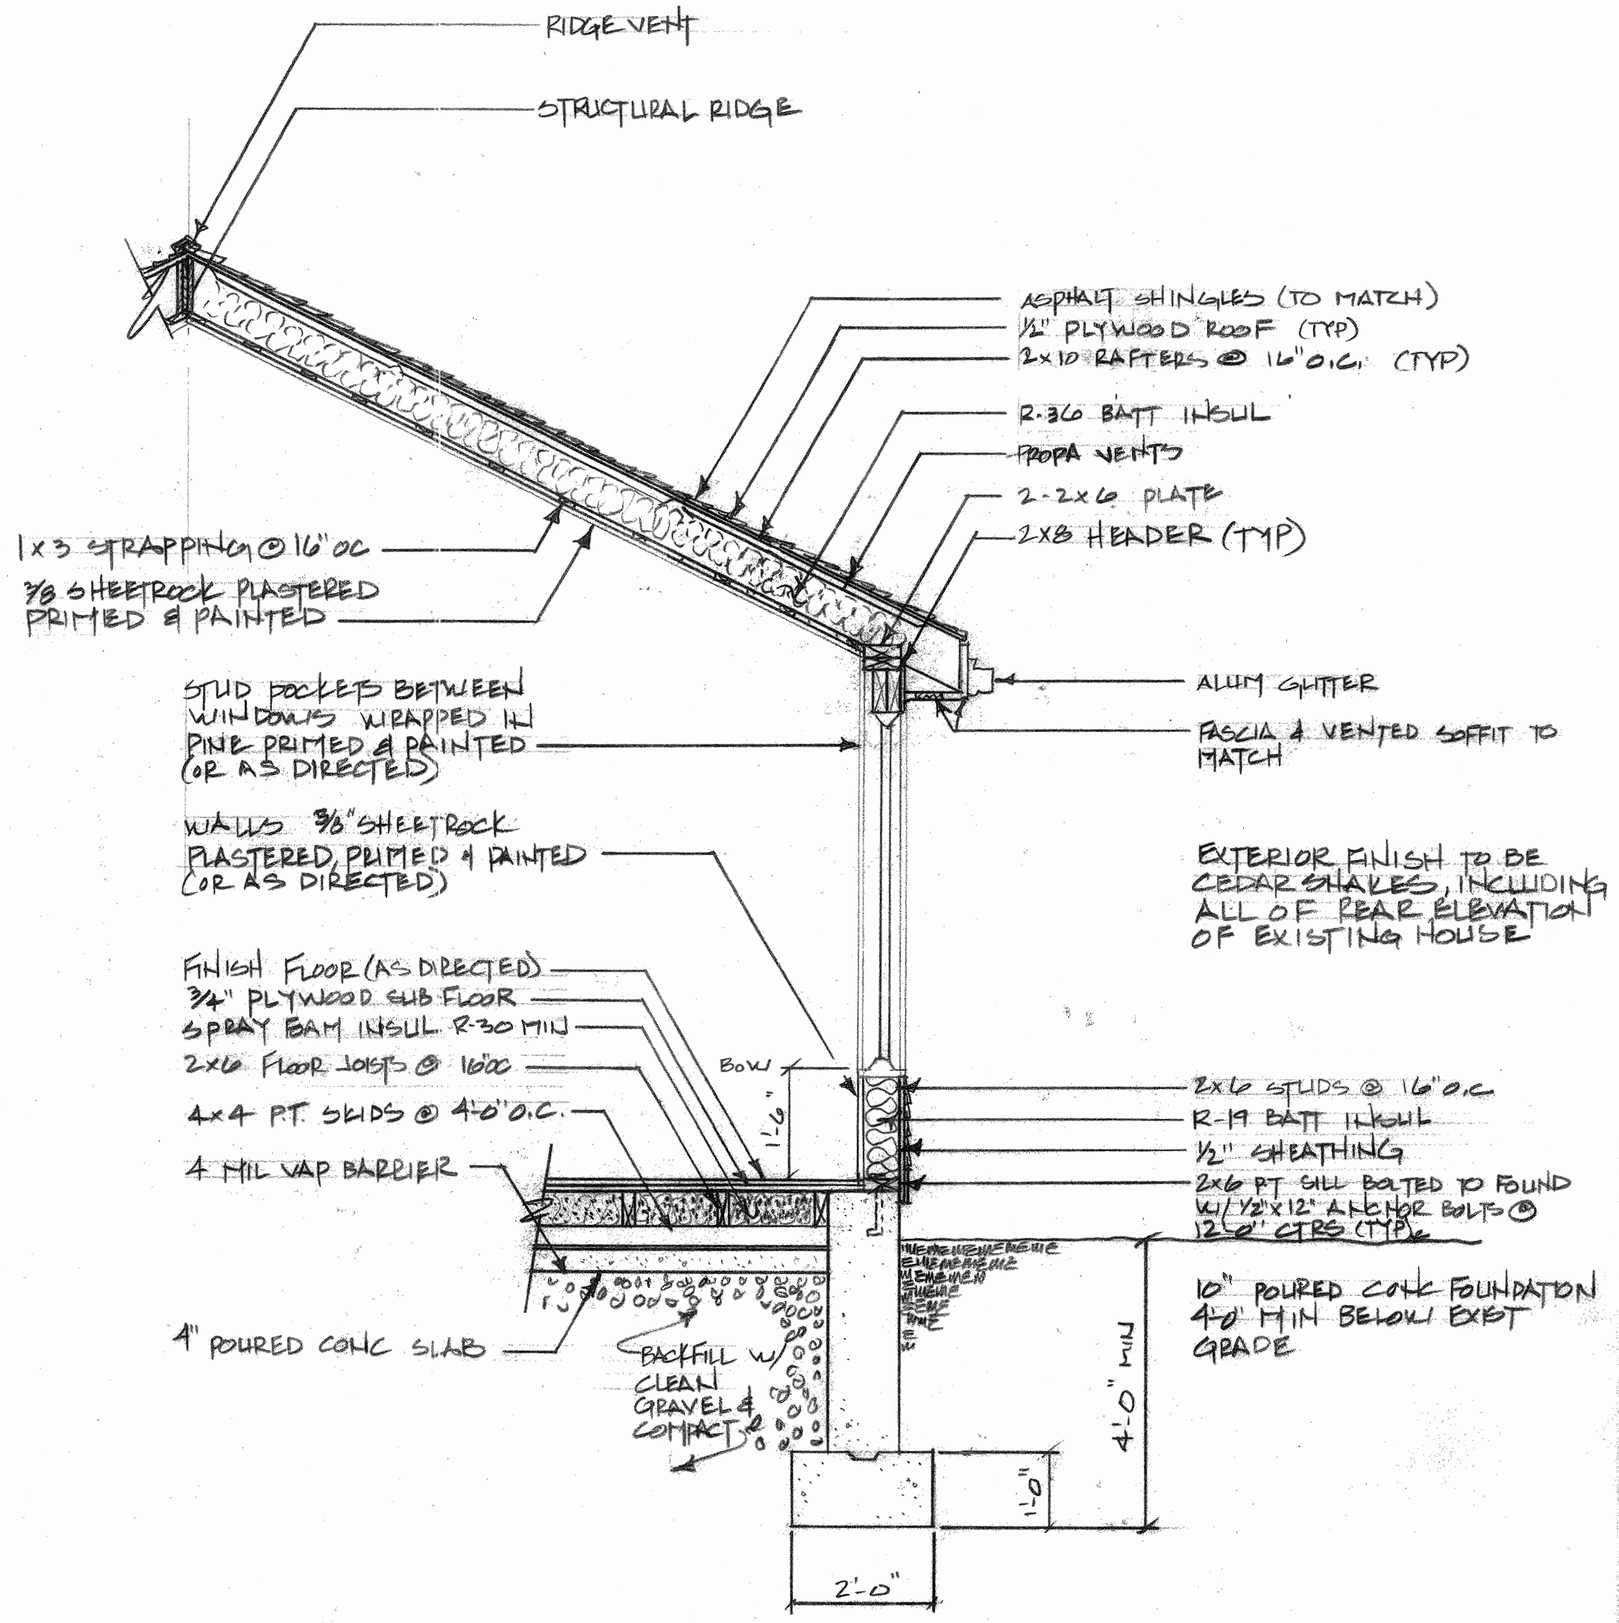

TYPICAL SECTION
1/2"=1'-0"

THE HANLEY FAMILY 16 MAPLE ST ACTON MA		
DATE: 1/7/16	FRAMING	DWN: dAS
SCALE: AS NOTED		FINAL: 3/21/16
FAM RM/SUN RM ADDITION		
SIROIS DESIGNS STOW, MA		4 OF 4