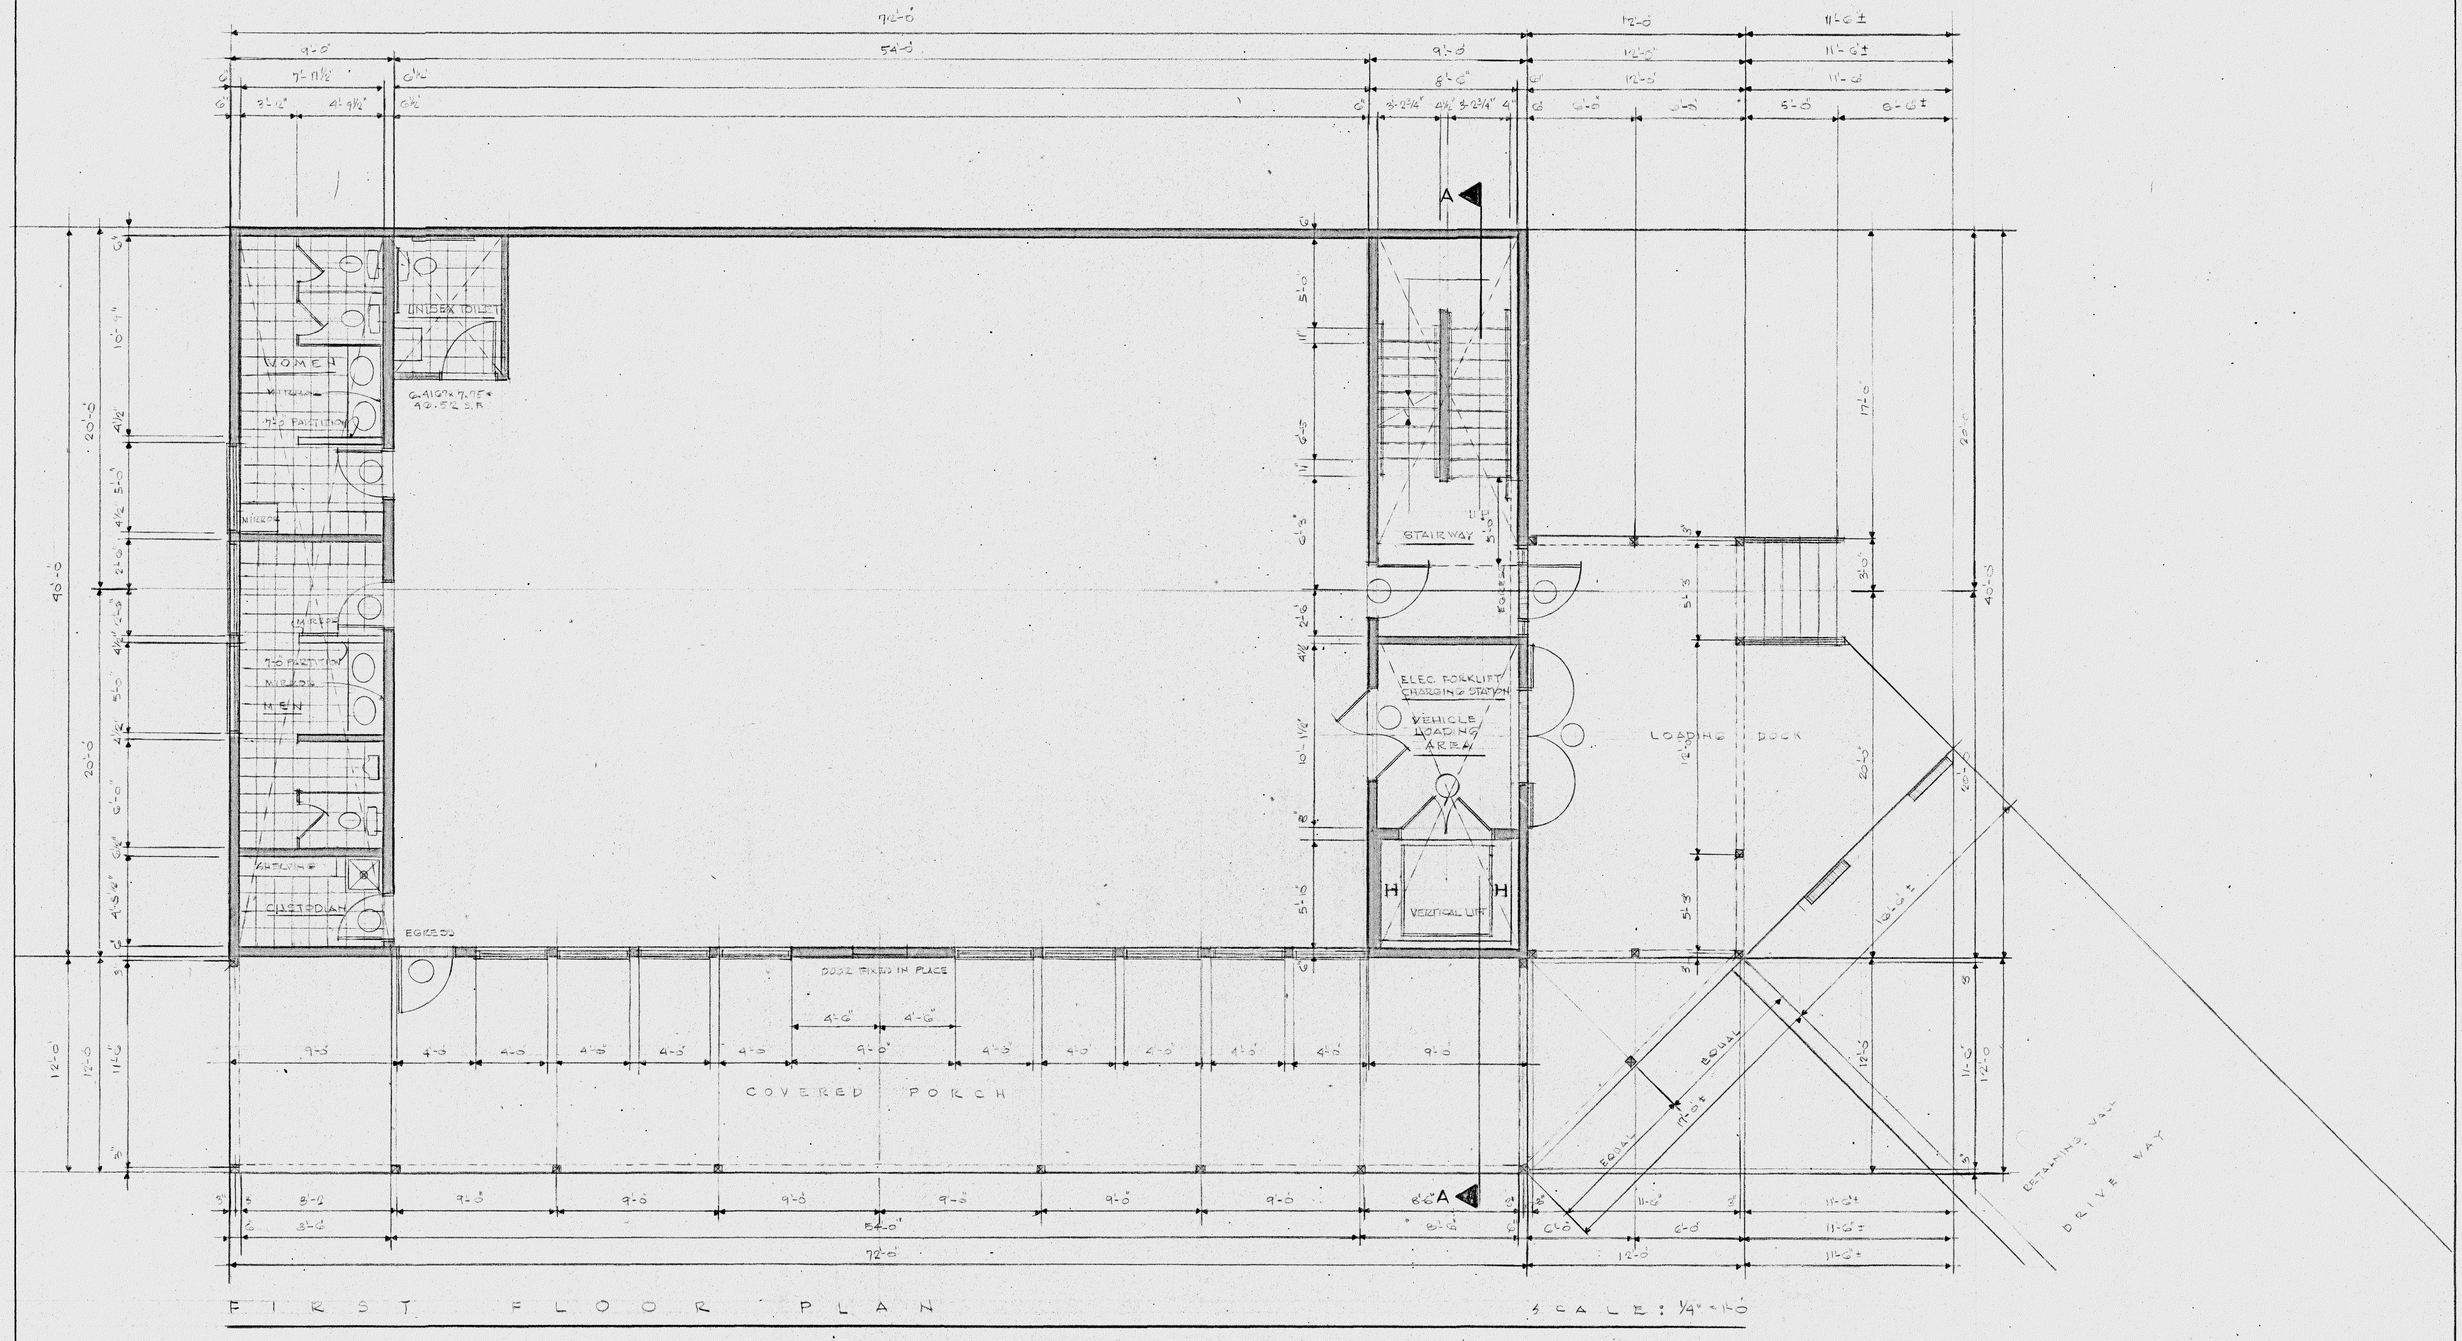

FIRST FLOOR PLAN

SCALE: 1/4" = 1'-0"

FLOOR AREA TABULATION

GROSS AREA	= 2830 S.F	NET AREA	= 2033.75 S.F
EXTERIOR WALLS 6" THICK	= 111 S.F		
STAIRWAY, ELEC FORKLIFT LOADING SPACE & VERTICAL LIFT	= 301.75 S.F.		
TOILETS AND CUSTODIAN	= 383.50 S.F	AREA TO BE DEDUCTED FROM GROSS AREA FOR NET AREA	= 796.25 S.F

REVISIONS

No.	DATE	LOCATION

FOOD PREPARATION BUILDING
IDYLWILDE FARMS INC.
362-364 CENTRAL STREET ACTON, MA.

E.J. REMPELAKIS ASSOCIATES ARCHITECTS
SUITE 201 179 GREAT ROAD ACTON MASSACHUSETTS 01720

FIRST FLOOR PLAN

SCALE: 1/4" = 1'-0"
DATE: 2016
DR: EJR CH. EJR
PROJ. NO. 2016-8

OF 5
A-2