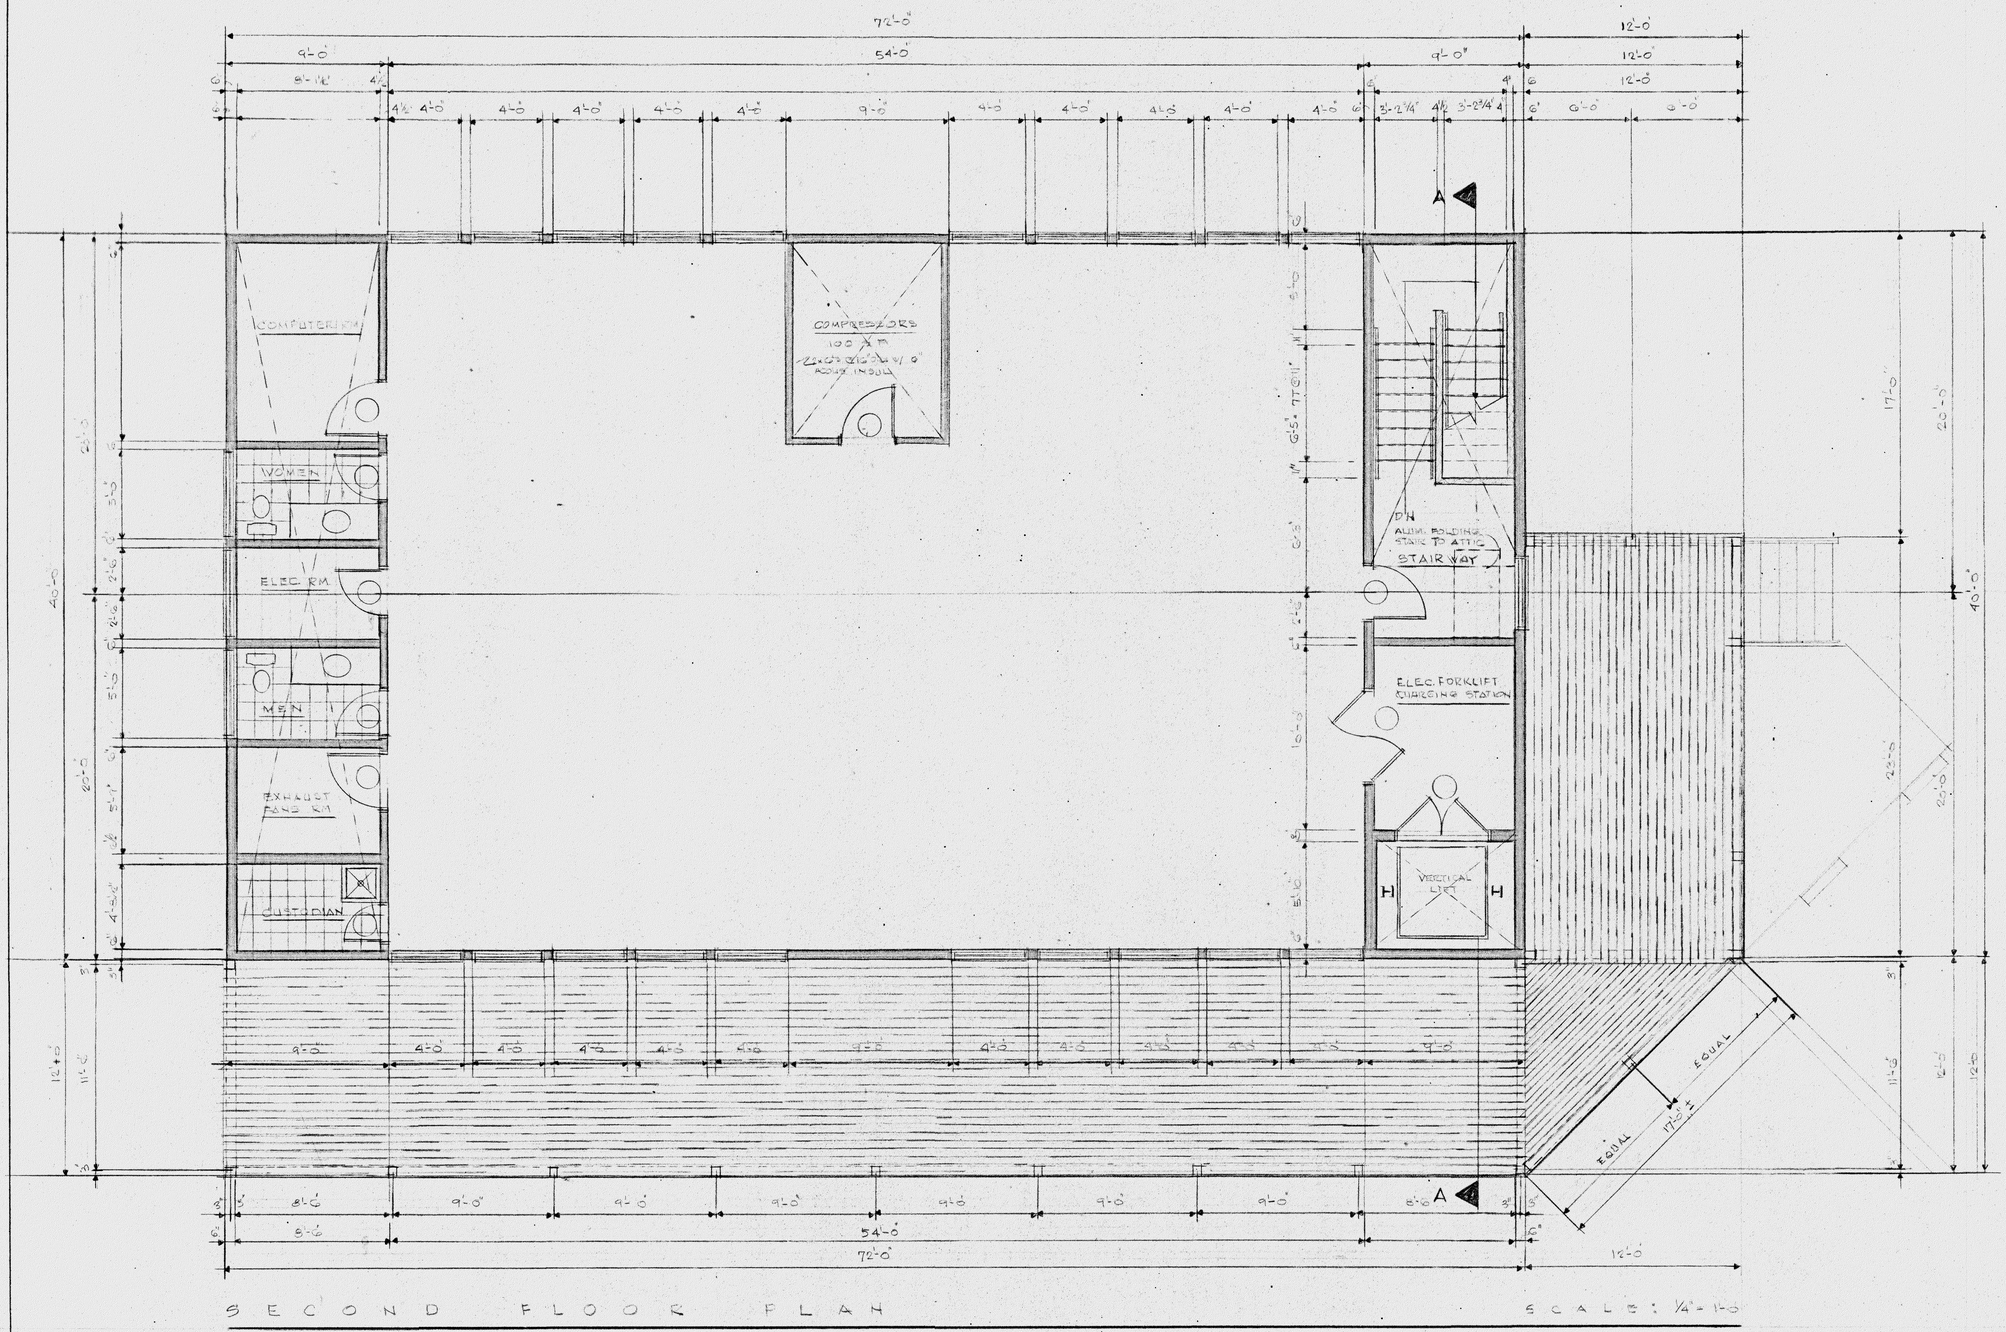

SECOND FLOOR PLAN

SCALE: 1/4" = 1'-0"

FLOOR AREA TABULATION

GROSS AREA	= 2880 S.F.	NET AREA	= 2123.25 S.F.
EXTERIOR WALLS	= 111 S.F.		
STAIRWAY, AND VERTICAL LIFT	= 212.5 S.F.		
TOILETS, COMPUTER RM, EXHAUST FANS RM, CUSTODIAN, COMPRESSORS	= 433.25 S.F.	AREA TO BE DEDUCTED FROM GROSS AREA FOR NET AREA	= 755.75 S.F.

REVISIONS

№	DATE	LOCATION

FOOD PREPARATION BUILDING
IDYLWILDE FARMS INC.
362-364 CENTRAL STREET ACTON, MA

E.J. REMPELAKIS ASSOCIATES ARCHITECTS
SUITE 201 179 GREAT ROAD ACTON MASSACHUSETTS 01720

SECOND FLOOR PLAN

SCALE: 1/4" = 1'-0"
DATE 2016
DR: EJR CH. EJR
PROJ. NO. 2015-8

OF 6
A-3