LEGEND

- Grass
- Roadway
- Sidewalk
- Detectable Warning Panel
- Solid White Line
- Solid Yellow Line
- Property Line

0 30 60 100

SCALE: 1" = 30'

Nitsch Engineering

www.nitscheng.com

2 Center Plaza, Suite 430
Boston, MA 02108
T: (617) 338-0063
F: (617) 338-6472

- Civil Engineering
- Land Surveying
- Transportation Engineering
- Structural Engineering
- Green Infrastructure
- Planning
- GIS

MAIN STREET AND PROSPECT STREET UNSIGNALIZED CONCEPT 1

ACTON, MASSACHUSETTS

PREPARED FOR:
TOWN OF ACTON

REV.	COMMENTS	DATE

REVISIONS

NITSCH PROJECT #	
FILE:	
SCALE:	AS NOTED
DATE:	8/24/2018
PROJECT MANAGER:	J.MICHALAK
SURVEYOR:	
DRAFTED BY:	T. PRESUME
CHECKED BY:	J.MICHALAK

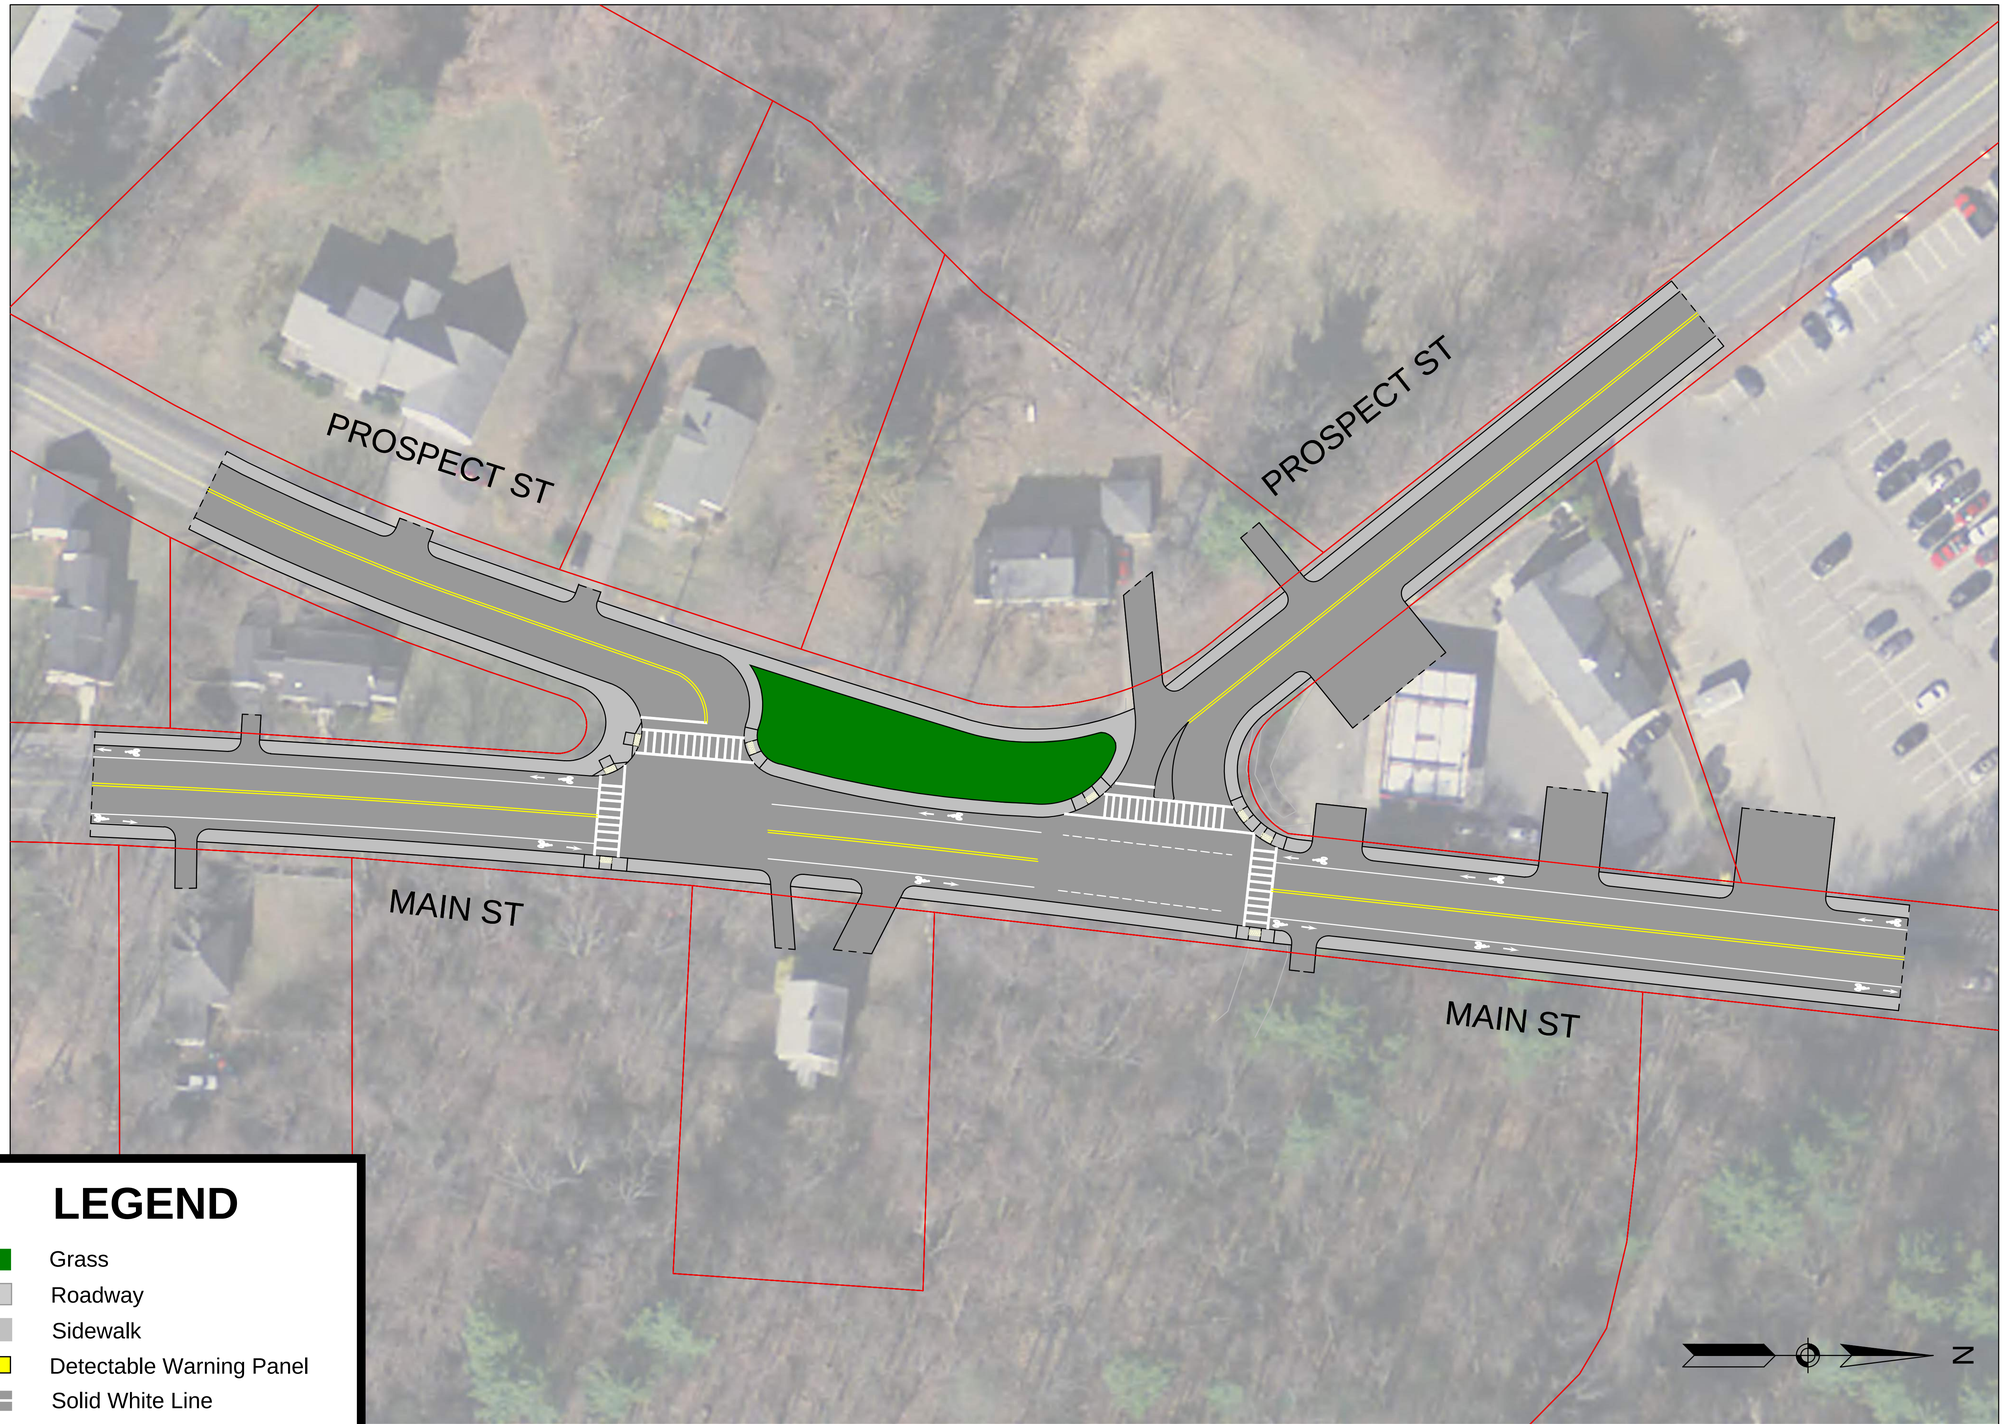

LEGEND

- Grass
- Roadway
- Sidewalk
- Detectable Warning Panel
- Solid White Line
- Solid Yellow Line
- Property Line

0 30 60 100

SCALE: 1" = 30'

Nitsch Engineering

www.nitscheng.com

2 Center Plaza, Suite 430
Boston, MA 02108
T: (617) 338-0063
F: (617) 338-6472

- Civil Engineering
- Land Surveying
- Transportation Engineering
- Structural Engineering
- Green Infrastructure
- Planning
- GIS

MAIN STREET AND PROSPECT STREET UNSIGNALIZED CONCEPT 2

ACTON, MASSACHUSETTS

PREPARED FOR:
TOWN OF ACTON

REV.	COMMENTS	DATE
	REVISIONS	

NITSCH PROJECT #	
FILE:	
SCALE:	AS NOTED
DATE:	8/22/2018
PROJECT MANAGER:	J.MICHALAK
SURVEYOR:	
DRAFTED BY:	T.PRESUME
CHECKED BY:	J.MICHALAK

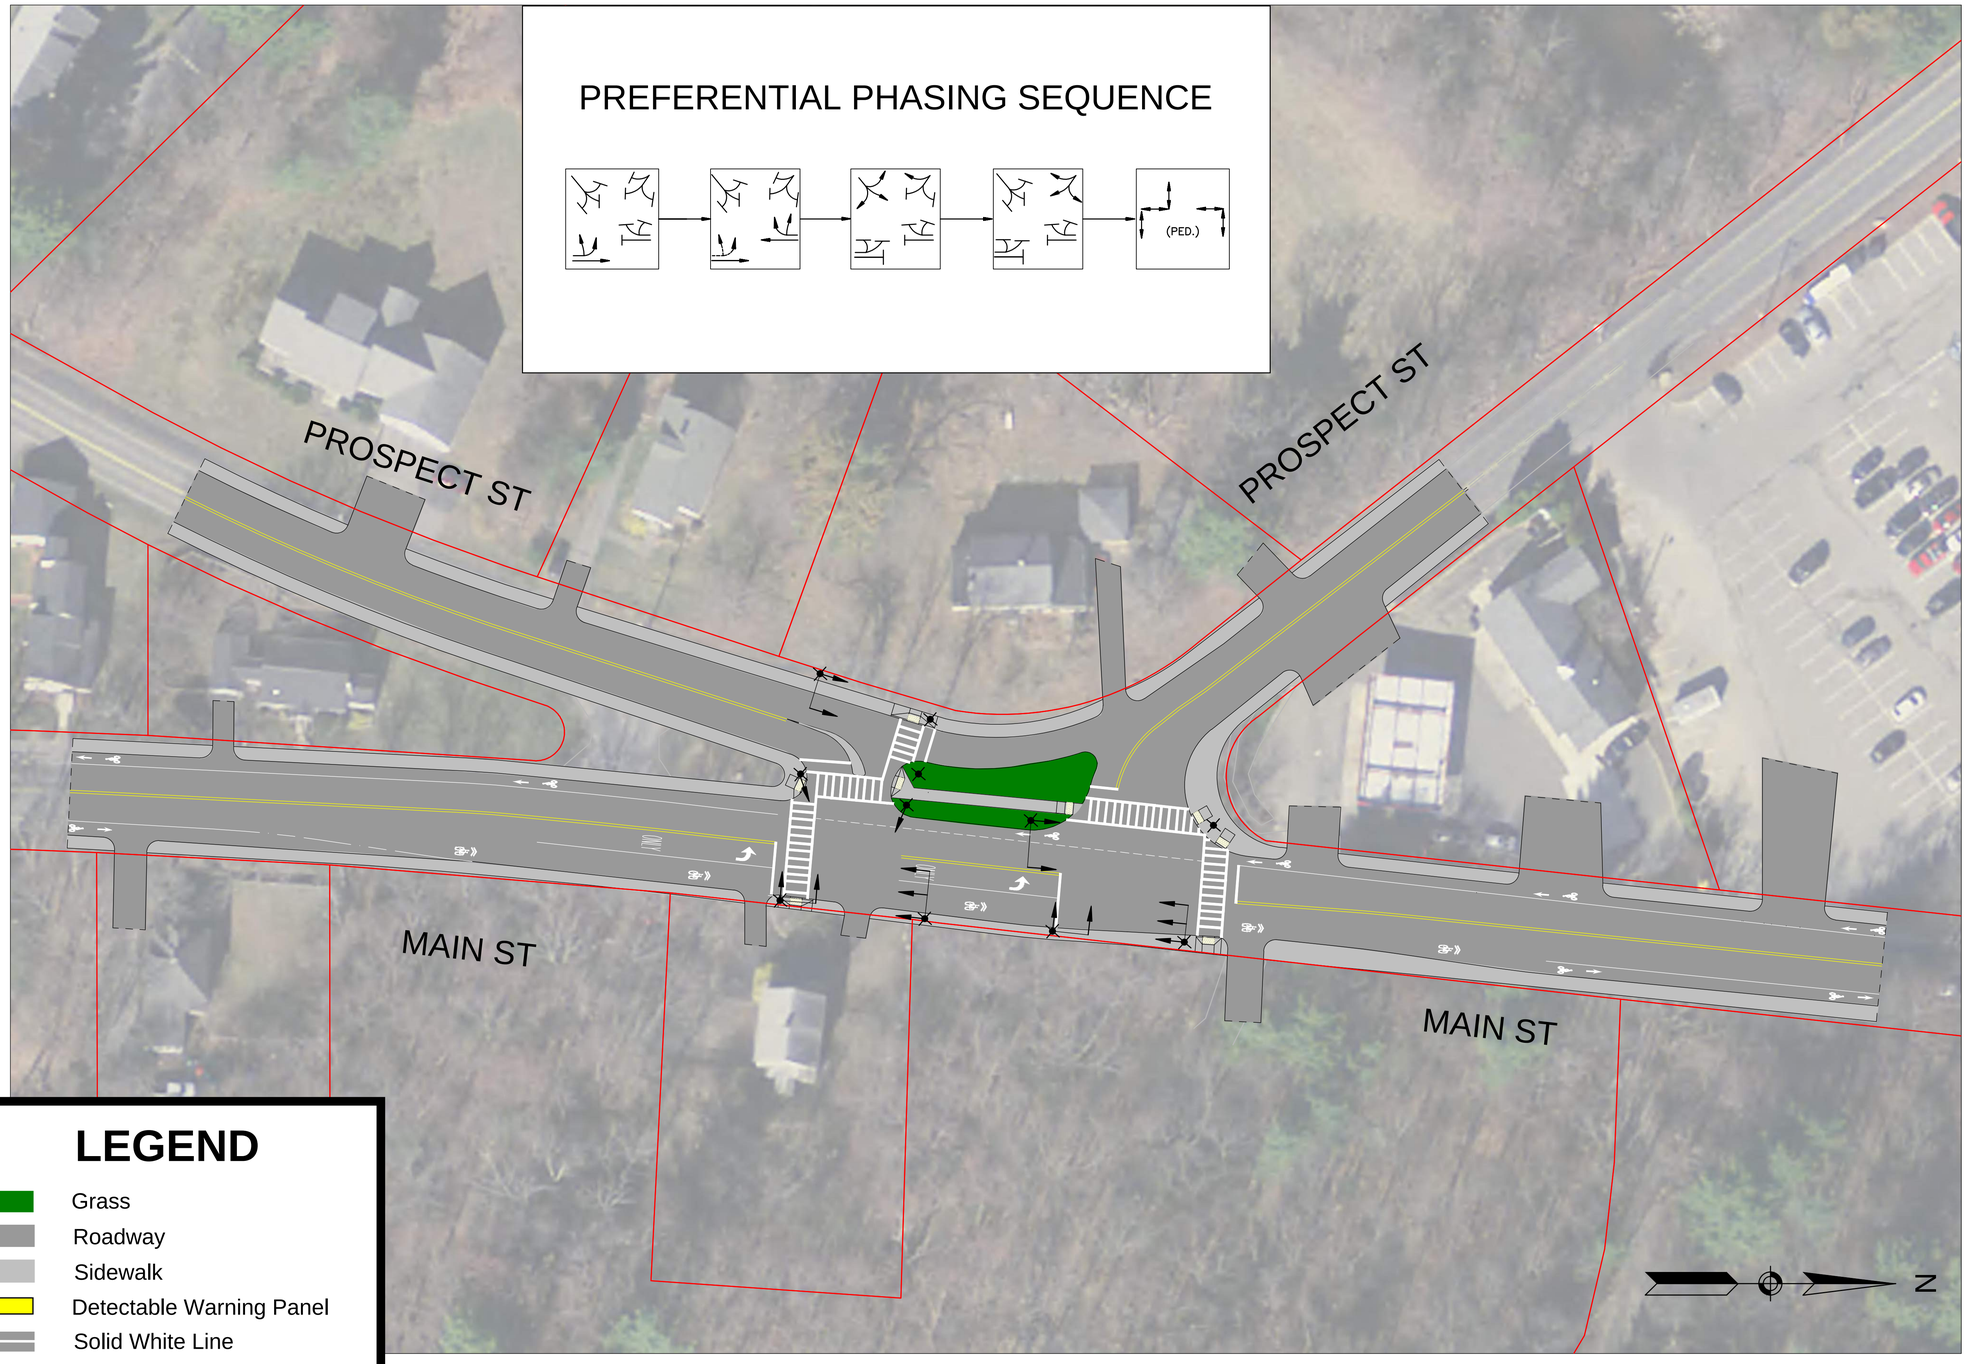

LEGEND

- Grass
- Roadway
- Sidewalk
- Detectable Warning Panel
- Solid White Line
- Solid Yellow Line
- Property Line

0 30 60 100

SCALE: 1" = 30'

Nitsch Engineering

www.nitscheng.com

2 Center Plaza, Suite 430
Boston, MA 02108
T: (617) 338-0063
F: (617) 338-6472

- Civil Engineering
- Land Surveying
- Transportation Engineering
- Structural Engineering
- Green Infrastructure
- Planning
- GIS

MAIN STREET AND PROSPECT STREET SIGNALIZED CONCEPT

ACTON, MASSACHUSETTS

PREPARED FOR:
TOWN OF ACTON

REV.	COMMENTS	DATE
	REVISIONS	

NITSCH PROJECT #	
FILE:	
SCALE:	AS NOTED
DATE:	8/22/2018
PROJECT MANAGER:	J.MICHALAK
SURVEYOR:	
DRAFTED BY:	T.PRESUME
CHECKED BY:	J.MICHALAK

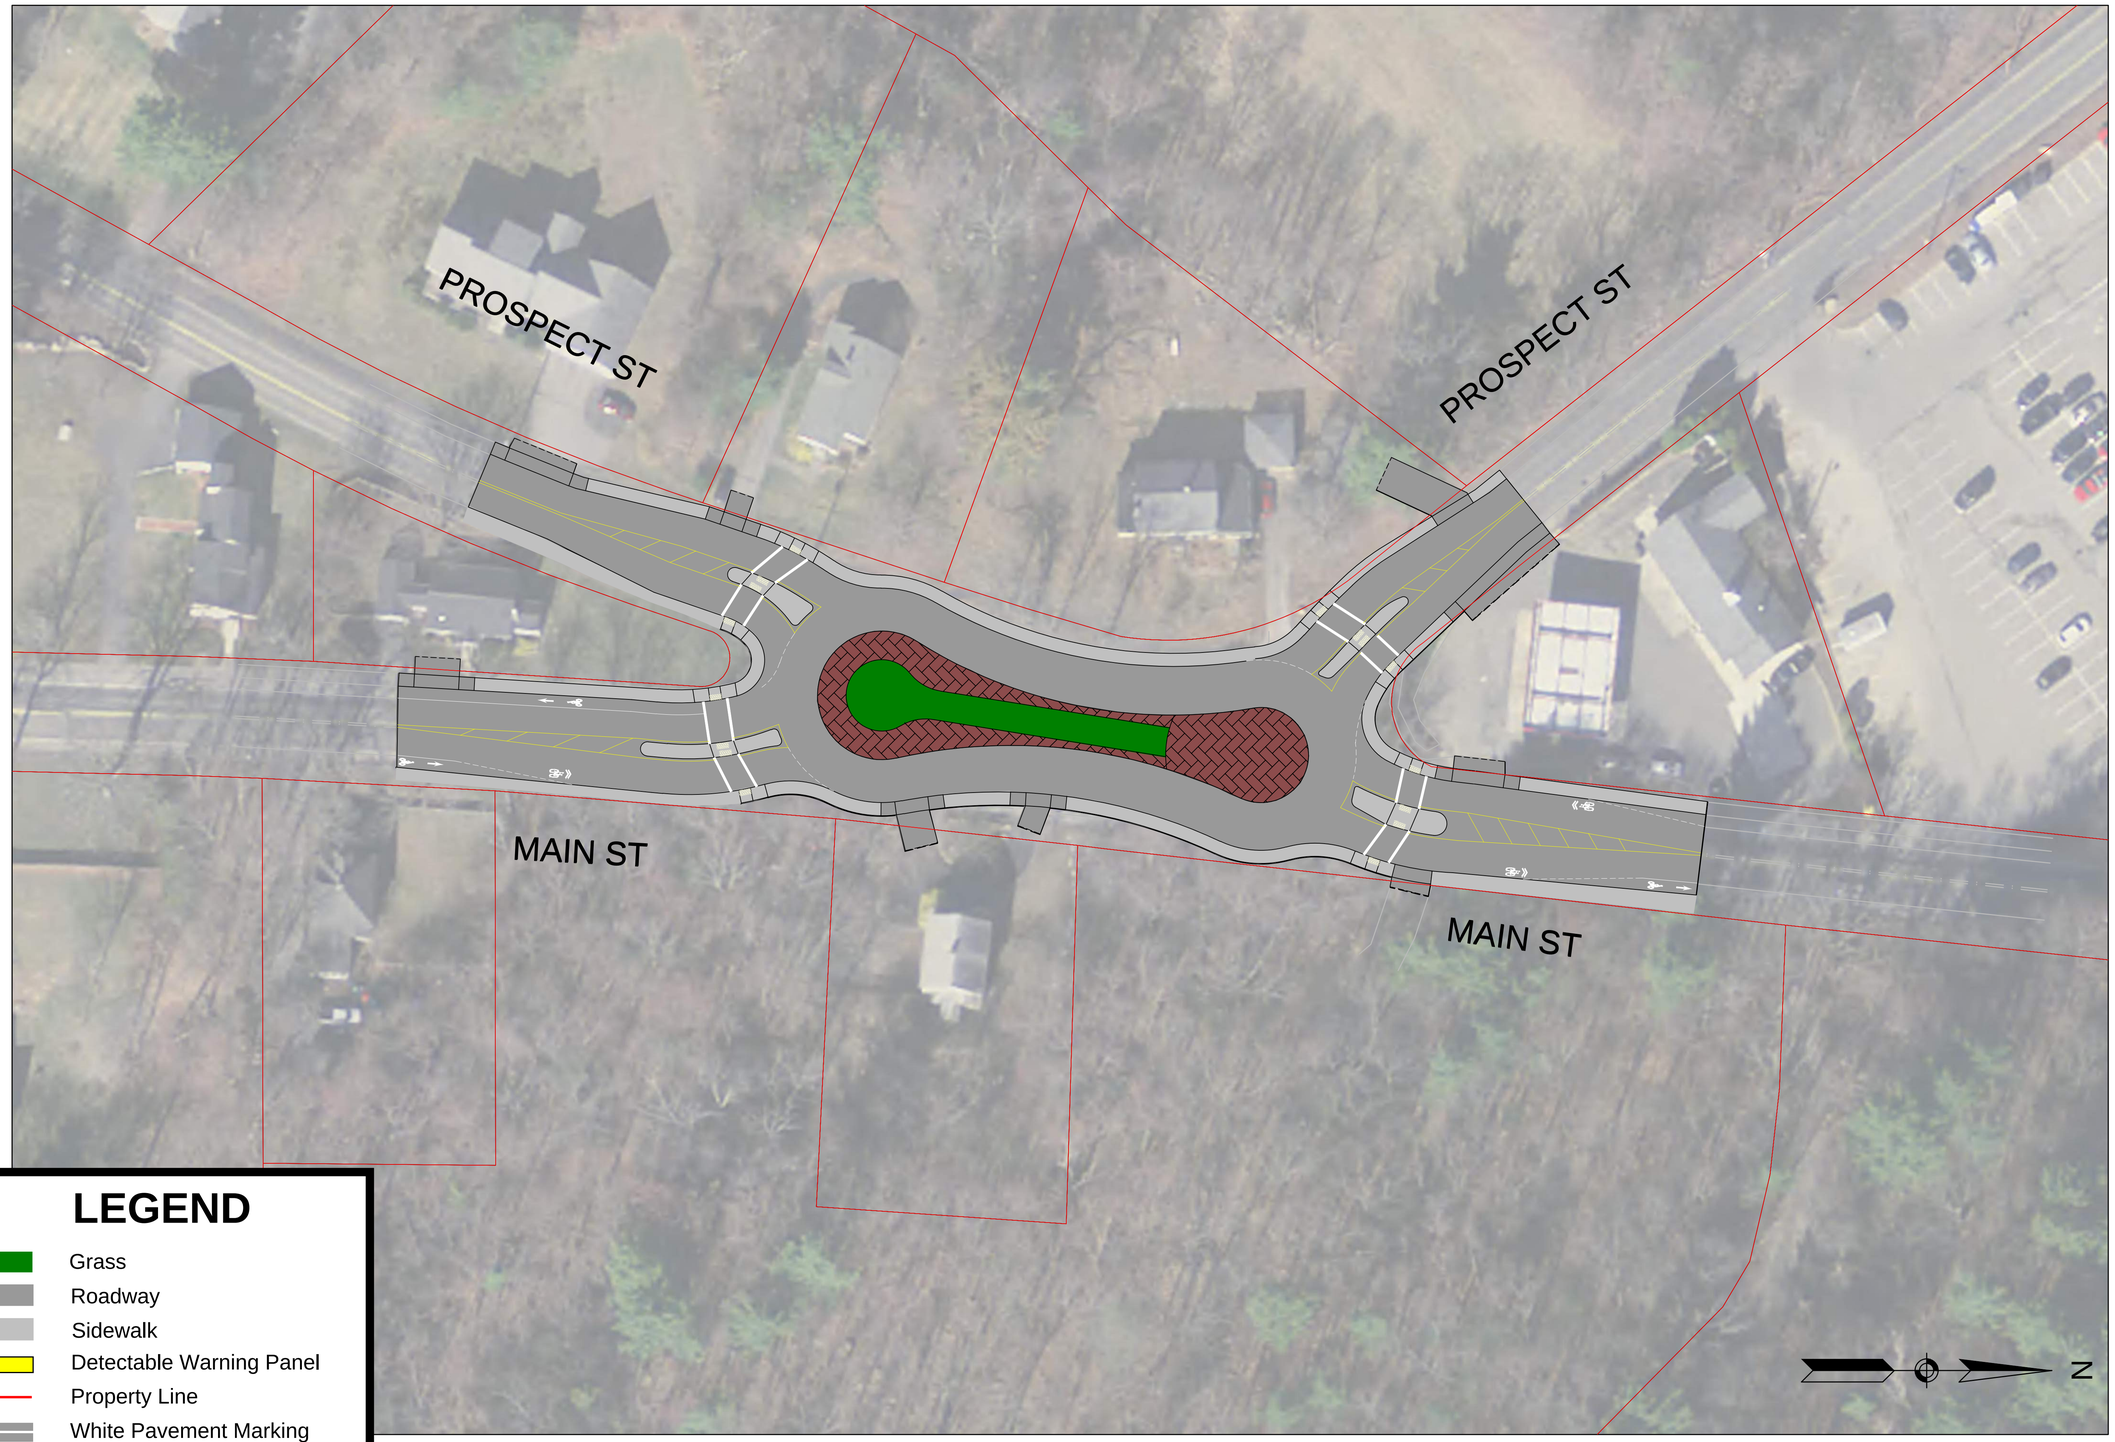

LEGEND

- Grass
- Roadway
- Sidewalk
- Detectable Warning Panel
- Property Line
- White Pavement Marking
- Yellow Pavement Marking
- HMA Truck Apron

0 30 60 100

SCALE: 1" = 30'

Nitsch Engineering

www.nitscheng.com

2 Center Plaza, Suite 430
Boston, MA 02108
T: (617) 338-0063
F: (617) 338-6472

- Civil Engineering
- Land Surveying
- Transportation Engineering
- Structural Engineering
- Green Infrastructure
- Planning
- GIS

ROUNDABOUT CONCEPT

ACTON, MASSACHUSETTS

PREPARED FOR:
TOWN OF ACTON

REV.	COMMENTS	DATE

REVISIONS

NITSCH PROJECT #	
FILE:	
SCALE:	AS NOTED
DATE:	8/24/2018
PROJECT MANAGER:	J.MICHALAK
SURVEYOR:	
DRAFTED BY:	J. PERKINS
CHECKED BY:	J.MICHALAK