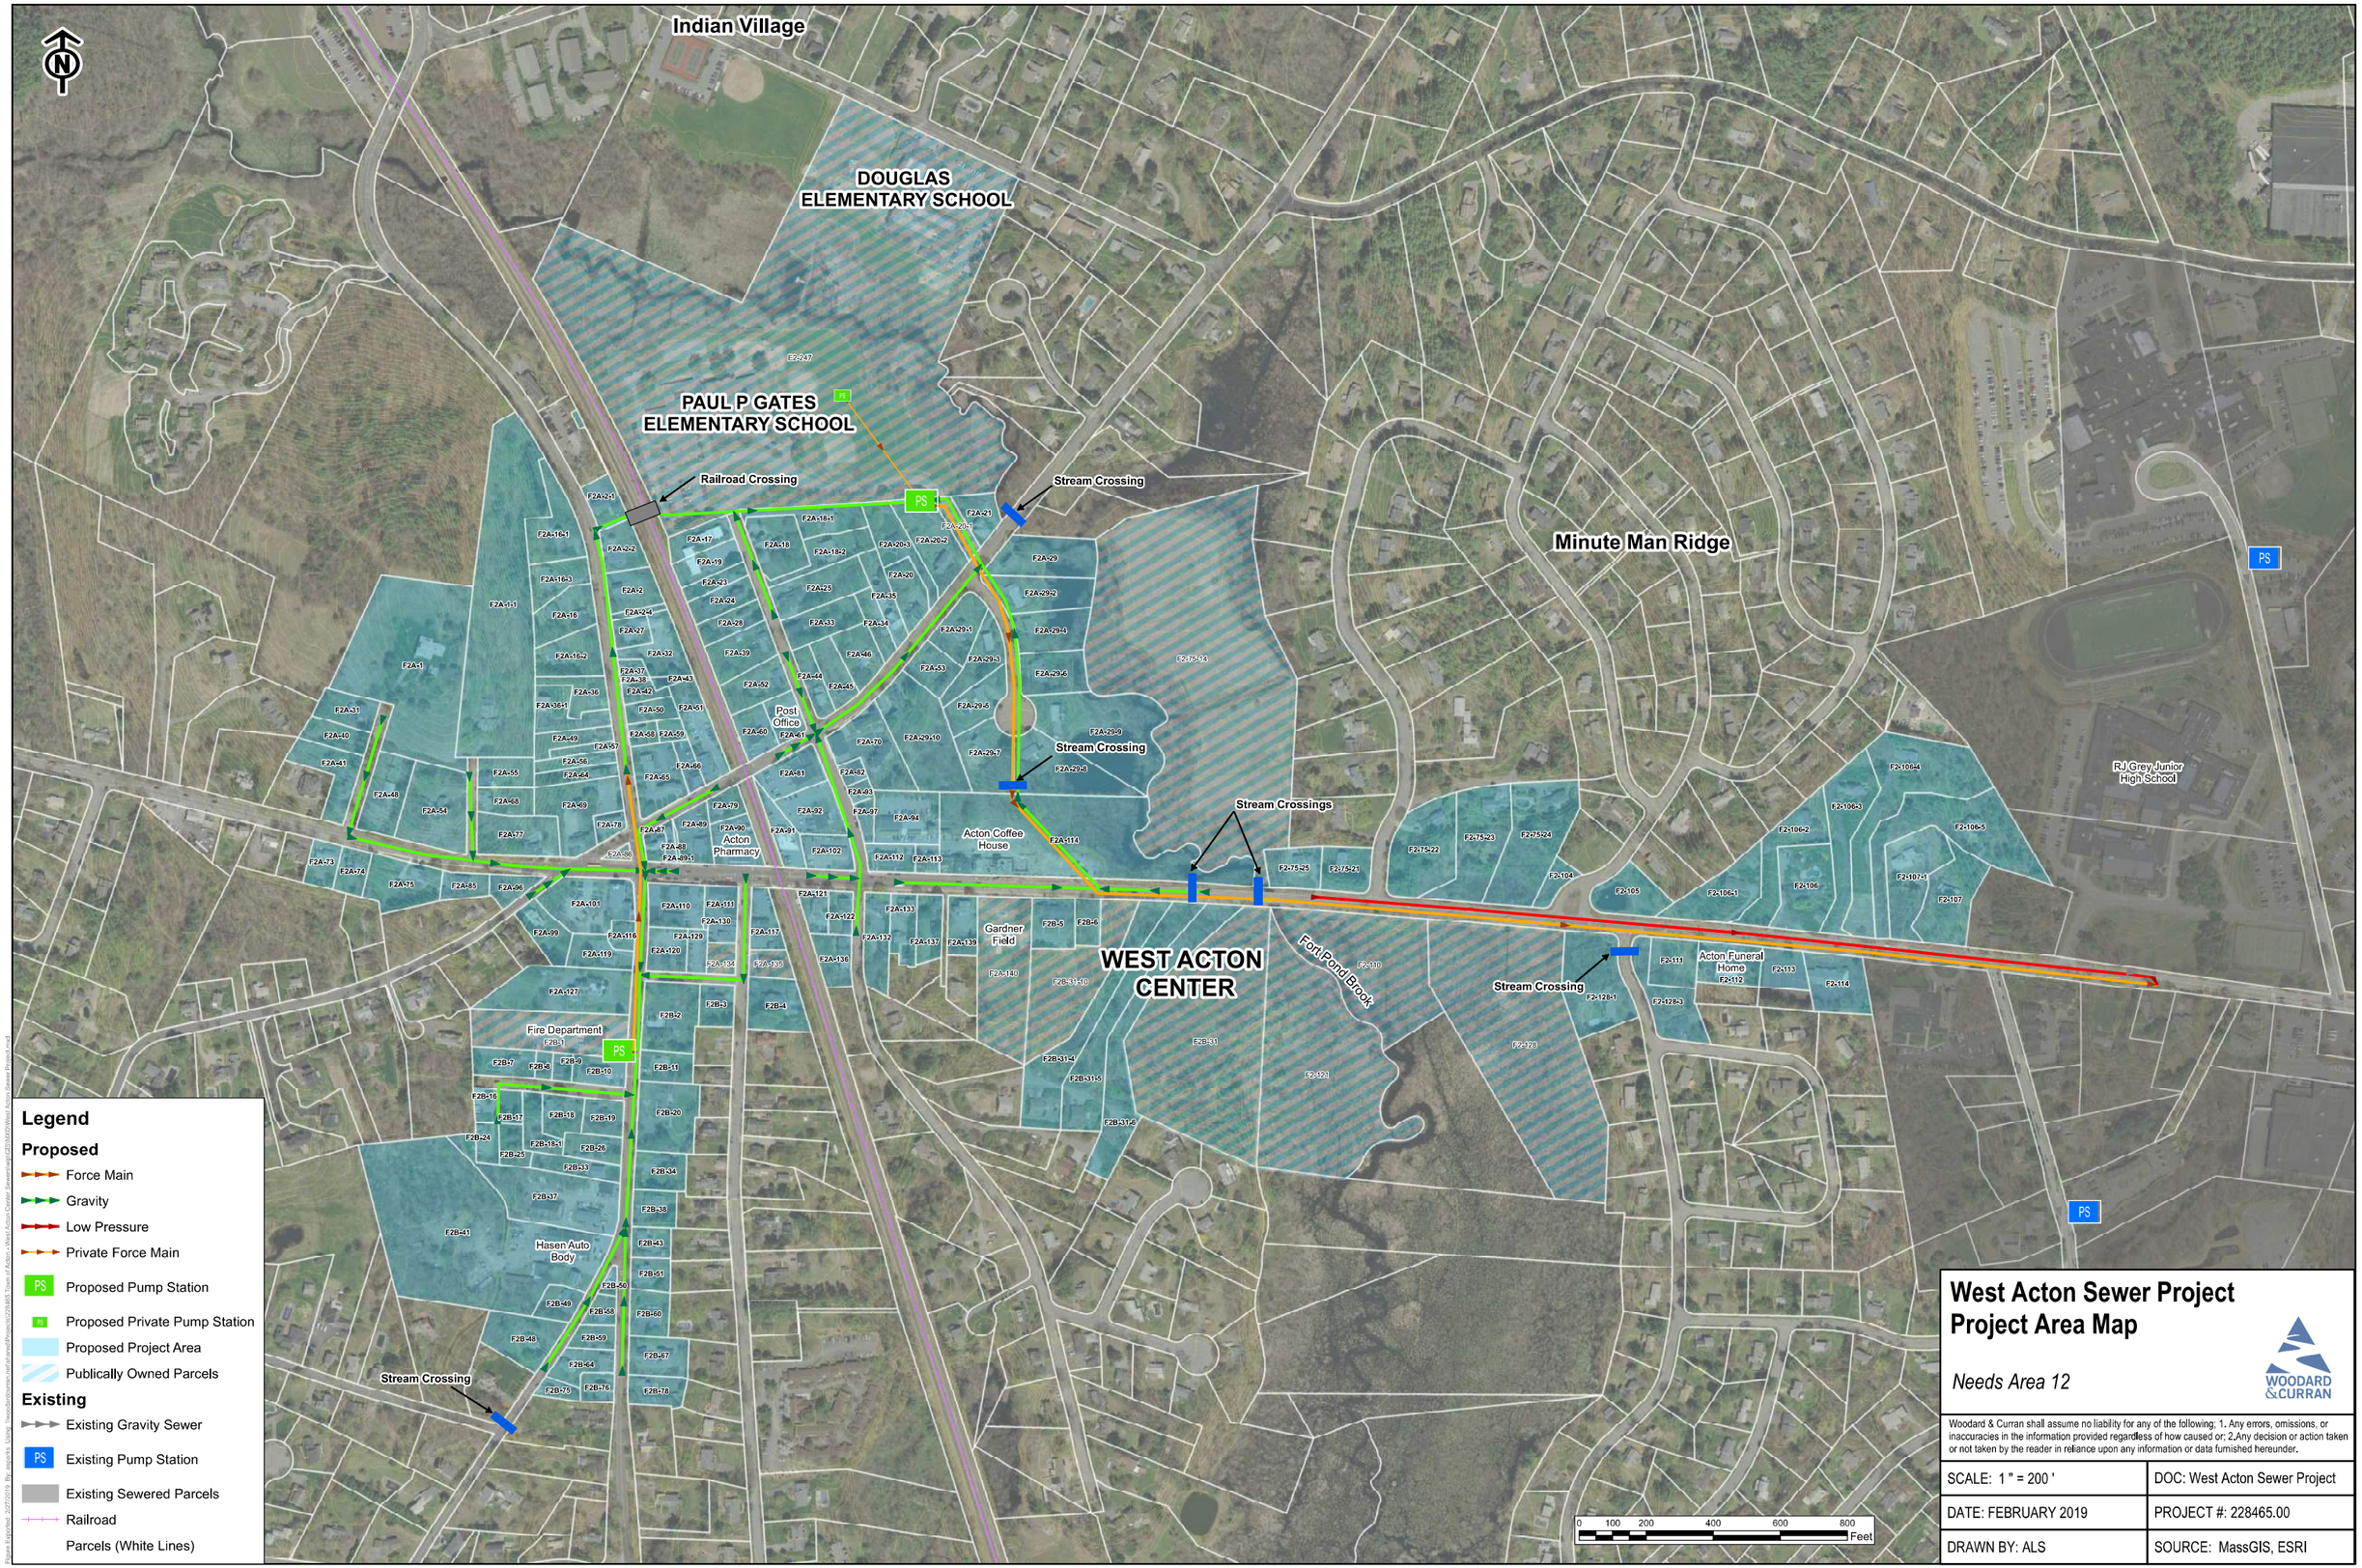

Legend

Proposed

- Force Main
- Gravity
- Low Pressure
- Private Force Main
- PS — Proposed Pump Station
- PS — Proposed Private Pump Station
- Proposed Project Area
- Publically Owned Parcels

Existing

- Existing Gravity Sewer
- PS — Existing Pump Station
- Existing Sewered Parcels
- Railroad
- Parcels (White Lines)

West Acton Sewer Project
Project Area Map

Needs Area 12

WOODARD & CURRAN

Woodard & Curran shall assume no liability for any of the following; 1. Any errors, omissions, or inaccuracies in the information provided regardless of how caused or; 2.Any decision or action taken or not taken by the reader in reliance upon any information or data furnished hereunder.

SCALE: 1 " = 200 '	DOC: West Acton Sewer Project
DATE: FEBRUARY 2019	PROJECT #: 228465.00
DRAWN BY: ALS	SOURCE: MassGIS, ESRI

Plans Exported: 2/27/2019 By: alavoie, Using: \\woodardcurran.net\shared\Projects\228465 Town of Acton - West Acton Center Sewering\GIS\MXD\West Acton Sewer Project.mxd