Proposed Acton Business Center

Route 2 - Acton, Massachusetts

Proposed Schematic Perspective View

Proposal Date: JAN 19, 2005

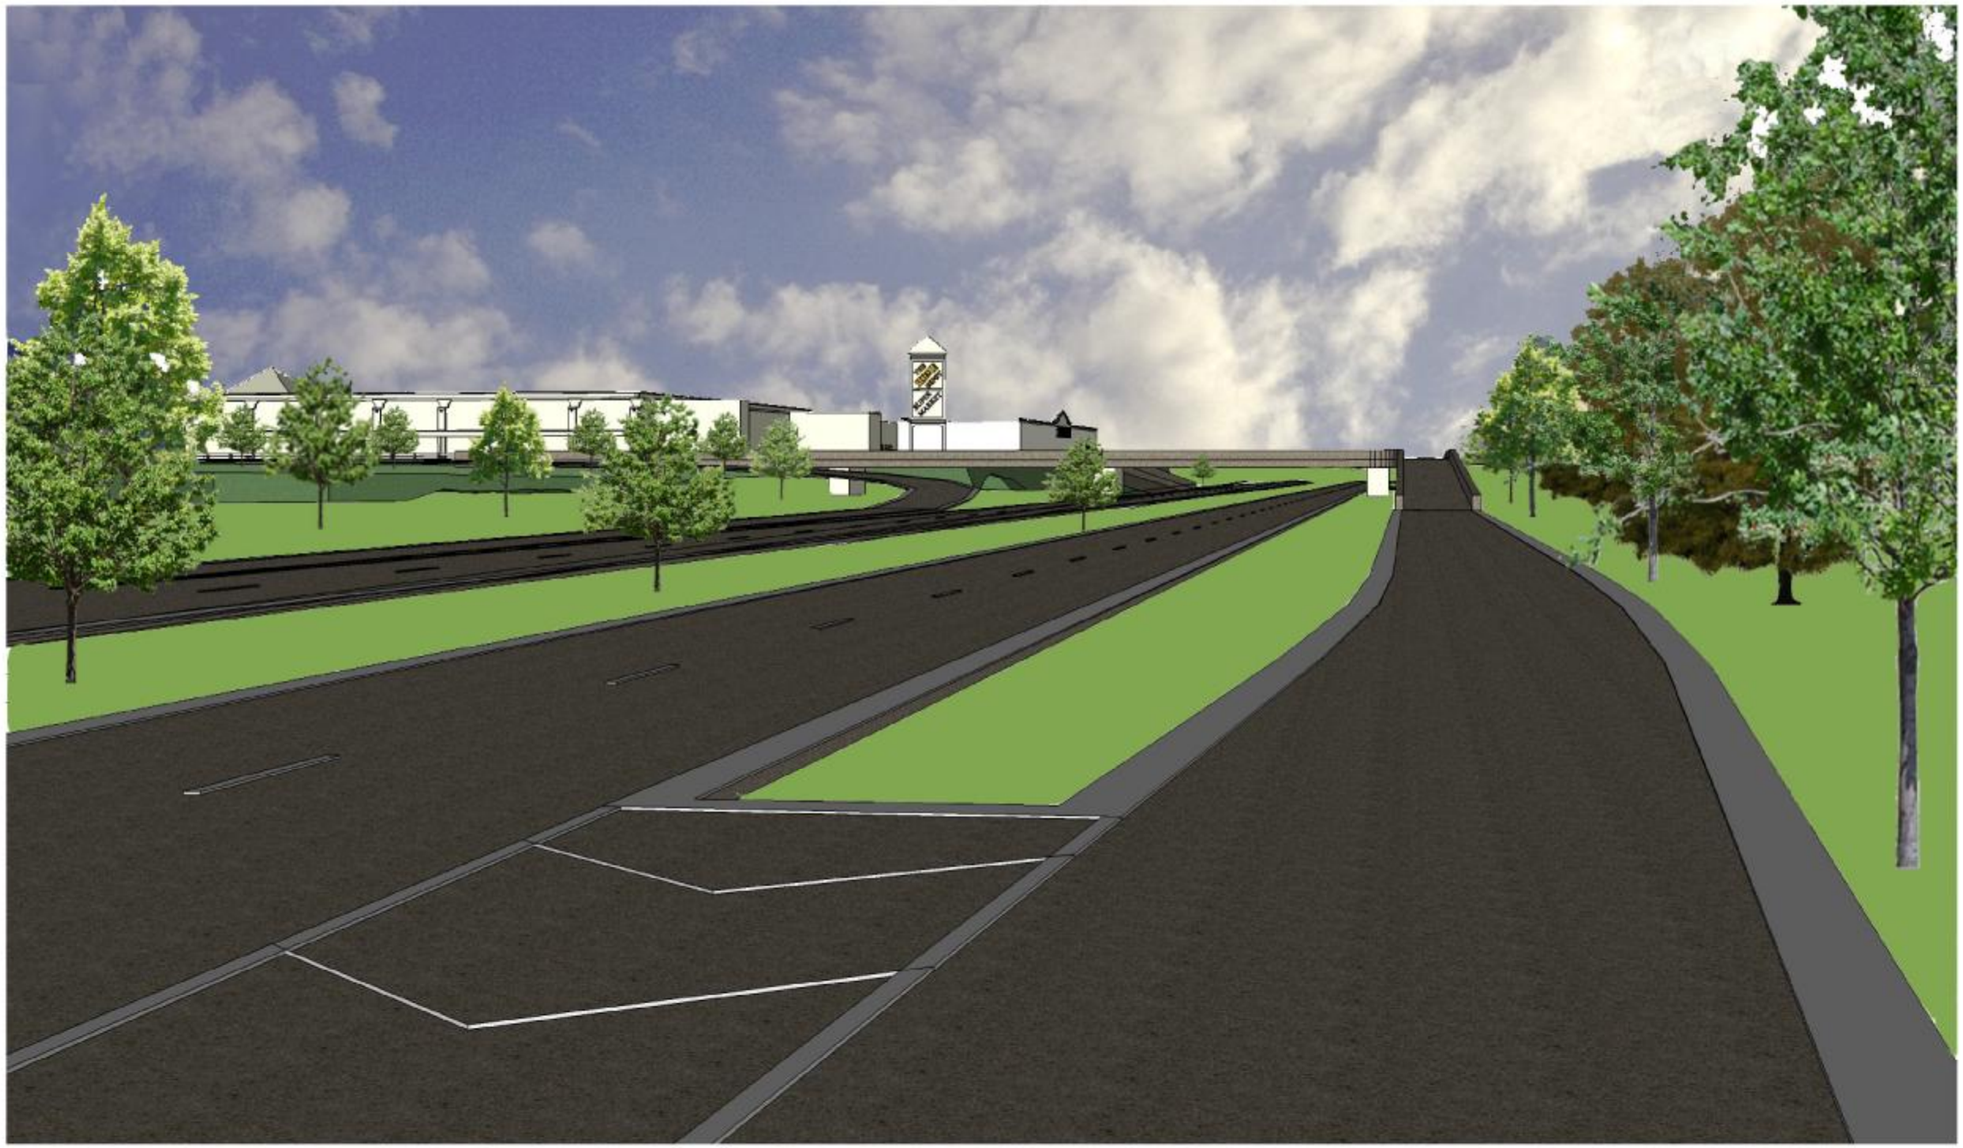

PERSPECTIVE: ROUTE 2 EAST

SCALE: N.T.S.