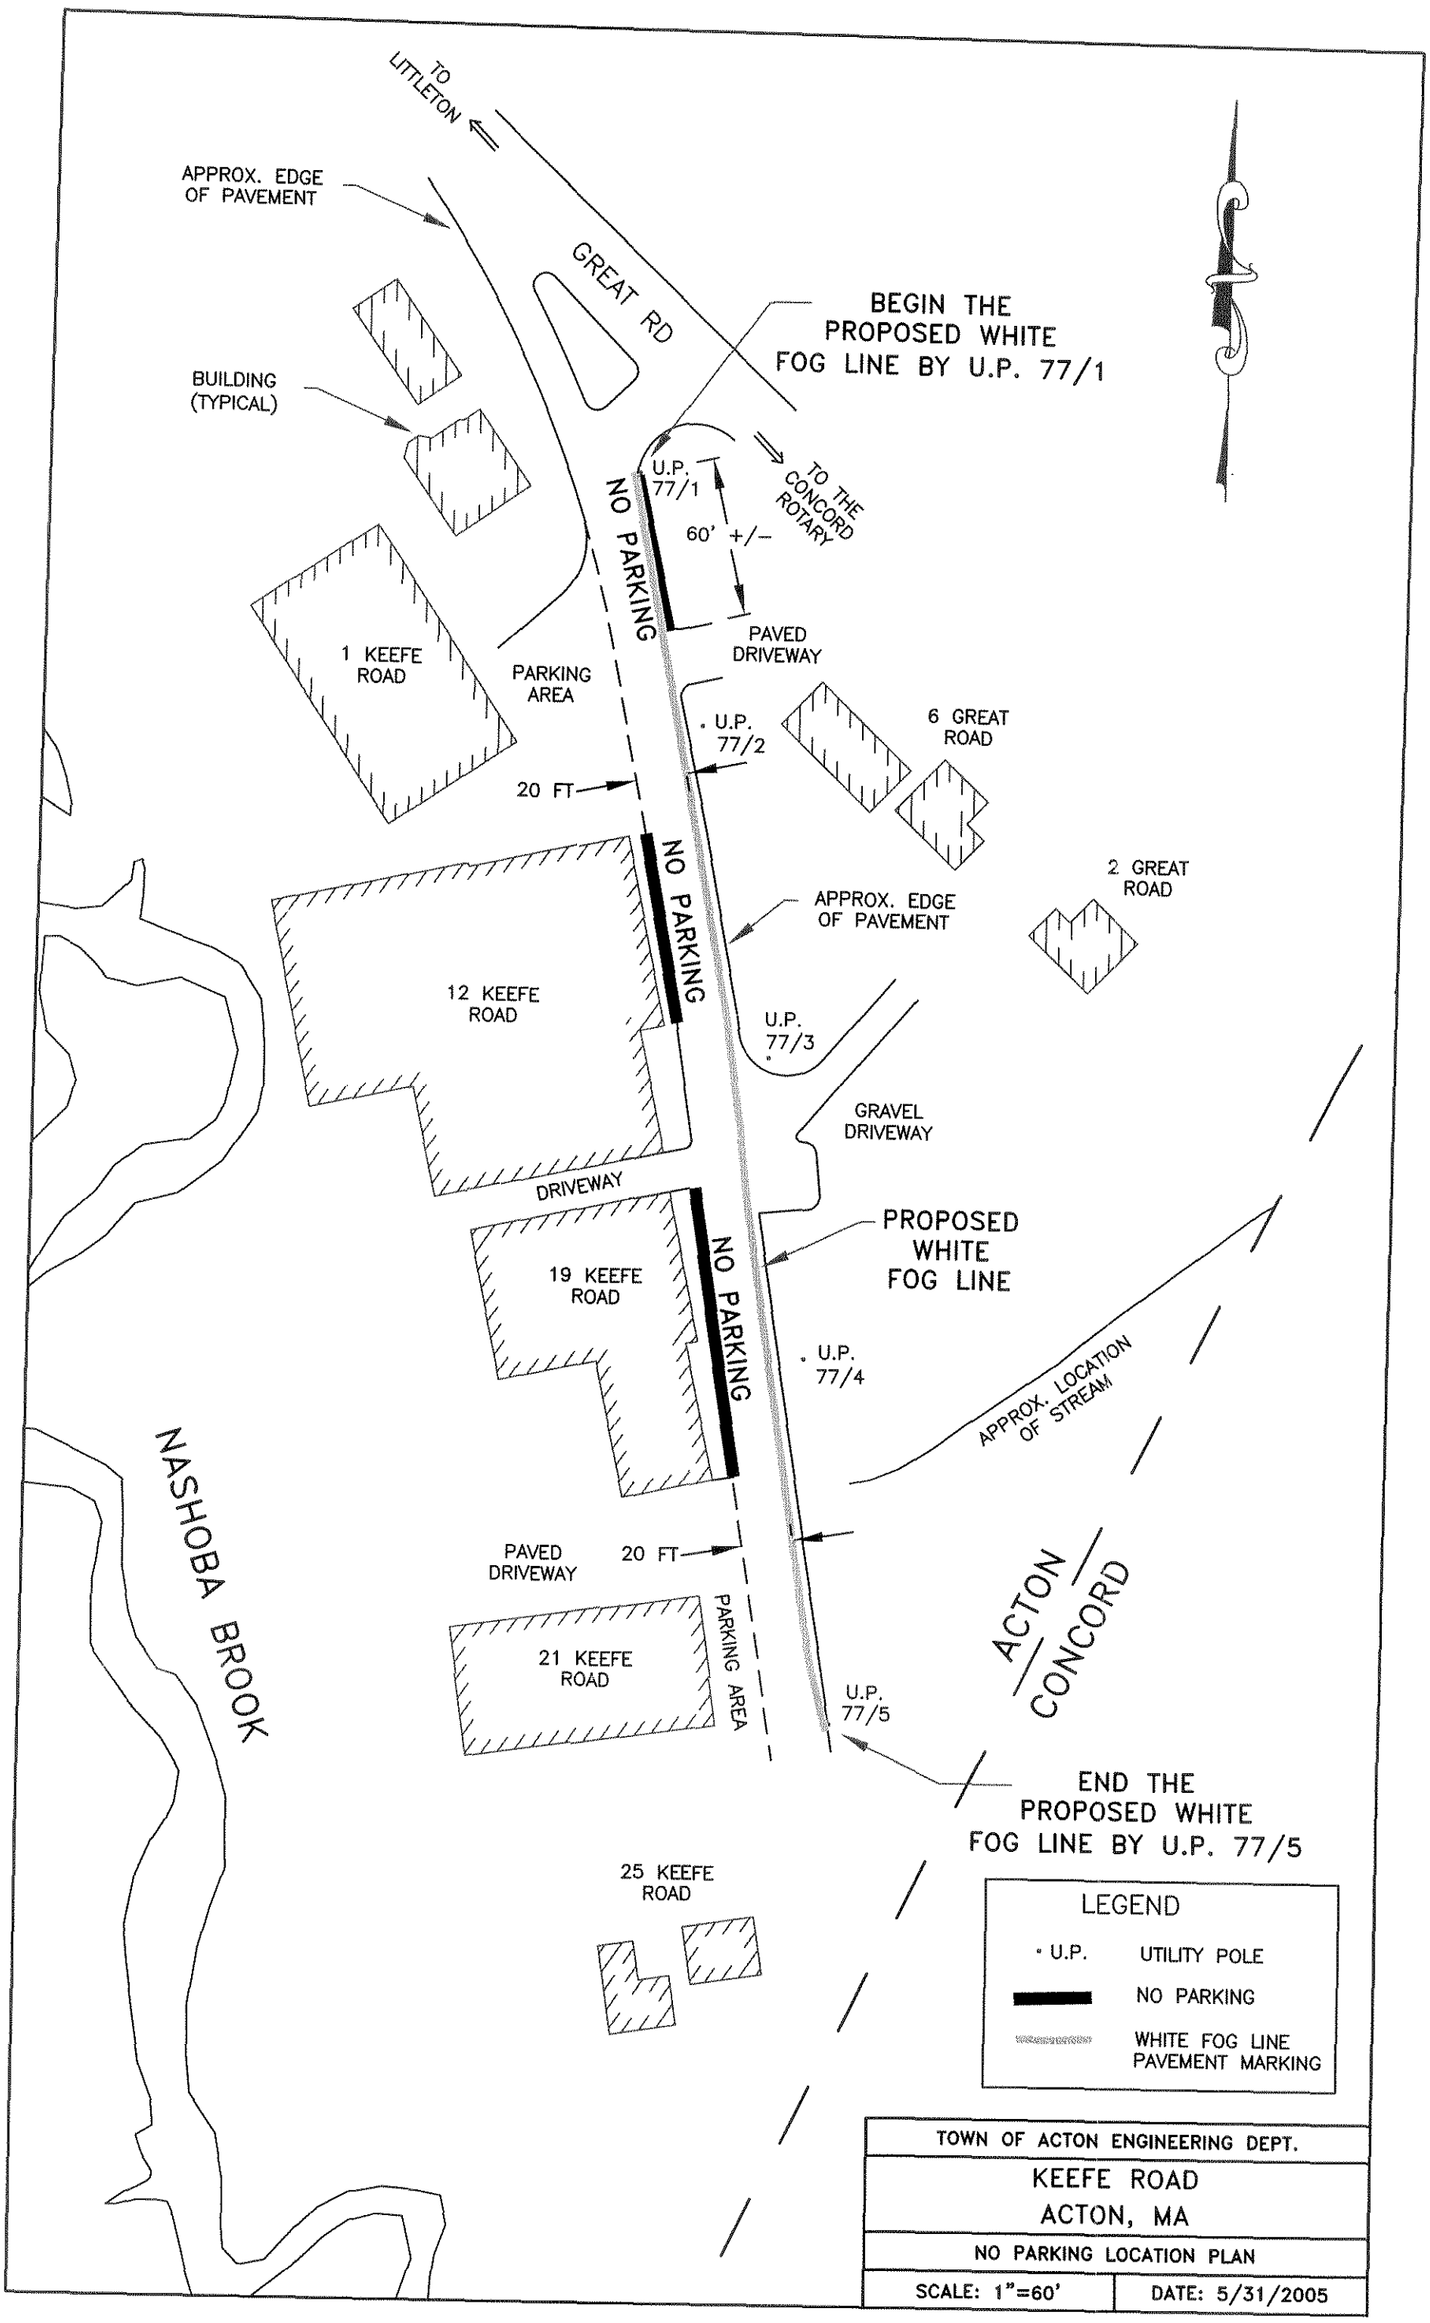
TO LITTLETON
APPROX. EDGE OF PAVEMENT
GREAT RD
BEGIN THE PROPOSED WHITE FOG LINE BY U.P. 77/1
BUILDING (TYPICAL)
TO THE CONCORD ROTARY
U.P. 77/1
60' +/-
NO PARKING
PAVED DRIVEWAY
1 KEEFE ROAD
PARKING AREA
U.P. 77/2
6 GREAT ROAD
20 FT
NO PARKING
2 GREAT ROAD
APPROX. EDGE OF PAVEMENT
12 KEEFE ROAD
U.P. 77/3
GRAVEL DRIVEWAY
DRIVEWAY
PROPOSED WHITE FOG LINE
19 KEEFE ROAD
NO PARKING
U.P. 77/4
APPROX. LOCATION OF STREAM
NASHOBA BROOK
PAVED DRIVEWAY
20 FT
ACTON / CONCORD
21 KEEFE ROAD
PARKING AREA
U.P. 77/5
END THE PROPOSED WHITE FOG LINE BY U.P. 77/5
25 KEEFE ROAD
LEGEND
U.P. UTILITY POLE
NO PARKING
WHITE FOG LINE PAVEMENT MARKING
TOWN OF ACTON ENGINEERING DEPT.
KEEFE ROAD
ACTON, MA
NO PARKING LOCATION PLAN
SCALE: 1"=60'
DATE: 5/31/2005