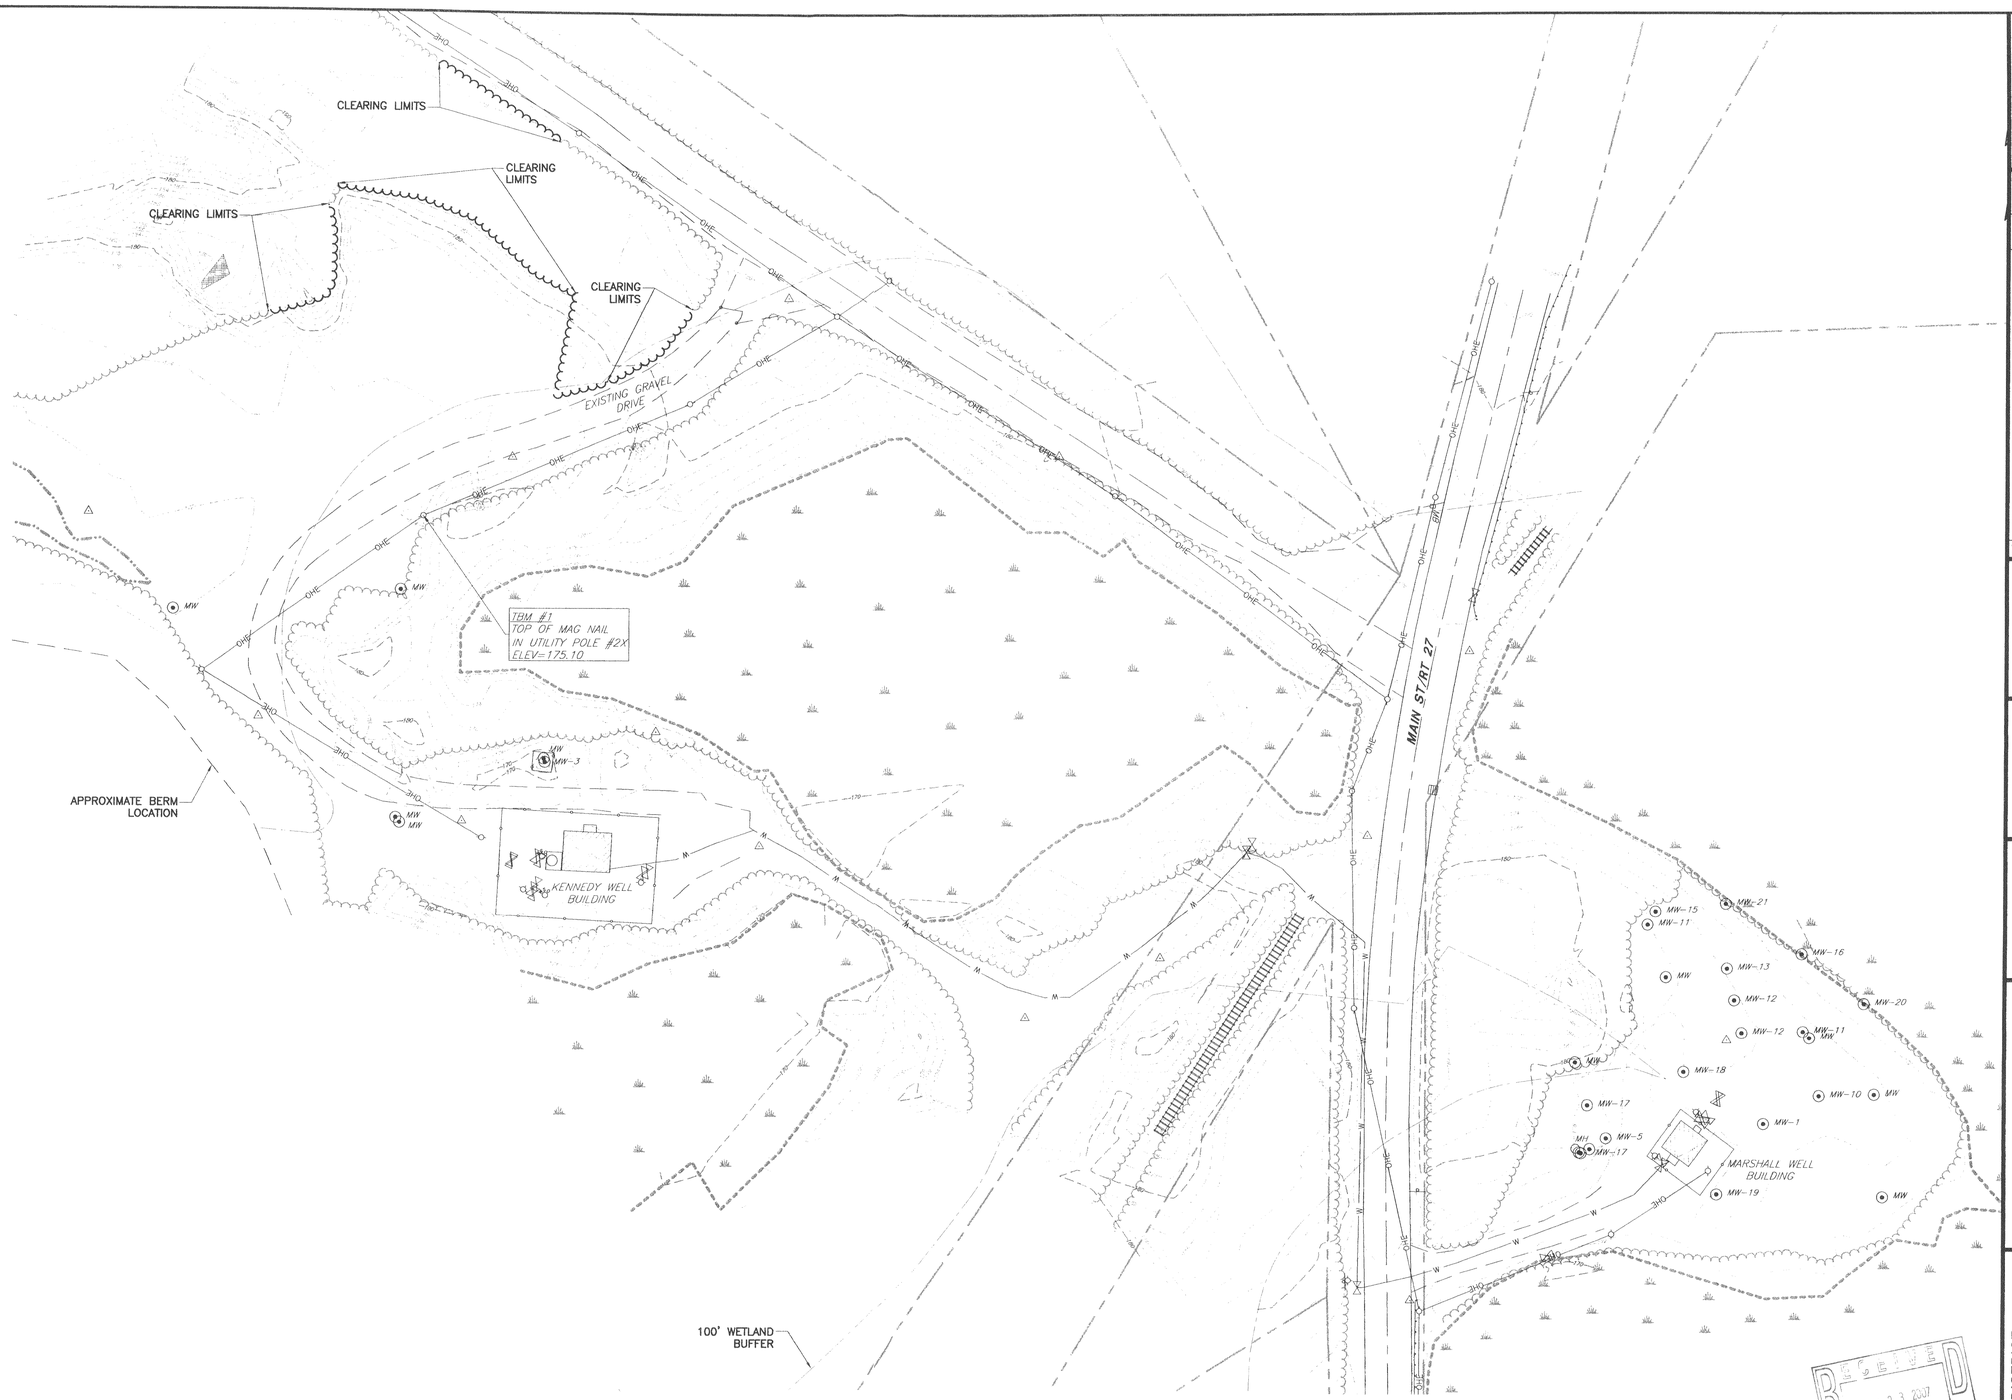

GRAPHIC SCALE

40 0 20 40 80 120

(IN FEET)
1 inch = 40 ft.

RECEIVED
AUG 23 2007
ACTON CONSERVATION COMMISSION

FOR REVIEW

FOR PERMITTING PURPOSES ONLY

PROGRESS PRINTS
ISSUED FOR REVIEW:
ISSUED FOR BIDDING:

NO	REVISIONS	APP'D	DATE
1			
2			
3			
4			
5			

DRAWN BY JJM
CHECKED BY
DATE
APPROVED BY
DATE
BOOK NO.
PROJECT NO. 10498B
SCALE

Wright-Pierce
Offices throughout New England
www.wright-pierce.com

ACTON WATER DISTRICT
ACTON, MASSACHUSETTS
KENNEDY & MARSHALL WELLS
WATER TREATMENT PLANT

EXISTING CONDITIONS AND DEMOLITION PLAN

DWG C-2

LAST SAVED BY: JJM 8/20/2007 10:50 AM

G:\DWGS\10498B\CIV\10498BC-2.DWG | C-2 | 1:1 | ---- | 8/20/2007 12:13:32 PM | JJM