LAST SAVED BY: JJM 8/20/2007 10:50 AM

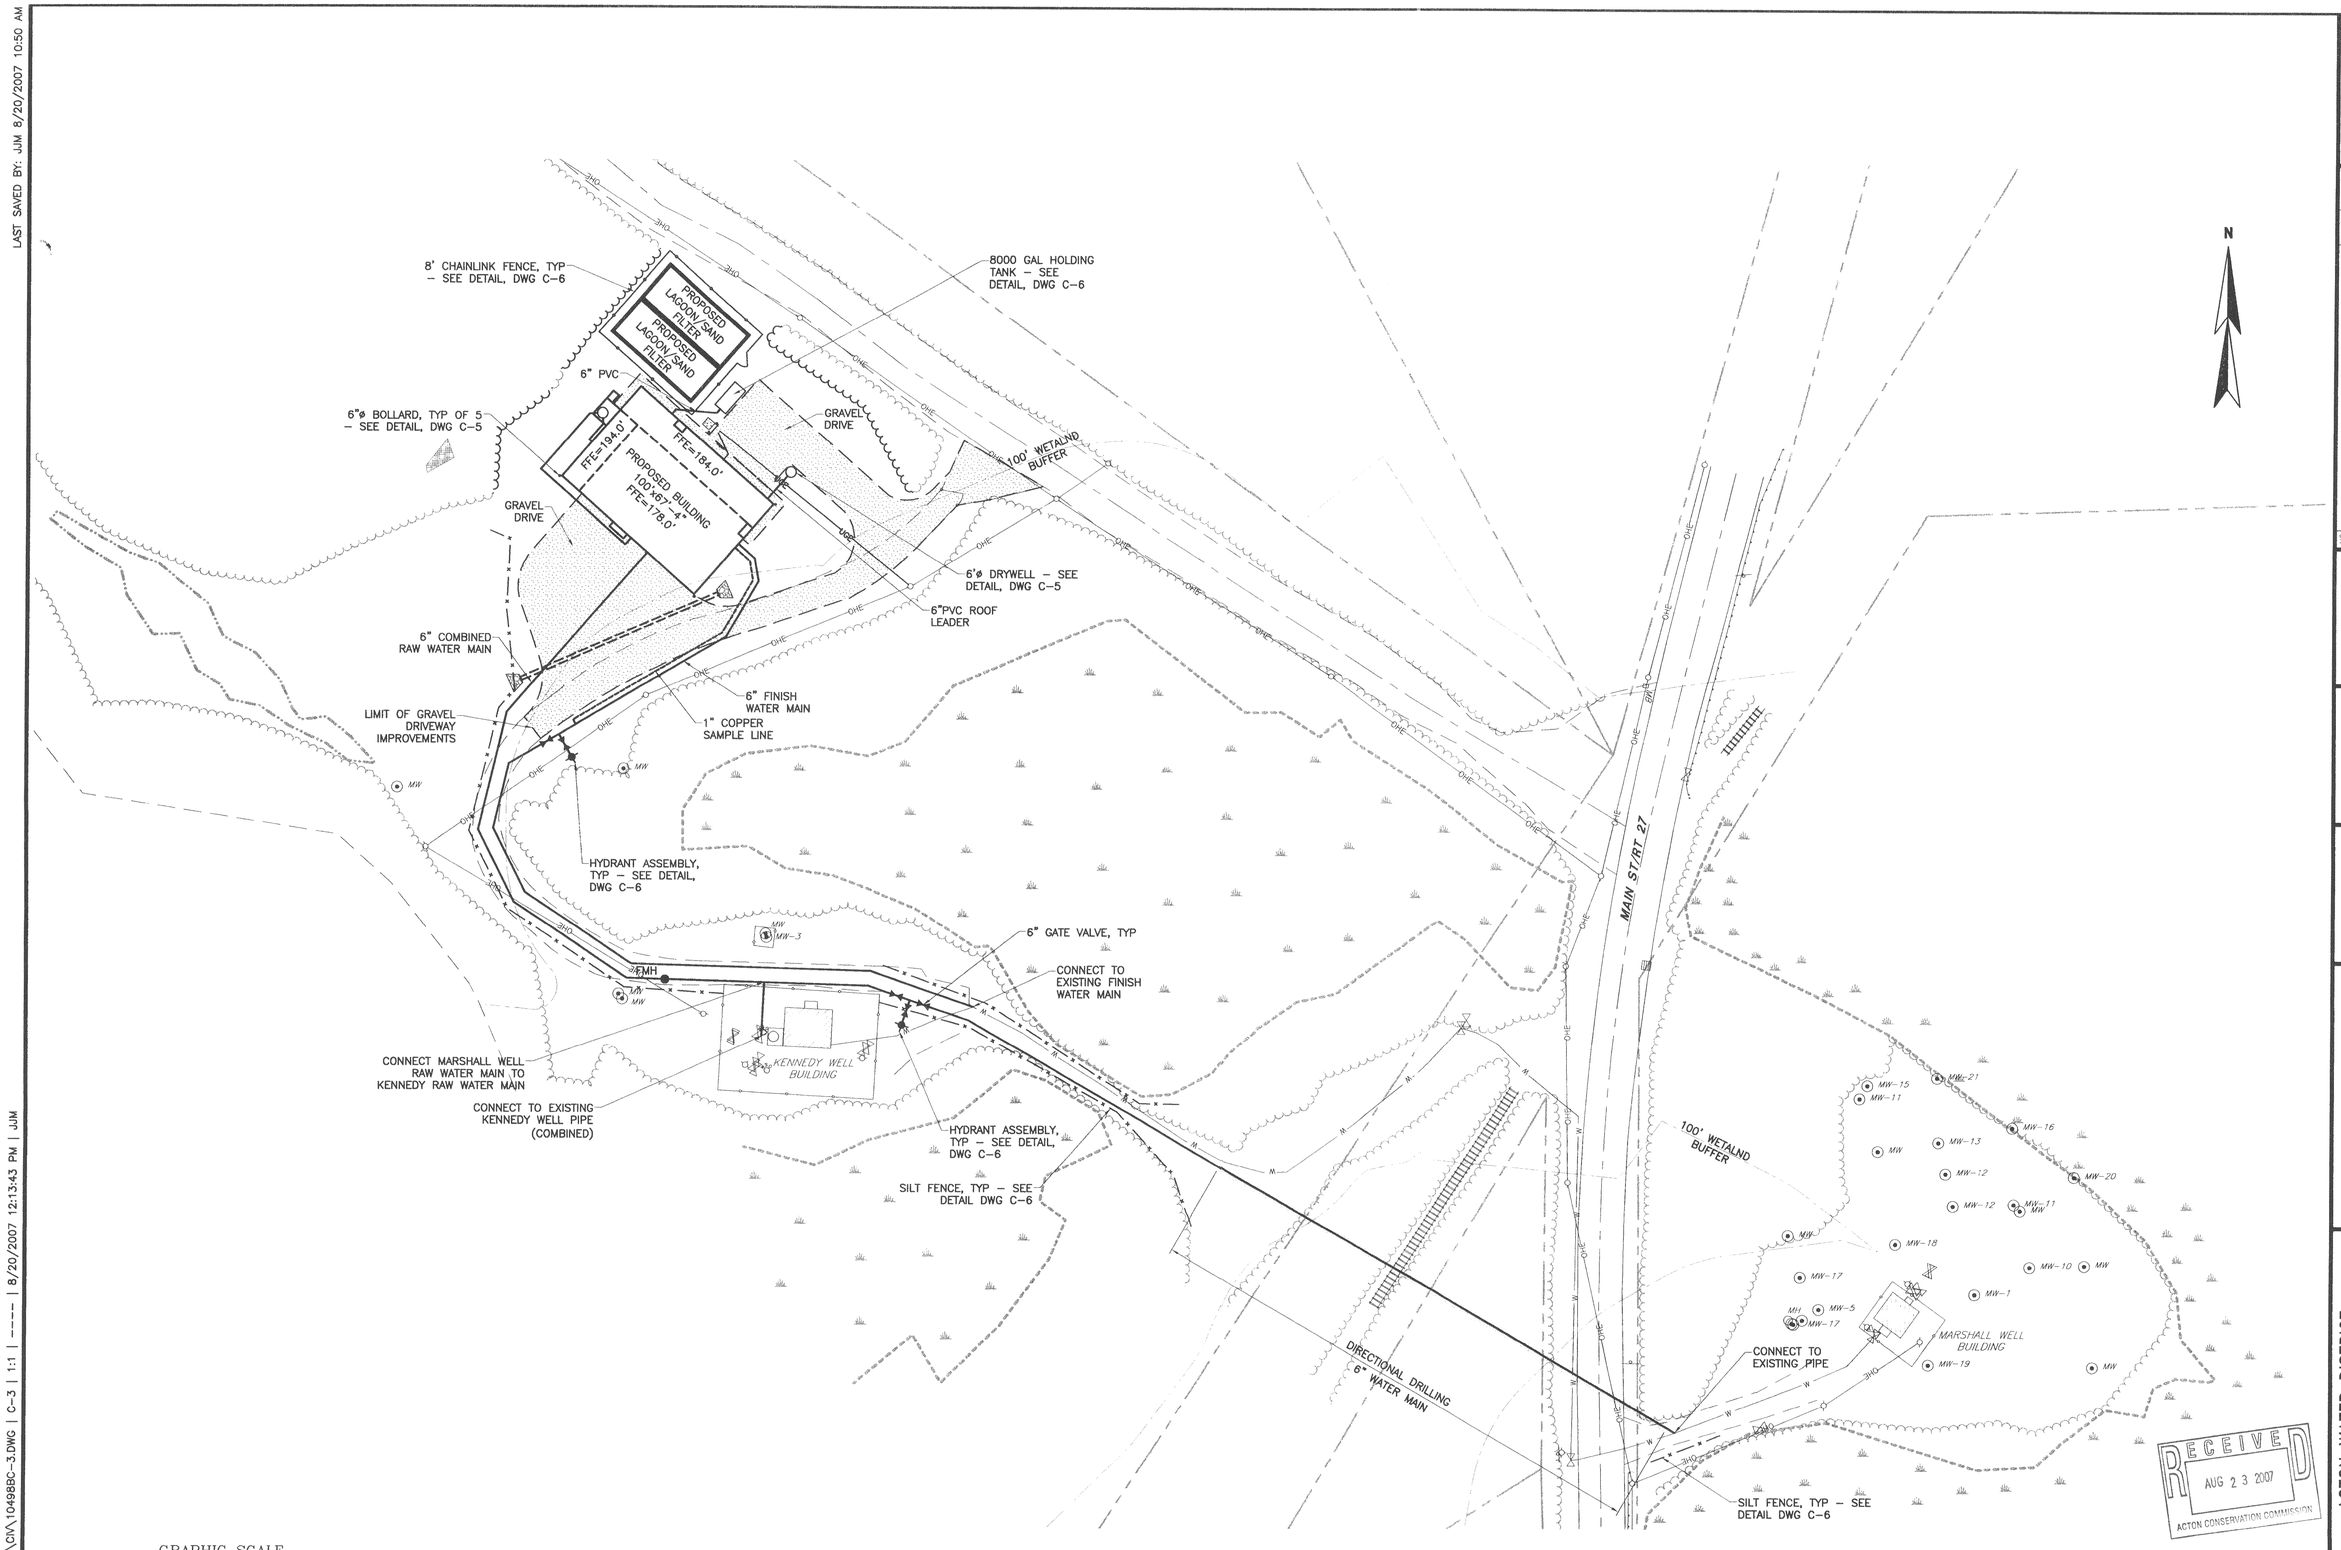

RECEIVED
AUG 23 2007
ACTON CONSERVATION COMMISSION

PLAN
SCALE:1"=40'

FOR REVIEW

NO	REVISIONS	APP'D	DATE
1			
2			
3			
4			

PROGRESS PRINTS
ISSUED FOR REVIEW:
ISSUED FOR BIDDING:

DRAWN BY JJM
CHECKED BY
DATE
APPROVED BY
DATE
BOOK NO.
PROJECT NO. 10498B
SCALE

Wright-Pierce
Offices throughout New England
www.wright-pierce.com

ACTON WATER DISTRICT
ACTON, MASSACHUSETTS
KENNEDY & MARSHALL WELLS
WATER TREATMENT PLANT

PROPOSED SITE AND UTILITIES PLAN

DWG C-3

G:\DWGS\10498B\CIV\10498BC-3.DWG | C-3 | 1:1 | ---- | 8/20/2007 12:13:43 PM | JJM