LAST SAVED BY: JJM 8/20/2007 11:47 AM

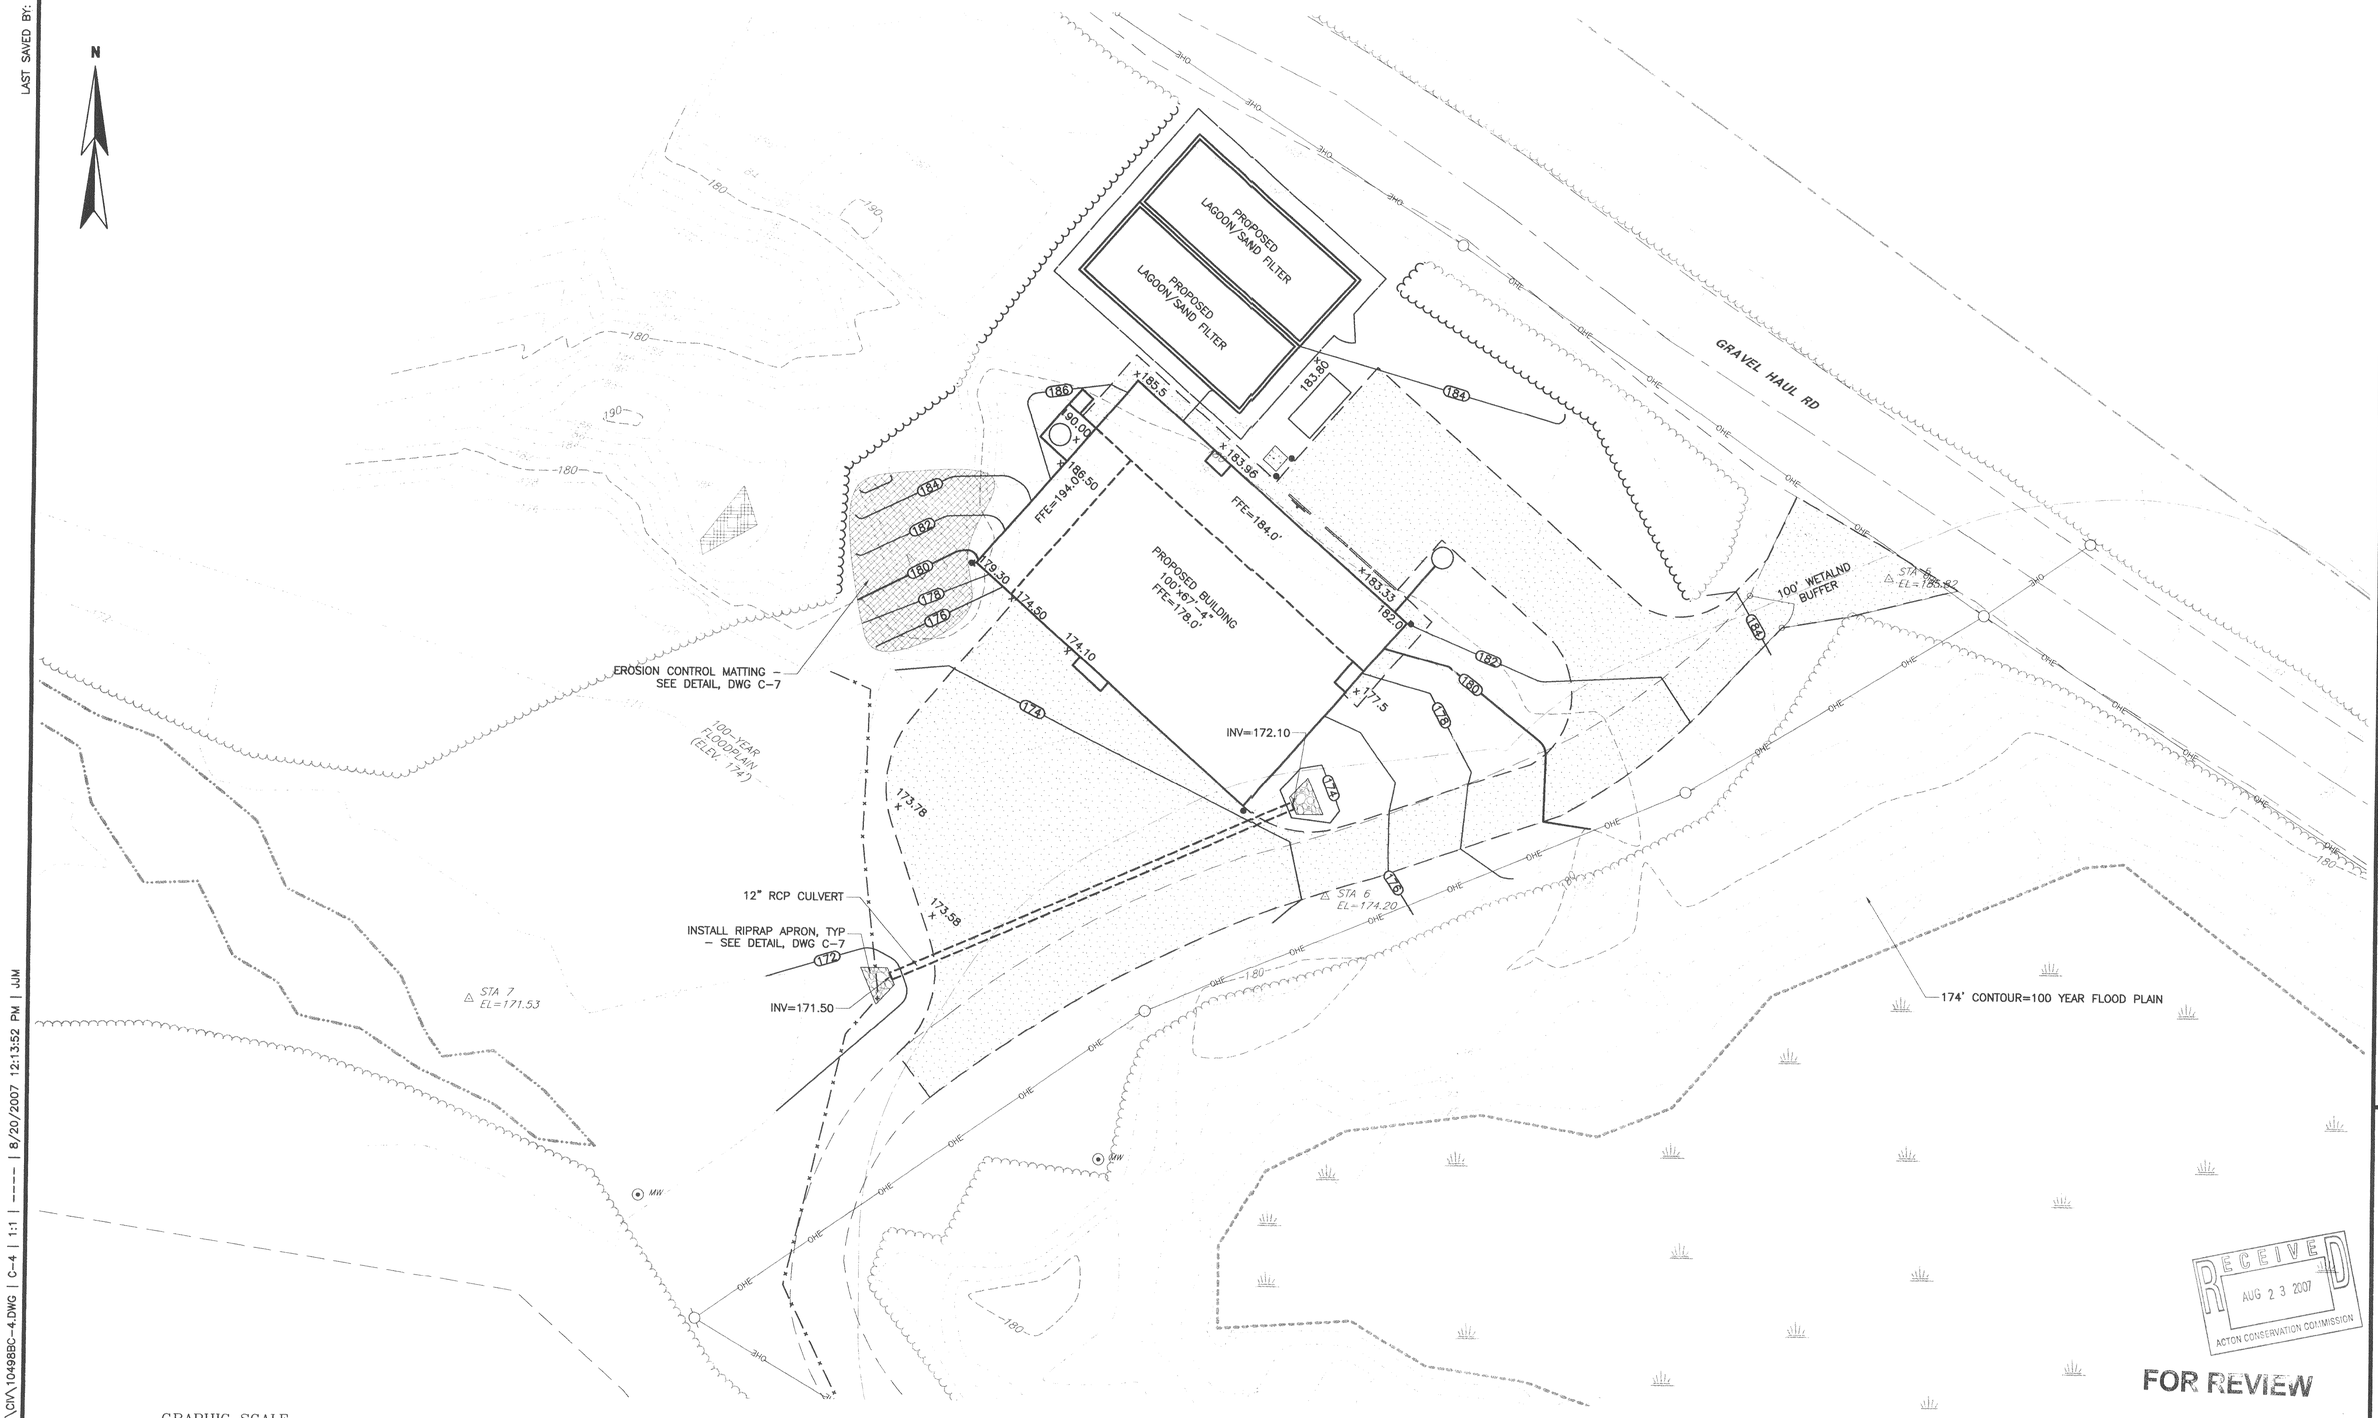

PLAN
SCALE:1"=20'

RECEIVED
AUG 23 2007
ACTON CONSERVATION COMMISSION

FOR REVIEW

FOR PERMITTING PURPOSES ONLY

G:\DWGS\10498B\CIV\10498BC-4.DWG | C-4 | 1:1 | ---- | 8/20/2007 12:13:52 PM | JJM

NO	REVISIONS	APP'D	DATE
1			
2			
3			
4			
5			
6			

PROGRESS PRINTS
ISSUED FOR REVIEW:
ISSUED FOR BIDDING:

DRAWN BY JJM
CHECKED BY
DATE
APPROVED BY
DATE
BOOK NO.
PROJECT NO. 10498B
SCALE

Wright-Pierce
Offices throughout New England
www.wright-pierce.com

ACTON WATER DISTRICT
ACTON, MASSACHUSETTS
KENNEDY & MARSHALL WELLS
WATER TREATMENT PLANT

SITE GRADING PLAN

DWG C-4