MODEL B - VIEW

RQR

JANOVSKY/HURLEY
ARCHITECTS, INC.
37 WALNUT STREET
WELLESLEY HILLS, MA
02481-2116
tel: (781)489-6540
fax: (781)489-6544
email: info@jha-arch.com

COPYRIGHT 2007
Janovsky/Hurley Architects, Inc.

REVISION	DATE

RQR

RESIDENCES
AT QUAIL RIDGE
Prepared for :
Quail Ridge Country Club, LLC
3548 Great Road
Acton, MA

MODEL B
Rendered View

SCALE

DRAWN BY

DATE 6/20/07

PLANNING BOARD REVIEW

A.4

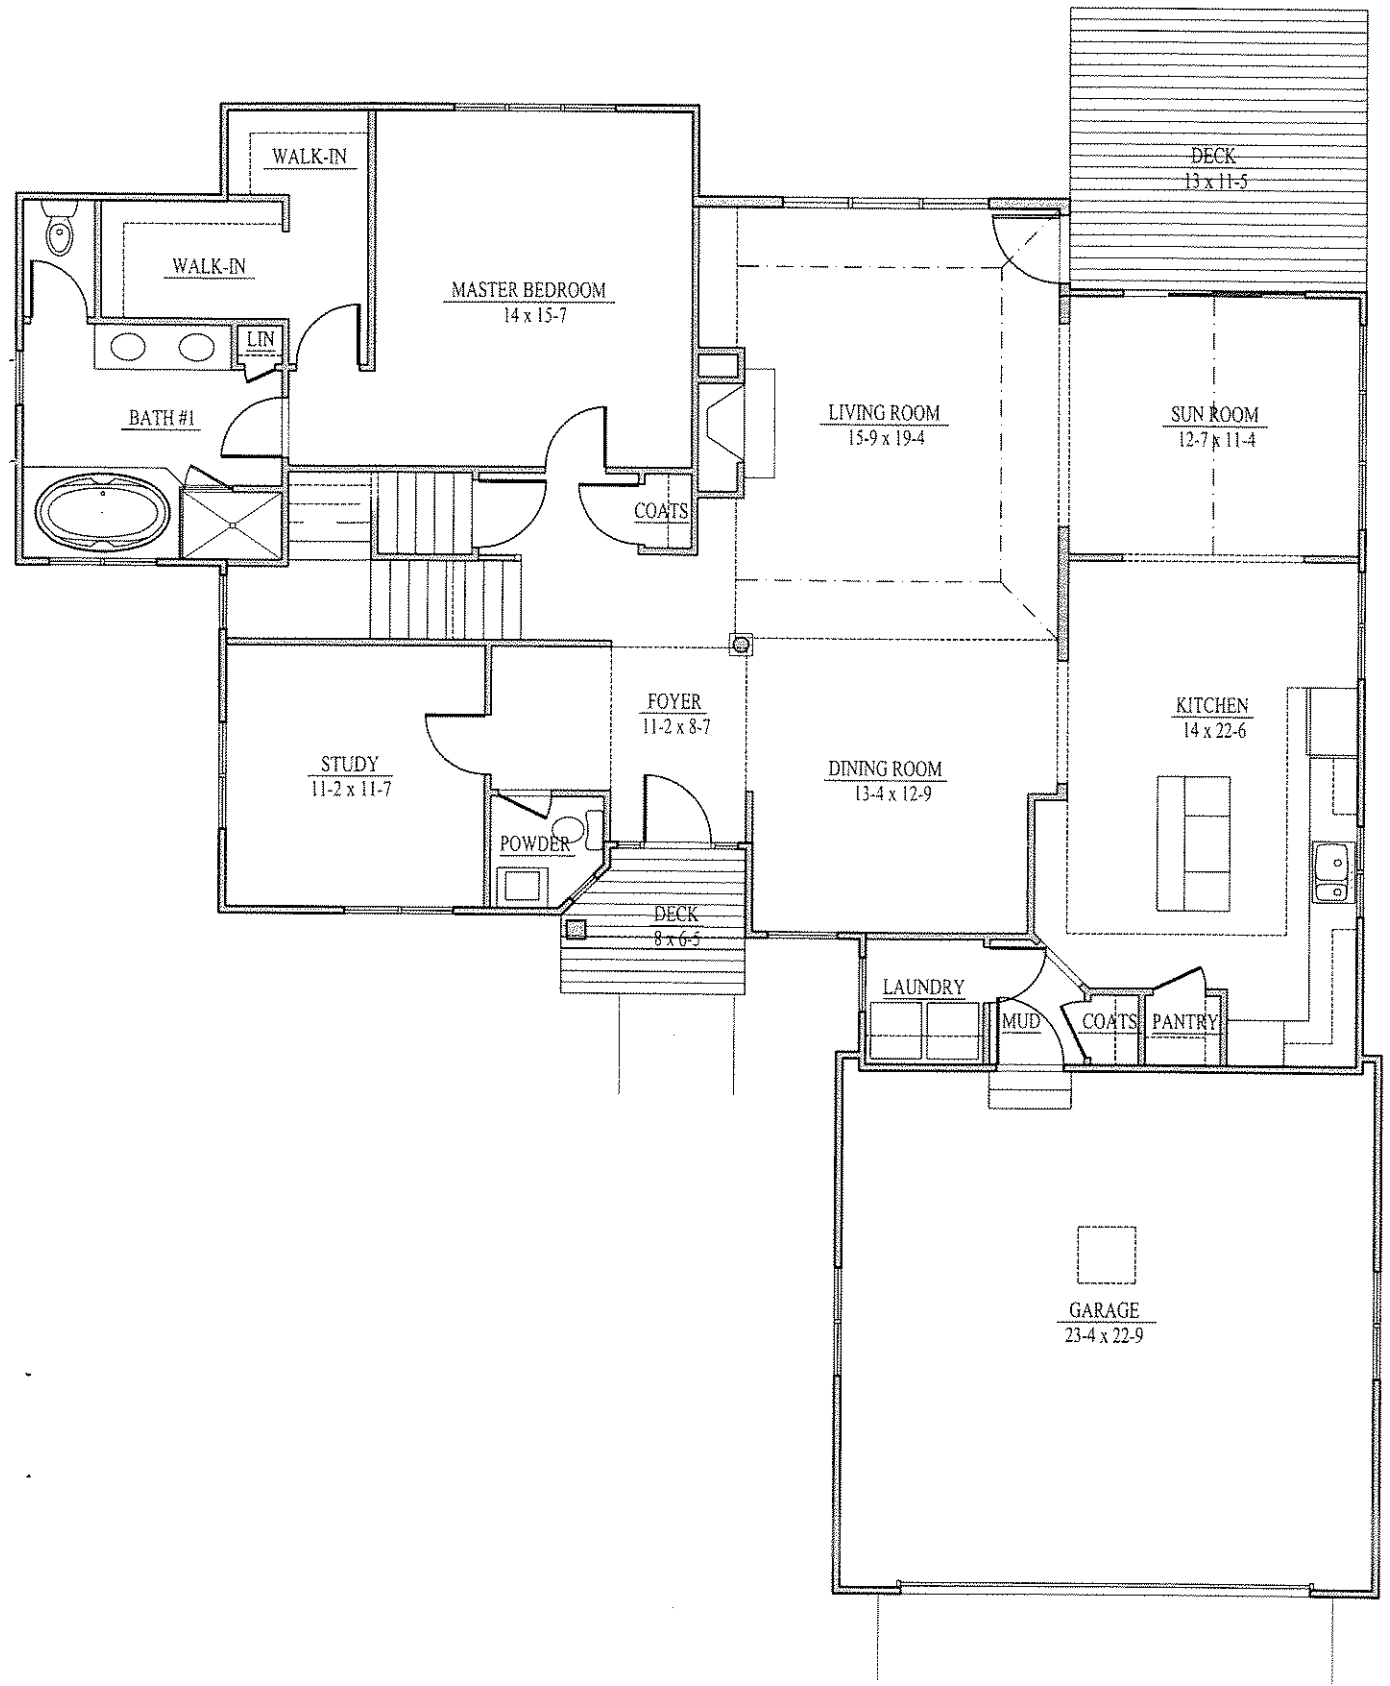

MODEL B - FIRST FLOOR PLAN 1,927 NET S.F.

RQR

0 2' 4' 6' 10'

JHA

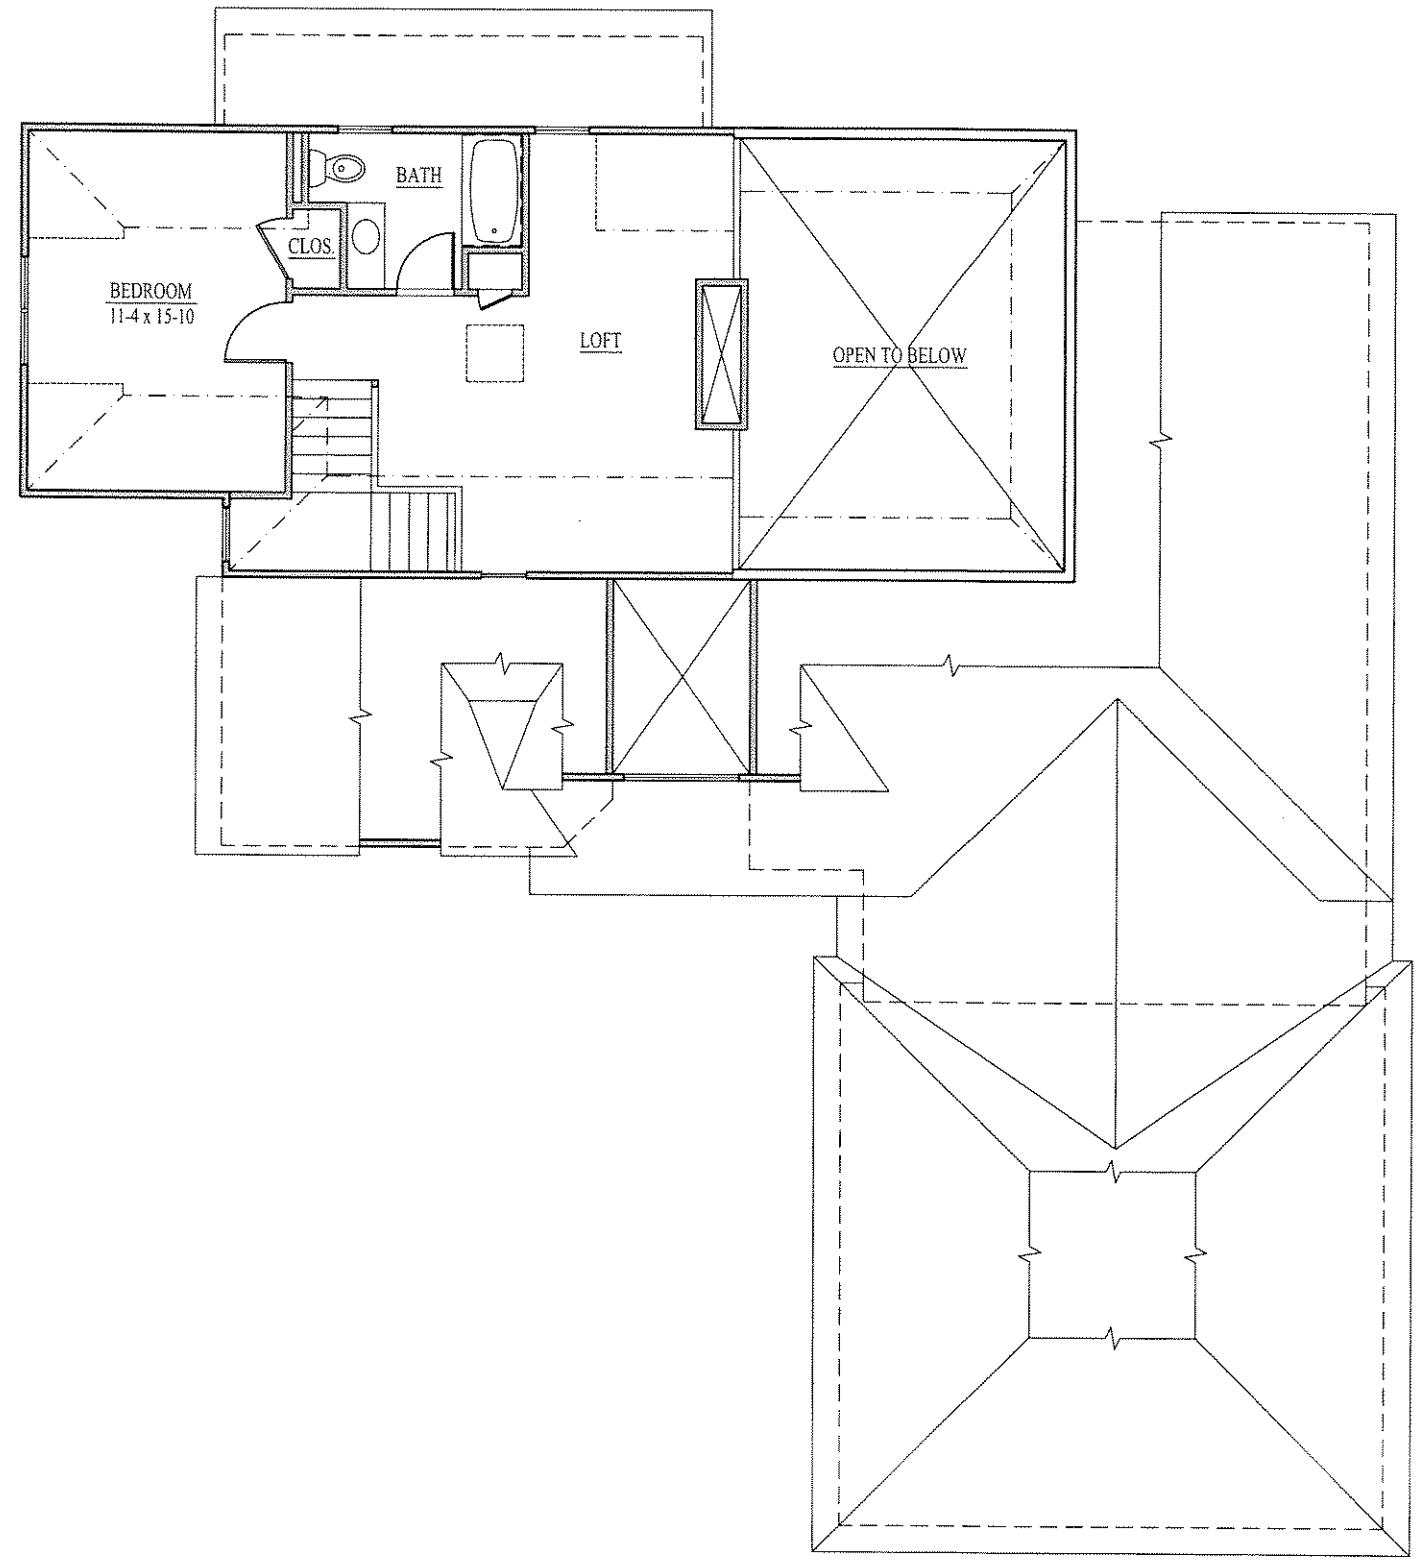

MODEL B - SECOND FLOOR PLAN 536 NET S.F.

RQR

0 2' 4' 6' 10'

JHA

JHA
JANOVSKY/HURLEY
ARCHITECTS, INC.
37 WALNUT STREET
WELLESLEY HILLS, MA
02481-2116
tel: (781)489-6540
fax: (781)489-6544
email: info@jha-arch.com

COPYRIGHT 2007
Janovsky/Hurley Architects, Inc.

REVISION	DATE

RQR

RESIDENCES
AT QUAIL RIDGE
Prepared for :
Quail Ridge Country Club, LLC
354B Great Road
Acton, MA

MODEL B
Floor Plans

SCALE

DRAWN BY

DATE 6/20/07

PLANNING BOARD REVIEW

A.5

MODEL B - FRONT ELEVATION
RQR

0 2' 4' 6' 10'

JHA

MODEL B - LEFT SIDE ELEVATION
RQR

JHA

MODEL B - REAR ELEVATION
RQR

JHA

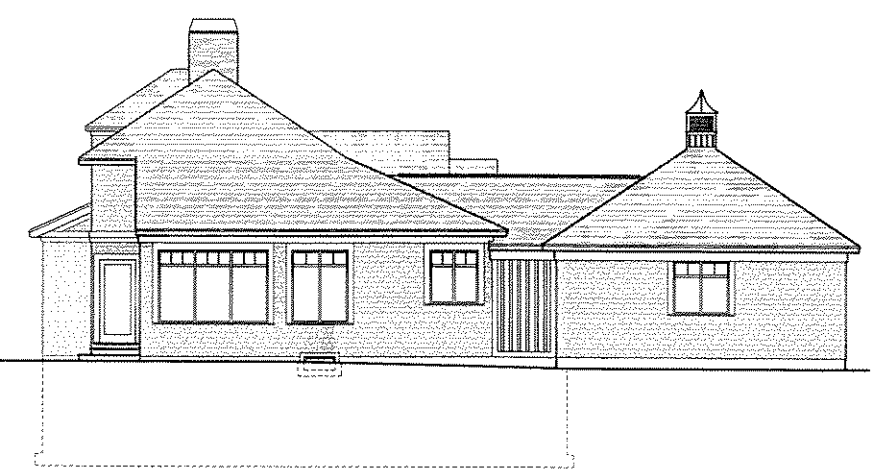

MODEL B - RIGHT SIDE ELEVATION
RQR

JHA

JHA
JANOVSKY/HURLEY
ARCHITECTS, INC.
37 WALNUT STREET
WELLESLEY HILLS, MA
02481-2116
tel: (781)489-6540
fax: (781)489-6544
email: info@jha-arch.com

COPYRIGHT 2007
Janovsky/Hurley Architects, Inc.

REVISION	DATE

RQR

RESIDENCES
AT QUAIL RIDGE
Prepared for :
Quail Ridge Country Club, LLC
3548 Great Road
Acton, MA

MODEL B
Exterior
Elevations

SCALE
DRAWN BY
DATE 6/20/07
PLANNING BOARD REVIEW

A.6