ACTON PLANNING BOARD

APPLICATION FOR A SIGN SPECIAL PERMIT

RECEIVED OCT 19 2007 TOWN OF ACTON PLANNING DEPARTMENT

Refer to the "Rules and Regulations for SIGN Special Permits" available from the Planning Department for details on the information and fees required for this application. Contact the Planning Department at 978-264-9636 with any questions concerning the Rules. Incomplete applications may be denied.

Please type or print your application.

1. Location and Street Address of ~~Site~~
5-19 Nagog Park

2. Applicant's Name & Address
Viewpoint Sign + Awning 40 Locke Dr Marlboro, Ma 01752
Telephone 508-303-8400 X32

3. Record Owner's Name & Address
Nagog Mall, LLC 396 Washington St # 325 Wellesley, Ma. 02481
Telephone 617-877-5895

4. Zoning District(s) of Parcel(s) LB Town Atlas Map & Parcel Number(s) Map B4 - Parcel 7-2

5. Indicate the subsection(s) of BYLAW Section 7.13 for which the PERMIT is sought:
7.13.1.1

6. Describe all SIGNS presently displayed by the business (including type of SIGN/s, size of SIGN/s and location of SIGN/s).
(1) Custom 3' x 8' single sided ground sign

The undersigned hereby apply to the Planning Board for a public hearing and a SIGN Special Permit under Section 7.13 of the Zoning Bylaw.

The undersigned hereby certify that the information on this application and plans submitted herewith is correct, and that the application complies with all applicable provisions of Statutes, Regulations, and Bylaws to the best of his/her knowledge.

The above is subscribed to and executed by the undersigned under the penalties of perjury in accordance with Section 1-A of Chapter 268, General Laws of the Commonwealth of Massachusetts.

10-17-07
Date

Darlene McCarthy
Signature of Petitioner

RECORD OWNER'S KNOWLEDGE AND CONSENT

I hereby assert that I have knowledge of and give my consent to the application presented above.

10/17/07
Date

Signature of Owner

Nagog Mall, LLC
396 Washington Street #325
Wellesley, MA 02481
617-877-5895 Cell
781-772-1680
781-772-1681 Fax

November 1, 2007

Ms. Kristin Alexander
Mr. Gary Rhodes
Town of Acton
Planning Department & Board
472 Main Street
Acton, MA 01720

RE: Gymboree Sign

To The Planning Board:

Please consider our request to replace the former Gymboree sign with a freestanding sign. Several unusual circumstances limit the possible locations for this sign. The tenancy is a good one for the community as they provide a quality service to our children and we should try to accommodate their needs.

The tenant is presently located in the back of a passageway away from the front of the rest of the stores. Originally, the center had double facing storefronts that faced both the street and the office park in the back. While this layout was ill conceived, it did occur prior to our ownership and was subsequently eliminated. The change left store "blanks" in the back of the center. Gymboree is the only remaining tenant to still face the back portion of the center.

To compensate, their sign was placed on the overhang that connected their section to the rest of the center. This solution worked nicely. However, the overhang became unsound structurally and needed to be eliminated for safety related considerations. When that overhang was eliminated, their sign location was also eliminated.

During our approved renovation project, Viewpoint Sign and Awning handled the removal, repair and/or replacement of all eleven Tenant signs. They were also responsible for receiving all sign permits. Unfortunately, Viewpoint's project leader left their employ and our company in the midst of this sign project that led to the oversight that "Gymboree's" installed freestanding sign had not received a permit (all others (10) were received).

Our request is an attempt to replace the function of that overhang without building a new overhang that would have similar structural issues as the old one. Instead a relatively small freestanding placard that will hold a reasonably sized sign for Gymboree will be a less obtrusive and safer alternative to the cumbersome overhang.

Please accept this letter as an explanation and request for approvals needed to construct such a sign. '

Respectfully Submitted,

Marcia S. Alevizos
-Nagog **Mall,** LLC

cc:

Peter Alevizos, Nagog Mall, LLC, President

Dave **Mitchell,** Gymboree

Jeff Kwass, Viewpoint Sign & Awning Co., President

VILLAGE OF NAGOG WOODS

BUILDING #	UNIT #'s	STREET #'s
BUILDING 1	36-40	113-116 WATERSIDE CLEARING
BUILDING 2	41-46	120-124 WATERSIDE CLEARING
BUILDING 3	1-6	130-135 BUTTERNUT HOLLOW
BUILDING 4	7-14	140-147 BUTTERNUT HOLLOW
BUILDING 5	15-19	150-154 BUTTERNUT HOLLOW
BUILDING 6	20-25	160-165 SPLIT ROCK DRIVE
BUILDING 7	26-32	170-177 SPLIT ROCK DRIVE
BUILDING 8	33-39	511-516 OLD STONE BROOK
BUILDING 9	47-52	521-526 PHEASANT HILL
BUILDING 10	53-59	541-546 PHEASANT HILL
BUILDING 11	60-65	621-626 PHEASANT HILL
BUILDING 12	66-72	601-607 OLD STONE BROOK
BUILDING 13	73-79	541-544 OLD STONE BROOK
BUILDING 14	80-87	547-550 OLD STONE BROOK
	88-93	564-567 GREAT ELM WAY
BUILDING 15	94-99	551-556 OLD STONE BROOK
BUILDING 16	100-106	511-513 TUMBLING HAWK
BUILDING 17	107-113	571-577 GREAT ELM WAY
BUILDING 18	114-120	591-599 GREAT ELM WAY
BUILDING 19	122-124 & 125-128	586-590 GREAT ELM WAY
	129-135	590-594 PINE CONE STRAND
BUILDING 20	136-137	527-529 TUMBLING HAWK
	138-140	522-531 & 527 BANKSIDE HOLLOW
	141-145	528-539 GREAT ELM WAY
BUILDING 21	146-147	501-503 TUMBLING HAWK
	148-149	506-509 BANKSIDE HOLLOW
BUILDING 22	152-154 & 156	240-242 & 244 OLD BEAVER BROOK
	150-151, 157-158, 161	245-248 & 243 PINE CONE STRAND
BUILDING 23	155-159 & 155-159	230-233 OLD BEAVER BROOK
	162-167	234-239 BROWN BEAR CROSS
BUILDING 24	171-177 & 172-173	222-223 BANKSIDE HOLLOW
	174-176	220-224 OLD BEAVER BROOK
BUILDING 25	180-187	210-217 MEADOWS EDGE
BUILDING 26	188-195	251-257 BROWN BEAR CROSS
	201-205	261-265 BROWN BEAR CROSS
BUILDING 27	206-211	271-277 MEADOWS EDGE
	212-215	274-279 BROWN BEAR CROSS
BUILDING 28	221-224	281-284 BROWN BEAR CROSS
BUILDING 29	225-229	291-295 OLD BEAVER BROOK
	230-237	296-297 BROWN BEAR CROSS
BUILDING 30	301-303	301-305 OLD BEAVER BROOK
	304-307	305-307 OLD STONE BROOK
BUILDING 37	371-374	371-378 OLD BEAVER BROOK
BUILDING 38	381-386	381-388 OLD BEAVER BROOK
BUILDING 39	391-398	391-398 PINE CONE STRAND
BUILDING 40	401-405	401-408 GREAT ELM WAY
BUILDING 42	421-425	421-425 GREAT ELM WAY
BUILDING 43	431-433	431-435 GREAT ELM WAY
BUILDING 44	436-443	434-436 OLD STONE BROOK
	441-443	441-443 GREAT ELM WAY
	444-446	444-446 OLD STONE BROOK

THE ACTON MALL AT NAGOG SQUARE (PARCEL 7-2 BELOW)

#	STORE
102	UPSTAIRS/DOWNSTAIRS
103-104	GIOVANNI'S
403	SLEEP-A-RAMA
405	CROSSROADS
501	FASHION BARN
503	CLEVERHAND II
504	
505	UNIVERSITY TRAVEL
505A	ABOVE THE REST
505B	CLEANERS
505C	TREASURES
506	
507	COTTAGE CRAFTS
508	GIO'S
509	BOOK COMPANY
511	POOL STORE

#'s ASSIGNED TO STORES ARE NOT STREET #'s TO GREAT ROAD OR NAGOG PARK.

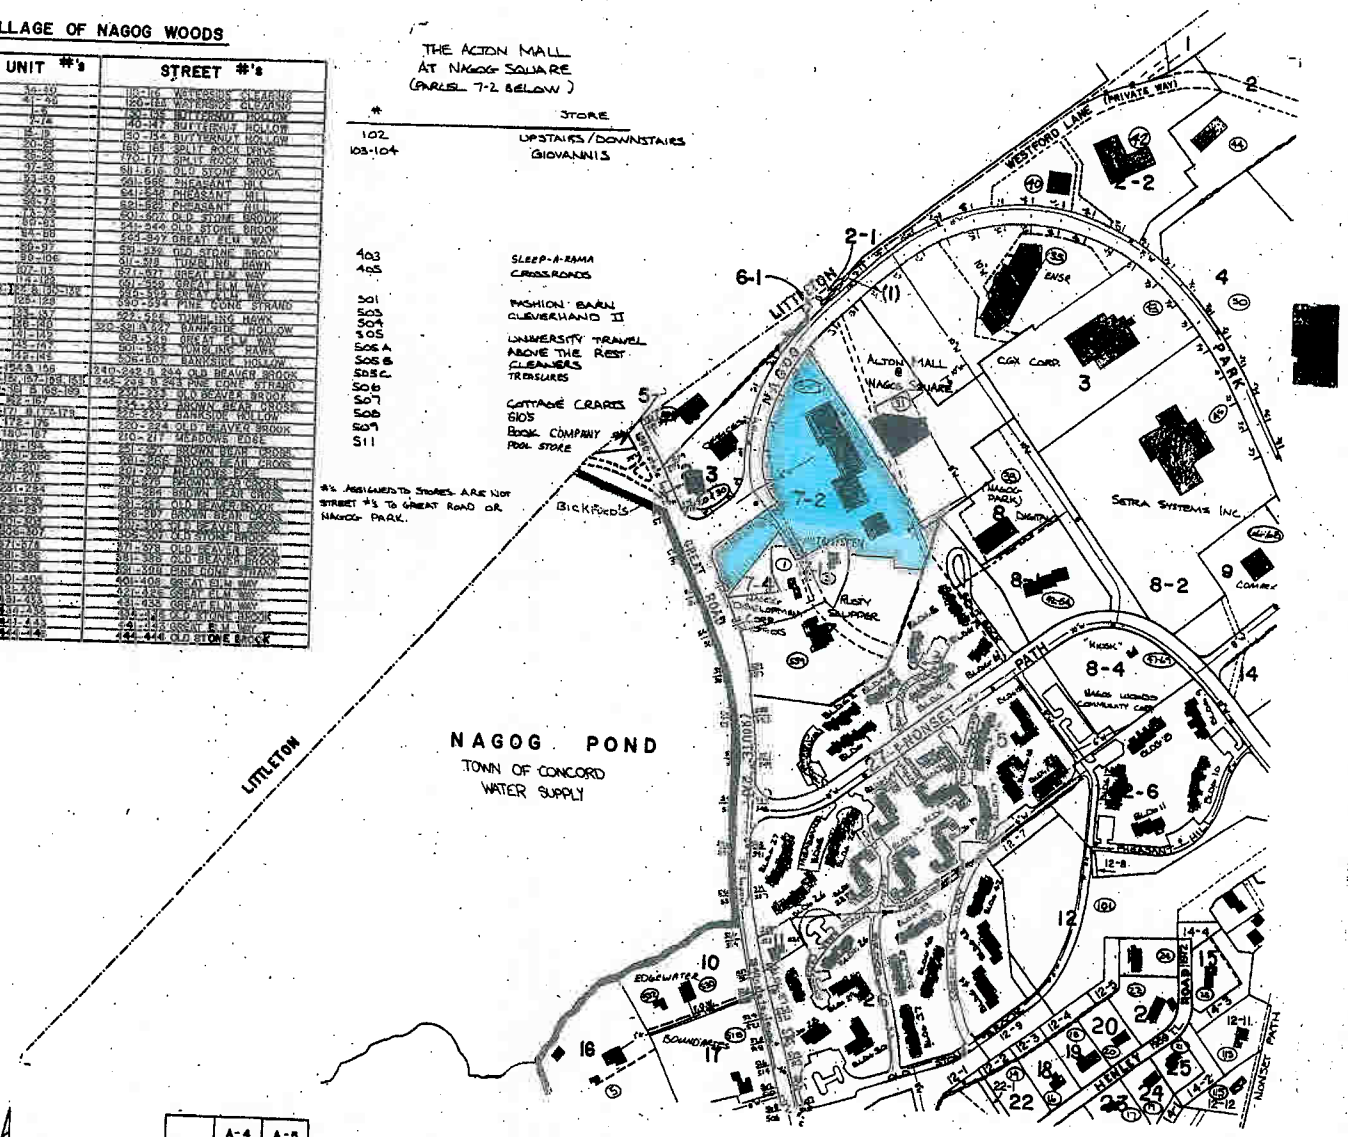

SCALE 1" = 200'

0 200 400 600 800 1000

	A-4	A-5
	B-4	B-5
C-3	C-4	C-5

TOWN of ACTON

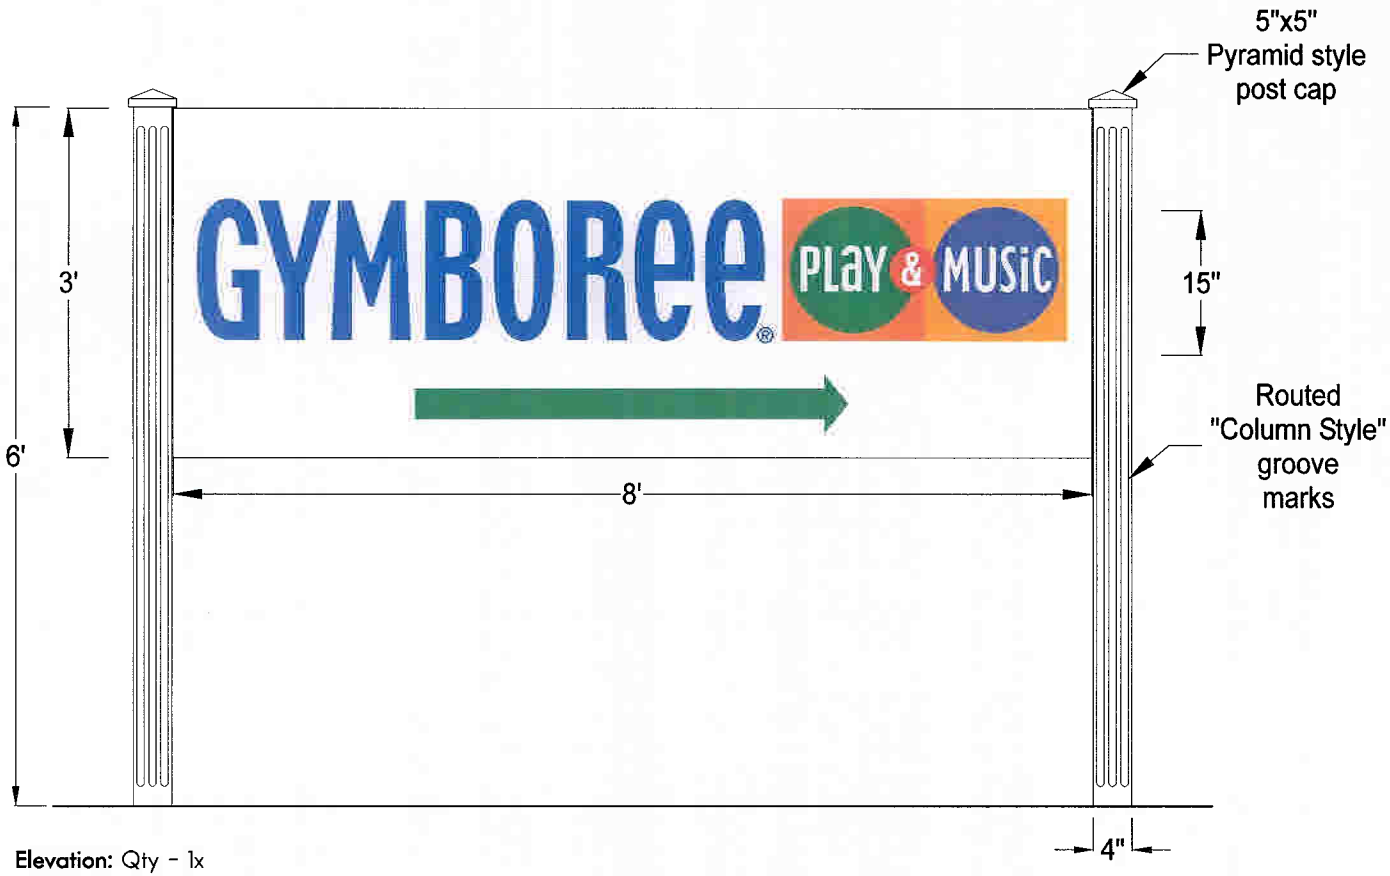

Elevation: Qty - 1x

Description:
(1) Custom fabricated post and panel sign consisting of (1) single sided 3'h x 8'w x 1"d belt sign (1" tube frame w/ aluminum skin) with surface applied vinyl graphics. Panel to be mounted between (2) 4"x4" square cedar painted posts with routed grooves for the "colonial" look. Panel to be 36" above grade, posts to be 72" above grade with "pyramid" style post caps.

Colors:
To be digitally printed on Avery H.P. vinyl with gloss finish overlam.
"Gymboree" - PMS# 279cv
"Play& Music" logo:
PMS# 021cv
PMS# 032cv
PMS# 137cv
PMS# 265cv
PMS# 3405cv

Typeface/Logo:
Logo: per customer supplied art

Installation:
By ViewPoint Sign & Awning
Direct burial below frost line for region.

Job:	Account Manager:	Date:	Revisions:		Customer Approval	Acct. Manager Approval	Production Approval
The Alevisos Group-Gymboree	Jamie Johnstone	07.25.07 .75		ViewPoint SIGN AND AWNING 1.508.303.8400 FAX 1.508.303.8480			
Location: Nagog Mall - Acton, MA	File: Alevisos Nagog Gymboree 3x8 belt sign.plt	Designer: Pete Rivera					

THIS PROPOSAL DRAWING CONTAINS ORIGINAL ELEMENTS CREATED BY VIEWPOINT SIGN AND AWNING. ALL RIGHTS RESERVED. UNAUTHORIZED DUPLICATION OR REPRODUCTION IS PROHIBITED.

outside of front door - hanging

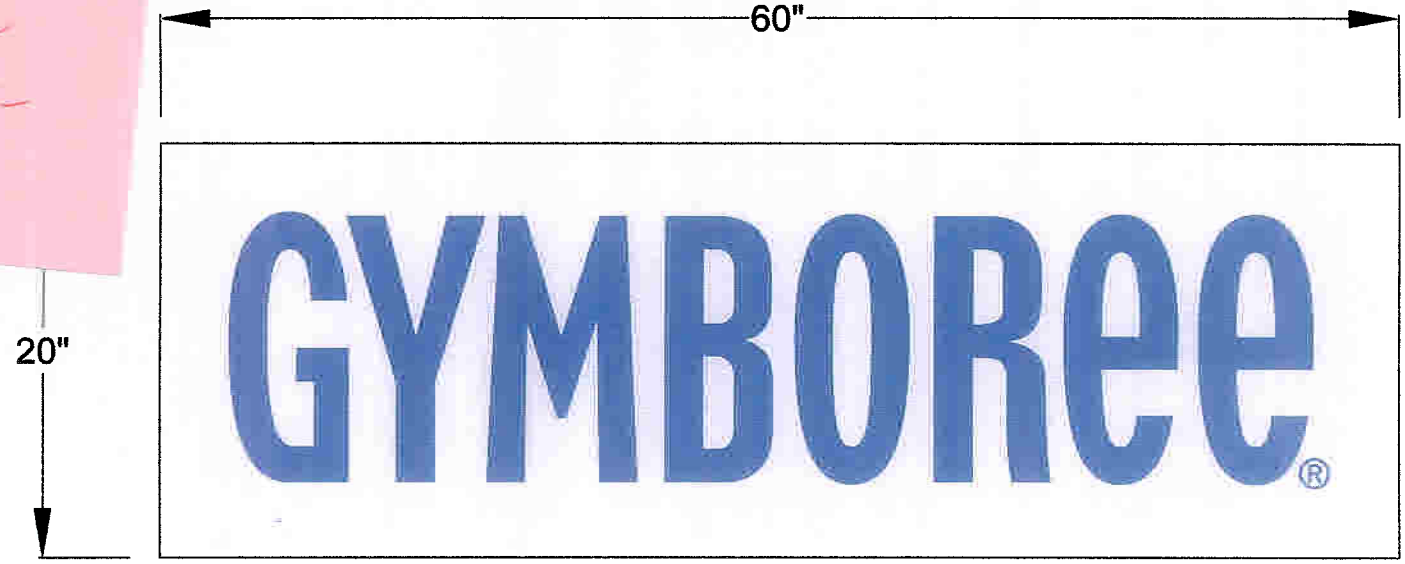

Elevation: Qty - 1

Description:
(1) Custom double sided 20"h x 60"w White Dibond sign panel with applied vinyl graphics. 2 holes at top of sign for installation purposes.

Colors:

"Gymboree" - Gerber Periwinkle HP to match PMS# 279c

Typeface/Logo:
Logo: per customer supplied art

Installation:
By ViewPoint Sign & Awning

Job:	Account Manager:	Date:	Revisions:			
The Alevisos Group-Gymborree	Jeff Kwass	08.06.07 .25	09.11.07 .25cg	ViewPoint SIGN AND AWNING	1.508.303.8400 FAX 1.508.303.8480	Customer Approval / Acct. Manager Approval / Production Approval
Location: Nagog Mall - Acton, MA	File: Alevisos Nagog Gymboree 20x60 undercanopy sign.pli	Designer: Pete Rivera				

THIS PROPOSAL DRAWING CONTAINS ORIGINAL ELEMENTS CREATED BY VIEWPOINT SIGN AND AWNING. ALL RIGHTS RESERVED. UNAUTHORIZED DUPLICATION OR REPRODUCTION IS PROHIBITED.

10/07 Nagog Mall LLC, Acton, MA

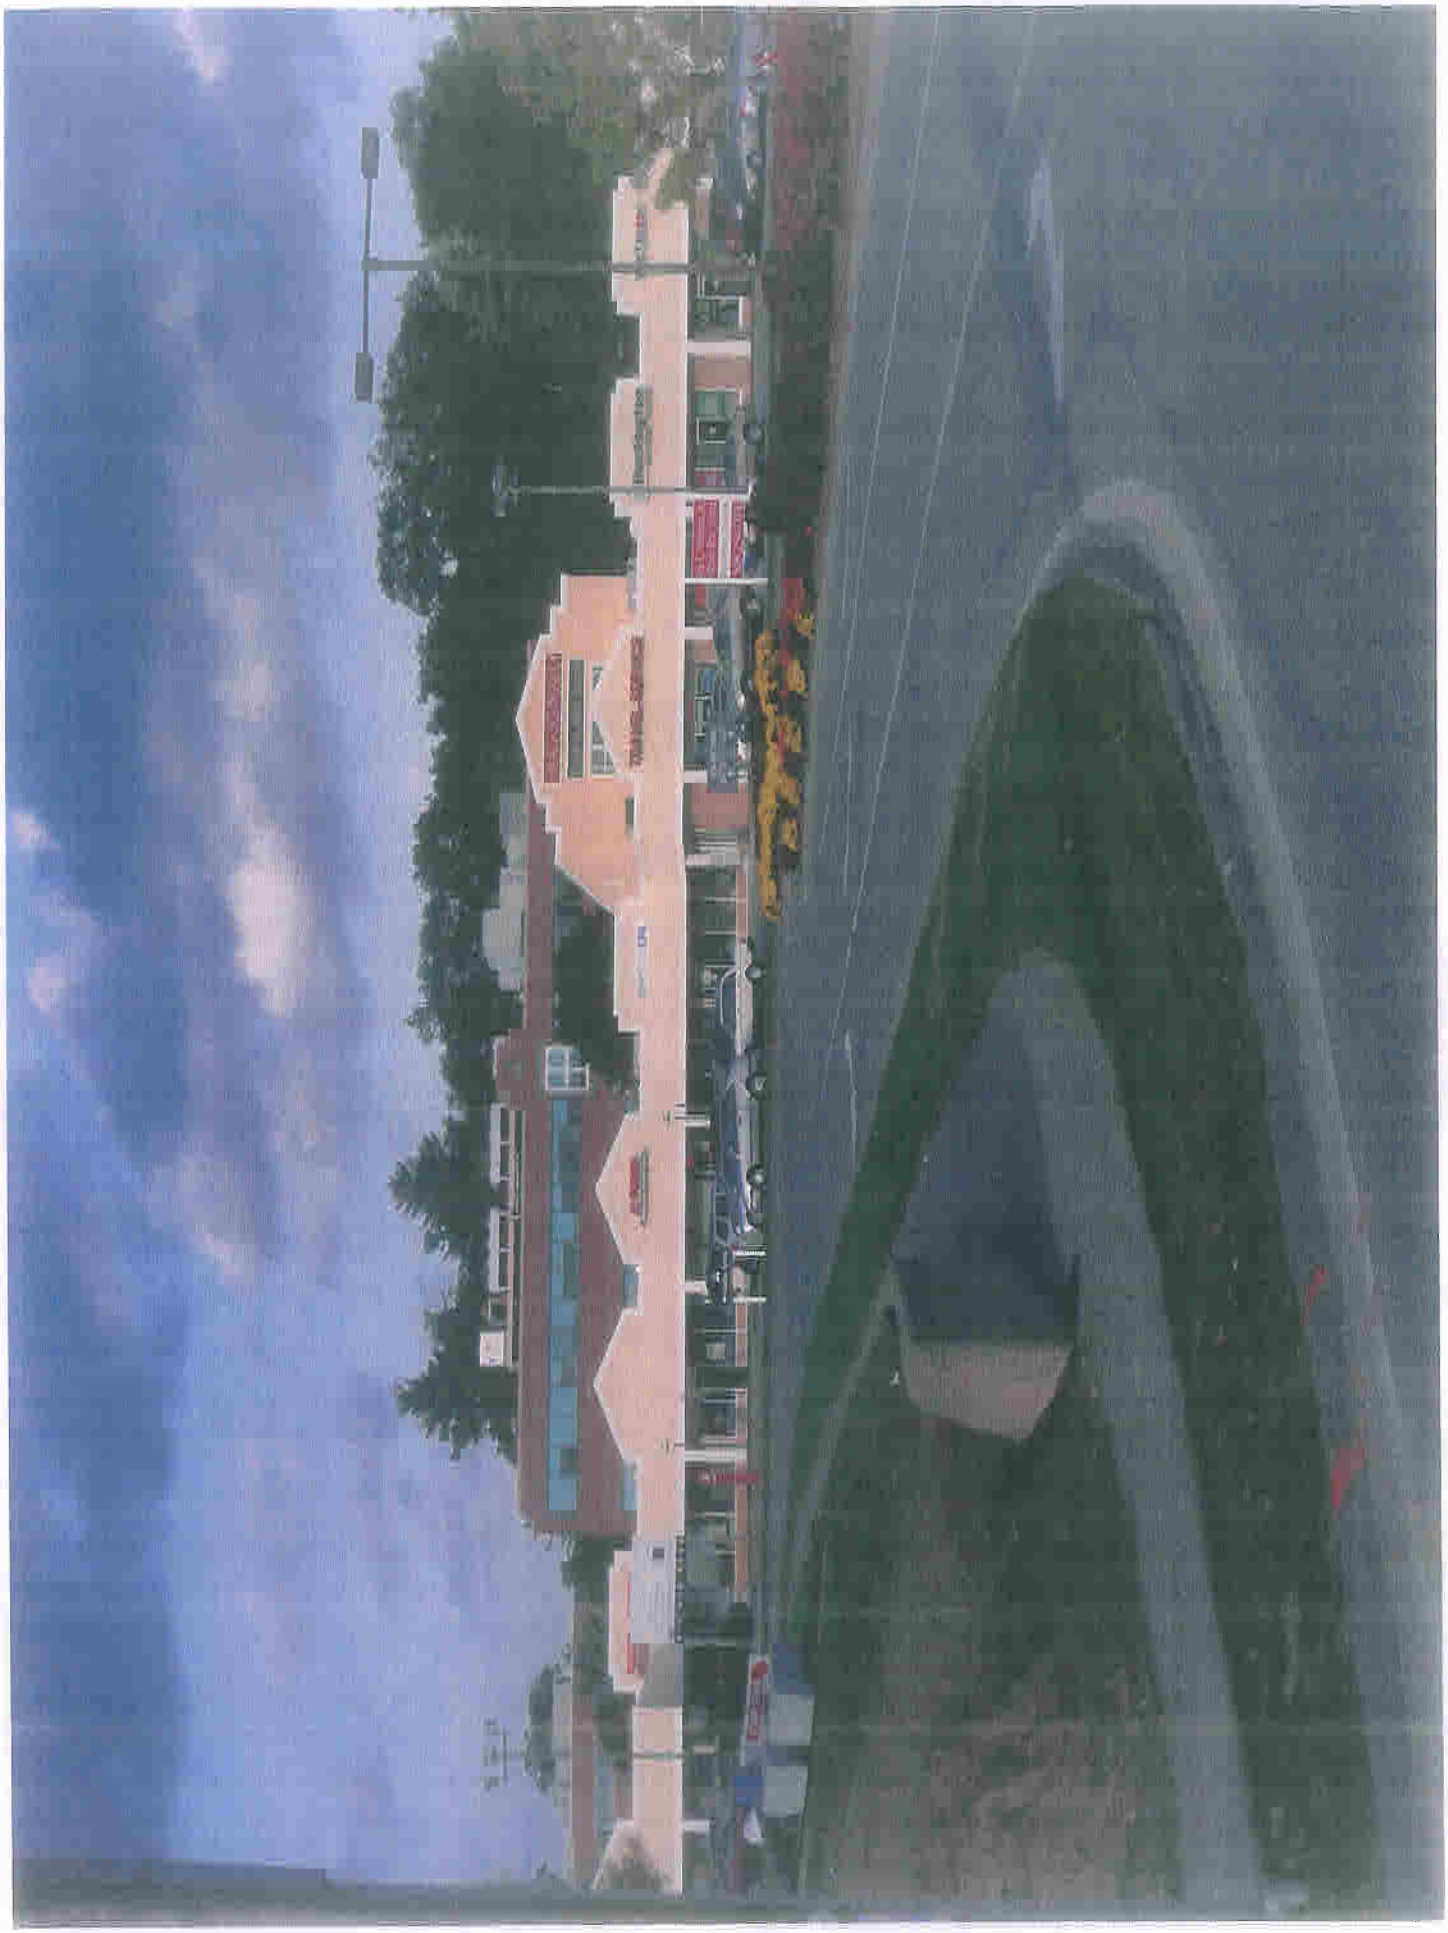

NAGOG MALL, LLC
-ACTON, MA

APPROXIMATE
NORTH

1	CROSSROADS CAFÉ
2	RUGGED BEAR
3	SURFSIDE POOL AND SKI
4	IL FORNO ITALIAN RESTAURANT
5	ELEMENT DAY SPA (SIGN NOT UP)
6	TRAVEL SERVICE
7	HUNTINGTON LEARNING CENTER
8	KIDS KLIPS
9	TOBIKO JAPANESE FUSHION
10	NAGOG MALL
11	SYNERGIA HAIR SALON

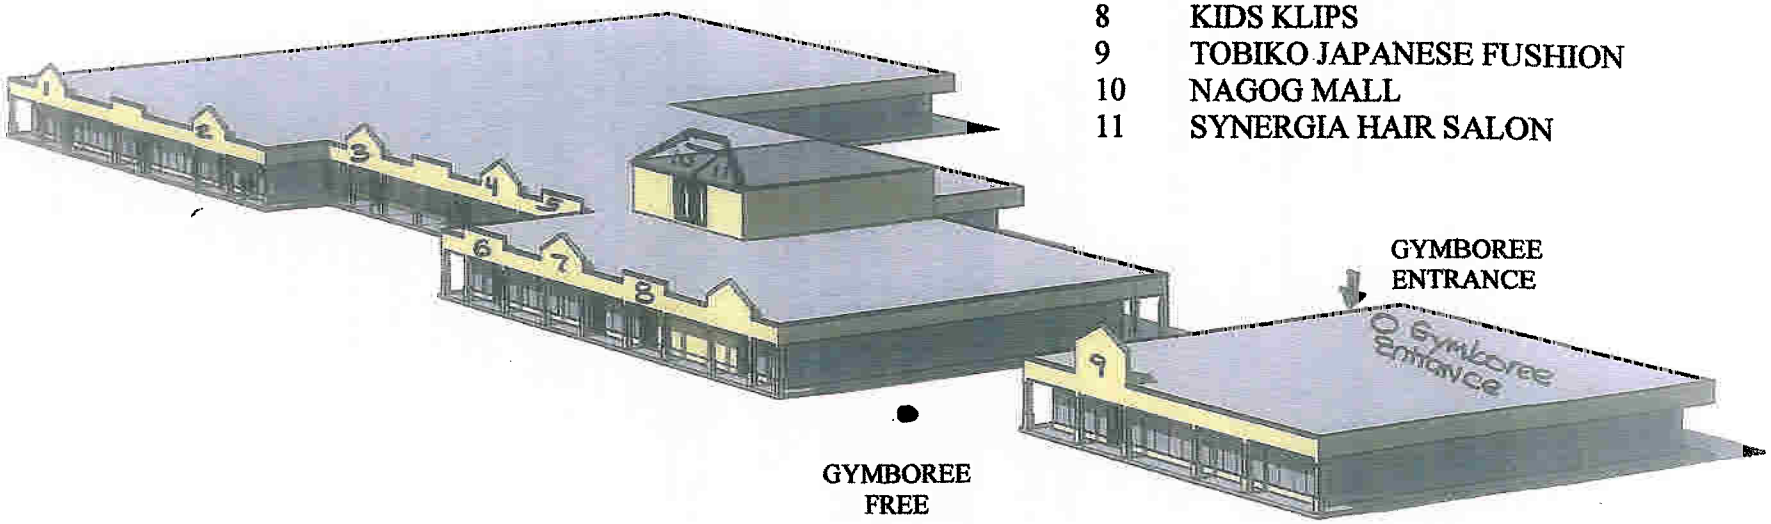

GYMBOREE
ENTRANCE

GYMBOREE
FREE
STANDING
SIGN

BIRDS EYE

NAGOG MALL, LLC
-ACTON, MA

A	CROSSROADS CAFE
E	RUGGED BEAR
G	SURFSIDE POOL AND SKI
K	IL FORNO ITALIAN RESTAURANT
L	ELEMENT DAY SPA (SIGN NOT UP)
N	TRAVEL SERVICE
O	HUNTINGTON LEARNING CENTER
Q	KIDS KLIPS
X	TOBIKO JAPANESE FUSHION
1	NAGOG MALL
2	SYNERGIA HAIR SALON
3	GYMBOREE ENTRANCE

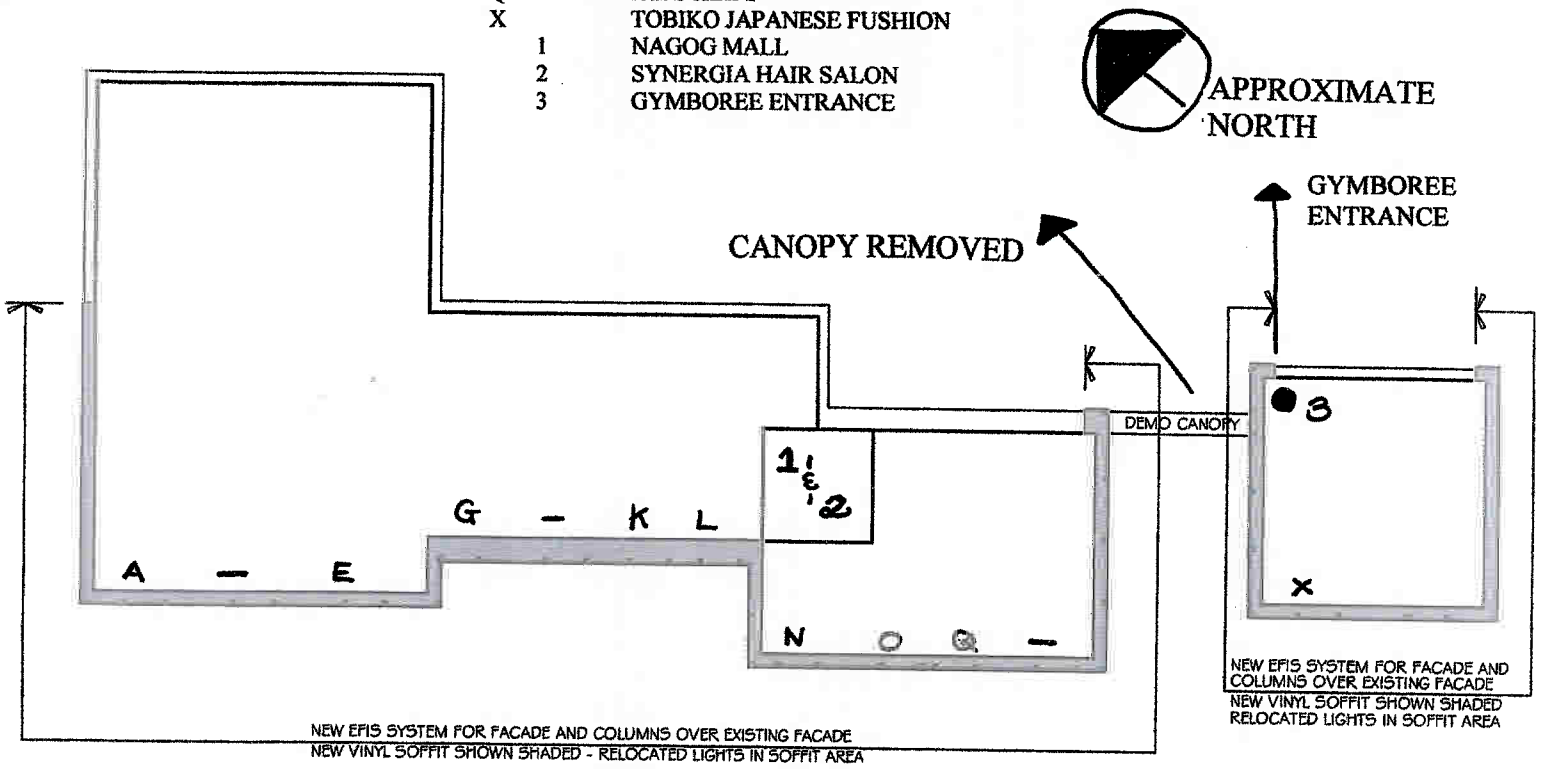

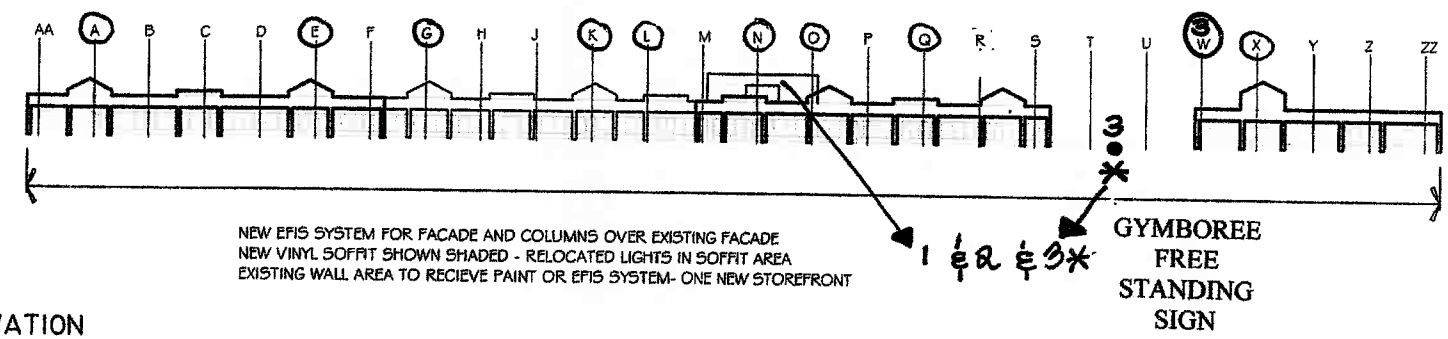

PLAN ELEVATION

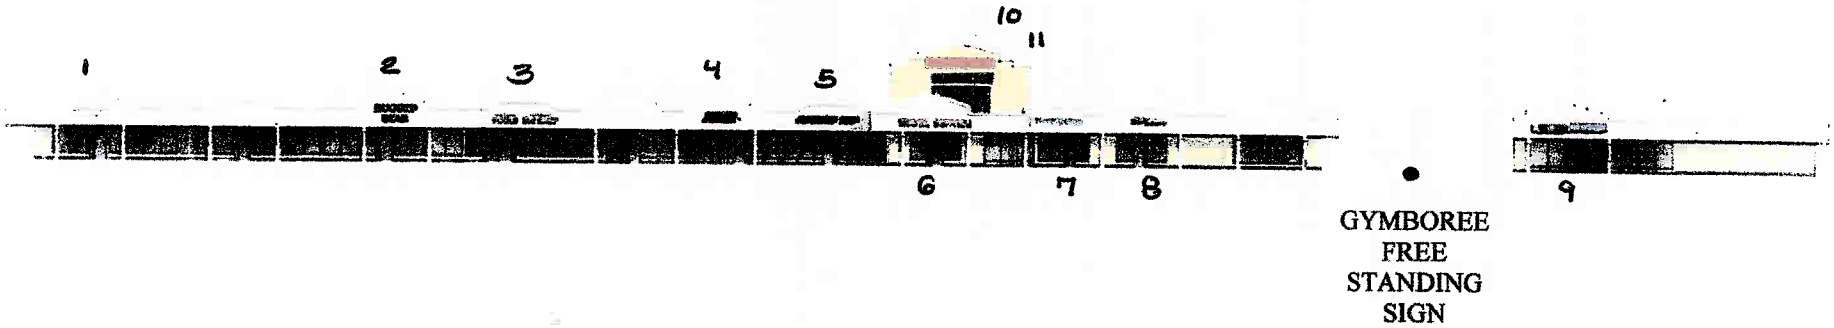

NAGOG MALL, LLC
-ACTON, MA

1	CROSSROADS CAFÉ
2	RUGGED BEAR
3	SURFSIDE POOL AND SKI
4	IL FORNO ITALIAN RESTAURANT
5	ELEMENT DAY SPA (SIGN NOT UP)
6	TRAVEL SERVICE
7	HUNTINGTON LEARNING CENTER
8	KIDS KLIPS
9	TOBIKO JAPANESE FUSHION
10	NAGOG MALL
11	SYNERGIA HAIR SALON

APPROXIMATE NORTH

11/20C
Presen
Free
Standi
"Gymbo
Sign

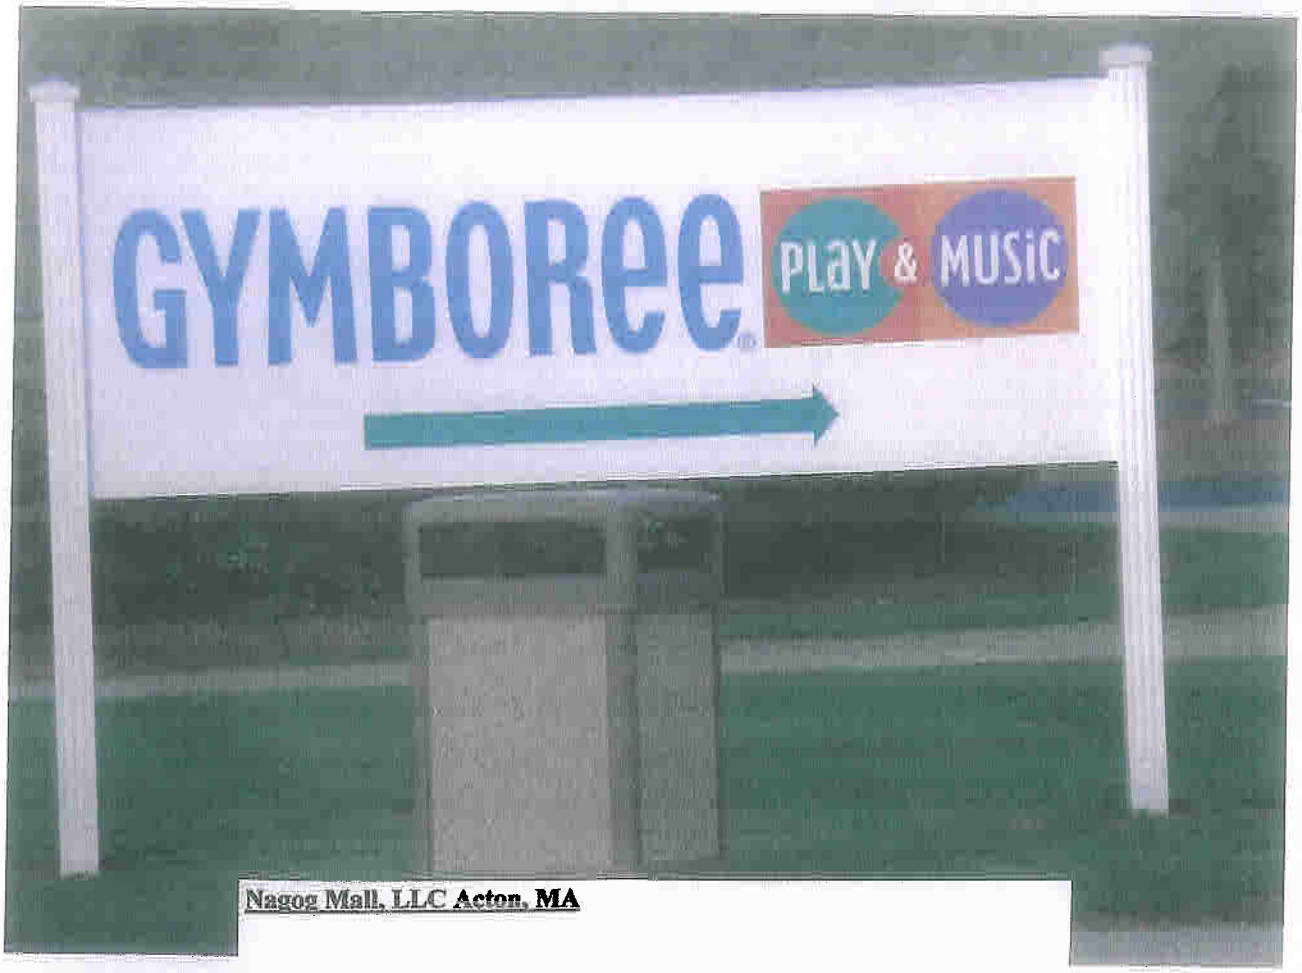

Nagog Mall, LLC Acton, MA

Middle of new Gymboree Free Standing Sign.....

.... to the Right Side of Tobiko Japanese Fushion =	28 ft
.... to the Left Side of the Vacant Space (previously Fashion Barn) =	31 ft
.... to the Beginning of the Sidewalk =	8 ft
.... to the Curb =	35 ft

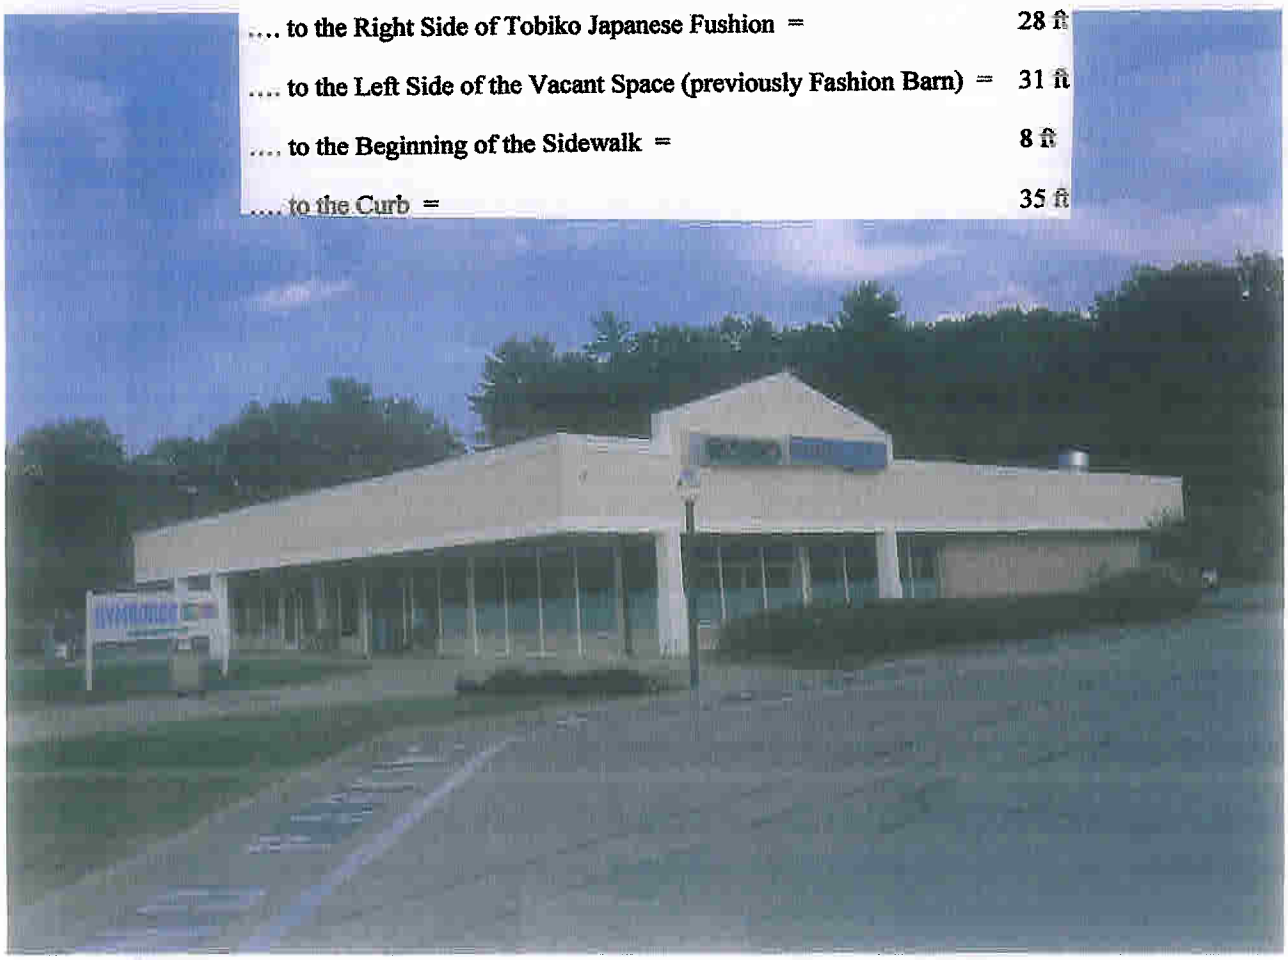

Nagog Mall, LLC Acton, MA

Middle of new Gymboree Free Standing Sign……

…. to the Right Side of Tobiko Japanese Fushion = 28 ft

…. to the Left Side of the Vacant Space (previously Fashion Barn) = 31 ft

…. to the Beginning of the Sidewalk = 8 ft

…. to the Curb = 35 ft

NAGOG MALL
– ACTON, MA

Scale:
1/4" = 2 ft

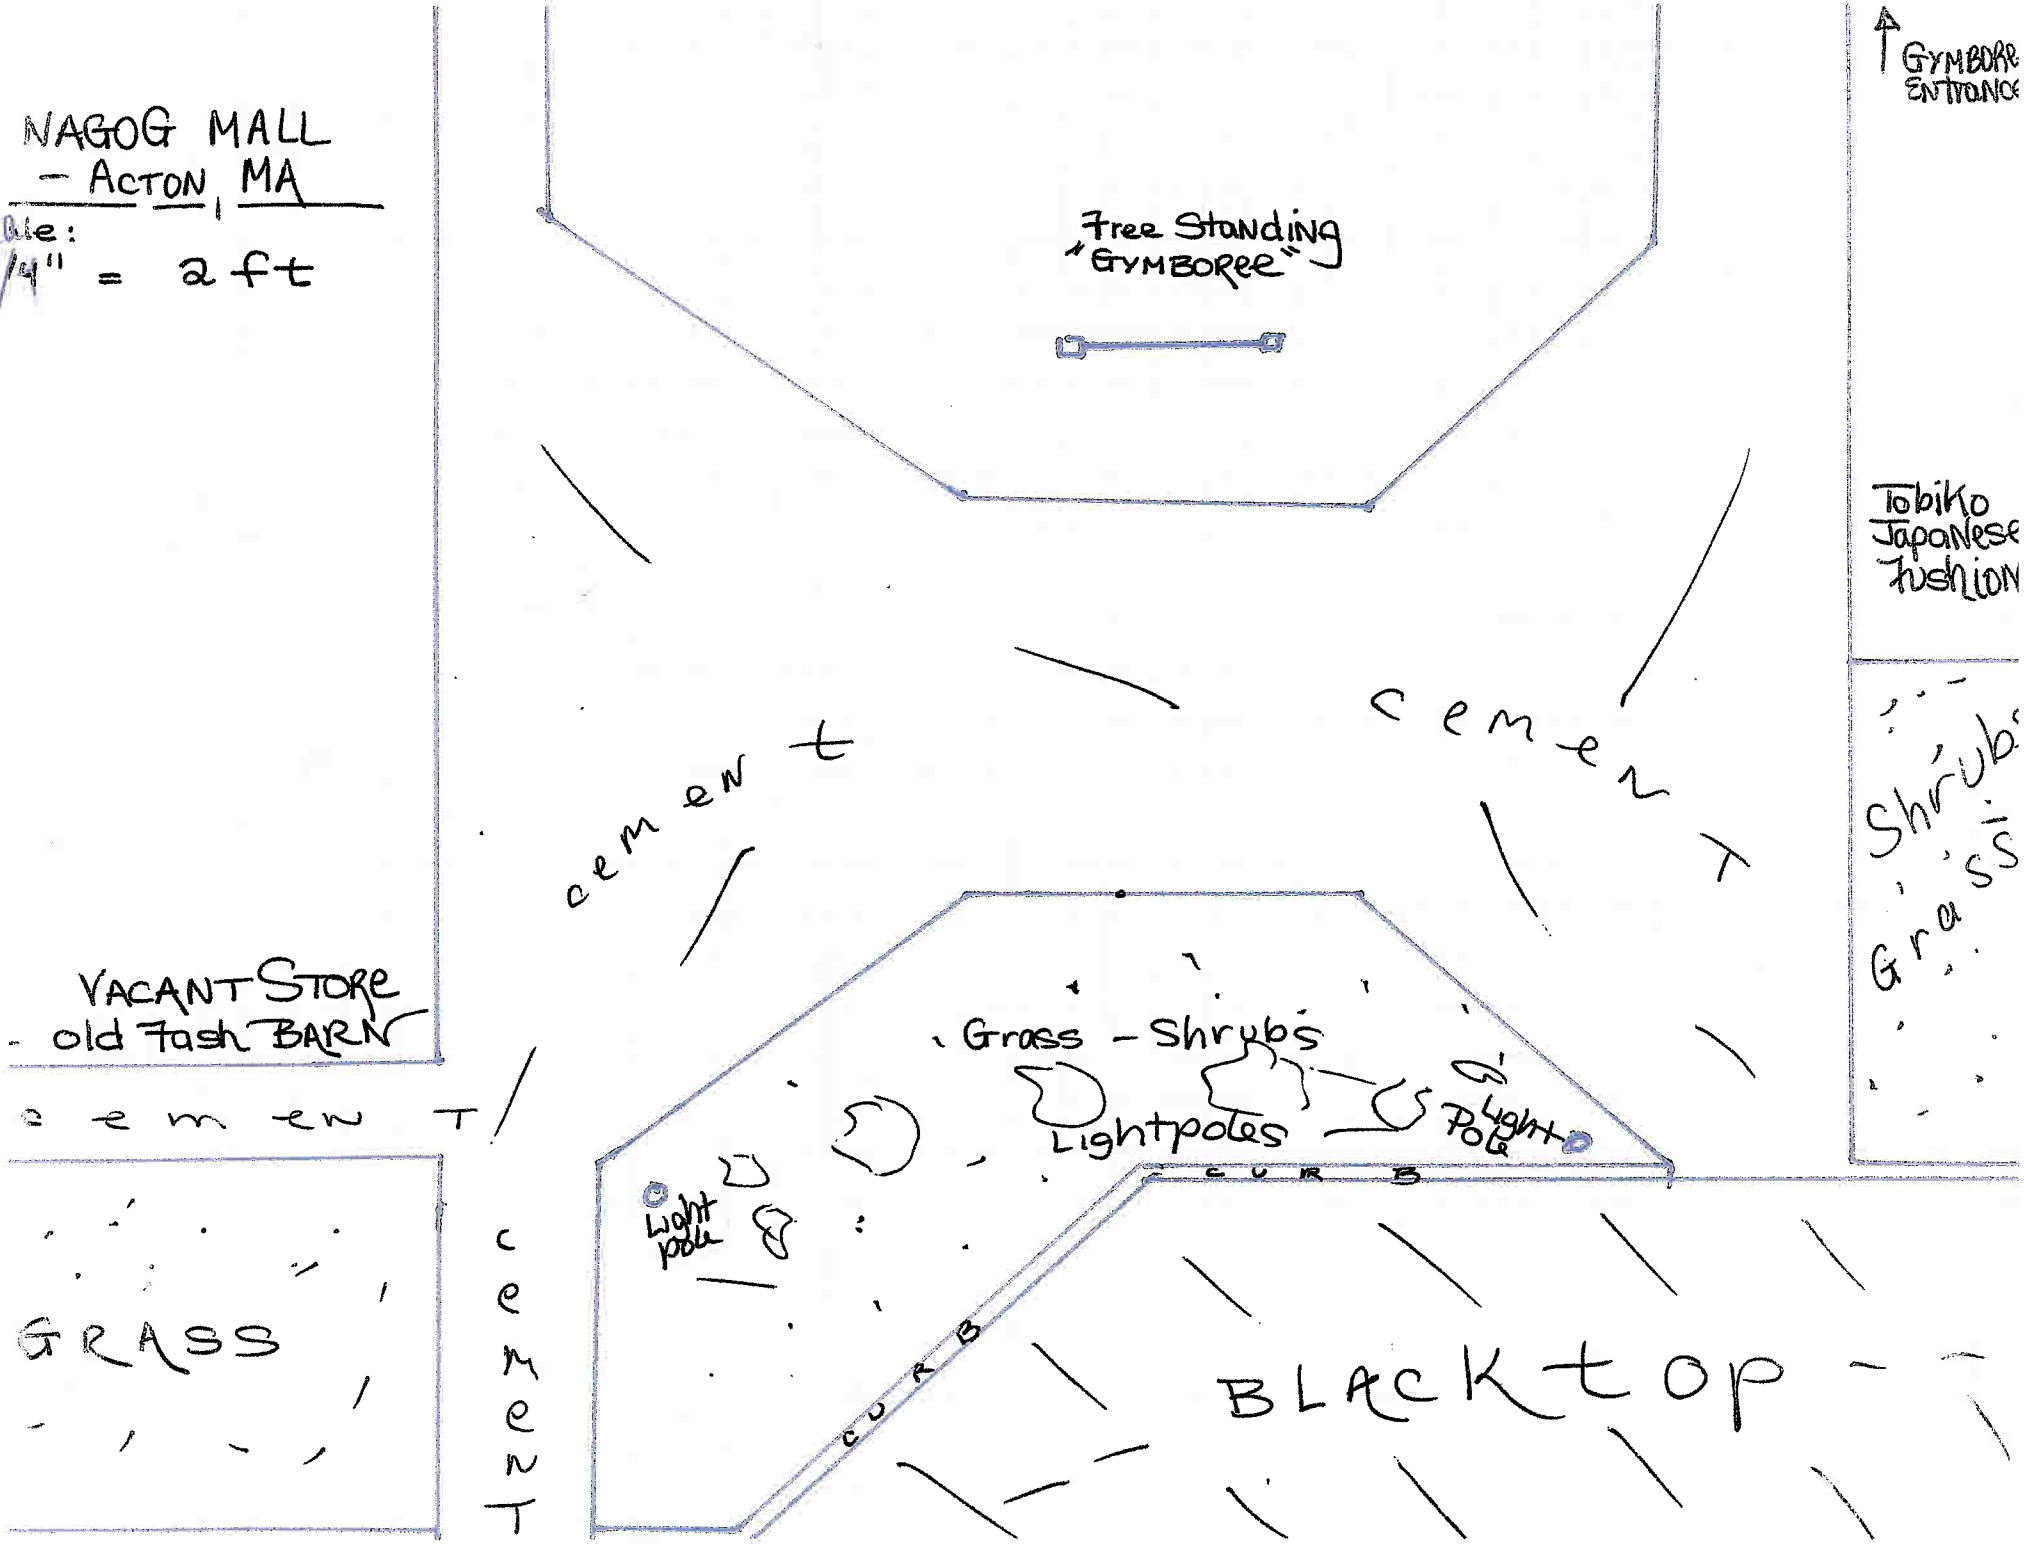

RN

Sichuan Pavilion

Acorn Hall
Bickford's
Projects
2A

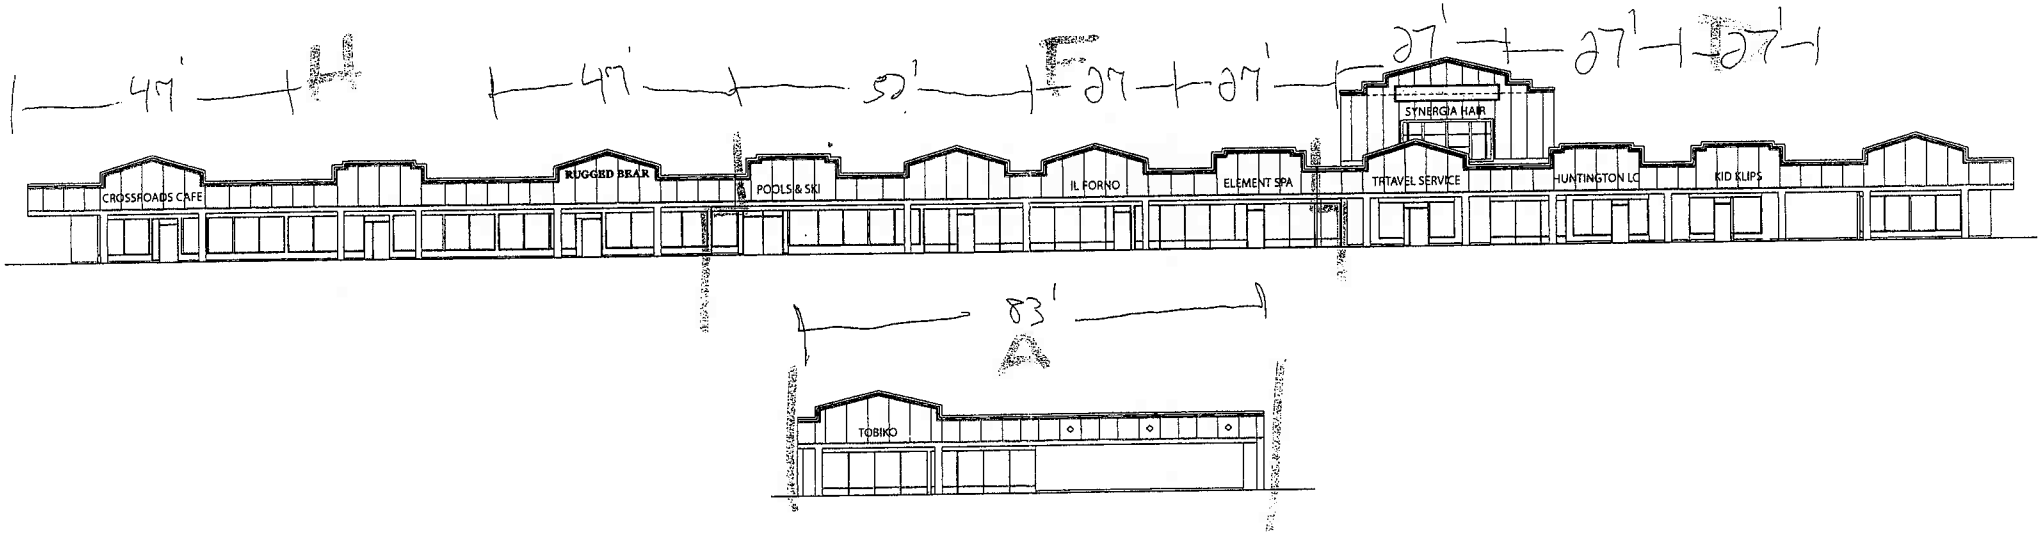

Gymboree in back.

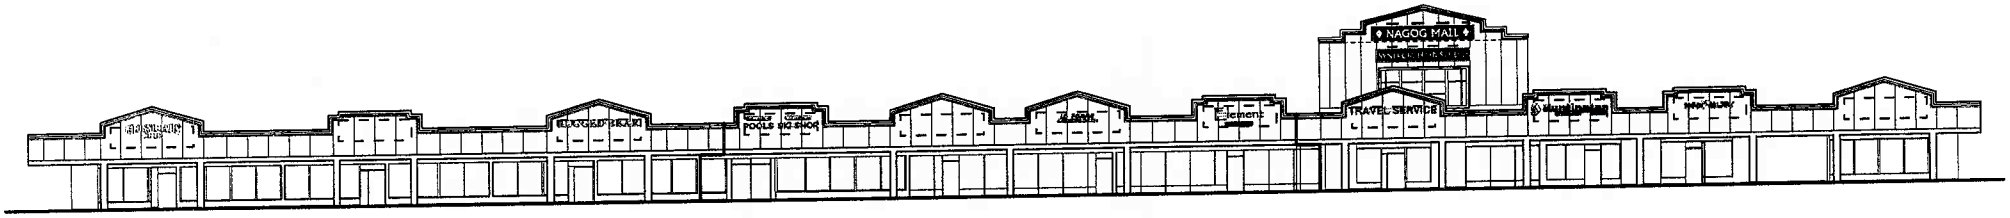
NAGOG MALL
POOLE PET SHOP
Element
TRAVEL SERVICE

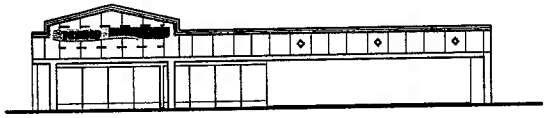

Pylon on Rt 2A, Acton
Nagog Mall LLC

2004 00285225
Bk: 44066 Pg: 19 Doc: AGR
Page: 1 of 9 11/15/2004 11:07 AM

SIGN AGREEMENT

For good and valuable consideration, the receipt and sufficiency of which hereby are acknowledged, Koll Bren Fund VI, L.P., a Delaware limited partnership ("Koll Bren") and Nagog Office Park Association, LLC, a Massachusetts limited liability company ("NOPA") each having a mailing address c/o KBS Realty Advisors, Inc., 125 Summer Street, Suite 1640, Boston, Massachusetts 02110 hereby agree, for the benefit of Alevizos Nagog, LLC, a Delaware limited liability company, and KVA Nagog LLC, a Delaware limited liability company (collectively, "Alevizos/KVA"), as follows with respect to that certain sign for Nagog Park which is presently located within the layout of Great Road (Road 2A) in Acton, Massachusetts and which has dimensions of approximately 5.5 feet x 6 feet (the "Existing Sign");

R9

1. Reference hereby is made to that certain Declaration of Covenants, Restrictions and Easements executed by Koll Bren and recorded with the Middlesex South District Registry of Deeds at Book 43707, Page 413 (the "DCRE"). The Existing Sign shall be deemed to be located on the Common Areas (as defined in the DCRE), and shall be the property of NOPA.

2. Subject to all applicable laws, orders and regulations, Alevizos/KVA shall have the right to control all signage on the Existing Sign, or any replacement thereof approved by NOPA, except that NOPA shall retain the right to have signage which reads "Nagog Park" and which has the same prominence on the replacement sign that it has on the Existing Sign.

3. At Alevizos/KVA's request, and subject to applicable laws, orders and regulations, Alevizos/KVA may erect a replacement of the Existing Sign at Alevizos/KVA's sole cost and expense. Any such replacement sign shall be NOPA's property and shall be subject to NOPA's reasonable approval.

IN WITNESS WHEREOF, the undersigned has executed this agreement under seal as of the 17th day of November, 2004.

KOLL BREN FUND VI, L.P., a Delaware limited partnership
By: KBS Investors V, a Delaware general partnership, its general partner

By: Schreiber Real Estate Investments, L.P., a Delaware limited partnership, general partner

By: Schreiber Investments, LLC, a California limited liability company, general partner

By: _____
Charles J. Schreiber, Jr., Manager

TOWN OF ACTON
472 Main Street
Acton, Massachusetts, 01720
Telephone (978) 264-9632
Fax (978) 264-9630

Building Department

June 13, 2007

Viewpoint Sign & Awning
40 Locke Drive
Marlboro MA 01752

SIGN LICENSE # 2860

Viewpoint Sign & Awning is hereby authorized under provisions of the Sign Bylaw of the Town of Acton to erect a wall sign, Crossroads Cafe`, on property at Nagog Mall, Acton, Massachusetts. Said sign to be 125" by 32"; to be of Aluminum and to conform in every way to the description thereof contained in the application.

If illuminated the sign shall be equipped with an automatic timer, or other device, which shall effectively operate to extinguish the sign illumination not later than thirty (30) minutes after the closing time of the business on the premises which has the latest closing time.

If at any time during the life of the license the business or use is terminated, this license shall expire and the sign shall be removed within thirty (30) days.

This license will expire June 13, 2010. It will be necessary for you to apply for a renewal prior to that date.

Garry A. Rhodes
Building Commissioner

Fee - $35., paid.

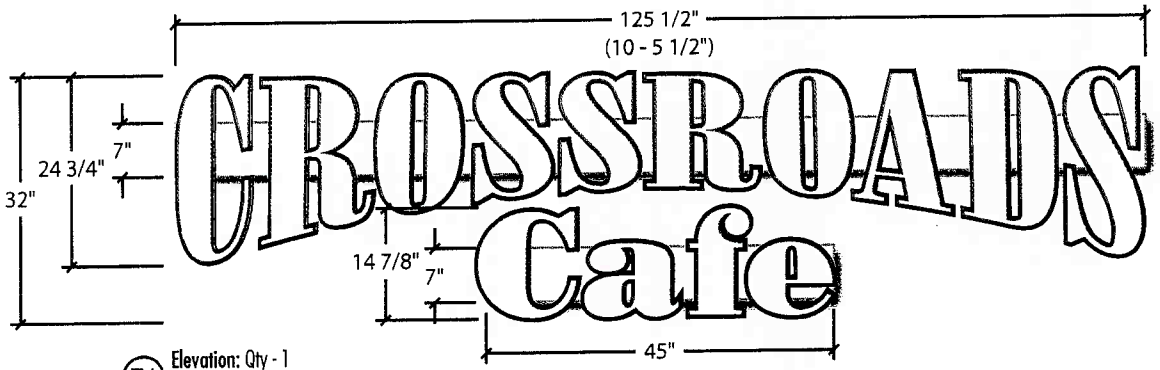

E1 **Elevation:** Qty - 1
Scale: 1/2" = 1' - 0"

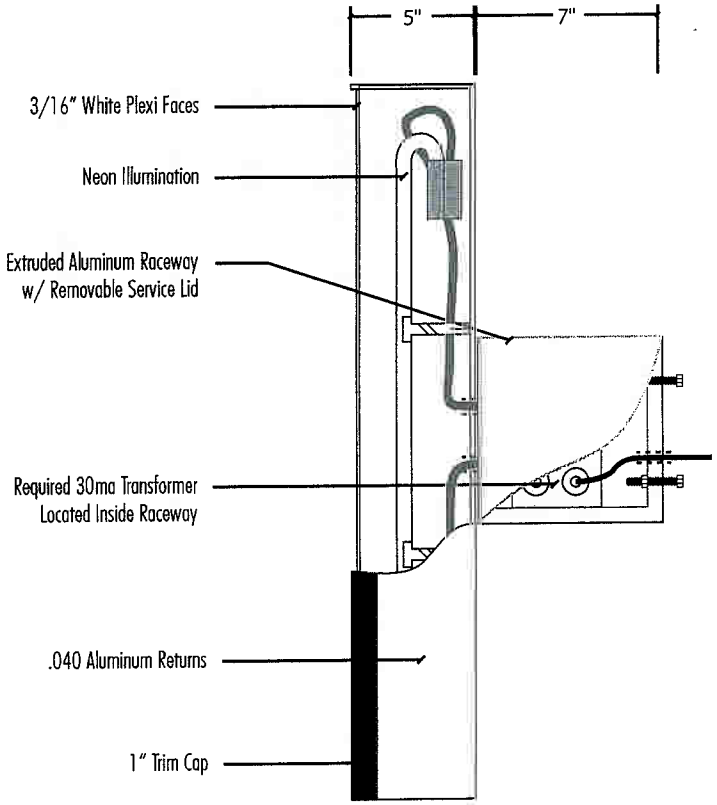

S1 **Section:** Mounting/Wiring Detail
Scale: 1" = 1' - 0"

Description:
(1) Set of custom fabricated aluminum 5" deep channel letters with 3/16" white plexi faces, 1/2" red vinyl border, internal white neon illuminatiion, standard Alliance white .040 returns and 1" standard trim cap. Mount letters to (1) 7" x 125 1/2" x 7" & (1) 7" x 45" x 7" extruded aluminum raceways with removable lid for service. Raceway painted to match building surface.

Typeface:
Bodoni Poster Compressed & Bodoni Poster Regular

Colors:
Channel Letter Faces - White Plexi w/ 3M 230-73 Dark Red 1/2" Vinyl Border
Channel Letter Returns - Alliance White
Channel Letter Trim Cap - Standard Black
Raceway - Painted to match Ben Moore 2021-50 Yellow Lotus

Installation:
Mount letters & raceway to building driveit surface with required lags & expansion shields. Power for signage to be supplied by others. Survey required prior to production.

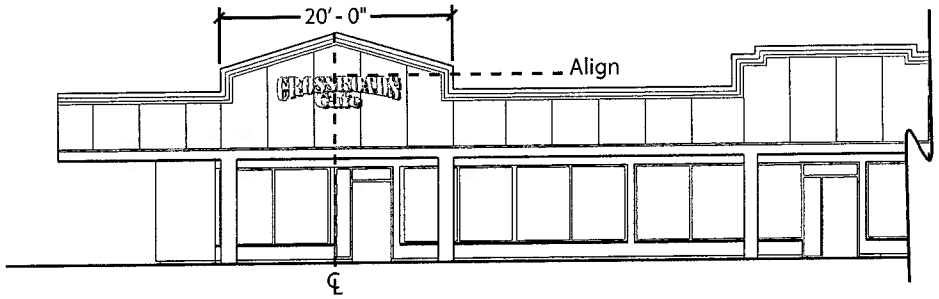

L1 **Location Elevation H:** From Supplied Plans
Scale: NTS

Job:	Account Manager:	Date:	Revisions:		Customer Approval	Acct. Manager Approval	Production Approval
Crossroads Cafe	Jamie Johnstone	05.17.07 1.0	06.07.07 1.0	ViewPoint SIGN AND AWNING			
Location: Acton, MA	File: CrossroadsCafe_Acton_Chnls	Designer: Bill Galligan		1.508.303.8400 FAX 1.508.303.8480			

THIS PROPOSAL DRAWING CONTAINS ORIGINAL ELEMENTS CREATED BY VIEWPOINT SIGN AND AS SUCH PROTECTED BY LAW. THIS LAYOUT IS THE SOLE PROPERTY OF VIEWPOINT SIGN AND IS INTENDED FOR YOUR REVIEW AND APPROVAL PURPOSES ONLY. ANY USE BEYOND THESE PARAMETERS IS PROHIBITED WITHOUT THE CONSENT OF VIEWPOINT SIGN AND AWNING.

Permit

TOWN OF ACTON
472 Main Street
Acton, Massachusetts, 01720
Telephone (978) 264-9632
Fax (978) 264-9630

Building Department

May 18, 2007

View Point Sign and Awning
40 Locke Drive
Marlborough MA 01752

SIGN LICENSE # 2856

View Point Sign and Awning is hereby authorized under provisions of the Sign Bylaw of the Town of Acton to erect a wall sign, Rugged Bear, on property at Nagog Mall, Acton, Massachusetts. Said sign to be 190" by 16"; to be of Aluminum and to conform in every way to the description thereof contained in the application.

If illuminated the sign shall be equipped with an automatic timer, or other device, which shall effectively operate to extinguish the sign illumination not later than thirty (30) minutes after the closing time of the business on the premises which has the latest closing time.

If at any time during the life of the license the business or use is terminated, this license shall expire and the sign shall be removed within thirty (30) days.

This license will expire May 18, 2010. It will be necessary for you to apply for a renewal prior to that date.

Garry A. Rhodes
Building Commissioner

Fee - $35., paid.

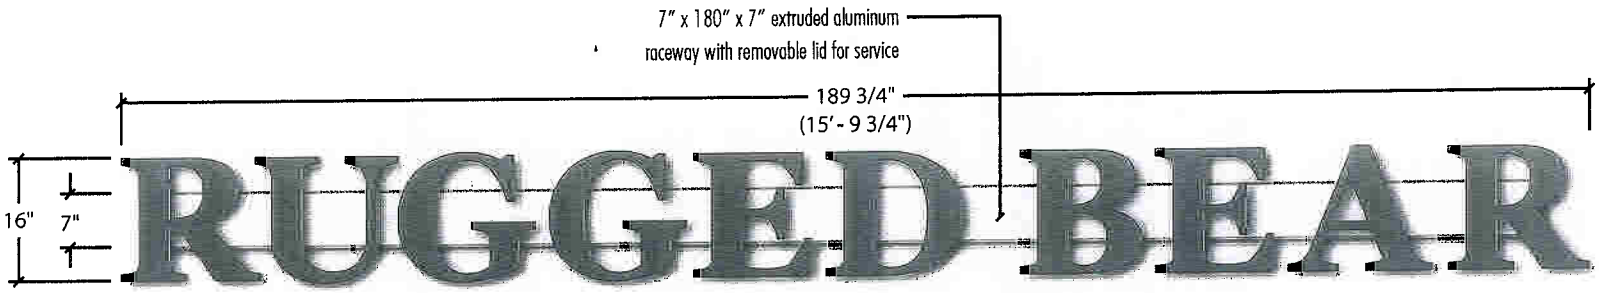

E1 **Elevation:** Qty - 1
Scale: 1/2" = 1' - 0"

Description:
(1) Set of custom fabricated aluminum 5" deep channel letters with 3/16" red acrylic faces, interjnal red LED illuminatiion, standard Alliance black .040 returns and 1" standard trim cap. Mount letters to (1) 7" x 180" x 7" extruded aluminum raceway with removable lid for service. Raceway painted to match building surface.

Typeface:
Georgia Bold

Colors:
Channel Letter Faces - Red Acrylic
Channel Letter Returns - Alliance Black
Channel Letter Trim Cap - Standard Black
Raceway - Painted to match Ben Moore 2021-50 Yellow Lotus

Installation:
Mount letters & raceway to building driveit surface with required lags & expansion shields. Power for signage to be supplied by others. Survey required prior to production.

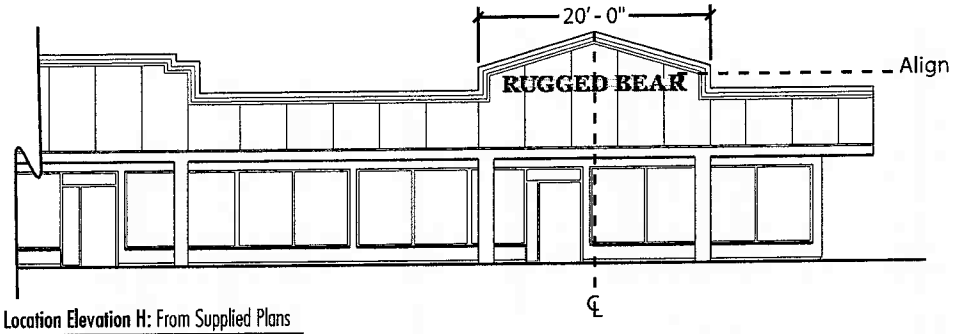

L1 **Location Elevation H:** From Supplied Plans
Scale: NTS

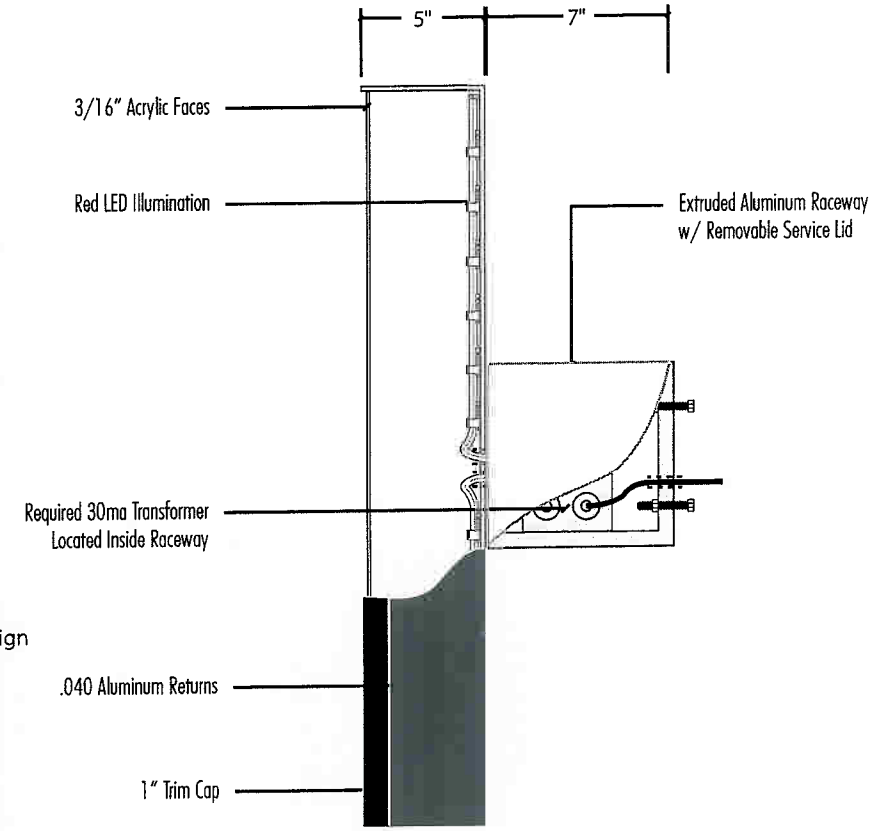

S1 **Section:** Mounting/Wiring Detail
Scale: 1" = 1' - 0"

Job:	Account Manager:	Date:	Revisions:
Rugged Bear	Jamie Johnstone	04.25.07 1.0	04.27.07 0.5
Location: Acton, MA	File: RuggedBear_Acton_Chnls	Designer: Bill Galligan	04.30.07 0.5

ViewPoint SIGN AND AWNING
1.508.303.8400
FAX 1.508.303.8480

Customer Approval	Acct. Manager Approval	Production Approval

THIS PROPOSAL DRAWING CONTAINS ORIGINAL ELEMENTS CREATED BY VIEWPOINT SIGN AND AS SUCH PROTECTED BY LAW. THIS LAYOUT IS THE SOLE PROPERTY OF VIEWPOINT SIGN AND IS INTENDED FOR YOUR REVIEW AND APPROVAL PURPOSES ONLY. ANY USE BEYOND THESE PARAMETERS IS PROHIBITED WITHOUT THE CONSENT OF VIEWPOINT SIGN AND AWNING.

TOWN OF ACTON
472 Main Street
Acton, Massachusetts, 01720
Telephone (978) 264-9632
Fax (978) 264-9630

Building Department

June 13, 2007

Viewpoint Sign & Awning
40 Locke Drive
Marlboro MA 01752

SIGN LICENSE # 2865

Viewpoint Sign & Awning is hereby authorized under provisions of the Sign Bylaw of the Town of Acton to replace a wall sign, Pool & Ski, on property at Nagog Mall, Acton, Massachusetts.

If illuminated the sign shall be equipped with an automatic timer, or other device, which shall effectively operate to extinguish the sign illumination not later than thirty (30) minutes after the closing time of the business on the premises which has the latest closing time.

If at any time during the life of the license the business or use is terminated, this license shall expire and the sign shall be removed within thirty (30) days.

This license will expire June 13, 2010. It will be necessary for you to apply for a renewal prior to that date.

Garry A. Rhodes
Building Commissioner

Fee - $35., paid.

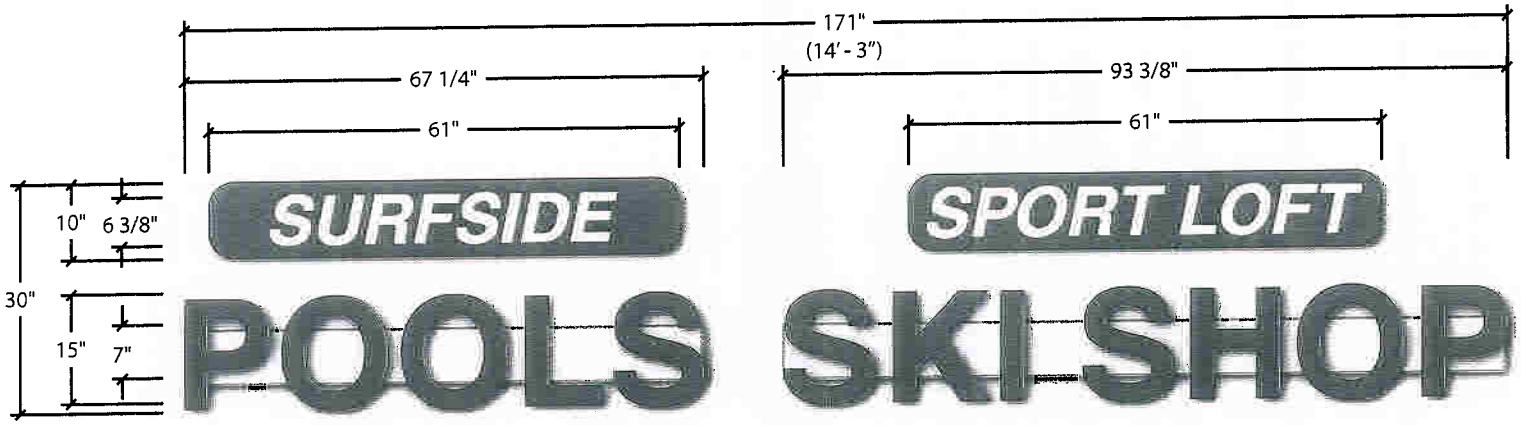

E1 **Elevation:** Qty - 1
Scale: 1/2" = 1' - 0"

Description:
(2) Set of custom fabricated aluminum 5" deep channel letters with 3/16" red acrylic faces, internal red Neon illuminatiion, standard Alliance bronze .040 returns and 1" standard trim cap. One set of letters mounted to (1) 7" x 67" x 7" extruded aluminum raceway and one set of letters mounted to (1) 7" x 93" x 7" extruded aluminum raceway both with removable lid for service. Raceway painted to match building surface. (2) Custom fabricated aluminum 5" deep pill boxes with 3/16" white plexi faces, internal fluorscent illumination, standard Alliance bronze .040 returns and 1" standard trim cap

Typeface:
Helvetica Bold & Bold Italic

Colors:
Channel Letter Faces - #2283 Red Acrylic
Pill Box Faces - White Plexi w/ 3M 230-33 Red Trans Vinyl
Channel Letter & Pill Box Returns - Alliance Bronze
Channel Letter & Pill Box Trim Cap - Standard Black
Raceway - Painted to match Ben Moore 2021-50 Yellow Lotus

Installation:
Mount letters/raceway & pill boxes to building driveit surface with required lags & expansion shields. Power for signage to be supplied by others. Survey required prior to production.

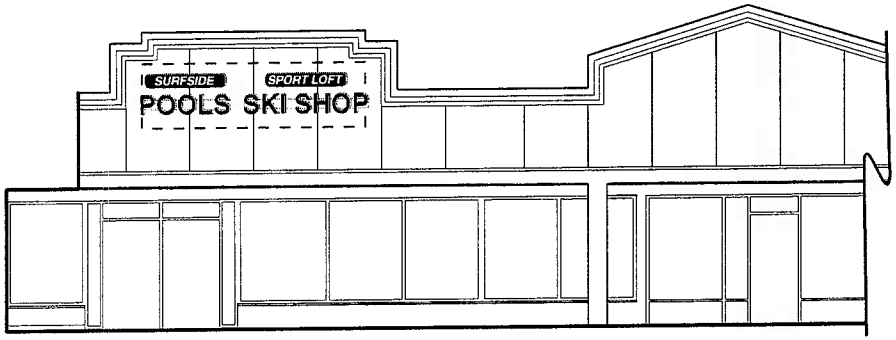

L1 **Location Elevation:**
Scale: NTS

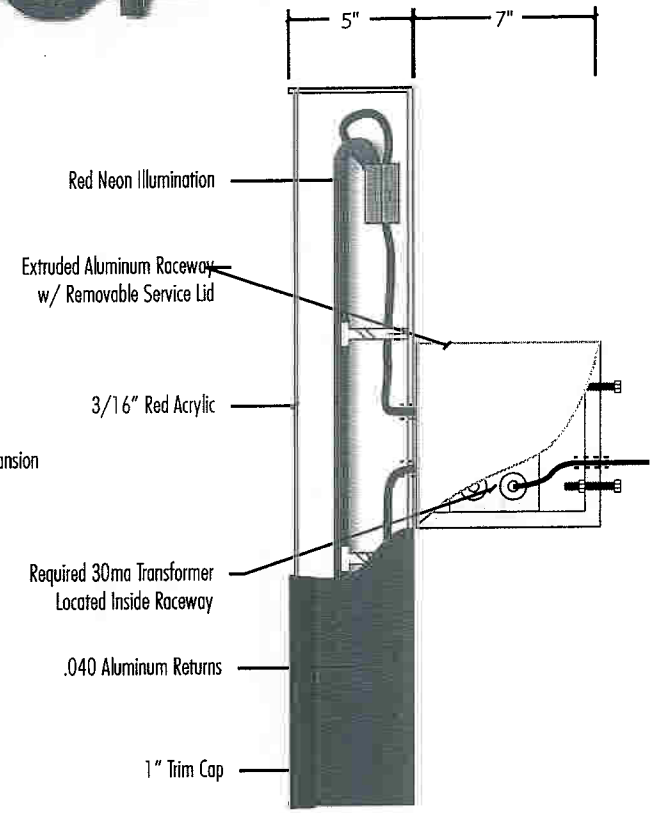

S1 **Section:** Mounting/Wiring Detail
Scale: 1" = 1' - 0"

Job:	Account Manager:	Date:	Revisions:		Customer Approval	Acct. Manager Approval	Production Approval
Surfside Pool Co.	Jamie Johnstone	06.20.07 0.5		ViewPoint SIGN AND AWNING			
Location:	File:	Designer:		1.508.303.8400			
Acton, MA	SurfsidePool_Acton_Chnls-B	Bill Galligan		FAX 1.508.303.8480			

THIS PROPOSAL DRAWING CONTAINS ORIGINAL ELEMENTS CREATED BY VIEWPOINT SIGN AND AS SUCH PROTECTED BY LAW. THIS LAYOUT IS THE SOLE PROPERTY OF VIEWPOINT SIGN AND IS INTENDED FOR YOUR REVIEW AND APPROVAL PURPOSES ONLY. ANY USE BEYOND THESE PARAMETERS IS PROHIBITED WITHOUT THE CONSENT OF VIEWPOINT SIGN AND AWNING

TOWN OF ACTON
472 Main Street
Acton, Massachusetts, 01720
Telephone (978) 264-9632
Fax (978) 264-9630

Building Department

June 13, 2007

Viewpoint Sign & Awning
40 Locke Drive
Marlboro MA 01752

SIGN LICENSE # 2862

Viewpoint Sign & Awning is hereby authorized under provisions of the Sign Bylaw of the Town of Acton to erect a wall sign, Il Forno, on property at Nagog Mall, Acton, Massachusetts. Said sign to be 96" by 12"; to be of Aluminum and to conform in every way to the description thereof contained in the application.

If illuminated the sign shall be equipped with an automatic timer, or other device, which shall effectively operate to extinguish the sign illumination not later than thirty (30) minutes after the closing time of the business on the premises which has the latest closing time.

If at any time during the life of the license the business or use is terminated, this license shall expire and the sign shall be removed within thirty (30) days.

This license will expire June 13, 2010. It will be necessary for you to apply for a renewal prior to that date.

Garry A. Rhodes
Building Commissioner

Fee - $35., paid.

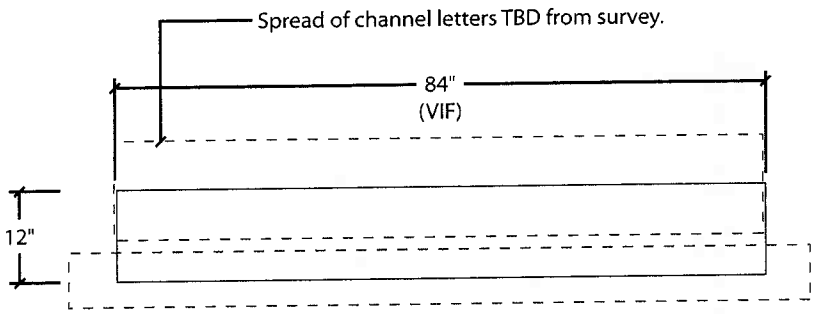

E1 **Elevation:** Qty - 1
Scale: 1/2" = 1' - 0"

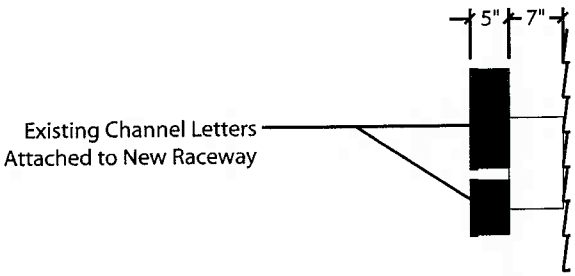

S1 **Section:** Mounting Detail
Scale: 1/2" = 1' - 0"

Description:
(1) New 12" x 84" x 7" Aluminum raceway with access panel for service. Raceway to mount to existing building with required hardware. Existing channel letters to mount to raceway with required hardware. Power for signage by others.

Typeface:
N/A

Colors:
Raceway - Painted to match BM 2021-50 Yellow Lotus

Installation:
Flush mount sign to building surface with required hardware, verify all sizes prior to install.

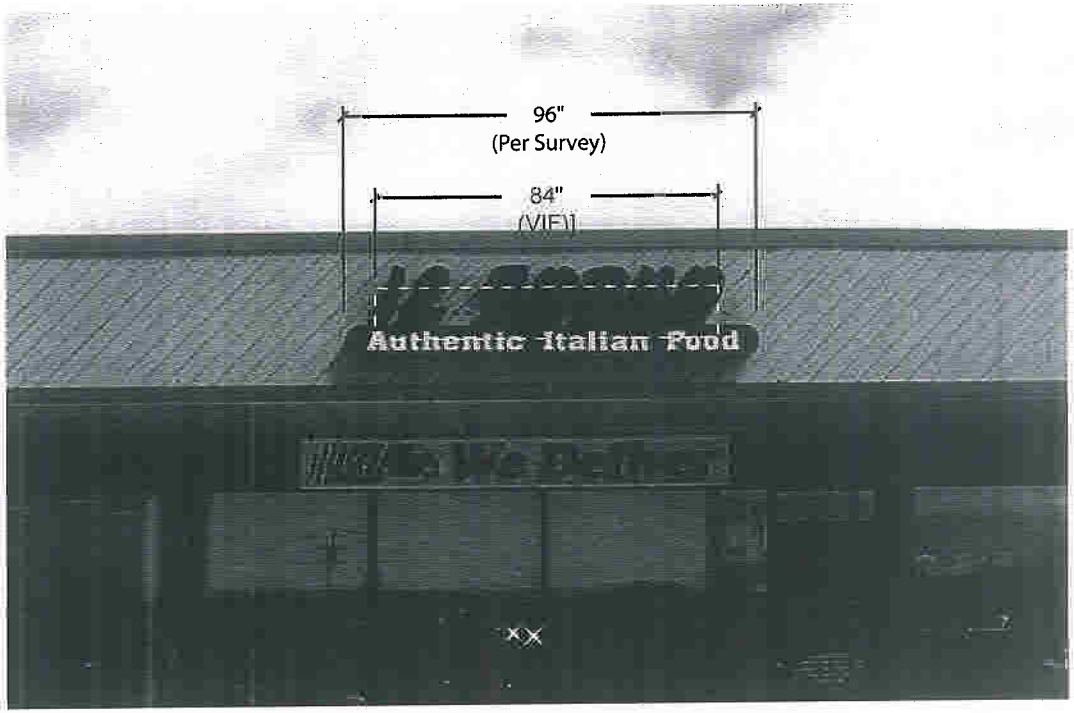

L1 **Existing Channel Letters:**
Scale: NTS

Job:	Account Manager:	Date:	Revisions:
Il Forno	Jamie Johnstone	05.17.07 1.0	06.18.07 0.25
Location: Nagogo Mall - Acton, MA	File: IlForno_Acton_Chnls	Designer: Bill Galligan	

ViewPoint SIGN AND AWNING 1.508.303.8400 FAX 1.508.303.8480

Customer Approval	Acct. Manager Approval	Production Approval

THIS PROPOSAL DRAWING CONTAINS ORIGINAL ELEMENTS CREATED BY VIEWPOINT SIGN AND AS SUCH PROTECTED BY LAW. THIS LAYOUT IS THE SOLE PROPERTY OF VIEWPOINT SIGN AND IS INTENDED FOR YOUR REVIEW AND APPROVAL PURPOSES ONLY. ANY USE BEYOND THESE PARAMETERS IS PROHIBITED WITHOUT THE CONSENT OF VIEWPOINT SIGN AND AWNING

TOWN OF ACTON
472 Main Street
Acton, Massachusetts, 01720
Telephone (978) 264-9632
Fax (978) 264-9630

Building Department

June 13, 2007

Viewpoint Sign & Awning
40 Locke Drive
Marlboro MA 01752

SIGN LICENSE # 2861

Viewpoint Sign & Awning is hereby authorized under provisions of the Sign Bylaw of the Town of Acton to erect a wall sign, Element Spa, on property at Nagog Mall, Acton, Massachusetts. Said sign to be 125" by 32"; to be of Aluminum and to conform in every way to the description thereof contained in the application.

If illuminated the sign shall be equipped with an automatic timer, or other device, which shall effectively operate to extinguish the sign illumination not later than thirty (30) minutes after the closing time of the business on the premises which has the latest closing time.

If at any time during the life of the license the business or use is terminated, this license shall expire and the sign shall be removed within thirty (30) days.

This license will expire June 13, 2010. It will be necessary for you to apply for a renewal prior to that date.

Garry A. Rhodes
Building Commissioner

Fee - $35., paid.

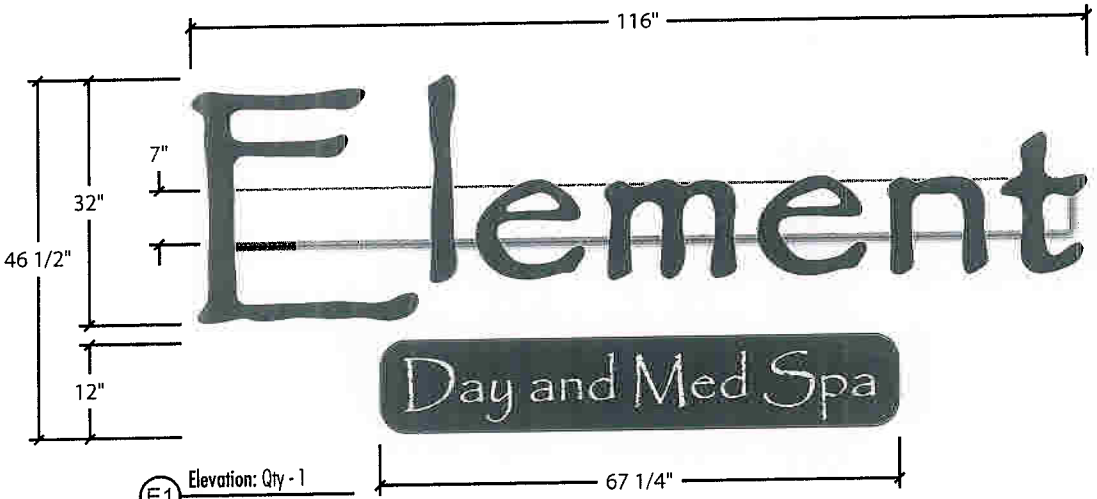

E1 **Elevation:** Qty - 1
Scale: 1/2" = 1' - 0"

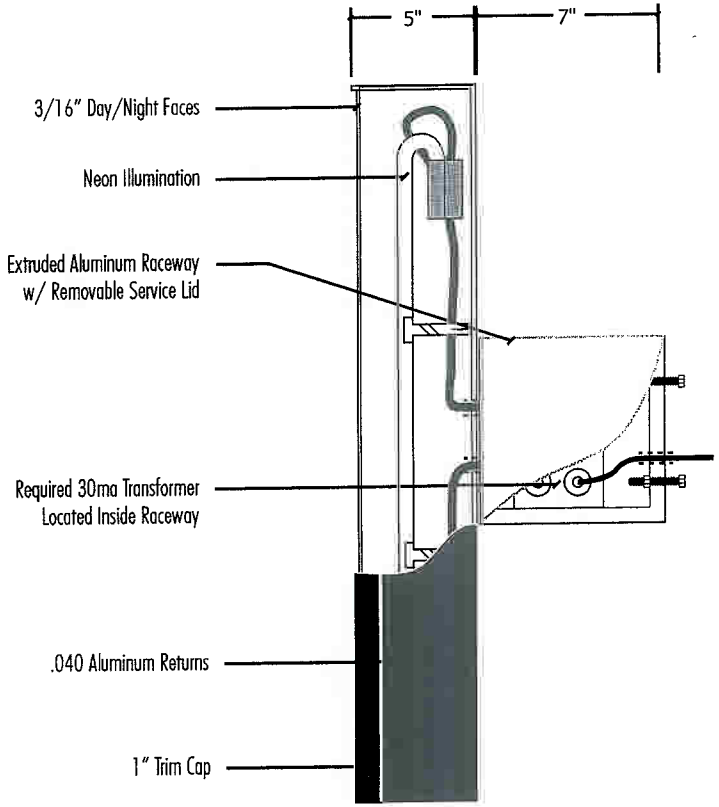

S1 **Section:** Mounting/Wiring Detail
Scale: 1" = 1' - 0"

Description:
(1) Set of custom fabricated aluminum 5" deep channel letters with 3/16" day/night plexi faces, internal white neon illuminatiion, standard Alliance black .040 returns and 1" standard trim cap. Mount letters to (1) 7" x 111" x 7" extruded aluminum raceway with removable lid for service.
(1) 12" x 67 1/4" x 5" deep fabricated aluminum pill cabinet with 3/16" white plexi face with surface applied vinyl graphics, internal white neon illumination, standard Alliance black .040 returns and 1" trim cap. Raceway painted to match building surface.

Typeface:
Bodoni Poster Compressed & Bodoni Poster Regular

Colors:
Channel Letter Faces - Day/Night Plexi
Cabinet Face - White Plexi w/ 3M 220-12 Black Vinyl (reverse weed graphics)
Channel Letter/Cabinet Returns - Alliance Black
Channel Letter/Cabinet Trim Cap - Standard Black
Raceway - Painted to match Ben Moore 2021-50 Yellow Lotus

Installation:
Mount letters with raceway and pill cabinet to building driveit surface with required lags & expansion shields. Power for signage to be supplied by others. Survey required prior to production.

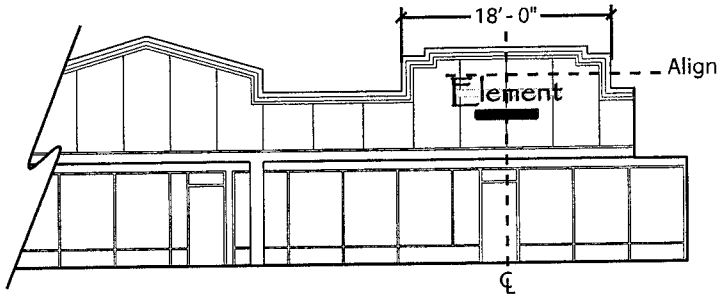

L1 **Location Elevation H:** From Supplied Plans
Scale: NTS

Job:	Account Manager:	Date:	Revisions:		Customer Approval	Acct. Manager Approval	Production Approval
Element Day & Med Spa	Jamie Johnstone	05.17.07 1.0	06.29.07 0.5	ViewPoint SIGN AND AWNING 1.508.303.8400 FAX 1.508.303.8480			
Location: Acton, MA	File: ElementSpa_Acton_Chnls-b	Designer: Bill Galligan					

THIS PROPOSAL DRAWING CONTAINS ORIGINAL ELEMENTS CREATED BY VIEWPOINT SIGN AND AS SUCH PROTECTED BY LAW. THIS LAYOUT IS THE SOLE PROPERTY OF VIEWPOINT SIGN AND IS INTENDED FOR YOUR REVIEW AND APPROVAL PURPOSES ONLY. ANY USE BEYOND THESE PARAMETERS IS PROHIBITED WITHOUT THE CONSENT OF VIEWPOINT SIGN AND AWNING.

TOWN OF ACTON
472 Main Street
Acton, Massachusetts, 01720
Telephone (978) 264-9632
Fax (978) 264-9630

Building Department

June 13, 2007

Viewpoint Sign & Awning
40 Locke Drive
Marlboro MA 01752

SIGN LICENSE # 2867

Viewpoint Sign & Awning is hereby authorized under provisions of the Sign Bylaw of the Town of Acton to erect a wall sign, Travel Service, on property at Nagog Mall, Acton, Massachusetts. Said sign to be 205" by 18"; to be of Aluminum and to conform in every way to the description thereof contained in the application.

If illuminated the sign shall be equipped with an automatic timer, or other device, which shall effectively operate to extinguish the sign illumination not later than thirty (30) minutes after the closing time of the business on the premises which has the latest closing time.

If at any time during the life of the license the business or use is terminated, this license shall expire and the sign shall be removed within thirty (30) days.

This license will expire June 13, 2010. It will be necessary for you to apply for a renewal prior to that date.

Garry A. Rhodes
Building Commissioner

Fee - $35., paid.

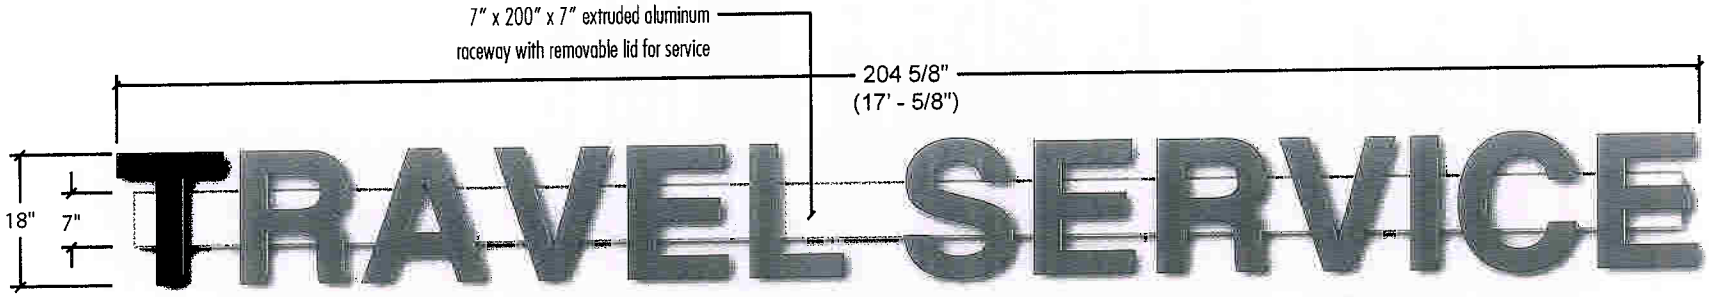

E1 **Elevation:** Qty - 1
Scale: 1/2" = 1' - 0"

Description:
(1) Set of custom fabricated aluminum 5" deep channel letters with 3/16" red acrylic faces, internal red LED illuminatiion, standard Alliance black .040 returns and 1" standard trim cap. Mount letters to (1) 7" x 200" x 7" extruded aluminum raceway with removable lid for service. Raceway painted to match building surface.

Typeface:
Helvetica Bold

Colors:
Channel Letter Faces - Red Acrylic
Channel Letter Returns - Alliance Black
Channel Letter Trim Cap - Standard Black
Raceway - Painted to match Ben Moore 2021-50 Yellow Lotus

Installation:
Mount letters & raceway to building driveit surface with required lags & expansion shields. Power for signage to be supplied by others. Survey required prior to production.

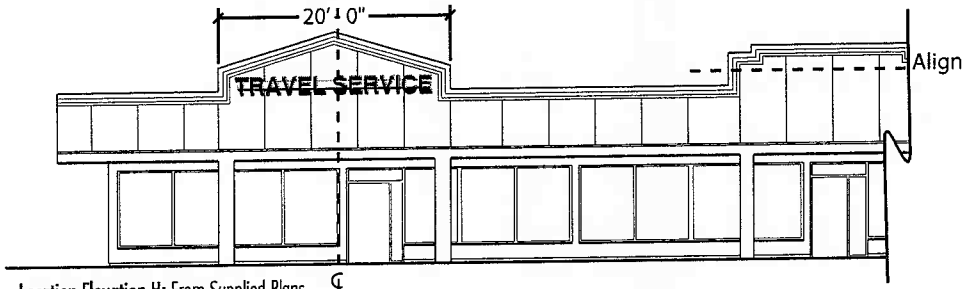

L1 **Location Elevation H:** From Supplied Plans
Scale: NTS

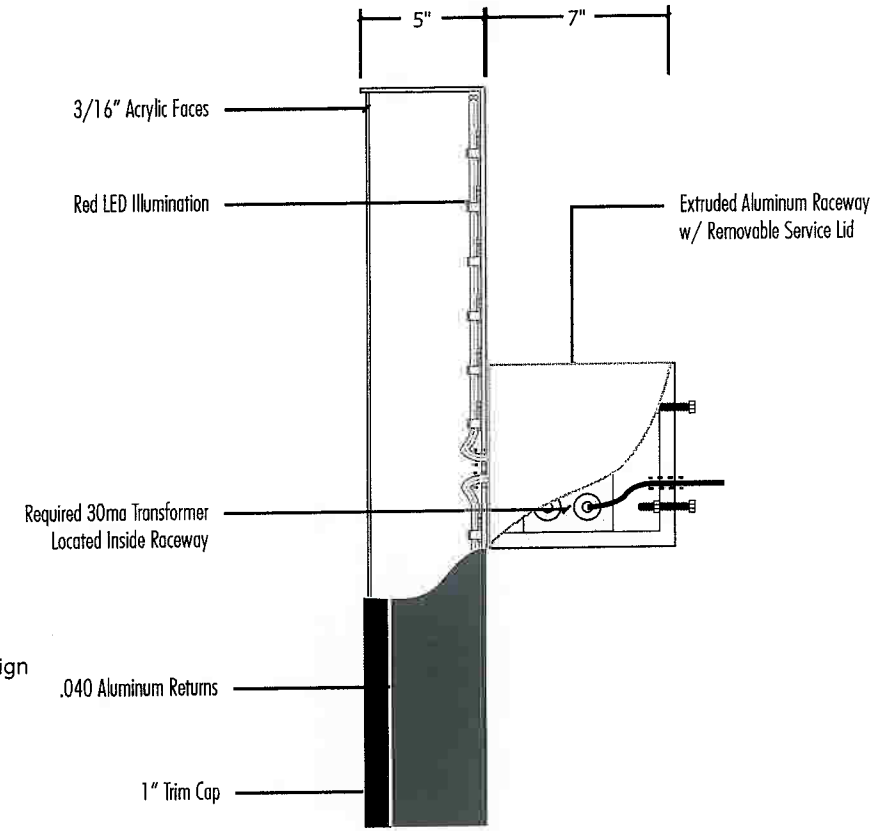

S1 **Section:** Mounting/Wiring Detail
Scale: 1" = 1' - 0"

Job:	Account Manager:	Date:	Revisions:		Customer Approval	Acct. Manager Approval	Production Approval
Travel Service	Jamie Johnstone	05.29.07 0.5		ViewPoint SIGN AND AWNING 1.508.303.8400 FAX 1.508.303.8480			
Location: Acton, MA	File: TravelService_Acton_Chnls	Designer: Bill Galligan					

THIS PROPOSAL DRAWING CONTAINS ORIGINAL ELEMENTS CREATED BY VIEWPOINT SIGN AND AS SUCH PROTECTED BY LAW. THIS LAYOUT IS THE SOLE PROPERTY OF VIEWPOINT SIGN AND IS INTENDED FOR YOUR REVIEW AND APPROVAL PURPOSES ONLY. ANY USE BEYOND THESE PARAMETERS IS PROHIBITED WITHOUT THE CONSENT OF VIEWPOINT SIGN AND AWNING

TOWN OF ACTON
472 Main Street
Acton, Massachusetts, 01720
Telephone (978) 264-9632
Fax (978) 264-9630

Building Department

June 13, 2007

Viewpoint Sign & Awning
40 Locke Dr.
Marlboro MA 01752

SIGN LICENSE # 2863

Viewpoint Sign & Awning is hereby authorized under provisions of the Sign Bylaw of the Town of Acton to erect a wall sign, Huntington Learning Center, on property at Nagog Mall, Acton, Massachusetts. Said sign to be 180" by 12"; to be of Aluminum and to conform in every way to the description thereof contained in the application.

If illuminated the sign shall be equipped with an automatic timer, or other device, which shall effectively operate to extinguish the sign illumination not later than thirty (30) minutes after the closing time of the business on the premises which has the latest closing time.

If at any time during the life of the license the business or use is terminated, this license shall expire and the sign shall be removed within thirty (30) days.

This license will expire June 13, 2010. It will be necessary for you to apply for a renewal prior to that date.

Garry A. Rhodes
Building Commissioner

Fee - $35, paid.

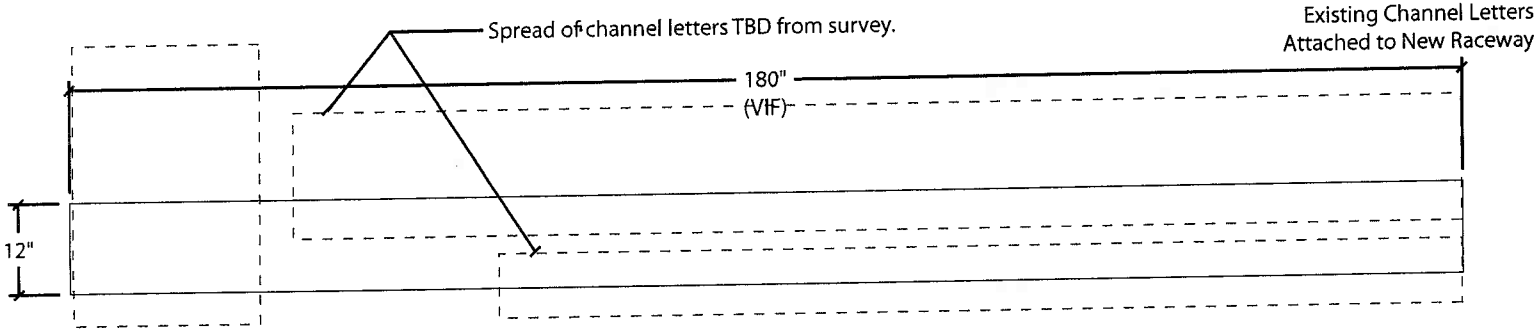

E1 **Elevation:** Qty - 1
Scale: 1/2" = 1' - 0"

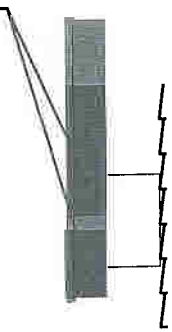

S1 **Section:** Mounting Detail
Scale: 1/2" = 1' - 0"

Description:
(1) New 12" x 180" x 7" Aluminum raceway with access panel for service. Raceway to mount to existing building with required hardware. Existing channel letters to mount to raceway with required hardware. Power for signage by others.

Typeface:
N/A

Colors:
Raceway - Painted to match BM 2021-50 Yellow Lotus

Installation:
Flush mount sign to building surface with required hardware, verify all sizes prior to install.

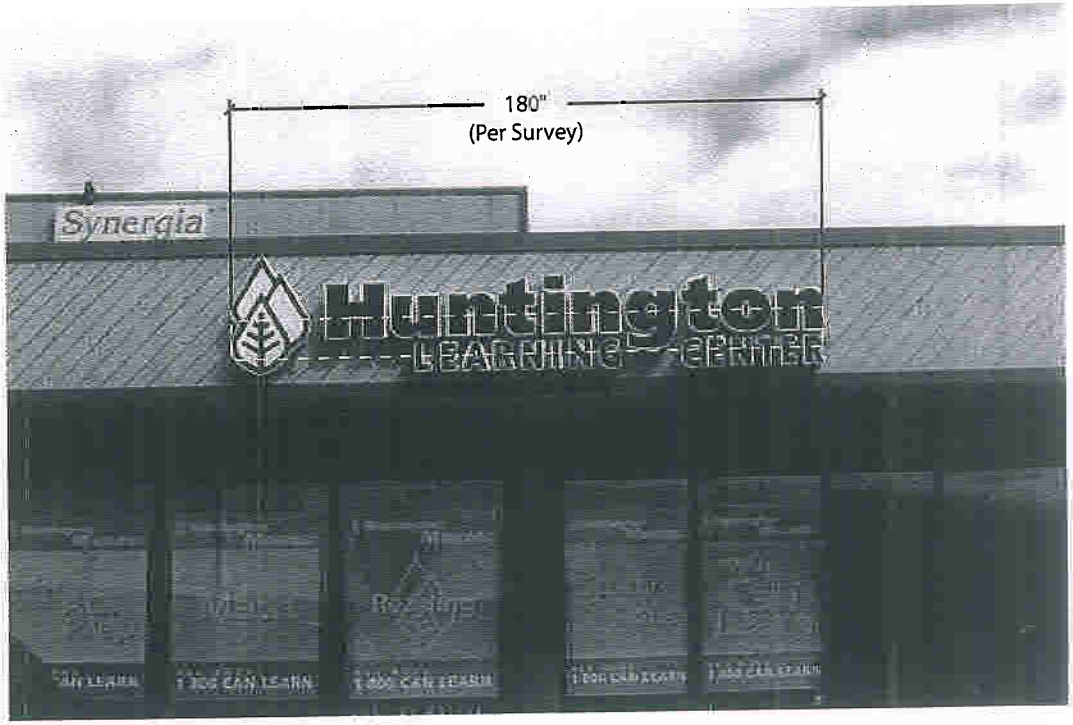

L1 **Existing Channel Letters:**
Scale: NTS

Job:	Account Manager:	Date:	Revisions:		Customer Approval	Acct. Manager Approval	Production Approval
Huntington Learning Center	Jamie Johnstone	05.17.07 1.0		ViewPoint SIGN AND AWNING			
Location: Nagogo Mall - Acton, MA	File: HuntingtonLC_Acton_Chnls	Designer: Bill Galligan		1.508.303.8400 FAX 1.508.303.8480			

THIS PROPOSAL DRAWING CONTAINS ORIGINAL ELEMENTS CREATED BY VIEWPOINT SIGN AND AS SUCH PROTECTED BY LAW. THIS LAYOUT IS THE SOLE PROPERTY OF VIEWPOINT SIGN AND IS INTENDED FOR YOUR REVIEW AND APPROVAL PURPOSES ONLY. ANY USE BEYOND THESE PARAMETERS IS PROHIBITED WITHOUT THE CONSENT OF VIEWPOINT SIGN AND AWNING.

TOWN OF ACTON
472 Main Street
Acton, Massachusetts, 01720
Telephone (978) 264-9632
Fax (978) 264-9630

Building Department

June 13, 2007

Viewpoint Sign & Awning
40 Locke Drive
Marlboro MA 01752

SIGN LICENSE # 2866

Viewpoint Sign & Awning is hereby authorized under provisions of the Sign Bylaw of the Town of Acton to reinstall a wall sign, Kid Klips, on property at Nagog Mall, Acton, Massachusetts.

If illuminated the sign shall be equipped with an automatic timer, or other device, which shall effectively operate to extinguish the sign illumination not later than thirty (30) minutes after the closing time of the business on the premises which has the latest closing time.

If at any time during the life of the license the business or use is terminated, this license shall expire and the sign shall be removed within thirty (30) days.

This license will expire June 13, 2010. It will be necessary for you to apply for a renewal prior to that date.

Garry A. Rhodes
Building Commissioner

Fee - $35., paid.

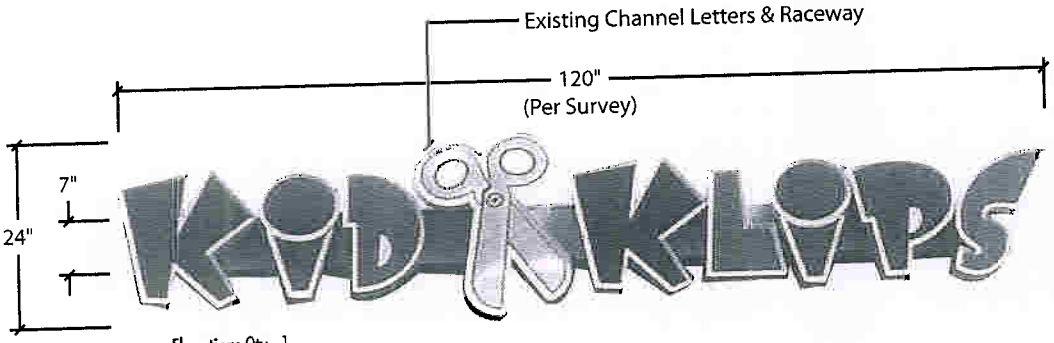

E1 **Elevation:** Qty - 1
Scale: 1/2" = 1' - 0"

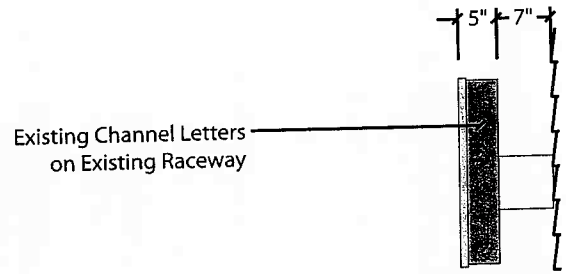

S1 **Section:** Mounting Detail
Scale: 1/2" = 1' - 0"

Description:
(1) Existing channel letters & raceway to mount to new building fascai with required hardware. Raceway painted to match building. Power for signage by others.

Typeface:
N/A

Colors:
Raceway - Painted to match BM 2021-50 Yellow Lotus

Installation:
Flush mount sign to building surface with required hardware, verify all sizes prior to install.

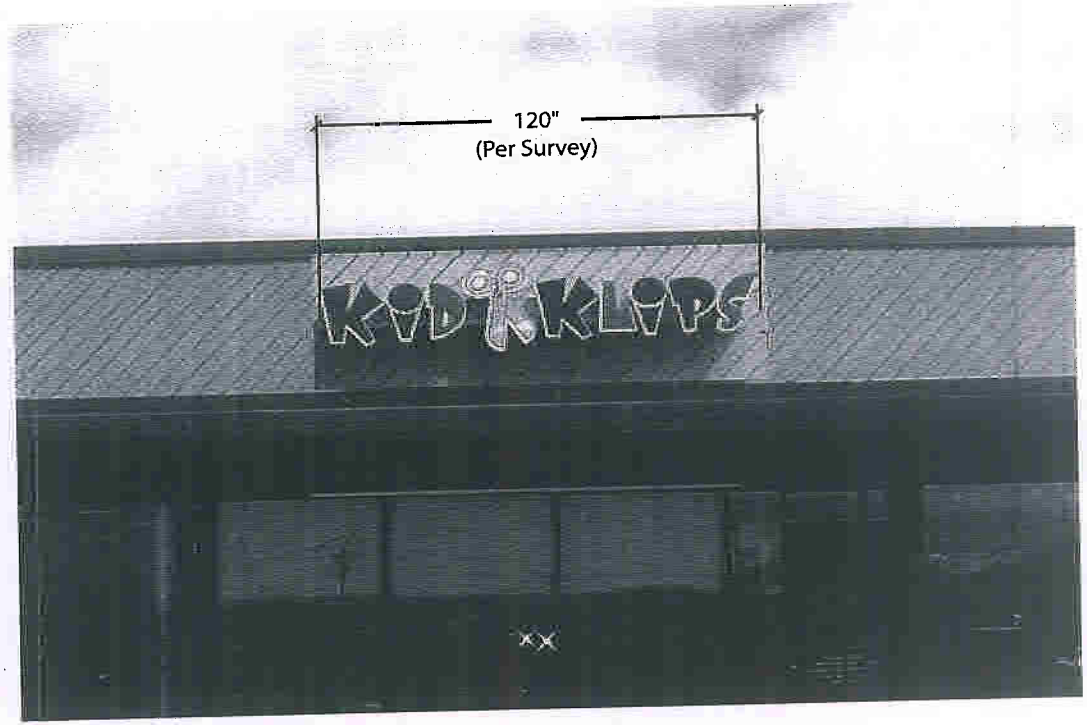

L1 **Existing Channel Letters:**
Scale: NTS

Job:	Account Manager:	Date:	Revisions:		Customer Approval	Acct. Manager Approval	Production Approval
Kids Klips	Jamie Johnstone	06.07.07 0.5		ViewPoint SIGN AND AWNING 1.508.303.8400 FAX 1.508.303.8480			
Location: Nagogo Mall - Acton, MA	File: KidsKlips_Acton_Chnls	Designer: Bill Galligan					

THIS PROPOSAL DRAWING CONTAINS ORIGINAL ELEMENTS CREATED BY VIEWPOINT SIGN AND AS SUCH PROTECTED BY LAW. THIS LAYOUT IS THE SOLE PROPERTY OF VIEWPOINT SIGN AND IS INTENDED FOR YOUR REVIEW AND APPROVAL PURPOSES ONLY. ANY USE BEYOND THESE PARAMETERS IS PROHIBITED WITHOUT THE CONSENT OF VIEWPOINT SIGN AND AWNING

TOWN OF ACTON
472 Main Street
Acton, Massachusetts, 01720
Telephone (978) 264-9632
Fax (978) 264-9630

Building Department

June 13, 2007

Viewpoint Sign & Awning
40 Locke Drive
Marlboro MA 01752

SIGN LICENSE # 2868

Viewpoint Sign & Awning is hereby authorized under provisions of the Sign Bylaw of the Town of Acton to reinstall a wall sign, Tobiko, on property at Nagog Mall, Acton, Massachusetts.
If illuminated the sign shall be equipped with an automatic timer, or other device, which shall effectively operate to extinguish the sign illumination not later than thirty (30) minutes after the closing time of the business on the premises which has the latest closing time.

If at any time during the life of the license the business or use is terminated, this license shall expire and the sign shall be removed within thirty (30) days.

This license will expire June 13, 2010. It will be necessary for you to apply for a renewal prior to that date.

Garry A. Rhodes
Building Commissioner

Fee - $35., paid.

TOWN OF ACTON
472 Main Street
Acton, Massachusetts, 01720
Telephone (978) 264-9632
Fax (978) 264-9630

Building Department

June 13, 2007

Viewpoint Sign & Awning
40 Locke Drive
Marlboro MA 01752

SIGN LICENSE # 2869

Viewpoint Sign & Awning is hereby authorized under provisions of the Sign Bylaw of the Town of Acton to erect a wall sign, Nagog Mall, on property at Nagog Mall, Acton, Massachusetts. Said sign to be 228" by 32"; to be of Aluminum and to conform in every way to the description thereof contained in the application. The background of the sign shall be opaque.

If illuminated the sign shall be equipped with an automatic timer, or other device, which shall effectively operate to extinguish the sign illumination not later than thirty (30) minutes after the closing time of the business on the premises which has the latest closing time.

If at any time during the life of the license the business or use is terminated, this license shall expire and the sign shall be removed within thirty (30) days.

This license will expire June 13, 2010. It will be necessary for you to apply for a renewal prior to that date.

Garry A. Rhodes
Building Commissioner

Fee - $35, paid.

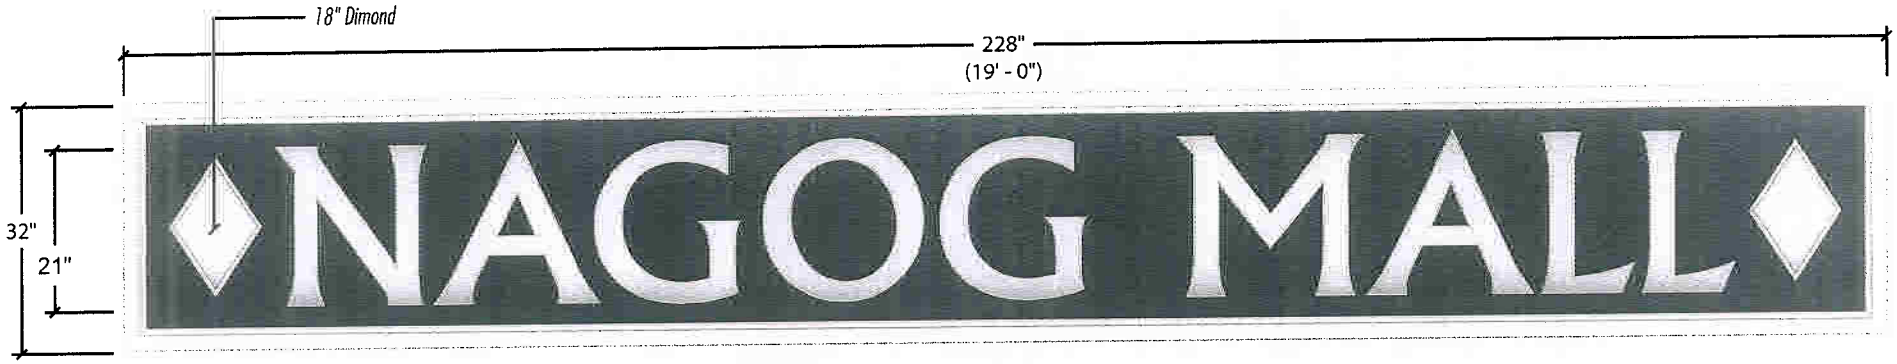

E1 **Elevation:** Qty - 1
Scale: 1/2" = 1' - 0"

Description:
(1) 32" x 228" x 1" fabricated aluminum tube frame belt sign with 3mm Dibond face with semi gloss painted background, raised 3/4" PVC painted graphics and border and 3/4" gold leaf cove border.

Typeface:
Flareserif 821 BT

Colors:
Belt Sign Background - Painted to match BM 280-10 Raspberry Truffle Semi Gloss
Belt Sign Returns - Painted to match BM 312 Crown Hill Yellow
Outside Border - White Semi Gloss
Cove Border - Gold Leaf

Installation:
Flush mount sign to building surface with required hardware, survey prior to install.

L1 **Location Elevation H:** From Supplied Plans
Scale: NTS

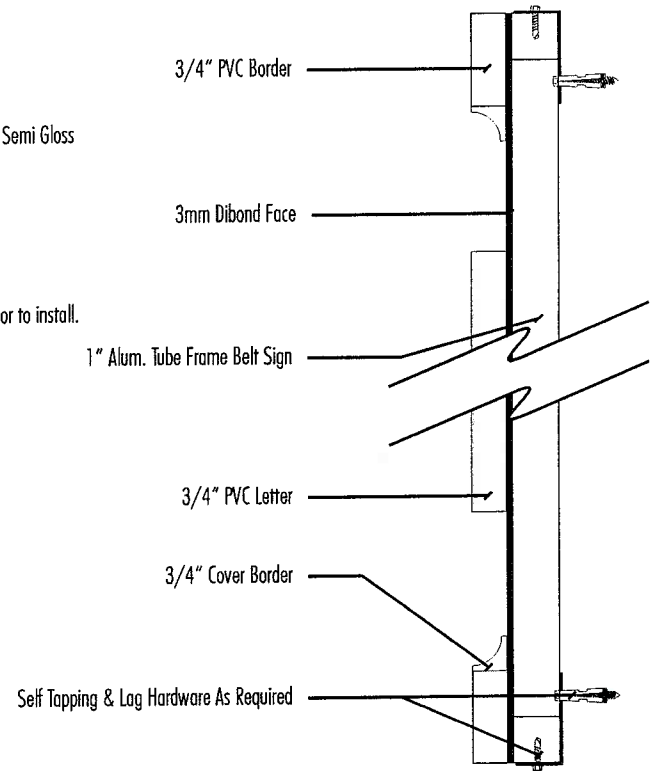

S1 **Section:** Mounting Detail
Scale: 1/4" = 1"

Job:	Account Manager:	Date:	Revisions:
Nagog Mall ID Sign	Jamie Johnstone	05.16.07 1.0	06.07.07 0.25
Location: Nagogo Mall - Acton, MA	File: Nagog_Acton_Wall-Sign	Designer: Bill Galligan	06.18.07 0.25

ViewPoint SIGN AND AWNING
1.508.303.8400
FAX 1.508.303.8480

Customer Approval	Acct. Manager Approval	Production Approval

THIS PROPOSAL DRAWING CONTAINS ORIGINAL ELEMENTS CREATED BY VIEWPOINT SIGN AND AS SUCH PROTECTED BY LAW. THIS LAYOUT IS THE SOLE PROPERTY OF VIEWPOINT SIGN AND IS INTENDED FOR YOUR REVIEW AND APPROVAL PURPOSES ONLY. ANY USE BEYOND THESE PARAMETERS IS PROHIBITED WITHOUT THE CONSENT OF VIEWPOINT SIGN AND AWNING.

TOWN OF ACTON
472 Main Street
Acton, Massachusetts, 01720
Telephone (978) 264-9632
Fax (978) 264-9630

Building Department

June 13, 2007

Viewpoint Sign & Awning
40 Locke Dr.
Marlboro MA 01752

SIGN LICENSE # 2864

Viewpoint Sign & Awning is hereby authorized under provisions of the Sign Bylaw of the Town of Acton to erect a wall sign, Synergia Hair Studio, on property at Nagog Mall, Acton, Massachusetts. Said sign to be 168" by 24"; to be of Aluminum and to conform in every way to the description thereof contained in the application. The background of the sign must be opaque.

If illuminated the sign shall be equipped with an automatic timer, or other device, which shall effectively operate to extinguish the sign illumination not later than thirty (30) minutes after the closing time of the business on the premises which has the latest closing time.

If at any time during the life of the license the business or use is terminated, this license shall expire and the sign shall be removed within thirty (30) days.

This license will expire June 13, 2010. It will be necessary for you to apply for a renewal prior to that date.

Garry A. Rhodes
Building Commissioner

Fee - $35., paid.

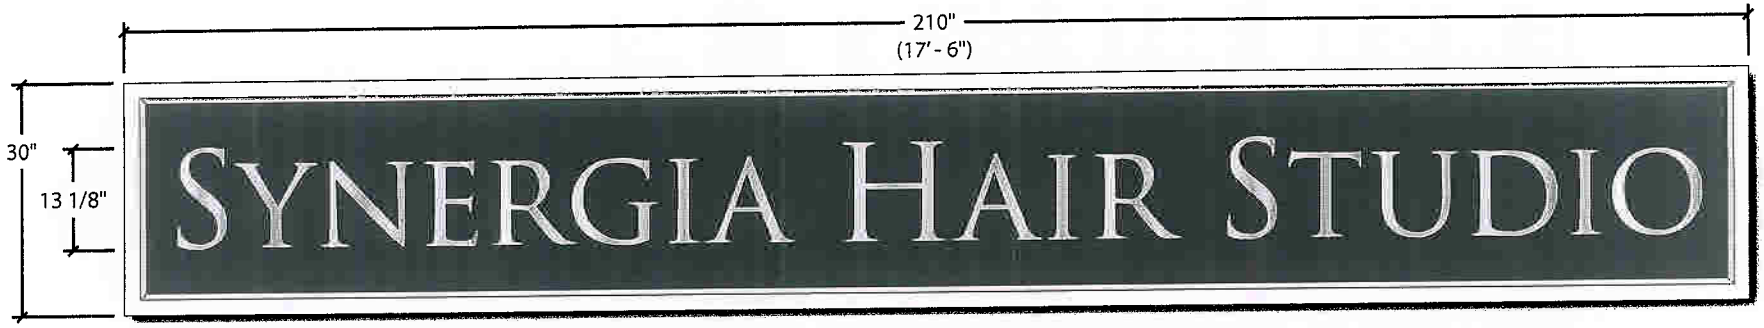

E1 **Elevation:** Qty - 1
Scale: 1/2" = 1' - 0"

Description:
(1) 30" x 210" x 3mm Dibond sign panel with semi gloss painted background, raised 3/4" PVC painted graphics and border and 3/4" painted cove border.

Colors:
Background - Painted to match BM Essex Green Semi Gloss
Cove Border - Painted FLNA Lt. Caramel Metallic Semi Gloss
Outside Border - White Semi Gloss

Typeface:
Tragan Pro

Installation:
Flush mount sign to building surface with required hardware, survey prior to install.

L1 **Location Elevation H:** From Supplied Plans
Scale: NTS

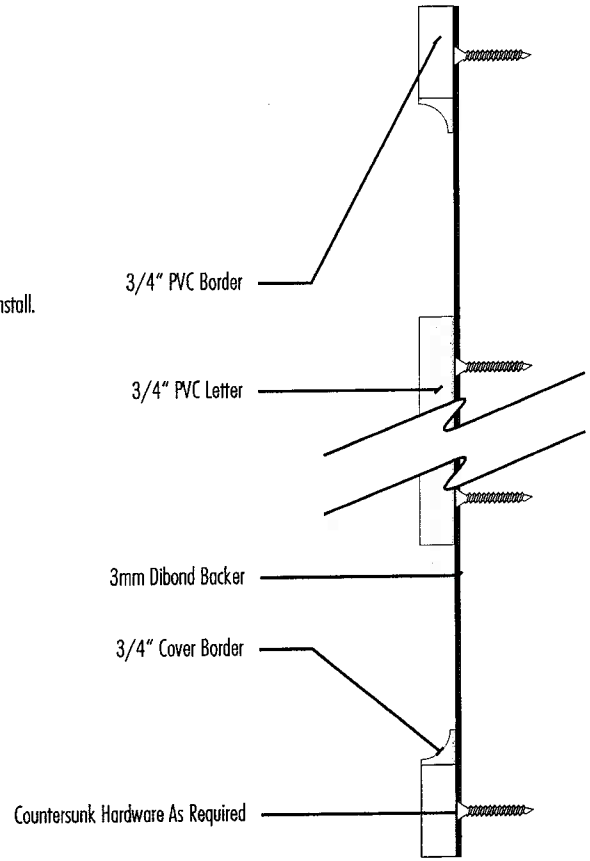

S1 **Section:** Mounting Detail
Scale: 1/4" = 1"

Job:	Account Manager:	Date:	Revisions:
Synergia Hair Studio	Jamie Johnstone	05.16.07 1.0	05.18.07 0.5
Location:	File:	Designer:	06.07.07 0.5
Nagogo Mall - Acton, MA	Synergia_Acton_Wall-Sign	Bill Galligan	06.18.07 0.5

ViewPoint SIGN AND AWNING 1.508.303.8400 FAX 1.508.303.8480

Customer Approval	Acct. Manager Approval	Production Approval

THIS PROPOSAL DRAWING CONTAINS ORIGINAL ELEMENTS CREATED BY VIEWPOINT SIGN AND AS SUCH PROTECTED BY LAW. THIS LAYOUT IS THE SOLE PROPERTY OF VIEWPOINT SIGN AND IS INTENDED FOR YOUR REVIEW AND APPROVAL PURPOSES ONLY. ANY USE BEYOND THESE PARAMETERS IS PROHIBITED WITHOUT THE CONSENT OF VIEWPOINT SIGN AND AWNING.

Town of Acton
472 Main Street
Acton, MA 01720
Telephone (978) 264-9622
Fax (978) 264-9630

ian McMullen
ssistant Assessor

Locus: 5-19 NAGOG PK
Parcel: D4-7-2

ocation	Parcel ID	Owner	Co-Owner	Mailing Address	City	ST	Zip
NAGOG PK REAR	B4-1	NORTH ACTON TREATMENT CORP		530 GREAT ROAD	ACTON	MA	01720
3 GREAT RD REAR	B4-2-1	OHC DEVELOPMENT LLC		ONE INTERCONTINENTAL WAY	PEABODY	MA	01960
NAGOG PARK	**B4-2-3**	**ALEVIZOS NAGOG LLC (30%)**	**KVA NAGOG LLC (70%)**	**C/O NAGOG MALL LLC 396 WASHINGTON ST #325**	**WELLESLEY**	**MA**	**02482**
NAGOG PK	B4-3-1	KOLL BREN FUND VI LP	C/O SPAULDING AND SLYE LLC	125 NAGOG PARK	ACTON	MA	01720
31 GREAT RD	B4-6	BARR KENNETH TRUSTEE	SPOONDRIFT REALTY TRUST	581 GREAT ROAD	ACTON	MA	01720
31 GREAT RD BEHIND	B4-6-1	KOLL BREN FUND VI LP	C/O SPAULDING AND SLYE LLC	125 NAGOG PK	ACTON	MA	01720
99 GREAT RD	**B4-7**	**ALEVIZOS NAGOG LLC (30%)**	**KVA NAGOG LLC (70%)**	**C/O NAGOG MALL LLC 396 WASHINGTON ST #325**	**WELLESLEY**	**MA**	**02482**
NAGOG PK	**B4-7-1**	**ALEVIZOS NAGOG LLC (30%)**	**KVA NAGOG LLC (70%)**	**C/O NAGOG MALL LLC 396 WASHINGTON ST #325**	**WELLESLEY**	**MA**	**02482**
1 NAGOG PK	B4-7-3	KOLL BREN FUND VI LP	C/O SPAULDING AND SLYE LLC	125 NAGOG PARK	ACTON	MA	01720
NAGOG PK BESIDE	**B4-7-4**	**ALEVIZOS NAGOG LLC (30%)**	**KVA NAGOG LLC (70%)**	**C/O NAGOG MALL LLC 396 WASHINGTON ST #325**	**WELLESLEY**	**MA**	**02482**
3 NAGOG PK	B4-8	KOLL BREN FUND VI LP	C/O JONES LANG LASAELLE	125 NAGOG PK	ACTON	MA	01720
16 WATERSIDE CLR	B4-101-34	SMITH LINDA G		116 WATERSIDE CLR	ACTON	MA	01718
15 WATERSIDE CLR	B4-101-35	ZHENG JUN		115 WATERSIDE CLR	ACTON	MA	01718
14 WATERSIDE CLR	B4-101-36	WEINSTEIN BERNARD ETUX		114 WATERSIDE CL	ACTON	MA	01718
13 WATERSIDE CLR	B4-101-37	ROSNER PETER		113 WATERSIDE CLRG	ACTON	MA	01718
12 WATERSIDE CLR	B4-101-38	GEORGE SUSAN M		112 WATERSIDE CLR	ACTON	MA	01718
11 WATERSIDE CLR	B4-101-39	JUBERT INA	BELACK CARL NELSON	111 WATERSIDE CLR	ACTON	MA	01720
10 WATERSIDE CLR	B4-101-40	CHEN JIANRONG		110 WATERSIDE CLR	ACTON	MA	01720
25 WATERSIDE CLR	B4-102-41	GABER BORIS		125 WATERSIDE CLR	ACTON	MA	01718
24 WATERSIDE CLR	B4-102-42	CROWELL DARRIN A		124 WATERSIDE CLR	ACTON	MA	01720
23 WATERSIDE CLR	B4-102-43	LIU JIAN WEI	FANG QIN	123 WATERSIDE CLR	ACTON	MA	01718
22 WATERSIDE CLR	B4-102-44	BOUKHGALTER BORIS E	BANSHCHIKOVA IRINA	122 WATERSIDE CIR	ACTON	MA	01718
21 WATERSIDE CLR	B4-102-45	LYTTLE JUDITH E		121 WATERSIDE CLRG	ACTON	MA	01718
20 WATERSIDE CLR	B4-102-46	WATRISS JAMES G		120 WATERSIDE CLRG	ACTON	MA	01718
30 BUTTERNUT HOLLOW	B4-103-1	YE BAOQING		130 BUTTERNUT HOLLOW	ACTON	MA	01718
31 BUTTERNUT HOLLOW	B4-103-2	BLOMGREN SHARON		131 BUTTERNUT HOLLOW	ACTON	MA	01718

an McMullen
sistant Assessor

Locus: 5-19 NAGOG PK
Parcel: D4-7-2

cation	Parcel ID	Owner	Co-Owner	Mailing Address	City	ST	Zip
2 BUTTERNUT HOLLOW	B4-103-3	MILLER NIELA		132 BUTTERNUT HOLLOW	ACTON	MA	01718
3 BUTTERNUT HOLLOW	B4-103-4	LEE TAESIK	ALICE H OH	133 BUTTERNUT HOLLOW	ACTON	MA	01718
4 BUTTERNUT HOLLOW	B4-103-5	VALENTE ELIZABETH M		134 BUTTERNUT HOLLOW	ACTON	MA	01718
5 BUTTERNUT HOLLOW	B4-103-6	HAN ZHIXIU		135 BUTTERNUT HOLLOW	ACTON	MA	01718
0 BUTTERNUT HOLLOW	B4-104-7	CHAKRAVARTHY RAJESH		140 BUTTERNUT HOLLOW	ACTON	MA	01718
1 BUTTERNUT HOLLOW	B4-104-8	REIFENSTEIN EDWARD C		141 BUTTERNUT HOLLOW	ACTON	MA	01718
2 BUTTERNUT HOLLOW	B4-104-9	MERRICK MARION A		16 THOREAU ROAD	ACTON	MA	01720
3 BUTTERNUT HOLLOW	B4-104-10	MAININI MARY A	C/O HOCHBERG YIGAL	143 BUTTERNUT HOLLOW	ACTON	MA	01718
4 BUTTERNUT HOLLOW	B4-104-11	AGARWAL PIYUSH + AGARWAL CHARU	C/O STOKES THERESA E TRUSTEE	144 BUTTERNUT HOLLOW	ACTON	MA	01718
5 BUTTERNUT HOLLOW	B4-104-12	HAND BARRY J	HAND STEPHANIE W	145 BUTTERNUT HL	ACTON	MA	01718
6 BUTTERNUT HOLLOW	B4-104-13	OLIVA RICHARD F		146 BUTTERNUT HOLLOW	ACTON	MA	01718
7 BUTTERNUT HOLLOW	B4-104-14	DUDLEY PATRICIA J		147 BUTTERNUT HOL.	ACTON	MA	01718
0 BUTTERNUT HOLLOW	B4-105-15	HOLMANSKY EVGENY N	HOLMANSKY ELENA M	150 BUTTERNUT HL	ACTON	MA	01718
1 BUTTERNUT HOLLOW	B4-105-16	HALLIGAN TIMOTHY DR		11638 WHITE CROSS	SAN ANTONI	O	TX 78253
2 BUTTERNUT HOLLOW	B4-105-17	MARKMAN DMITRY		152 BUTTERNUT HOLLOW	ACTON	MA	01718
3 BUTTERNUT HOLLOW	B4-105-18	BEUST BEVERLY A		153 BUTTERNUT HOLLOW	ACTON	MA	01718
4 BUTTERNUT HOLLOW	B4-105-19	DYBWAD JENS P	CORNELIA E	97 WALDEN POND DR	NASHUA	NH	03064
5 SPLIT ROCK DR	B4-106-20	GORDON GEORGE E	GORDON AMY S	165 SPLIT ROCK DR	ACTON	MA	01718
4 SPLIT ROCK DR	B4-106-21	DAVIS BETH S		164 SPLIT ROCK DR	ACTON	MA	01718
3 SPLIT ROCK DR	B4-106-22	LANDRETH KAY MARILYNN TRUSTEE	KML REALTY TRUST	163 SPLIT ROCK DR	ACTON	MA	01718
2 SPLIT ROCK DR	B4-106-23	MALLARD BARBARA E		162 SPLIT ROCK DR	ACTON	MA	01718
0 SPLIT ROCK DR	B4-106-24	REINHARDT MICHAEL R	REINHARDT ELIZABETH S	160 SPLIT ROCK DR	ACTON	MA	01718
1 SPLIT ROCK DR	B4-106-25	ONUSKA LINDA A		161 SPLIT ROCK DR.	ACTON	MA	01718
70 SPLIT ROCK DR	B4-107-26	ZHANG XIN	YE XIANYI	170 SPLIT ROCK DR	ACTON	MA	01718
71 SPLIT ROCK DR	B4-107-27	BRIGHT WILLIAM JR	BRIGHT ANN M	171 SPLIT ROCK DR	ACTON	MA	01718
72 SPLIT ROCK DR	B4-107-28	GOBLICK CAROLYN R		172 SPLIT ROCK DRIVE	ACTON	MA	01718
73 SPLIT ROCK DR	B4-107-29	LOMBARDO RICHARD V	LOMBARDO CAROLYN J	173 SPLIT ROCK DR.	ACTON	MA	01718
74 SPLIT ROCK DR	B4-107-30	BERGER SUSAN T		174 SPLIT ROCK DR	ACTON	MA	01718
75 SPLIT ROCK DR	B4-107-31	GUSTAFSON TARA A	C/O JUELS PHILIP I + KERRIE A	175 SPLIT ROCK DR	ACTON	MA	01718
76 SPLIT ROCK DR	B4-107-32	BUKHARI ANILA S	BUKHARI MUHAMMED K	176 SPLIT ROCK DR	ACTON	MA	01718
77 SPLIT ROCK DR	B4-107-33	HERBST DIANE		177 SPLIT ROCK DR	ACTON	MA	01718
16 OLD STONEBROOK	B4-108-47	COAN ROBERT M	FRACASSO GRACE M	616 OLD STONEBROOK	ACTON	MA	01718
15 OLD STONEBROOK	B4-108-48	RHEAUME MICHAEL J		615 OLD STONEBROOK	ACTON	MA	01718
14 OLD STONEBROOK	B4-108-49	ANDERSEN B SCOTT	PETERS SANDRA K	614 OLD STONEBROOK	ACTON	MA	01718
13 OLD STONEBROOK	B4-108-50	ROSEN ANDREW J		613 OLD STONEBROOK	ACTON	MA	01718
12 OLD STONEBROOK	B4-108-51	CENTRELLA PAOLO A	NASUTI CATHERINE	612 OLD STONEBROOK	ACTON	MA	01718
11 OLD STONEBROOK	B4-108-52	LAFOLLETTE PHILIP A	GEER MARY ELLEN	611 OLD STONEBROOK	ACTON	MA	01718
67 PHEASANT HILL	B4-109-53	WETZELL ROLF J + GERALDINE H TRU	STE C/O WOLF DAVID + JENNIFER	667 PHEASANT HILL	ACTON	MA	01718
65 PHEASANT HILL	B4-109-54	BLOOM STEVEN B	BLOOM TINA Y	665 PHEASANT HILL	ACTON	MA	01718
68 PHEASANT HILL	B4-109-55	TANG JINJIE		668 PHEASANT HILL	ACTON	MA	01720
63 PHEASANT HILL	B4-109-56	MORRISON PRISCILLA A	RODRIGUEZ DEANNA	663 PHEASANT HILL	ACTON	MA	01718

an McMullen
sistant Assessor

Locus: 5-19 NAGOG PK
Parcel: D4-7-2

cation	Parcel ID	Owner	Co-Owner	Mailing Address	City	ST	Zip
1 PHEASANT HILL	B4-109-57	CHEUNG ROBIN		664 PHEASANT HILL	ACTON	MA	01718
2 PHEASANT HILL	B4-109-58	PHILLIPS NATHAN D		229 FULLER STREET	NEWTON	MA	02465
1 PHEASANT HILL	B4-109-59	KONNIKOVA YEVGENYA		661 PHEASANT HILL	ACTON	MA	01718
3 PHEASANT HILL	B4-110-60	CROMPTON ELLEN M		648 PHEASANT HILL	ACTON	MA	01718
7 PHEASANT HILL	B4-110-61	ROSCHMONT CAROL J		647 PHEASANT HILL	ACTON	MA	01718
6 PHEASANT HILL	B4-110-62	MINTZ LEON	MINTZ RITA	646 PHEASANT HILL	ACTON	MA	01718
5 PHEASANT HILL	B4-110-63	ABRAMSON CLAUDIA G		645 PHEASANT HILL	ACTON	MA	01718
4 PHEASANT HILL	B4-110-64	BRZOSKOWSKI RYSZARD	BRZOSKOWSKI MARIA J	644 PHEASANT HILL	ACTON	MA	01718
3 PHEASANT HILL	B4-110-65	ANGELL WILLIAM H	ANGELL DEANNE G	P.O. BOX 210	NEW ELLENT	ON	S(29809-0
2 PHEASANT HILL	B4-110-66	FROLICK JAY H	FROLICK ROSALIE S	642 PHEASANT HILL	ACTON	MA	01718
1 PHEASANT HILL	B4-110-67	KOEHLER CHARLES	KOEHLER KAREN L	641 PHEASANT HILL	ACTON	MA	01718
5 PHEASANT HILL	B4-111-68	GRIESENBECK DONNA K	EDWARDS CHRISTOPHER G	625 PHEASANT HILL	ACTON	MA	01718
4 PHEASANT HILL	B4-111-69	DOWDY DARLENE M		624 PHEASANT HILL	ACTON	MA	01718
3 PHEASANT HILL	B4-111-70	COTE TIMOTHY E	KATZ-COTE HEATHER M	623 PHEASANT HILL	ACTON	MA	01720
2 PHEASANT HILL	B4-111-71	MOSS CAROLINE		622 PHEASANT HILL	ACTON	MA	01718
1 PHEASANT HILL	B4-111-72	BOGYEVSKIY DMITRIY	GORELIKOVA TATYANA	621 PHEASANT HILL	ACTON	MA	01718
7 OLD STONEBROOK	B4-112-73	WATKINS MICHAEL D	WATKINS KAREN J (TALLARIDA)	607 OLD STONEBROOK	ACTON	MA	01720
5 PHEASANT HILL	B4-112-74	SOLON MARGARET D		605 PHEASANT HILL	ACTON	MA	01718
6 OLD STONEBROOK	B4-112-75	MISHRA KAVEESH		606 OLD STONEBROOK	ACTON	MA	01718
4 OLD STONEBROOK	B4-112-76	ZISCH WALDEMAR C		102 KRISTEN DRIVE EXTENSI	CHELMSFORD	MA	01824
3 OLD STONEBROOK	B4-112-77	LIU JING	ZHENG GULIAN	603 OLD STONEBROOK	ACTON	MA	01720
2 OLD STONEBROOK	B4-112-78	QUIST YVONNE	QUIST THEODORE ET AL	602 OLD STONEBROOK	ACTON	MA	01718
1 OLD STONEBROOK	B4-112-79	BENOWITZ MARTIN	PATRICIA	601 OLD STONEBROOK	ACTON	MA	01718
1 OLD STONEBROOK	B4-114-80	SCHILLING DONNA E		541 OLD STONEBROOK	ACTON	MA	01718
2 OLD STONEBROOK	B4-114-81	SIOTIA SANJEEV		83 DEERFOOT RD	SOUTHBOROU	GH	M. 01772-1
3 OLD STONEBROOK	B4-114-82	DESMOND ROBERT J	LORRAINE M	BOX 1593	NO FALMOUT	H	MA 02556
4 GREAT ELM WY	B4-114-83	LALL SANJAY KUMAR	TYAGI MANISHA S	544 GREAT ELM WY	ACTON	MA	01720
5 GREAT ELM WY	B4-114-84	LUCY DORN		545 GREAT ELM WY	ACTON	MA	01720
6 GREAT ELM WY	B4-114-85	TIMLEGE CHARLOTTE H	TIMLEGE EDWARD C	546 GREAT ELM WAY	ACTON	MA	01718
7 GREAT ELM WY	B4-114-86	AMSTUTZ GALEN D	AMSTUTZ MARY E	547 GREAT ELM WY	ACTON	MA	01718
8 GREAT ELM WY	B4-114-87	FARIA FRANCISCO I	ANA C	548 GREAT ELM WAY	ACTON	MA	01718
9 GREAT ELM WY	B4-114-88	SHEN JANIE	SUAREZ XAVIER VELASCO	549 GREAT ELM WY	ACTON	MA	01718
39 OLD STONEBROOK	B4-115-89	TAROLA DANIEL P	TAROLA FAINA V	539 OLD STONEBROOK	ACTON	MA	01720
38 OLD STONEBROOK	B4-115-90	VAN MOURIK MARY DM		538 OLD STONEBROOK	ACTON	MA	01718
37 OLD STONEBROOK	B4-115-91	KLEIN DANIEL S	SHELLEY KASSMAN	537 OLD STONEBROOK	ACTON	MA	01718
36 OLD STONEBROOK	B4-115-92	ZHURAVLEV PAVEL	ZHURAVLOVA IRYNA	536 OLD STONEBROOK	ACTON	MA	01720
35 OLD STONEBROOK	B4-115-93	KUBIK GERALD H	KUBIK KAREN E	535 OLD STONEBROOK	ACTON	MA	01718
34 OLD STONEBROOK	B4-115-94	ADELMAN EDWARD H	ADELMAN MICHELE	534 OLD STONEBROOK	ACTON	MA	01718
33 OLD STONEBROOK	B4-115-95	COVEY KAREN		533 OLD STONEBROOK	ACTON	MA	01718
32 OLD STONEBROOK	B4-115-96	JOSEPH ALENCHERY LIZA		532 OLD STONEBROOK	ACTON	MA	01720
31 OLD STONEBROOK	B4-115-97	LOPES SALVATORE T	LOPES HEDY S	531 OLD STONEBROOK	ACTON	MA	01718

an McMullen
sistant Assessor

Locus: 5-19 NAGOG PK
Parcel: D4-7-2

cation	Parcel ID	Owner	Co-Owner	Mailing Address	City	ST	Zip
3 TUMBLING HAWK	B4-116-99	SANCETTA SCOTT R	TATTELMAN SHERYL	518 TUMBLING HAWK	ACTON	MA	01718
7 TUMBLING HAWK	B4-116-100	KINNIBURGH DAVID		517 TUMBLING HAWK	ACTON	MA	01718
6 TUMBLING HAWK	B4-116-101	GILFIX DAVID J	GILFIX SHARYN B	516 TUMBLING HAWK	ACTON	MA	01718
5 TUMBLING HAWK	B4-116-102	SUN JIANHUA	QUI SHUMEL	515 TUMBLING HAWK	ACTON	MA	01718
4 TUMBLING HAWK	B4-116-103	KVASOV ALEXEI G	TERENTYEVA OLGA Y	514 TUMBLING HAWK	ACTON	MA	01720
3 TUMBLING HAWK	B4-116-104	TAMARCHENKO JOSEPH	TAMARCHENKO INNA	513 TUMBLING HAWK	ACTON	MA	01718
2 TUMBLING HAWK	B4-116-105	RONG BING LAN		512 TUMBLING HAWK	ACTON	MA	01718
1 TUMBLING HAWK	B4-116-106	DE LUNA RENATO M		511 TUMBLING HAWK	ACTON	MA	01718
7 GREAT ELM WY	B4-117-107	HARDING MARK E	HARDING SUZANNE J	577 GREAT ELM WY	ACTON	MA	01718
6 GREAT ELM WY	B4-117-108	LEVIN ISAAC	LEVIN NATASHA	576 GREAT ELM WY	ACTON	MA	01718
5 GREAT ELM WY	B4-117-109	BEAN BARBARA A		575 GREAT ELM WAY	ACTON	MA	01718
4 GREAT ELM WY	B4-117-110	CHUNG JEESEONG		1290 TIPPENS WAY	FLOSOM	CA	95630
3 GREAT ELM WY	B4-117-111	IAFRATE ANNETTE		573 GREAT ELM WAY	ACTON	MA	01718
2 GREAT ELM WY	B4-117-112	FOELLER CARL W JR		572 GREAT ELM WY	ACTON	MA	01718
1 GREAT ELM WY	B4-117-113	SHAH MAHULKUMAR	SHAH RUPA	25925 SPRING FARM CIRCLE	CHANTILLY	VA	20152
8 GREAT ELM WY	B4-118-114	GILBERTI DONALD R		14 COOLIDGE DRIVE	ACTON	MA	01720
9 GREAT ELM WY	B4-118-115	DANIELLO SARAH D		559 GREAT ELM WY	ACTON	MA	01718
1 GREAT ELM WY	B4-118-116	GUPTA BEENU	GUPTA SANJAY	551 GREAT ELM WY	ACTON	MA	01720
2 GREAT ELM WY	B4-118-117	ZELTSER DIANA		552 GREAT ELM WY	ACTON	MA	01720
3 GREAT ELM WY	B4-118-118	WHITE BILLY M	PATRICIA P	3365 HAZELWOOD DR	ATLANTA	GA	30311
4 GREAT ELM WY	B4-118-119	YACOUBY RAY S	YACOUBY BARBARA S	554 GREAT ELM WY	ACTON	MA	01718
5 GREAT ELM WY	B4-118-120	OCONNOR CHRISTEN M		555 GREAT ELM WY	ACTON	MA	01718
6 GREAT ELM WY	B4-118-121	RUTMAN GRIGORY	RUTMAN IRINA	556 GREAT ELM WY	ACTON	MA	01720
7 GREAT ELM WY	B4-118-122	NAUTIYAL ATUL		23 DAVIS RD	ACTON	MA	01720
8 GREAT ELM WY	B4-119-123	GRIFFIN THOMAS W	GRIFFIN CATHY LAVOIE	598 GREAT ELM WY	ACTON	MA	01720
9 GREAT ELM WY	B4-119-124	FINN NOREEN D		599 GREAT ELM WY	ACTON	MA	01718
4 PINE CONE STRAND	B4-119-125	QUINN JOHN W ET AL	ABRAHAM ROBERT W+KRISTEN J	81 PLAINFIELD RD	CONCORD	MA	01742
3 PINE CONE STRAND	B4-119-126	DEOLIVEIRA GESIEL G	D OLIVEIRA WALMIRA	593 PINE CONE STRAND	ACTON	MA	01718
2 PINE CONE STRAND	B4-119-127	SATHAYE YASHODHAN	JAMBHEKAR KSHAMA	592 PINE CONE STRAND	ACTON	MA	01718
1 PINE CONE STRAND	B4-119-128	BENDER II C ROBERT		591 PINE CONE STRAND	ACTON	MA	01718
0 PINE CONE STRAND	B4-119-129	LIU CHENG	WANG JINGYANG	590 PINE CONE STRAND	ACTON	MA	01718
5 GREAT ELM WY	B4-119-130	VILLEGAS DIANA L		595 GREAT ELM WAY	ACTON	MA	01718
6 GREAT ELM WY	B4-119-131	HORTON RICHARD J	LIU SHITAO	596 GREAT ELM WY	ACTON	MA	01718
7 GREAT ELM WY	B4-119-132	ZEMLYANSKY NATALY		597 GREAT ELM WY	ACTON	MA	01718
22 TUMBLING HAWK	B4-120-133	CAOUETTE FRANCES S		522 TUMBLING HAWK	ACTON	MA	01718
23 TUMBLING HAWK	B4-120-134	DUFOUR JEAN-LUC	LETENDRE SANDRINE	409 FOX DEN LANE	MILLERSVIL	LE	MD 21108
24 TUMBLING HAWK	B4-120-135	BAGLIO JO AN &	CHARLES F	524 TUMBLING HAWK	ACTON	MA	01718
25 TUMBLING HAWK	B4-120-136	BLASI MICHAEL C	BLASI ZUZKA V	525 TUMBLING HAWK	ACTON	MA	01718
26 TUMBLING HAWK	B4-120-137	KRISHNASWAMY SUNEEL	SUNEEL SOWMYA	523 ACORN PARK DR	ACTON	MA	01720
20 BANKSIDE HOLLOW	B4-120-138	AN HONG	ZHANG XIANGWEI	520 BANKSIDE HOLLOW	ACTON	MA	01718
21 BANKSIDE HOLLOW	B4-120-139	ZHANG YONG	LI WEN	521 BANKSIDE HOLLOW	ACTON	MA	01718

an McMullen
sistant Assessor

Locus: 5-19 NAGOG PK
Parcel: D4-7-2

cation	Parcel ID	Owner	Co-Owner	Mailing Address	City	ST	Zip
7 BANKSIDE HOLLOW	B4-120-140	BIGGS JOYCE C		527 BANKSIDE HOLLOW	ACTON	MA	01718
8 GREAT ELM WY	B4-120-141	WOLFF WENDY F	C/O SANDBERG JENNIE S	528 GREAT ELM WAY	ACTON	MA	01718
9 GREAT ELM WY	B4-120-142	YU HAINING	YANG YANG	529 GREAT ELM WY	ACTON	MA	01720
4 TUMBLING HAWK	B4-121-143	LEVIN OLEG	CHICHEVA TATYANA	504 TUMBLING HAWK	ACTON	MA	01720
5 TUMBLING HAWK	B4-121-144	SCUTRO ROY W		505 TUMBLING HAWK	ACTON	MA	01718
1 TUMBLING HAWK	B4-121-145	ABRAMS IRWIN B & GER		501 TUMBLING HAWK	ACTON	MA	01718
2 TUMBLING HAWK	B4-121-146	HU YONGHAN	CAI SUWEN	502 TUMBLING HAWK	ACTON	MA	01720
3 TUMBLING HAWK	B4-121-147	COONEY WILLIAM J III TRUSTEE	POWER DEBORAH A TRUSTEE	POCO ACTON REALTY TRUST	9 CARLISLE	MA	01741
6 BANKSIDE HOLLOW	B4-121-148	PUTNAM ROBERT		506 BANKSIDE HOLLOW	ACTON	MA	01718
7 BANKSIDE HOLLOW	B4-121-149	ONEIL ELIZABETH , COUGHLIN CAROL	INE COUGHLIN CHRISTOPER, COUGHLIN SEAN	507 BANKSIDE HOLLOW	ACTON	MA	01718
8 PINE CONE STRAND	B4-122-150	OLIVEIRA CLEBER M		248 PINE CONE STRAND	ACTON	MA	01720
9 PINE CONE STRAND	B4-122-151	GILBERT A BETHEL		249 PINE CONE STRND	ACTON	MA	01718
0 OLD BEAVERBROOK	B4-122-152	ORMSBY SHIRLEY A		240 OLD BEAVERBROOK	ACTON	MA	01718
1 OLD BEAVERBROOK	B4-122-153	SUMMERFELT ELGIN H	SUMMERFELT LORRAINE S	241 OLD BEAVERBROOK	ACTON	MA	01718
2 OLD BEAVERBROOK	B4-122-154	FLEMING H MARGO		242 OLD BEAVERBROOK ROAD	ACTON	MA	01718
3 PINE CONE STRAND	B4-122-155	LANDERS JOHN L		243 PINE CONE STRAND	ACTON	MA	01718
4 OLD BEAVERBROOK	B4-122-156	YERSHOV ALEXANDER	YERSHOV IRINA	244 OLD BEAVERBROOK ROAD	ACTON	MA	01718
5 PINE CONE STRAND	B4-122-157	SWEENEY MICHAEL G		245 PINE CONE STRAND	ACTON	MA	01720
6 PINE CONE STRAND	B4-122-158	CAO TIELIANG + LIANG HUIYING	C/O YEE JANICE	246 PINE CONE STRAND	ACTON	MA	01718
7 PINE CONE STRAND	B4-122-159	TOMPKINS DAVID O & V		247 PINE CONE STRND	ACTON	MA	01718
1 OLD BEAVERBROOK	B4-123-160	ALEXANDER STEPHEN	EDYTHE	1255 CHERRY TREE LANE	ANNAPOLIS	MD	21403
0 OLD BEAVERBROOK	B4-123-161	XU HONG	SUN YING	230 OLD BEAVERBROOK	ACTON	MA	01718
9 BROWN BEAR CRSG	B4-123-162	PRASAD DEVENDRA	PRASAD REETA	239 BROWN BEAR CRSG	ACTON	MA	01718
8 BROWN BEAR CRSG	B4-123-163	LABOSSIERE LISBETH		238 BROWN BEAR CRSG	ACTON	MA	01718
7 BROWN BEAR CRSG	B4-123-164	SHEN MINHUI	GAO WEI	237 BROWN BEAR CRSG	ACTON	MA	01718
6 BROWN BEAR CRSG	B4-123-165	PATHAK SANDEEP M	PATHAK SMITA S	236 BROWN BEAR CRSG	ACTON	MA	01718
5 BROWN BEAR CRSG	B4-123-166	HALL CHARLES W	HALL MONICA L	235 BROWN BEAR CRSG	ACTON	MA	01718
4 BROWN BEAR CRSG	B4-123-167	YUAN WEI	WANG CHEN	234 BROWN BEAR CRSG	ACTON	MA	01720
3 OLD BEAVERBROOK	B4-123-168	PASSMAN SHIRLEY L	FURNACE PAMELA MAE	233 OLD BEAVERBROOK	ACTON	MA	01718
2 OLD BEAVERBROOK	B4-123-169	RAFUSE PAUL E	MARY ANN	24 JACKSON DR	ACTON	MA	01720
6 BANKSIDE HOLLOW	B4-124-170	KUMPU RHONDA W		226 BANKSIDE HOLLOW	ACTON	MA	01718
5 BANKSIDE HOLLOW	B4-124-171	SAVEL NANCY E		225 BANKSIDE HOLLOW	ACTON	MA	01718
0 OLD BEAVERBROOK	B4-124-172	BROWN ARTHUR	LI GUANGYI	220 OLD BEAVERBROOK	ACTON	MA	01720
1 OLD BEAVERBROOK	B4-124-173	SHETTY JAYRAM T	SHETTY SHASHI	221 OLD BEAVERBROOK	ACTON	MA	01720
2 OLD BEAVERBROOK	B4-124-174	THANDAPANI SRINIVASAN	SRINIVASAN REVATHY	222 OLD BEAVERBROOK	ACTON	MA	01720
3 OLD BEAVERBROOK	B4-124-175	BECKMAN I WARREN		223 OLD BEAVERBROOK	ACTON	MA	01718
4 OLD BEAVERBROOK	B4-124-176	COATES TABOR W		224 OLD BEAVERBROOK	ACTON	MA	01718
9 BANKSIDE HOLLOW	B4-124-177	SASSON MIGUEL	DE FIGUEIREDO FERNANDA L	229 BANKSIDE HOLLOW	ACTON	MA	01718
8 BANKSIDE HOLLOW	B4-124-178	HODENPEL HUMPHREY J	HODENPEL SYLVIA Y	228 BANKSIDE HOLLOW	ACTON	MA	01718
7 BANKSIDE HOLLOW	B4-124-179	ANANTHANARANYANAN BHUVAN	BHUVAN PREETI R	227 BANKSIDE HOLLOW	ACTON	MA	01718
0 MEADOWS EDGE	B4-125-180	SHAKIR HASHIM	SHAKIR NAFISA	210 MEADOWS EDGE	ACTON	MA	01718

an McMullen
sistant Assessor

Locus: 5-19 NAGOG PK
Parcel: D4-7-2

cation	Parcel ID	Owner	Co-Owner	Mailing Address	City	ST	Zip
1 MEADOWS EDGE	B4-125-181	TAYLOR PETER B		211 MEADOWS EDGE	ACTON	MA	01718
2 MEADOWS EDGE	B4-125-182	WILSON DAVID A		212 MEADOWS EDGE	ACTON	MA	01720
3 MEADOWS EDGE	B4-125-183	WILSON JOHN E JR		213 MEADOWS EDGE	ACTON	MA	01718
4 MEADOWS EDGE	B4-125-184	PINCUMBE DAVID L	SHIELDS PAMELA J	214 MEADOWS EDGE	ACTON	MA	01718
5 MEADOWS EDGE	B4-125-185	PRASAD ARUN	HEDGE SHILPA	215 MEADOWS EDGE	ACTON	MA	01718
6 MEADOWS EDGE	B4-125-186	PELTON DONALD H	PELTON MILDRED E	216 MEADOWS EDGE	ACTON	MA	01718
7 MEADOWS EDGE	B4-125-187	HUA WEI	LI BEI	217 MEADOWS EDGE	ACTON	MA	01718
7 BROWN BEAR CRSG	B4-126-188	NAIR MAHESH K	SHETTY REKHA	257 BROWN BEAR CRSG	ACTON	MA	01718
6 BROWN BEAR CRSG	B4-126-189	LITZLER CAROL J		256 BROWN BEAR CRSG	ACTON	MA	01718
5 BROWN BEAR CRSG	B4-126-190	ATTRIDGE JOANNE M		255 BROWN BEAR CRSG	ACTON	MA	01718
4 BROWN BEAR CRSG	B4-126-191	VIITA MARIE E	C/O MARIE ELIZABETH GLYNN	413 VANDERVOORT AVE	BROOKLYN	NY	11222
3 BROWN BEAR CRSG	B4-126-192	RODGERS RICHARD M		253 BROWN BEAR CRSG	ACTON	MA	01718
2 BROWN BEAR CRSG	B4-126-193	ADELMAN HOWARD E	ADELMAN KARIN	252 BROWN BEAR CRSG	ACTON	MA	01718
1 BROWN BEAR CRSG	B4-126-194	BARBATO JAMES J + PATRICIA A	C/O MOUDGAL YOGANAND + SETLUN RAJAS	251 BROWN BEAR CRSG	ACTON	MA	01718
1 BROWN BEAR CRSG	B4-126-261	MAY BRENDA MAE TRUSTEE	ALBERT C MAY FAM REAL TR	261 BROWN BEAR CRSG	ACTON	MA	01718
2 BROWN BEAR CRSG	B4-126-262	LIU HONGBING	REN YI	262 BROWN BEAR CRSG	ACTON	MA	01718
3 BROWN BEAR CRSG	B4-126-263	DERGACHEV ALEKSEI Y	POLIAKOVA INNA V	263 BROWN BEAR CRSG	ACTON	MA	01718
4 BROWN BEAR CRSG	B4-126-264	HSIUNG PAUL	HSIUNG JOAN L	264 BROWN BEAR CRSG	ACTON	MA	01720
5 BROWN BEAR CRSG	B4-126-265	ROUGHSEDGE JOHN C	ROUGHSEDGE CHARRON A	265 BROWN BEAR CRSG	ACTON	MA	01718
6 BROWN BEAR CRSG	B4-126-266	LELIEVRE MARGARET A TRUSTEE	MARGARET A LELIEVRE REVOCABLE TRUST	266 BROWN BEAR CRSG	ACTON	MA	01720
1 MEADOWS EDGE	B4-127-195	WEST STEPHEN D	CATHERINE J CHASE	201 MEADOWS EDGE	ACTON	MA	01718
2 MEADOWS EDGE	B4-127-196	GREBERT KIMBERLY		202 MEADOWS EDGE	ACTON	MA	01720
3 MEADOWS EDGE	B4-127-197	JOHNSON DAVID C		203 MEADOWS EDGE	ACTON	MA	01718
4 MEADOWS EDGE	B4-127-198	MUIR RUTH PETTEYS, TR	C/O KEELER BARBARA	33 QUABOAG RD	ACTON	MA	01720
5 MEADOWS EDGE	B4-127-199	HATTERSLEY CAROLINE J		205 MEADOWS EDGE	ACTON	MA	01720
6 MEADOWS EDGE	B4-127-200	ENGLISH JEAN		206 MEADOWS EDGE	ACTON	MA	01718
7 MEADOWS EDGE	B4-127-201	GUERRA LUZ MARIA		207 MEADOWS EDGE	ACTON	MA	01718
71 BROWN BEAR CRSG	B4-127-271	WETZELL ROLF + GERALDINE TRUSTEE	S 271 BROWN BEAR CROSSING REALTY TRUS	271 BROWN BEAR CRSG	ACTON	MA	01720
72 BROWN BEAR CRSG	B4-127-272	MOON MYUNGJIN	MOON YOODONG	272 BROWN BEAR CRSG	ACTON	MA	01718
73 BROWN BEAR CRSG	B4-127-273	ZIEGNER ANITA		273 BROWN BEAR CRSG	ACTON	MA	01720
74 BROWN BEAR CRSG	B4-127-274	DEGUGLIELMO JOSEPH D	C/O YOUNG MATTHEW + SHERIDAN VALERY	274 BROWN BEAR CRSG	ACTON	MA	01718
75 BROWN BEAR CRSG	B4-127-275	BONAZZI DENISE M		275 BROWN BEAR CRSG	ACTON	MA	01718
81 BROWN BEAR CRSG	B4-128-281	ROEHR KAREN E		281 BROWN BEAR CRSG	ACTON	MA	01718
82 BROWN BEAR CRSG	B4-128-282	HAN LIANG		282 BROWN BEAR CRSG	ACTON	MA	01718
83 BROWN BEAR CRSG	B4-128-283	MURALIDHAR KRISHNAMURTHY	PADMANABHARAO RASHMI	283 BROWN BEAR CRSG	ACTON	MA	01720
84 BROWN BEAR CRSG	B4-128-284	MILLER CONNIE L		284 BROWN BEAR CRSG	ACTON	MA	01718
91 OLD BEAVERBROOK	B4-129-291	EPSTEIN HELEN		291 OLD BEAVERBROOK	ACTON	MA	01720
92 OLD BEAVERBROOK	B4-129-292	KWON PAULA		292 OLD BEAVERBROOK	ACTON	MA	01718
93 OLD BEAVERBROOK	B4-129-293	GROGAN GEORGE G	SHIRLEY M	293 OLD BEAVERBROOK	ACTON	MA	01718
94 OLD BEAVERBROOK	B4-129-294	SIVAPATHAM HARIPPRIYA M	RADHAKRISHNAN RAJU	294 OLD BEAVERBROOK	ACTON	MA	01718
95 OLD BEAVERBROOK	B4-129-295	DOVNAR OLGA		295 OLD BEAVERBROOK	ACTON	MA	01718

an McMullen
sistant Assessor

Locus: 5-19 NAGOG PK
Parcel: D4-7-2

cation	Parcel ID	Owner	Co-Owner	Mailing Address	City	ST	Zip
5 BROWN BEAR CRSG	B4-129-296	HEFFERNAN JANET L/E	HORVATH JENNIFER A	296 BROWN BEAR CRSG	ACTON	MA	01718
7 BROWN BEAR CRSG	B4-129-297	FARRILL JACKSON J ET		16 CAPT FORBUSH LA	ACTON	MA	01720
1 OLD BEAVERBROOK	B4-130-301	KINGMAN BRADFORD S	KINGMAN CHRISTINE M	301 OLD BEAVERBROOK	ACTON	MA	01718
2 OLD BEAVERBROOK	B4-130-302	KUO SHIHHAU		302 OLD BEAVERBROOK	ACTON	MA	01720
3 OLD BEAVERBROOK	B4-130-303	LIND ROGER S	SALLY K	303 OLD BEAVERBROOK	ACTON	MA	01718
4 OLD BEAVERBROOK	B4-130-304	BONDAR ANDREY	KRYS BELLA	304 OLD BEAVERBROOK	ACTON	MA	01718
5 OLD BEAVERBROOK	B4-130-305	BAUM TAD D	BAUM DIANE	305 OLD BEAVERBROOK	ACTON	MA	01718
6 OLD STONEBROOK	B4-130-306	ALFARO CORDELIA A		306 OLD STONEBROOK	ACTON	MA	01718
7 OLD STONEBROOK	B4-130-307	HORNER JAMES K		307 OLD STONEBROOK	ACTON	MA	01718
1 OLD BEAVERBROOK	B4-137-371	BUONO JOHN A		371 OLD BEAVERBROOK	ACTON	MA	01718
2 OLD BEAVERBROOK	B4-137-372	DIBERNARDO VINCENZO	DIBERNARDO WANDA L	372 OLD BEAVERBROOK	ACTON	MA	01720
3 OLD BEAVERBROOK	B4-137-373	LARRATT LINDA M		373 OLD BEAVERBROOK	ACTON	MA	01718
4 OLD BEAVERBROOK	B4-137-374	PAQUIN ROBERT L		374 OLD BEAVERBROOK	ACTON	MA	01718
5 OLD BEAVERBROOK	B4-137-375	GOLD MICHAEL	GOLD MARION	375 OLD BEAVERBROOK	ACTON	MA	01718
6 OLD BEAVERBROOK	B4-137-376	STAROSELSKY ILYA	KOFMAN IRINA	376 OLD BEAVERBROOK	ACTON	MA	01718
7 OLD BEAVERBROOK	B4-137-377	NORBROTHEN KENNETH J	C/O LI ZHAOQIANG + HAN JING	377 OLD BEAVERBROOK	ACTON	MA	01718
8 OLD BEAVERBROOK	B4-137-378	PILMAN MICHAEL G	PILMAN MONICA C	378 OLD BEAVERBROOK	ACTON	MA	01718
1 OLD BEAVERBROOK	B4-138-381	MANDLOI AMIT	ARCHANA BARRY	381 OLD BEAVERBROOK	ACTON	MA	01720
2 OLD BEAVERBROOK	B4-138-382	DOUVRIS WILLIAM P + CHARLENE S	C/O YOUNGSMA JUDITH L	239 AYER RD #84	LITTLETON	MA	01460
3 OLD BEAVERBROOK	B4-138-383	PODLUZHNAYA NADEZHDA O	PODLUZHNAYA VYACHESLAV	383 OLD BEAVERBROOK	ACTON	MA	01718
4 OLD BEAVERBROOK	B4-138-384	HUANG MING-CHIA	HUANG SHU-FEN	384 OLD BEAVERBROOK	ACTON	MA	01718
5 OLD BEAVERBROOK	B4-138-385	ROYCE CHRISTINE M		385 OLD BEAVERBROOK	ACTON	MA	01720
6 OLD BEAVERBROOK	B4-138-386	COSTELLO CORRINE		26 OCEAN PINES DRIVE	SAGAMORE B	EACH	02562
1 PINE CONE STRAND	B4-139-391	POLSHIN MAKSIM	POLSHINA OLENA	391 PINE CONE STRAND	ACTON	MA	01718
2 PINE CONE STRAND	B4-139-392	VEMBUSUBRAMANIAN MUTHUSAMY	VEMBUSUBRAMANIAN BALA	392 PINE CONE STRAND	ACTON	MA	01720
3 PINE CONE STRAND	B4-139-393	WILHELM SCOTT R	WILHELM CHRISTINE E	393 PINE CONE STRAND	ACTON	MA	01718
4 PINE CONE STRAND	B4-139-394	DZURAK EWA	DZURAK TOMASZ P	394 PINE CONE STRAND	ACTON	MA	01718
5 PINE CONE STRAND	B4-139-395	STELLING DANIELLE M		395 PINE CONE STRAND	ACTON	MA	01718
6 PINE CONE STRAND	B4-139-396	MAKSIMCHUK GEORGE	PHILIPPOVA JULIA	396 PINE CONE STRAND	ACTON	MA	01718
7 PINE CONE STRAND	B4-139-397	JENKINS GARY W		397 PINE CONE STRAND	ACTON	MA	01718
8 PINE CONE STRAND	B4-139-398	GAETA MARK M	GAETA JENNIFER S	398 PINE CONE STRAND	ACTON	MA	01718
1 GREAT ELM WY	B4-140-401	KRIEGER MICHAEL A		401 GREAT ELM WY	ACTON	MA	01718
2 GREAT ELM WY	B4-140-402	FERRIERO BRENDA L		402 GREAT ELM WAY	ACTON	MA	01718
3 GREAT ELM WY	B4-140-403	VISSAPRAGADA VENKATA K	VISSAPRAGADA SAILAJA	403 GREAT ELM WY	ACTON	MA	01720
4 GREAT ELM WY	B4-140-404	WOLFE CYNTHIA L		404 GREAT ELM WY	ACTON	MA	01718
05 GREAT ELM WY	B4-140-405	HSIEH CHING TZONG	HSIEH PAY-LING L	405 GREAT ELM WY	ACTON	MA	01718
06 GREAT ELM WY	B4-140-406	BADAEV YUNONA V	BADAEV SERGEY V	406 GREAT ELM WY	ACTON	MA	01718
07 GREAT ELM WY	B4-140-407	FINKEL REINHARDT MELISSA		407 GREAT ELM WY	ACTON	MA	01720
08 GREAT ELM WY	B4-140-408	PEMBERTON ANNE D		408 GREAT ELM WAY	ACTON	MA	01718
21 GREAT ELM WY	B4-142-421	CHANG QINLIN		421 GREAT ELM WY	ACTON	MA	01718
22 GREAT ELM WY	B4-142-422	AVERY SUZANNE P		422 GREAT ELM WY	ACTON	MA	01718

an McMullen
sistant Assessor

Locus: 5-19 NAGOG PK
Parcel: D4-7-2

cation	Parcel ID	Owner	Co-Owner	Mailing Address	City	ST	Zip
3 GREAT ELM WY	B4-142-423	CANTRILL JAMES E	CANTRILL BARBARA R	423 GREAT ELM WAY	ACTON	MA	01718
4 GREAT ELM WY	B4-142-424	DIAMOND STANLEY M	DIAMOND DEBORAH	424 GREAT ELM WAY	ACTON	MA	01718
5 GREAT ELM WY	B4-142-425	RAMACHANDRAN RAVI	GANGOLLI ESHA	425 GREAT ELM WY	ACTON	MA	01718
6 GREAT ELM WY	B4-142-426	HERLIHY MAURA A		426 GREAT ELM WY	ACTON	MA	01718
1 GREAT ELM WY	B4-143-431	HOLTMAN GREGORY L	HOLTMAN JEAN M	431 GREAT ELM WAY	ACTON	MA	01718
2 GREAT ELM WY	B4-143-432	KNOWLTON ROBERT	KNOWLTON JUDITH	432 GREAT ELM WY	ACTON	MA	01718
3 GREAT ELM WY	B4-143-433	JAMIESON KATHLEEN C		433 GREAT ELM WAY	ACTON	MA	01718
4 OLD STONEBROOK	B4-143-434	STEPHENSON MICHAEL L	FINN KATHLEEN	434 OLD STONEBROOK	ACTON	MA	01718
5 OLD STONEBROOK	B4-143-435	BARAN STEPHEN	BARAN BERNICE	435 OLD STONEBROOK	ACTON	MA	01718
6 OLD STONEBROOK	B4-143-436	CULLEN KERRY-JEANNE	C/O BERRY TERESA ANN + STOKES TERES	131 SUDBURY ROAD	CONCORD	MA	01742
1 GREAT ELM WY	B4-144-441	NEWMAN HOWARD B		441 GREAT ELM WY	ACTON	MA	01718
2 GREAT ELM WY	B4-144-442	HOUK SARA F		442 GREAT ELM WY	ACTON	MA	01718
3 GREAT ELM WY	B4-144-443	STUART BENJAMIN F II	C/O VENKATRAMAN SANJAY	443 GREAT ELM WAY	ACTON	MA	01718
4 OLD STONEBROOK	B4-144-444	KERNS PETER M		444 OLD STONEBROOK	ACTON	MA	01718
5 OLD STONEBROOK	B4-144-445	HERSHEY ANTOINETTE F TR	THE ANTOINETTE HERSHEY TR-1997	445 OLD STONEBROOK	ACTON	MA	01718
6 OLD STONEBROOK	B4-144-446	BABOKHOV SERGEI	BABOKHOV MMARIA	446 OLD STONEBROOK	ACTON	MA	01718

utters and owners of land directly opposite on any public or private street or way and abutters to the abutters within three hundred feet of the
operty line all as they appear on the most recent applicable tax list.

EARING NOTICES FOR ALL SPECIAL PERMITS MUST BE SENT TO THE
LANNING BOARD, TOWN HALL IN THE FOLLOWING TOWNS:

oxborough, MA 01729	Maynard, MA 01754	Concord, MA 01742	Littleton, MA 01460
arlisle, MA 01741	Stow, MA 01775	Westford, MA 01886	Sudbury, MA 01776

mberly Hoyt
ssessing Clerk
cton Assessors Office

10-Oct-07