LAST SAVED BY: JSM 12/3/2007 1:04 PM

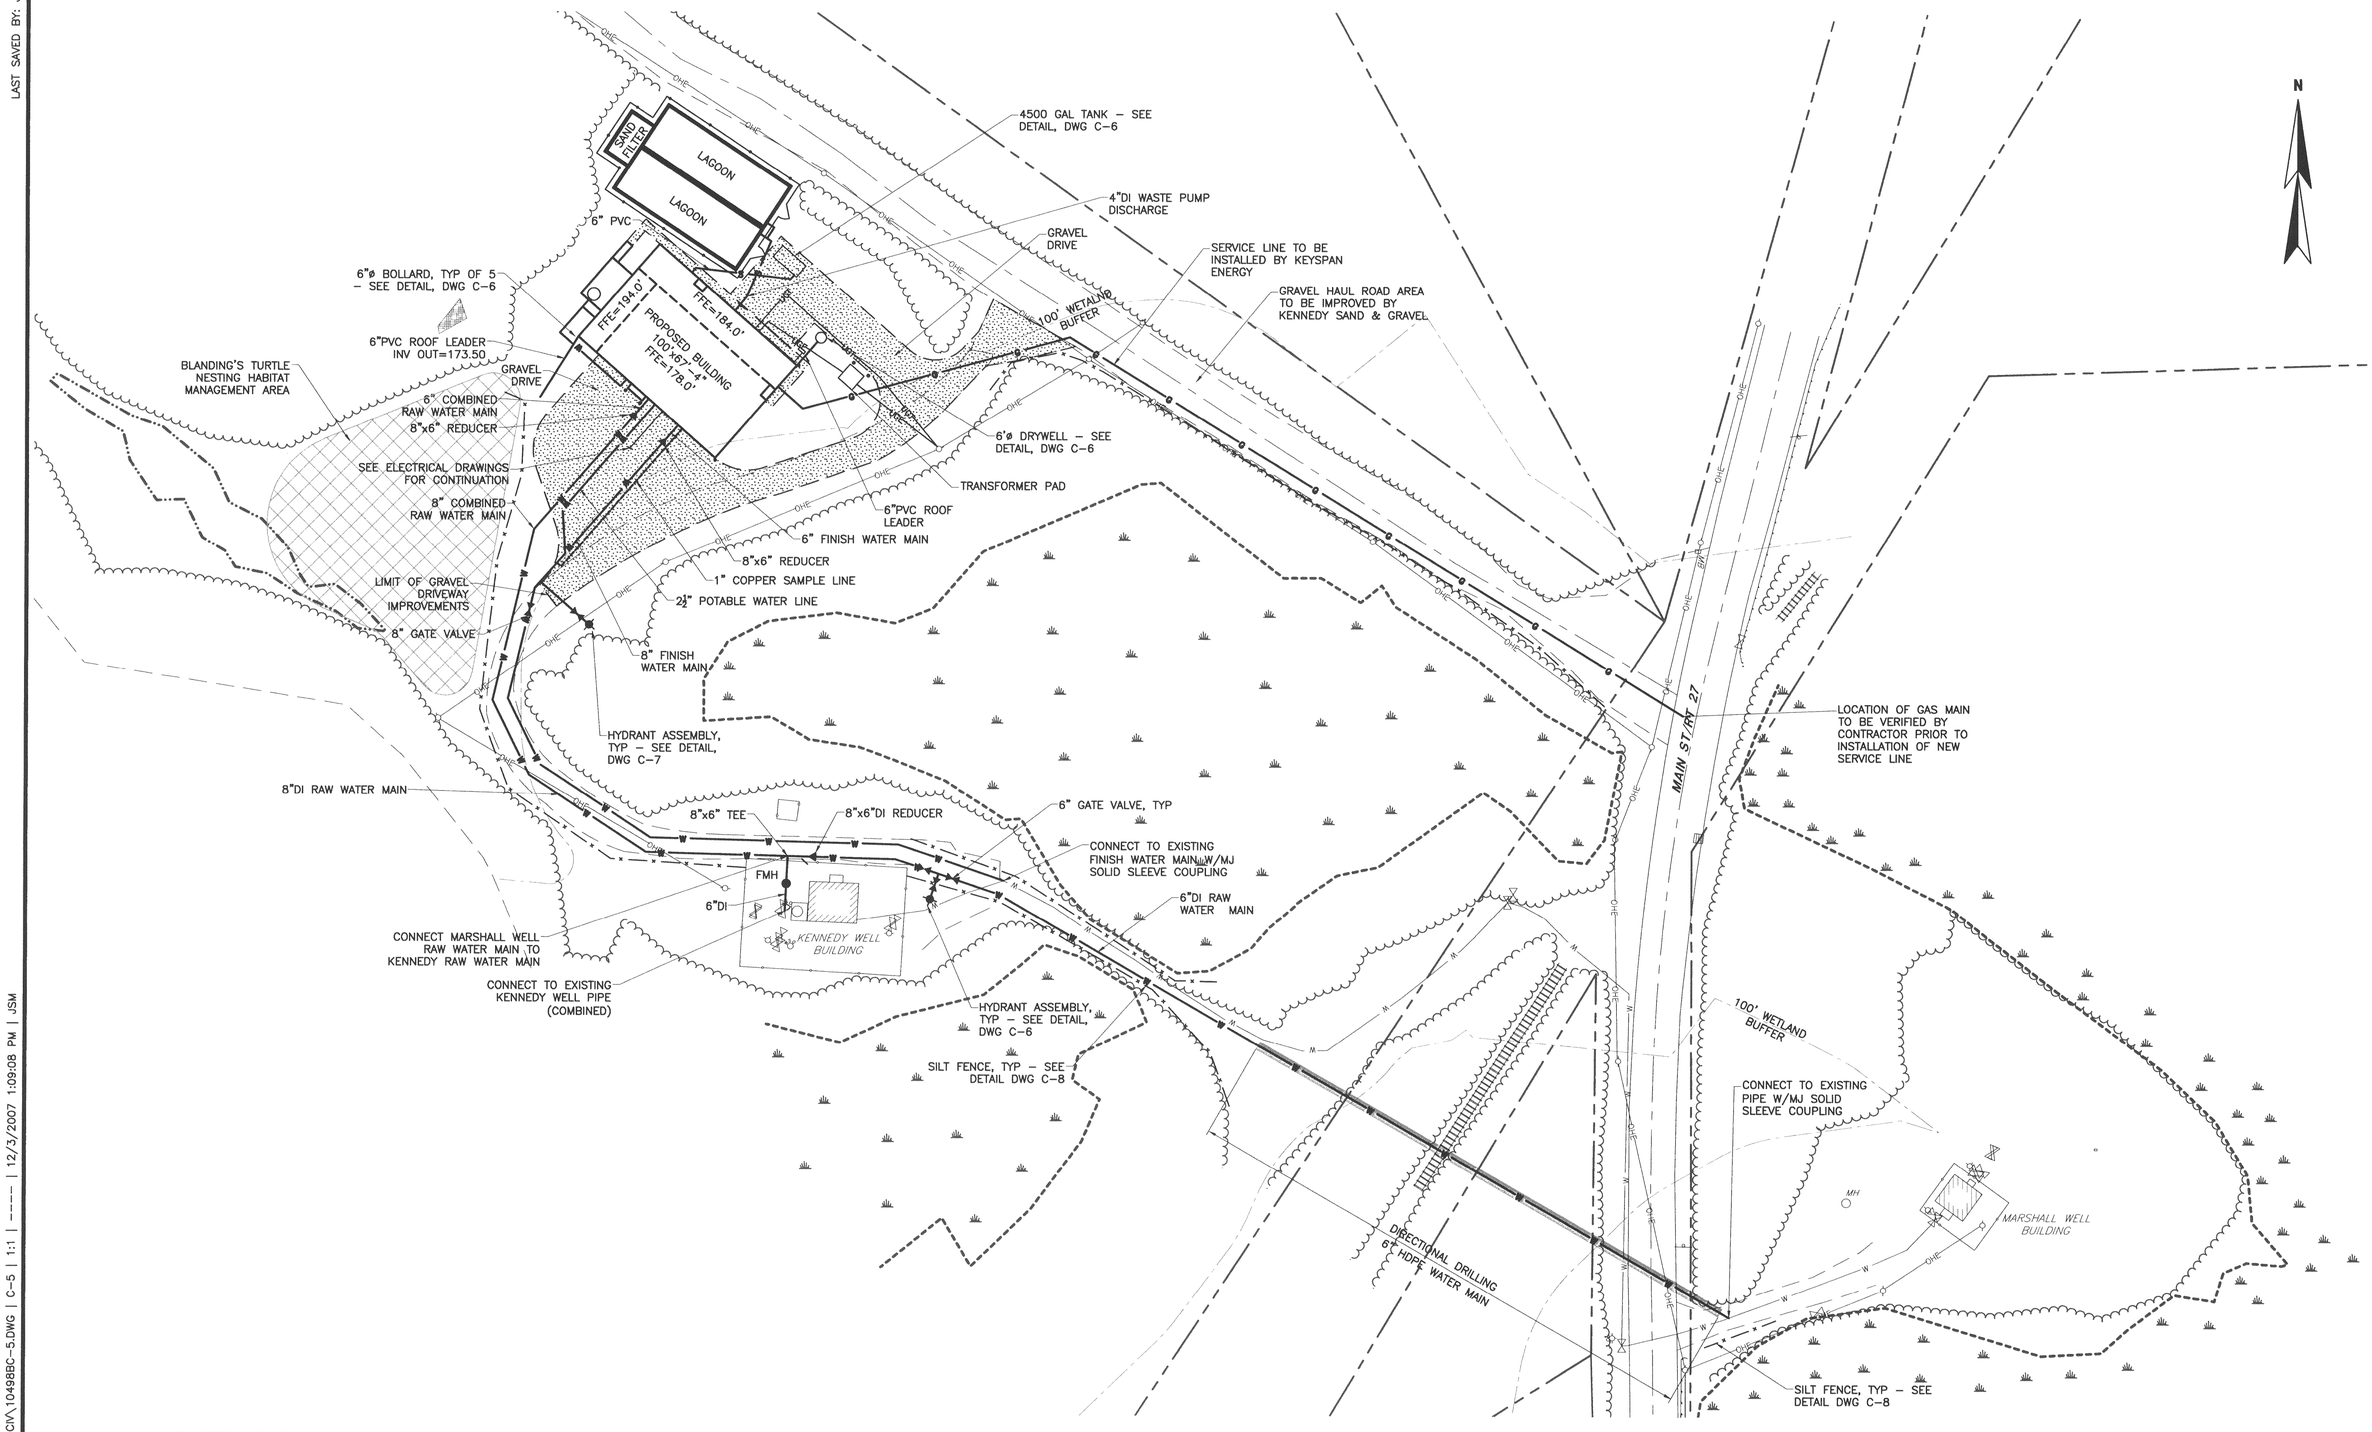

GRAPHIC SCALE

40 0 20 40 80 120

(IN FEET)
1 inch = 40 ft.

PLAN
SCALE:1"=40'

FOR PERMITTING PURPOSES ONLY

NO	REVISIONS	APP'D	DATE
1			
2			
3			
4			

PROGRESS PRINTS
ISSUED FOR REVIEW: .
ISSUED FOR BIDDING: .

DRAWN BY JSM
CHECKED BY .
DATE .
APPROVED BY .
DATE .
BOOK NO. .
PROJECT NO. 10498B
SCALE .

Wright-Pierce
Offices throughout New England
www.wright-pierce.com

ACTON WATER DISTRICT
ACTON, MASSACHUSETTS
KENNEDY & MARSHALL WELLS
WATER TREATMENT PLANT

PROPOSED SITE AND UTILITIES PLAN

DWG C-3

G:\DWGS\10498B\CIVIL\10498BC-5.DWG | C-5 | 1:1 | ----- | 12/3/2007 1:09:08 PM | JSM