CENTRAL STREET

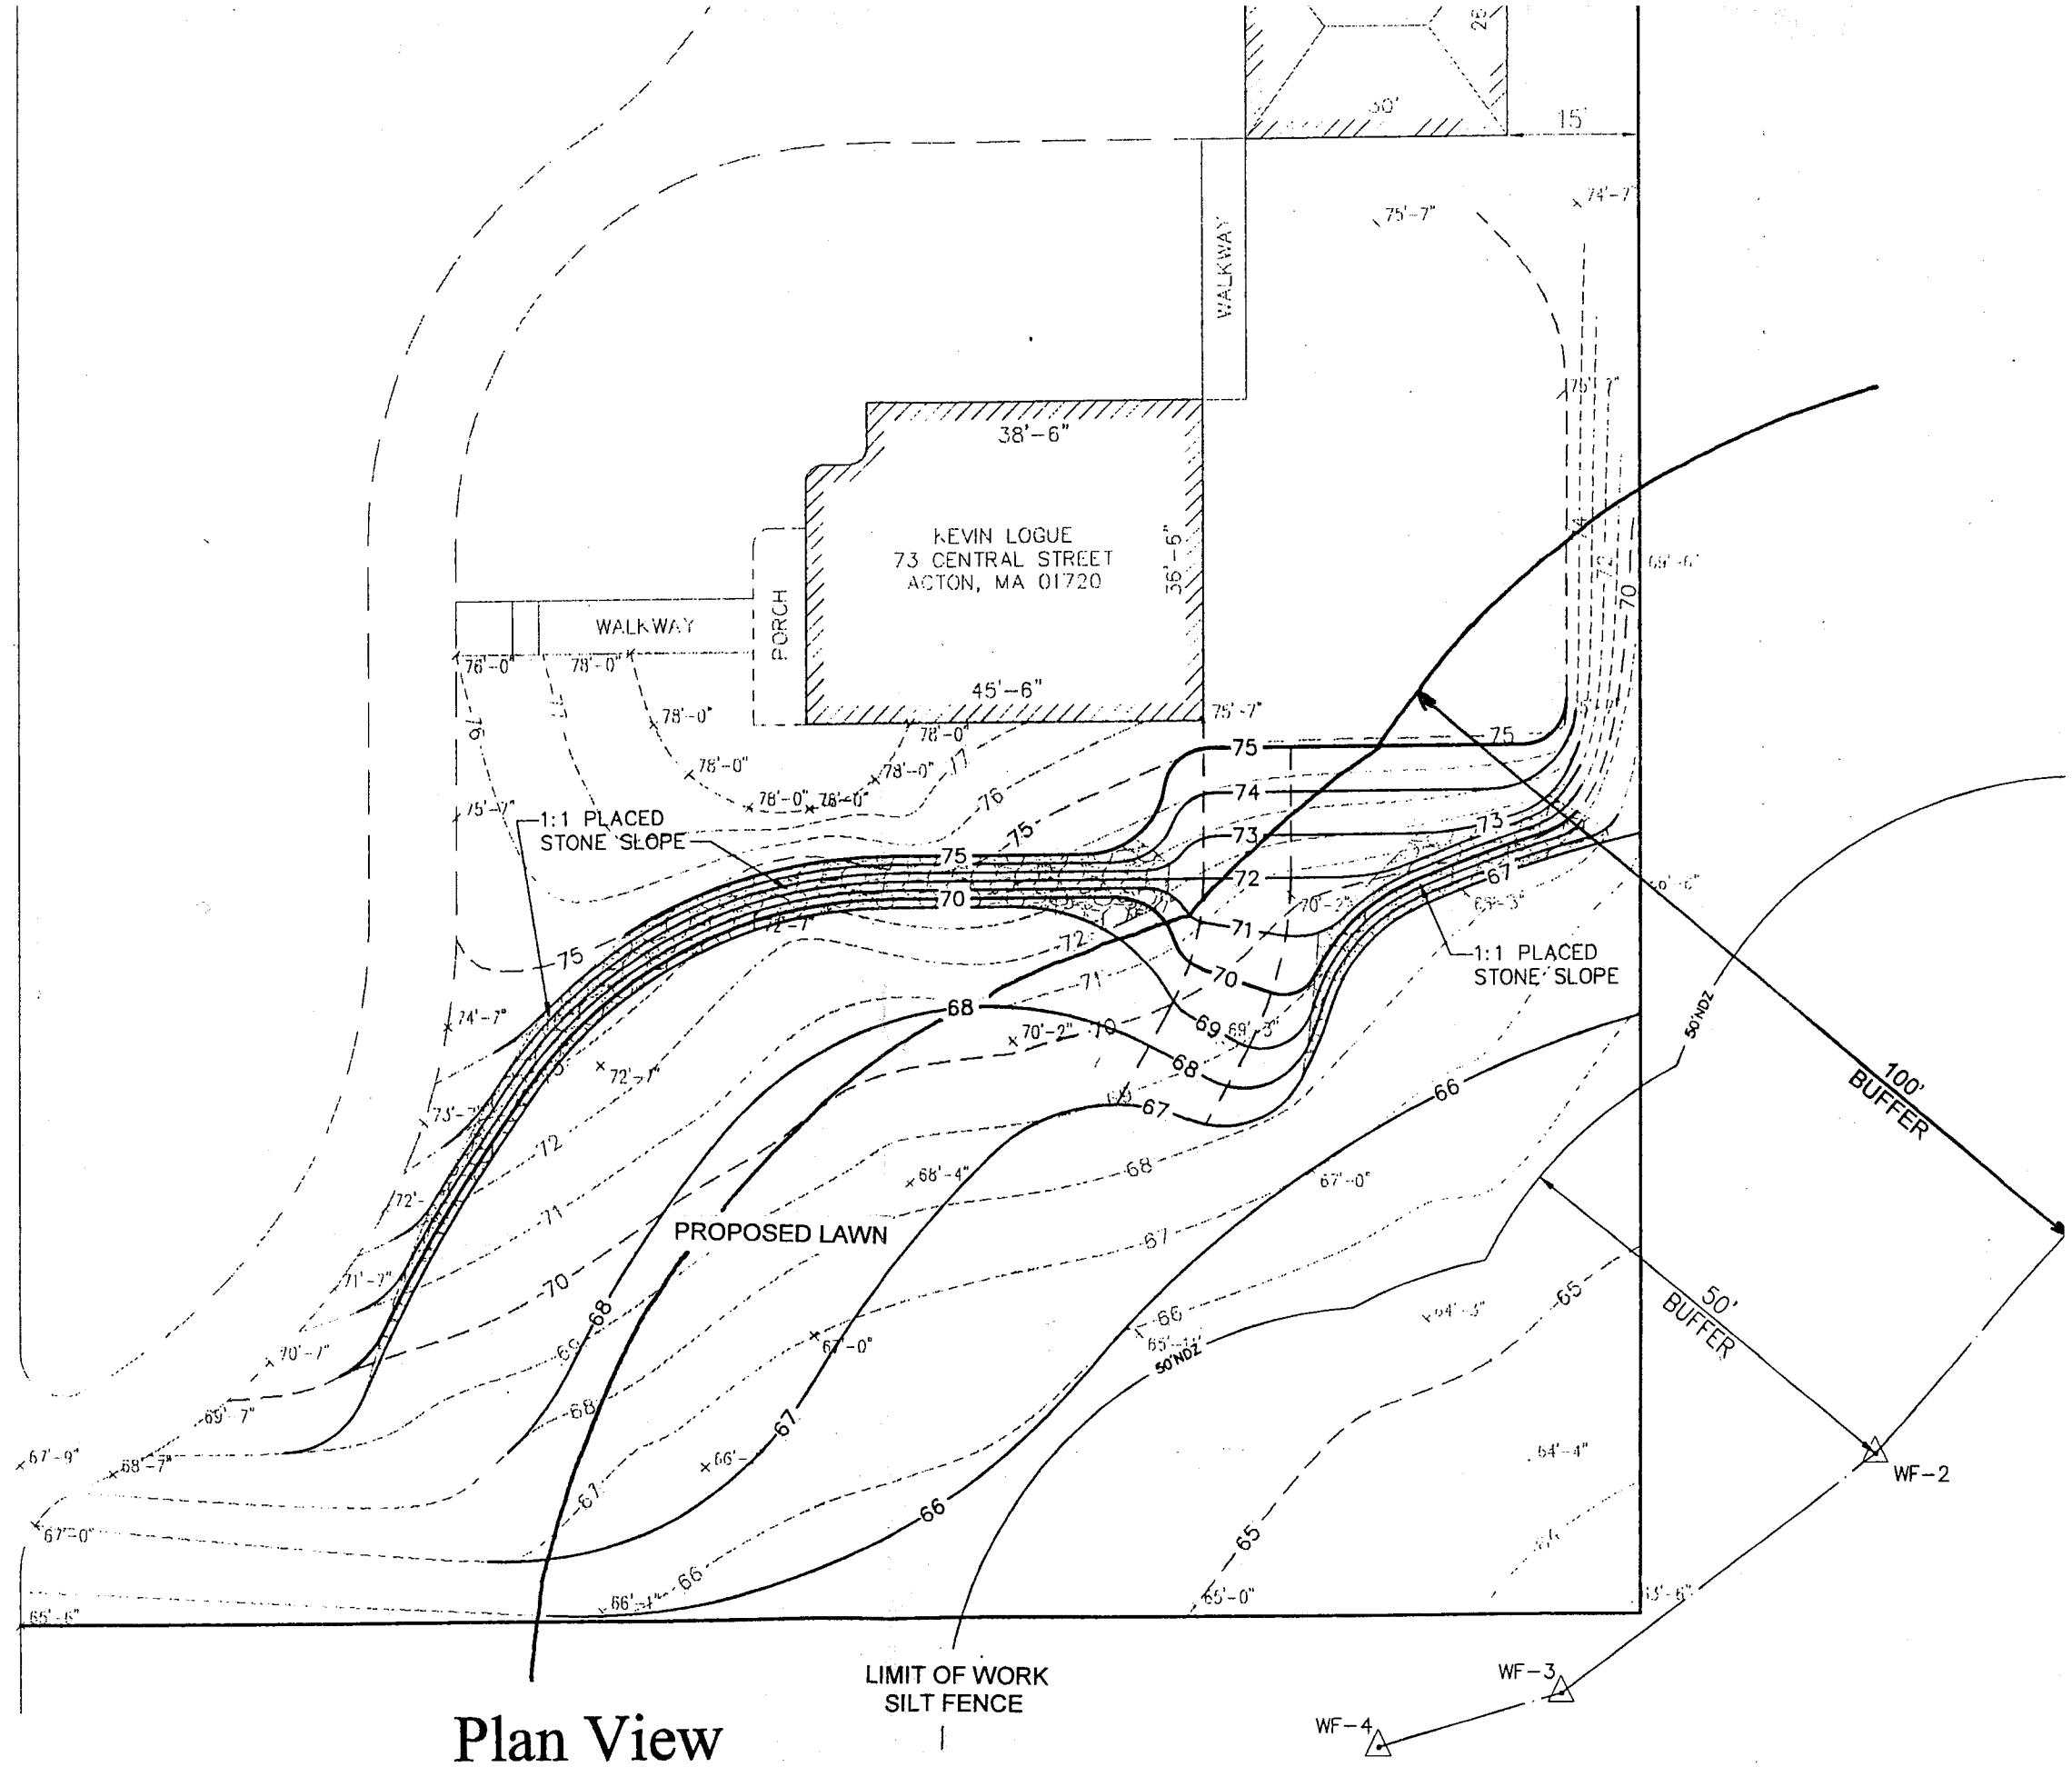

0 20 40

SCALE IN FEET

Plan View