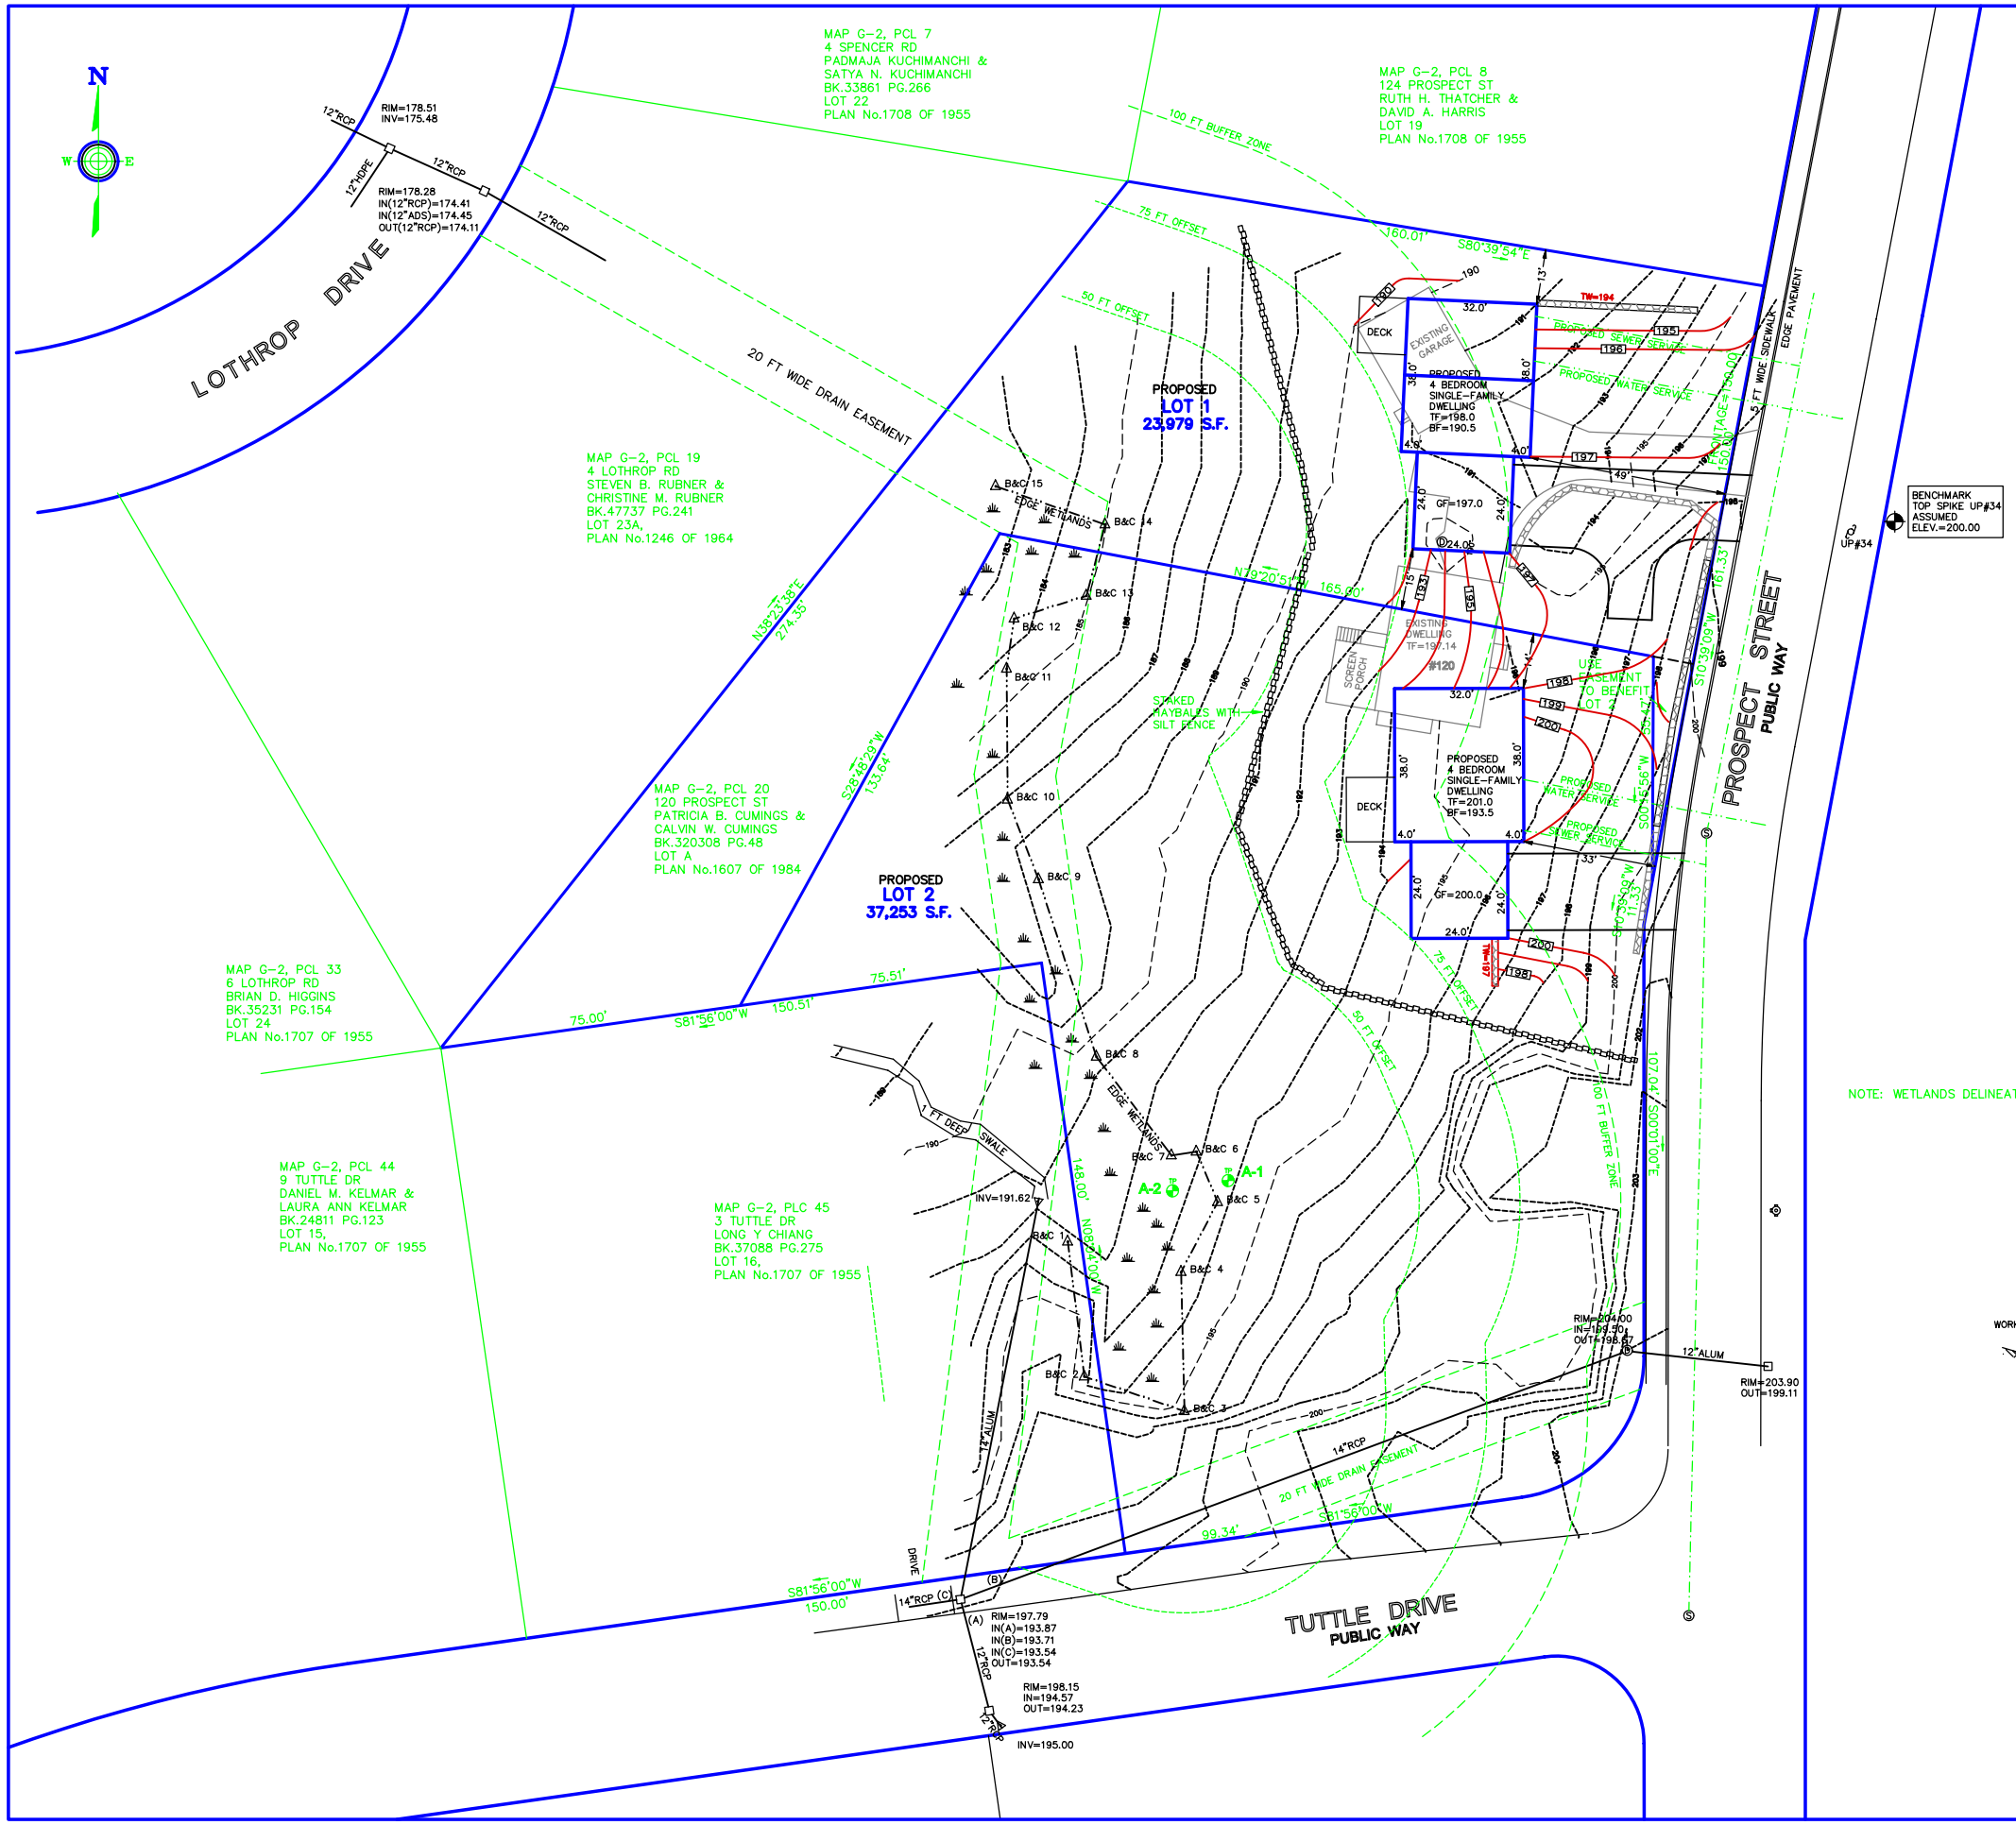

NOTE: WETLANDS DELINEATED BY B&C ASSOCIATES, INC ON APRIL 22, 2008

SILT FENCE W/HAYBALE DETAIL

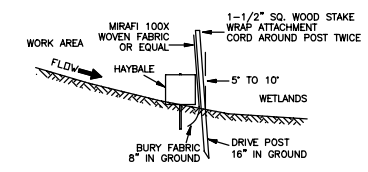

HAYBALE DIKE DETAIL

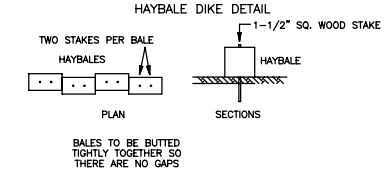

NOTICE OF INTENT PLAN
120 PROSPECT STREET
ACTON MASSACHUSETTS

OWNERS: PATRICIA B. CUMINGS & CALVIN W. CUMINGS
120 PROSPECT ST, ACTON MA 01720

APPLICANT: WESTCHESTER CORP
SUITE 304, 411 MASS AVE, ACTON MA 01720

SCALE: 1"=20 FT DATE: MAY 7 2008

R.WILSON & ASSOCIATES,INC.
LAND SURVEYORS AND CIVIL ENGINEERS
312 GREAT ROAD P.O.BOX 236 LITTLETON, MA 01460
PHONE: 978-486-0203 FAX: 978-486-0644

FILE NO. 1524 1524-NOI.DWG

No.	REVISIONS DESCRIPTION	DATE

SHEET NO. 1 OF 1 SHEETS