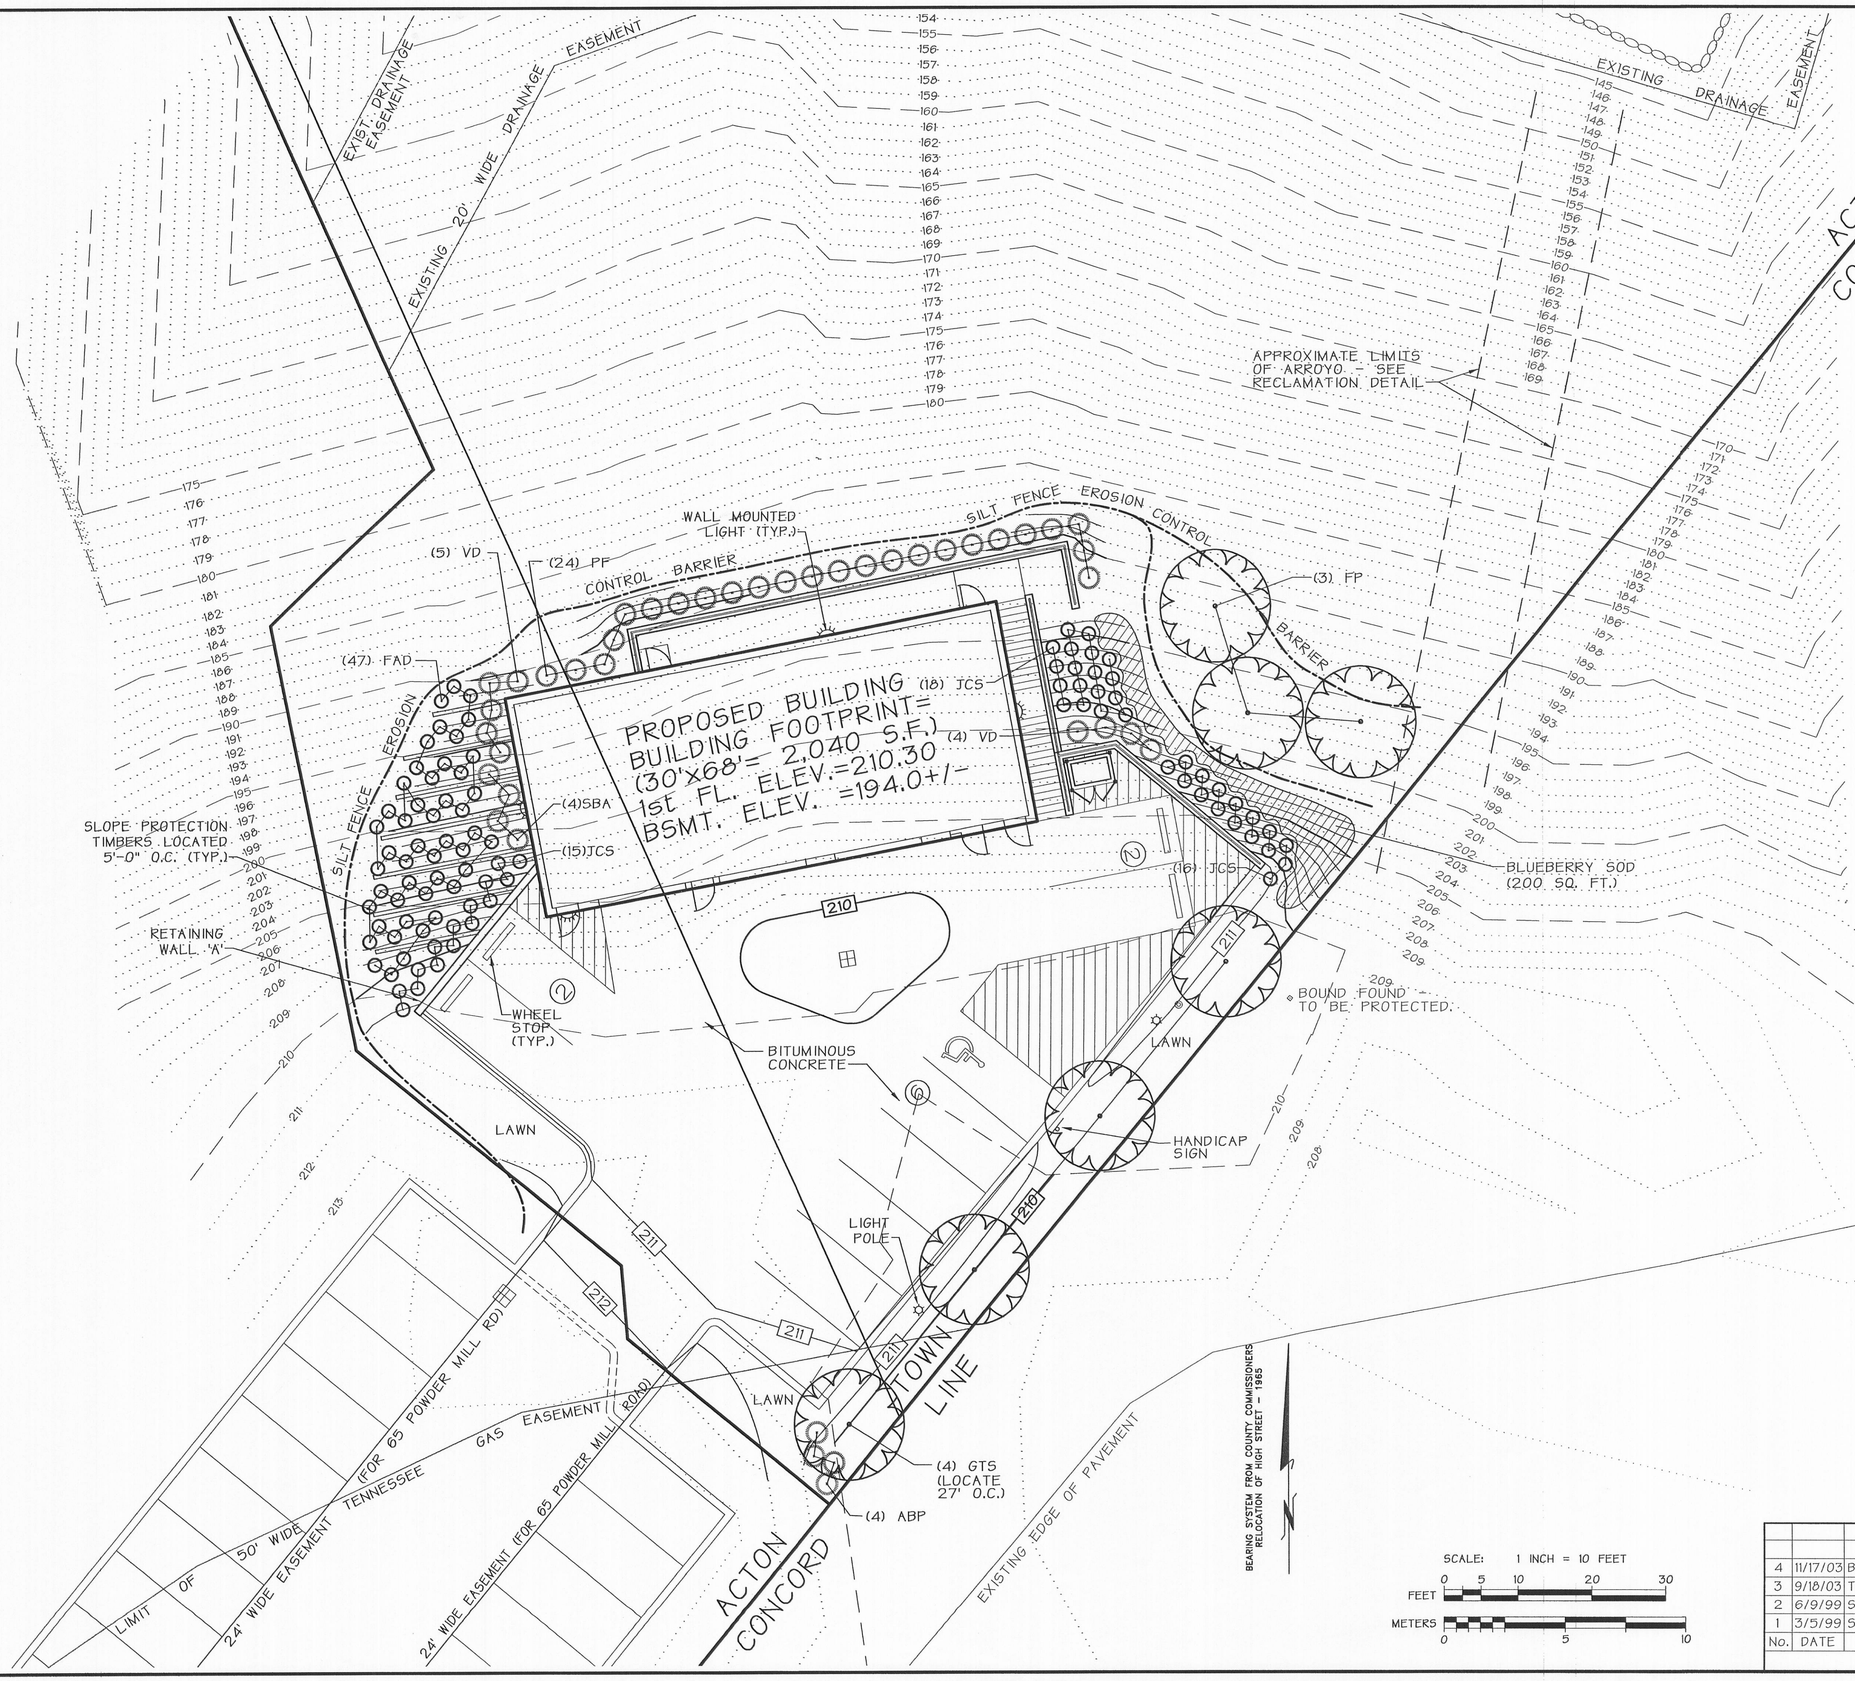

LEGEND

- CATCH BASIN
- 200 EXISTING MAJOR CONTOUR
- 199 EXISTING MINOR CONTOUR
- 203 PROPOSED MINOR CONTOUR
- 205 PROPOSED MAJOR CONTOUR
- EDGE OF PAVEMENT
- PROPERTY LINE
- (2) NUMBER OF PARKING SPACES
- PAVED ROAD PROPOSED
- PROPOSED BUILDING
- EXTERIOR BUILDING LIGHT
- EXTERIOR LIGHT POLE
- UTILITY POLE

PLANT LIST: *

TREES AND SHRUBS

QTY.	SYM.	BOTANICAL NAME	COMMON NAME
4	ABP	Azalea 'Blaauw's Pink'	'Blaauw's Pink' Azalea
4	GTS	Gleditsia triacan. 'Shademaster'	'Shademaster' Honey Locust
47	FAD	Forsythia x 'Arnold Dwarf'	'Arnold Dwarf' Forsythia
3	FP	Fraxinus pennsylvanica	'Patmore' Green Ash
49	JCS	Juniperus chinensis 'Seagreen'	'Sea green' Juniper
24	PF	Pieris floribunda	Mountain Andromeda
4	SBA	Spirea buma. 'Anthony Waterer'	'Anthony Waterer' Spirea
9	VD	Viburnum dentatum	Arrowwood Viburnum

200 SQ.FT. Blueberry Sod (12" Wood stakes as req'd. to anchor sod.)

* SEE 'PLANT LIST' ON "SITE DETAILS - SHEET 3", FOR COMPLETE AND COMPREHENSIVE LIST (INCLUDING SIZE AND MATURITY.

Randall E. Clemence 12/4/03

MASSACHUSETTS REGISTERED LANDSCAPE ARCHITECT RANDALL E. CLEMENCE NO. 1312

No.	DATE	DESCRIPTION
4	11/17/03	BRD. OF SELECTMEN, TOWN REVIEW
3	9/18/03	TOWN AGENCY REVIEW
2	6/9/99	SITE PLAN COMMITTEE COMMENTS
1	3/5/99	SITE PLAN COMMITTEE COMMENTS

REVISIONS

PLANTING PLAN

40 SUDBURY ROAD
(FORMERLY 65-71 POWDER MILL ROAD)
ACTON, MASSACHUSETTS 01720

PREPARED FOR:
OLD MILL DEVELOPMENT TRUST
6 PROCTOR STREET ACTON, MA 01720

SCALE: 1 INCH = 10 FEET DATE: DECEMBER 4, 2003

Since 1967
ACTON SURVEY & ENGINEERING, INC.
97 GREAT ROAD • P.O. BOX 666 • ACTON, MA 01720
PH. (978) 263-3666 FAX (978) 635-0218