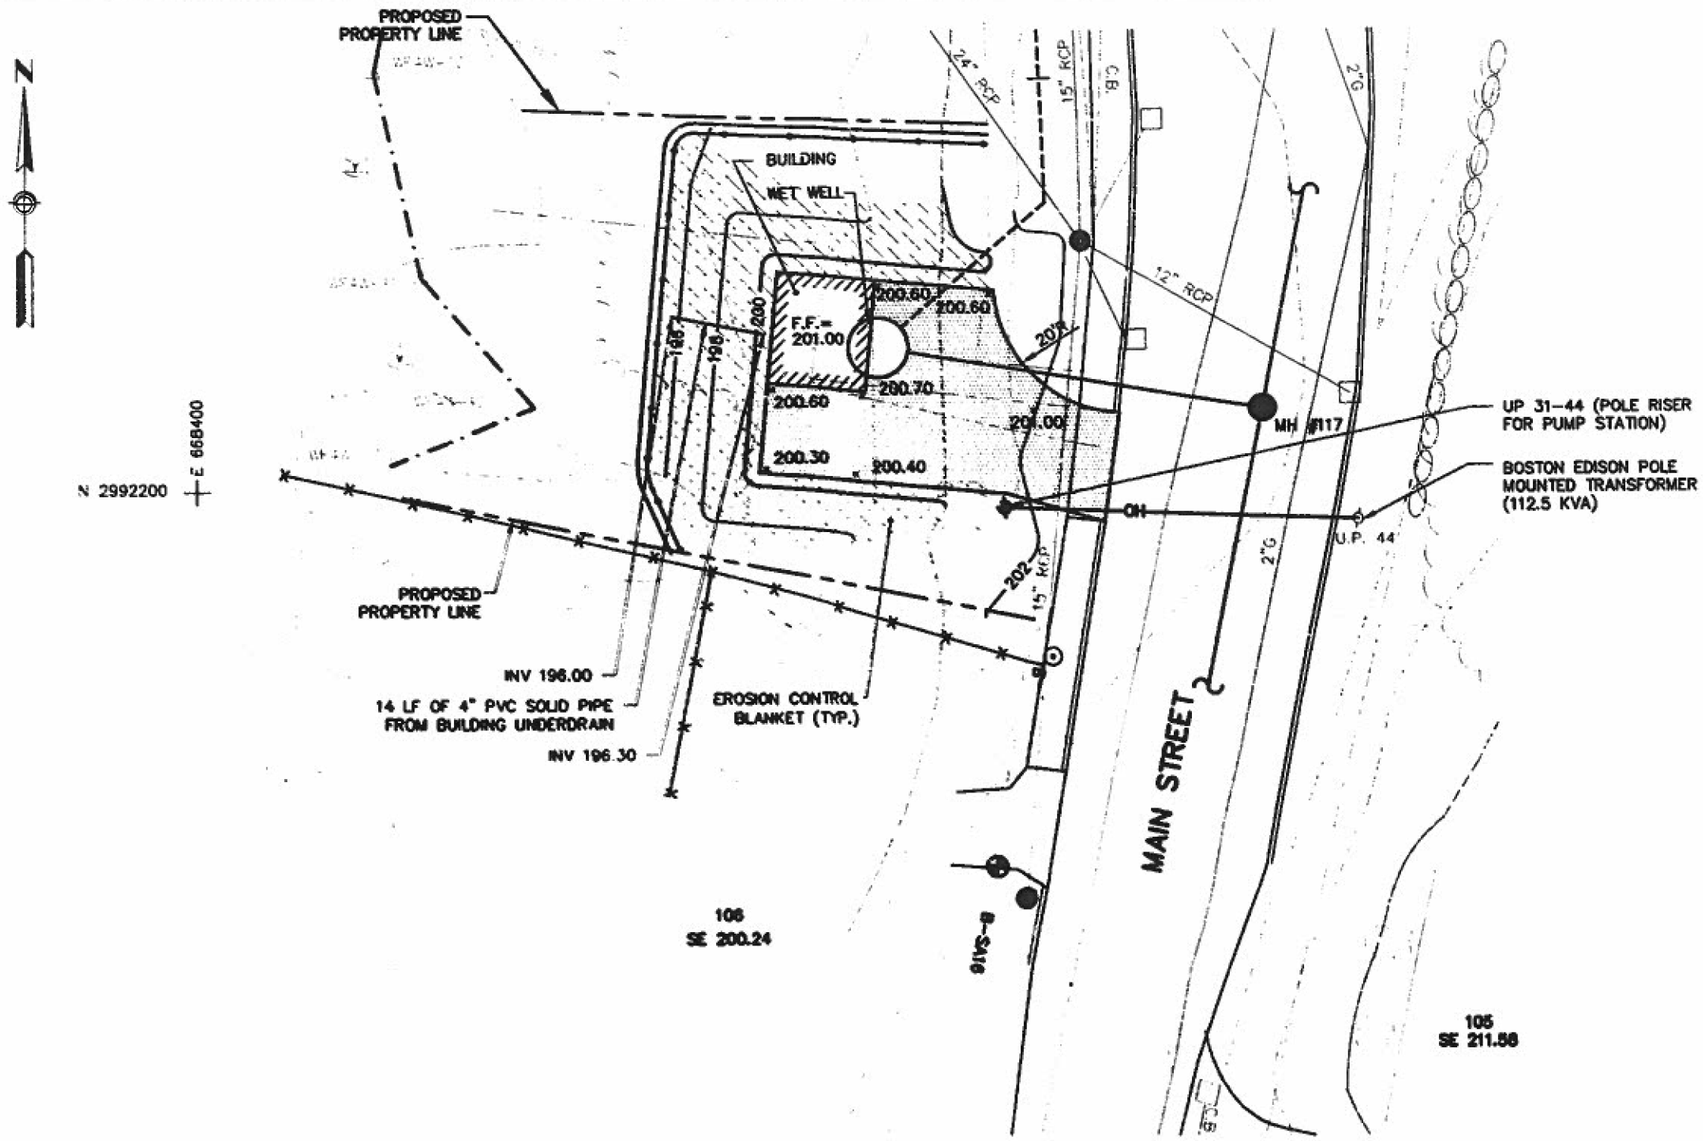

PUMP STATION 2

SCALE: 1" = 20'

NOTES:

- ALL DISTURBED SOIL TO BE PERMANENTLY STABILIZED WITH VEGETATION AND LANDSCAPING.