LOCUS PLAN - TUTTLE DRIVE HOMES

Scale 1"=40'
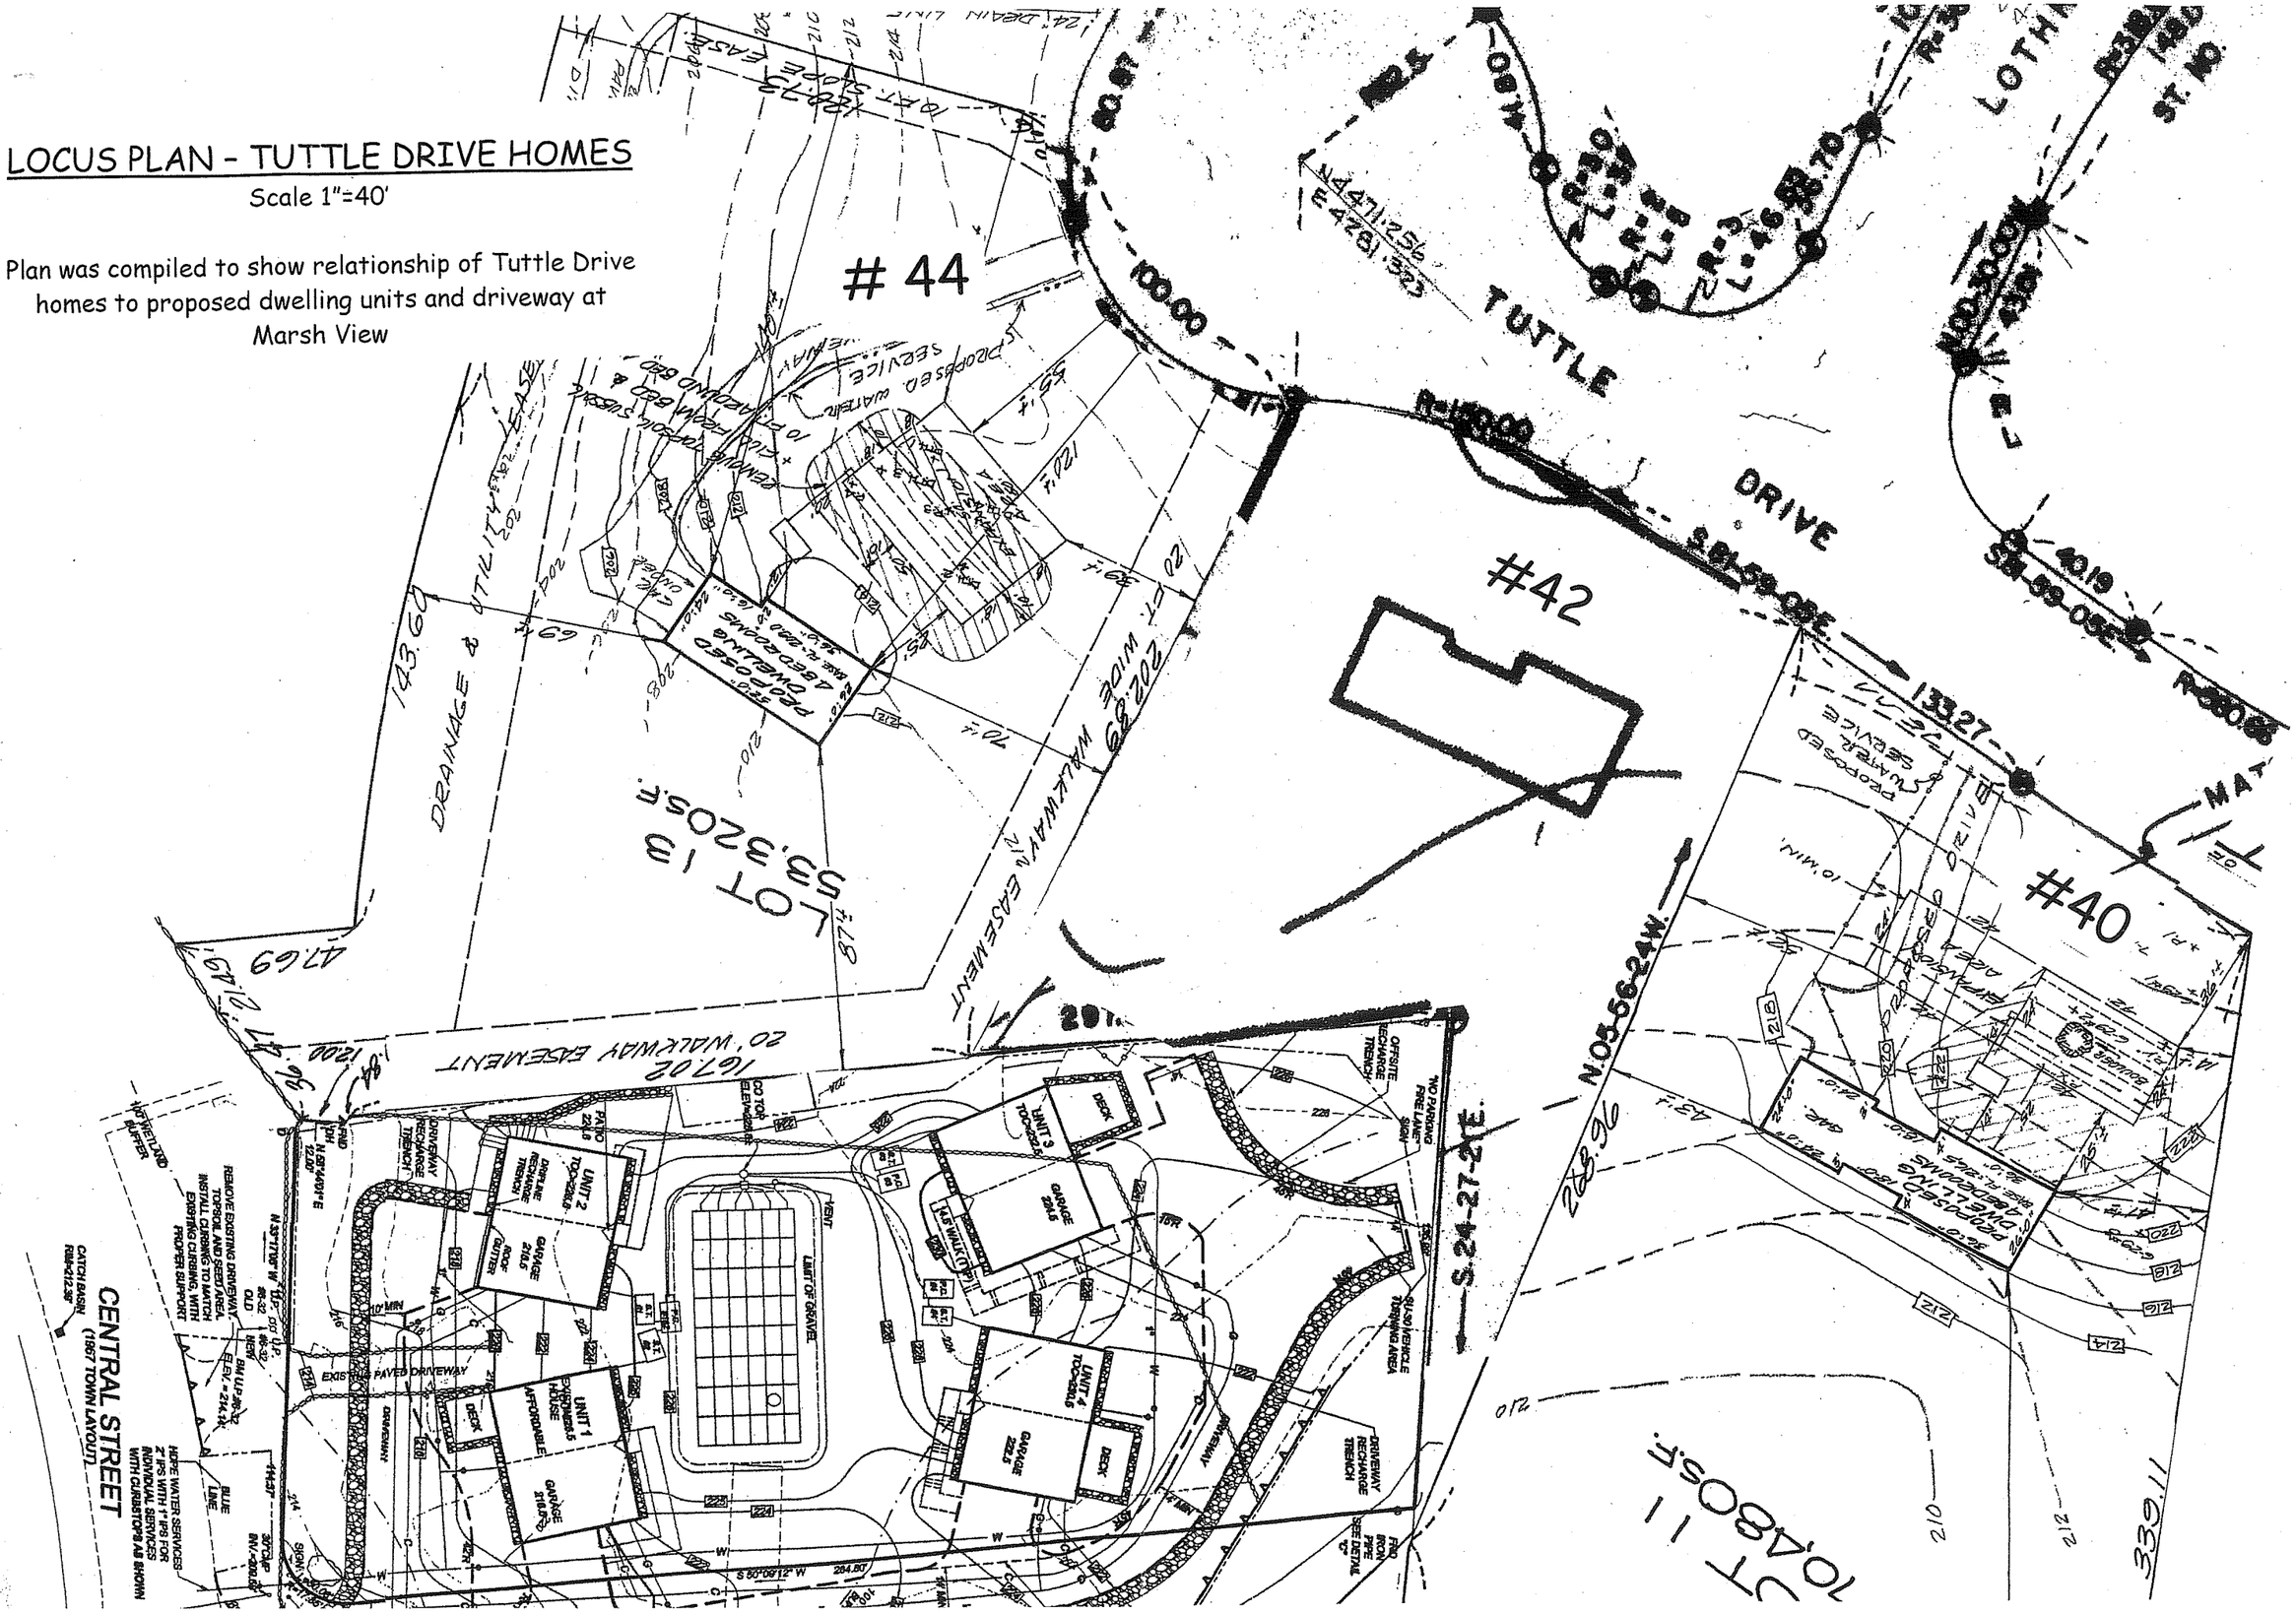
Plan was compiled to show relationship of Tuttle Drive homes to proposed dwelling units and driveway at Marsh View